




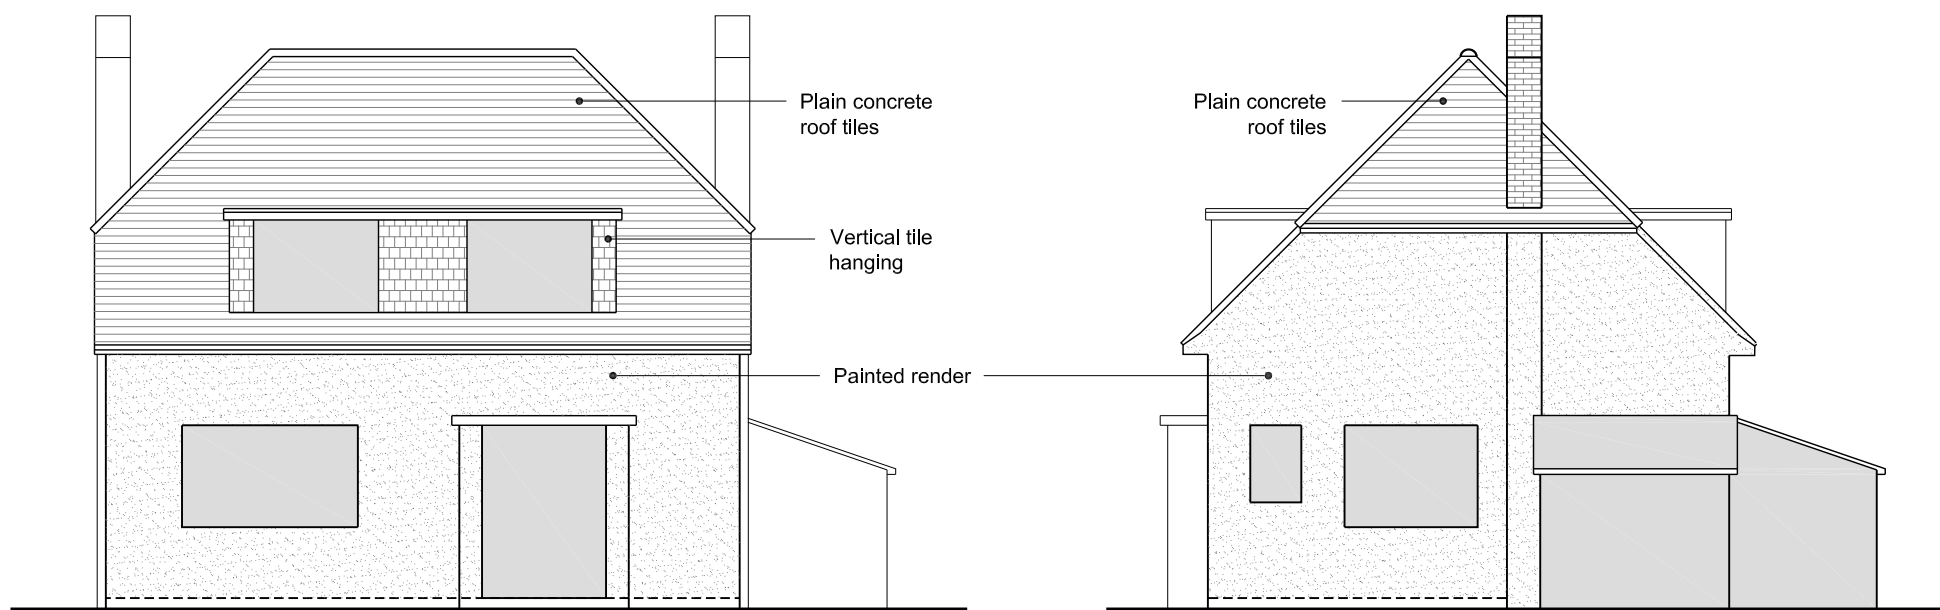


EXISTING FRONT ELEVATION (East)

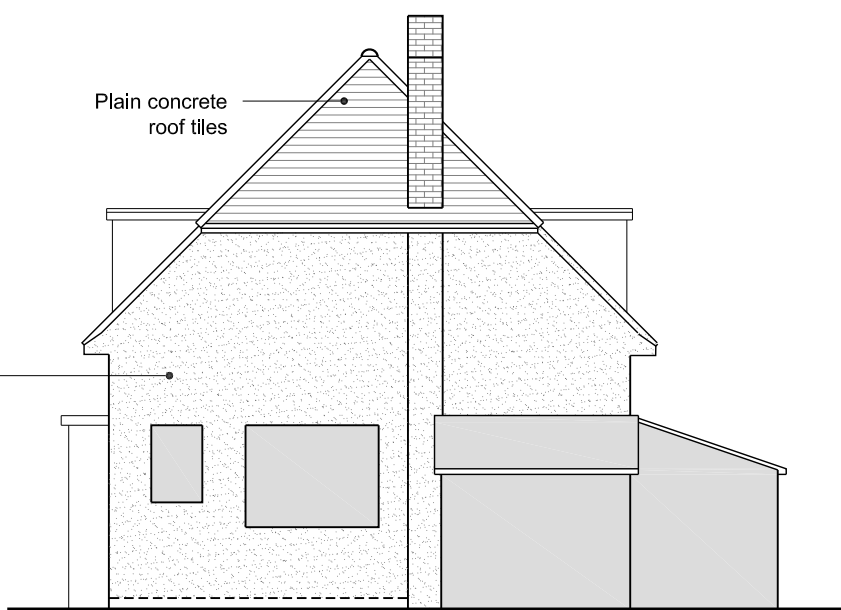


EXISTING SIDE ELEVATION (South)

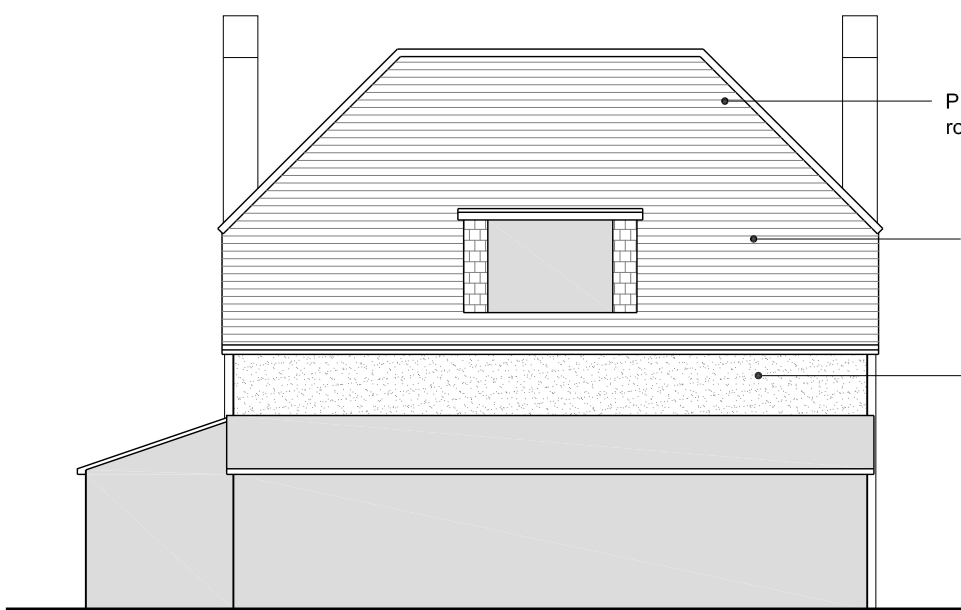


EXISTING REAR ELEVATION (West)

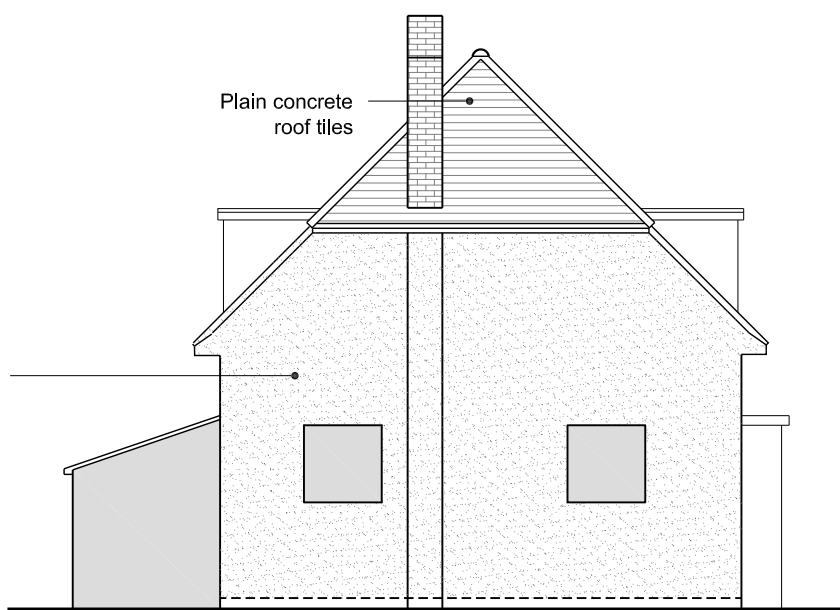


EXISTING SIDE ELEVATION (North)

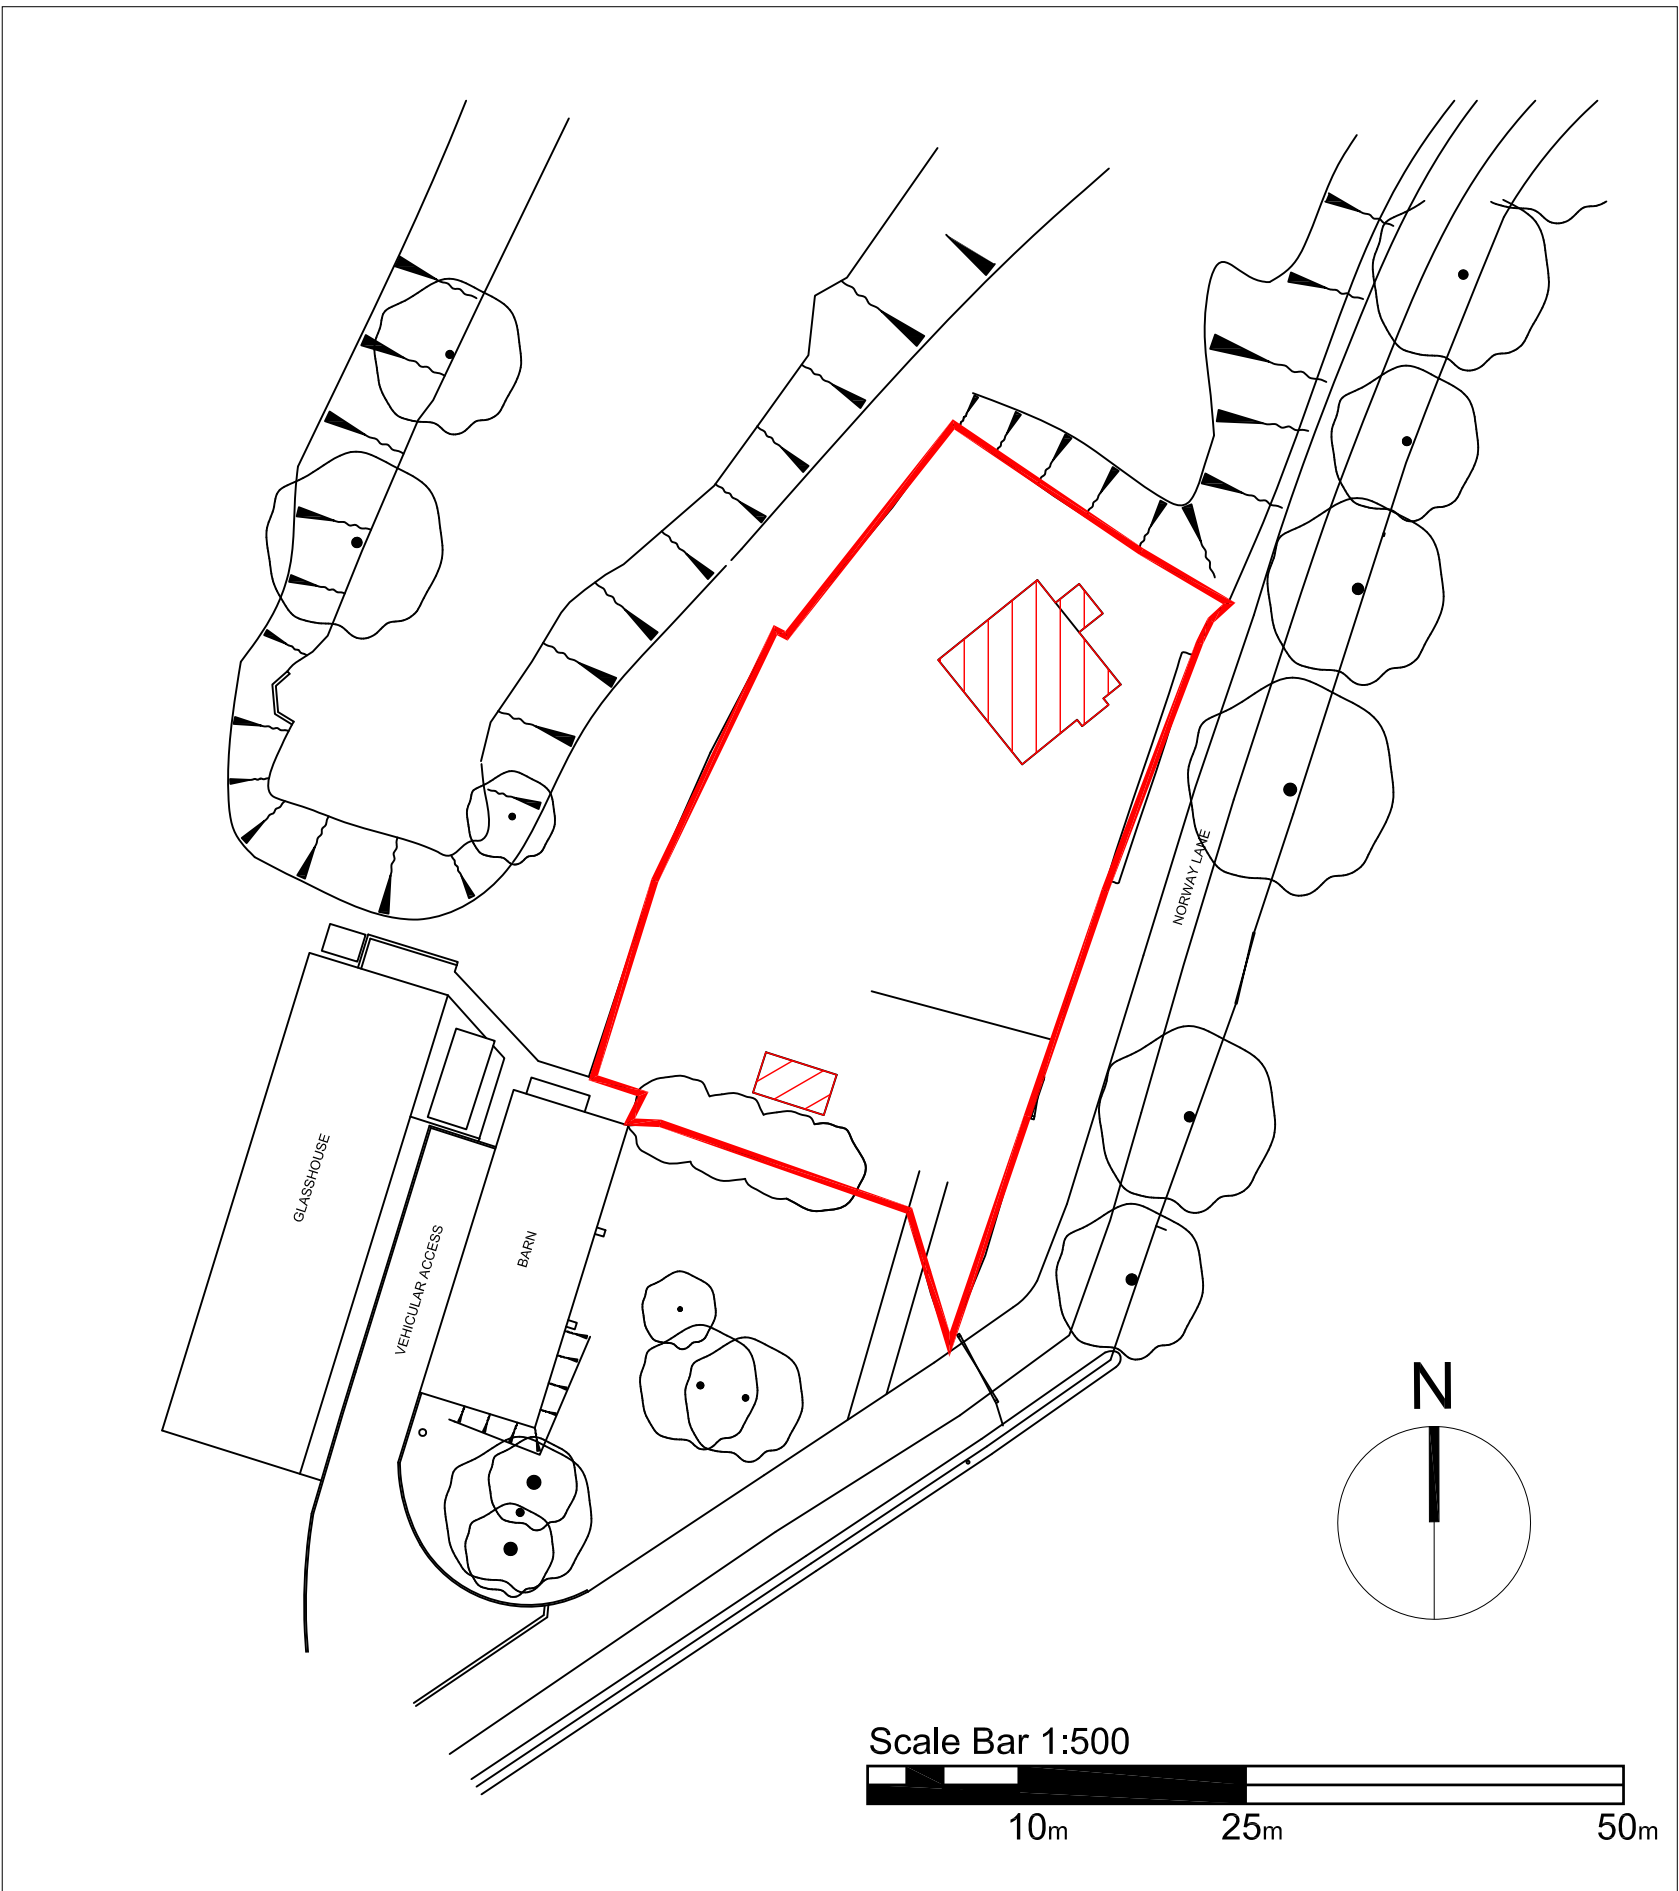


EXISTING BLOCK PLAN

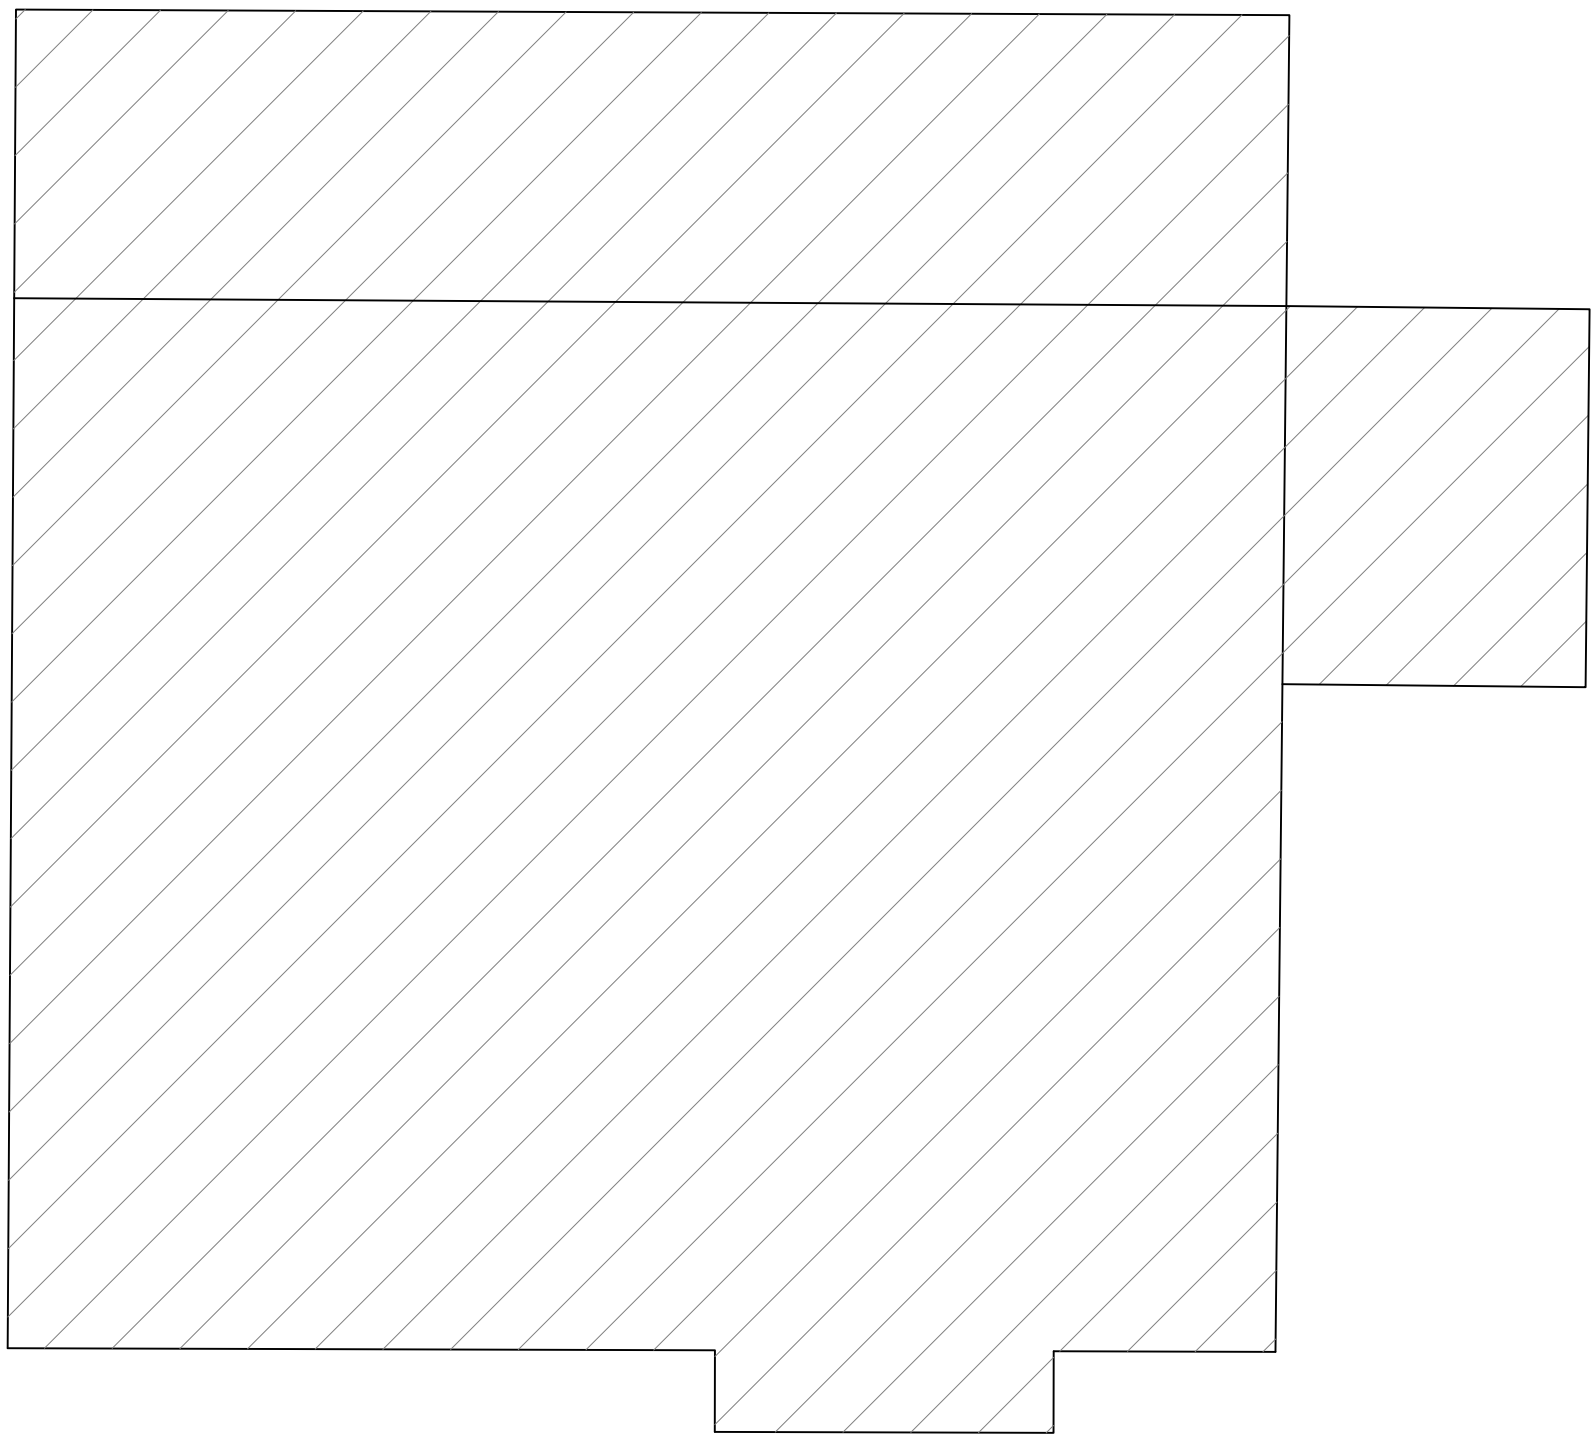

EXISTING FLOOR PLAN
(footprint only as no access possible)

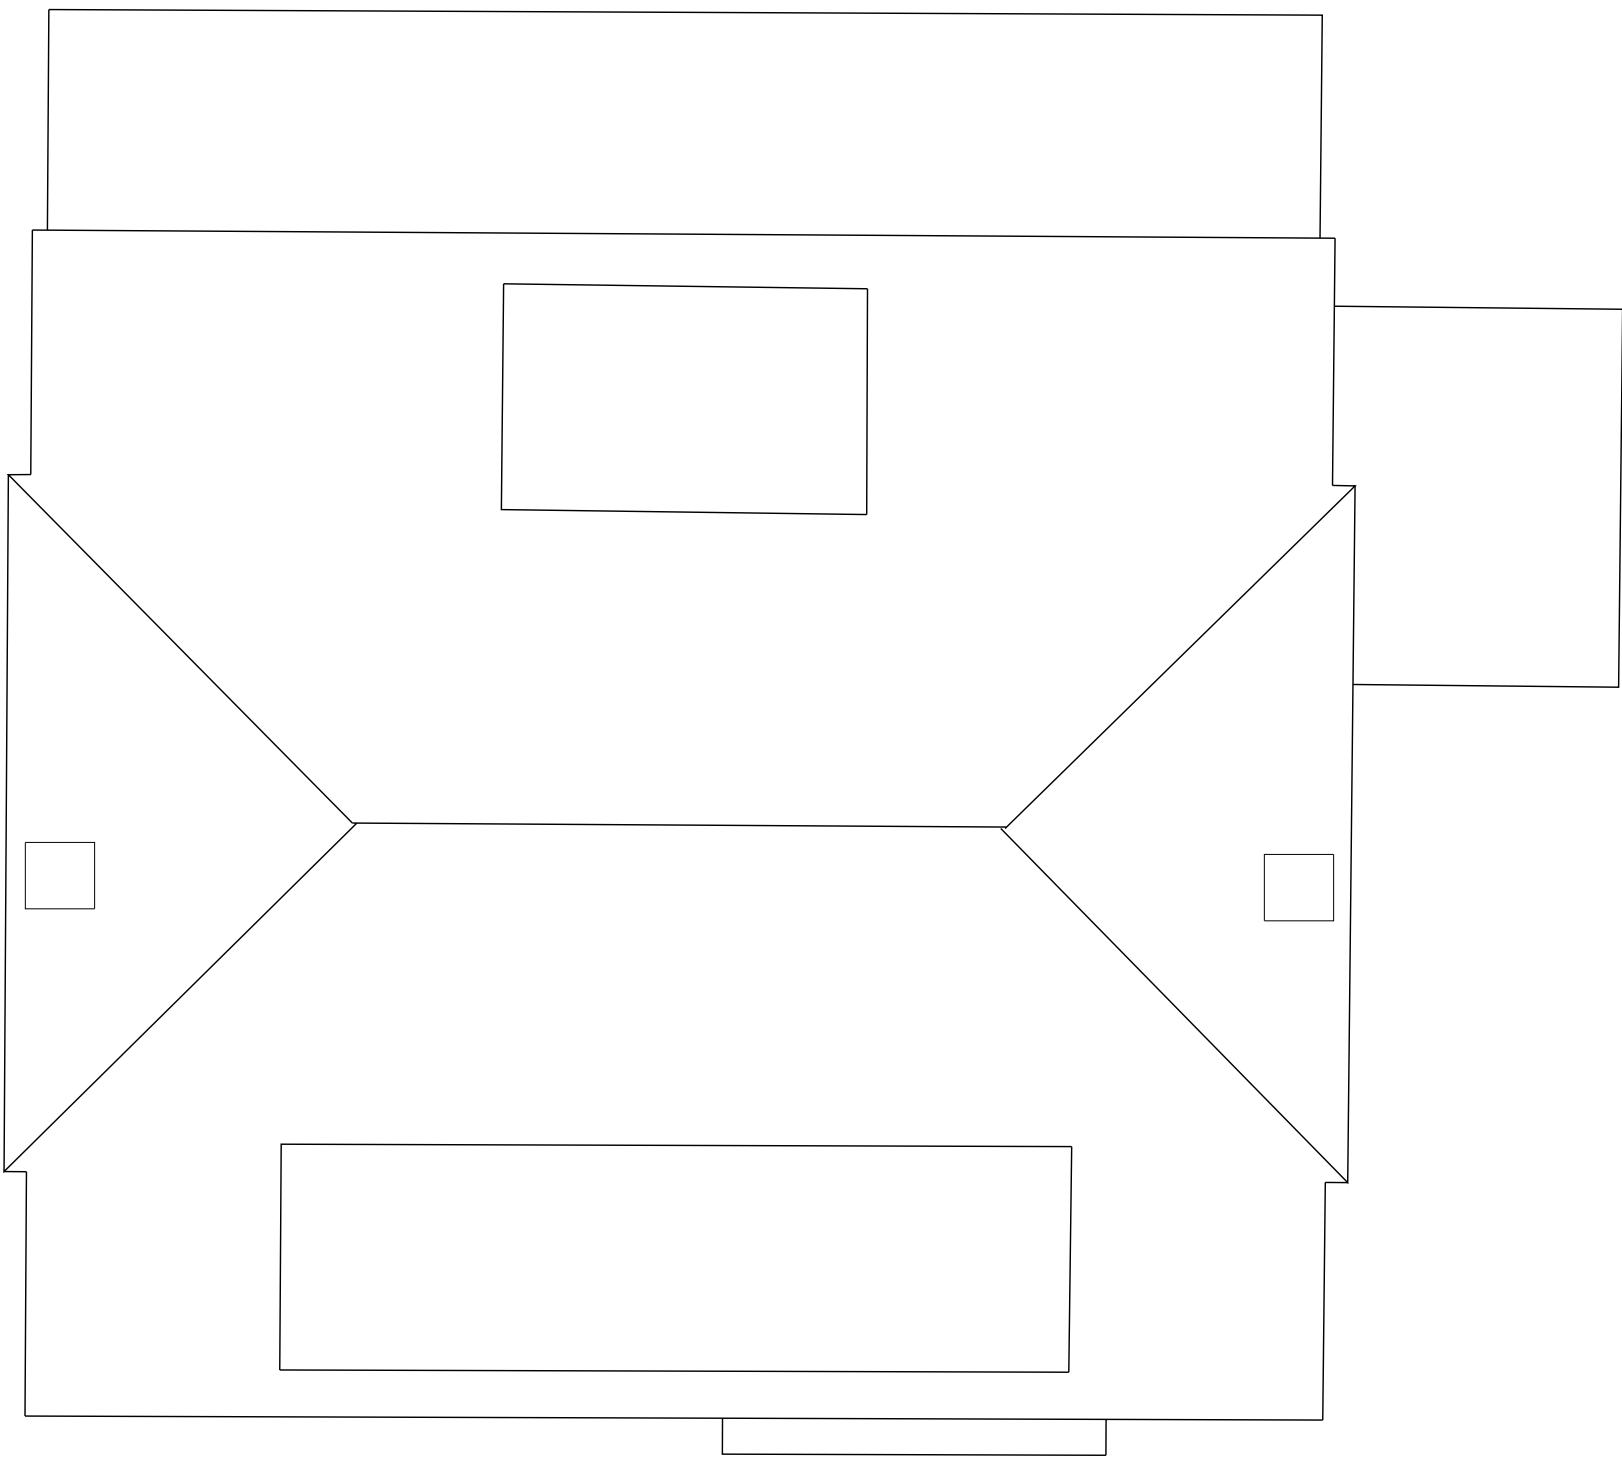

EXISTING ROOF PLAN

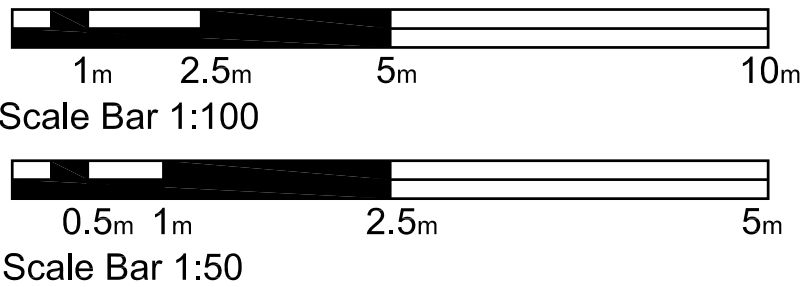

ref	revision	date	drawn
FOR PLANNING CONSENT			
ma mark alford design architecture Heatherlands Bracken Lane Storrington West Sussex RH20 3HS T: 01903 899124 E: office@markalforddesign.com			
client: MR WICKENS			
project title: NORWAY FARM HOUSE NORWAY LANE, LITTLEHAMPTON			
drawing title: EXISTING HOUSE PLANS and ELEVATIONS EXISTING BLOCK PLAN			
drawn by: MSA date: JUN 14 scale: 1:50/1:100/1:500 @ A1			
issue status: design ☒ BoQ ☐ construction ☐ record ☐			
drawing number: 14114 / P100			
This drawing may not be used or reproduced without written consent. No dimensions to be scaled from this drawing except for Planning purposes.			
revision: Copyright design and patents act 1988 Copyright reserved			