


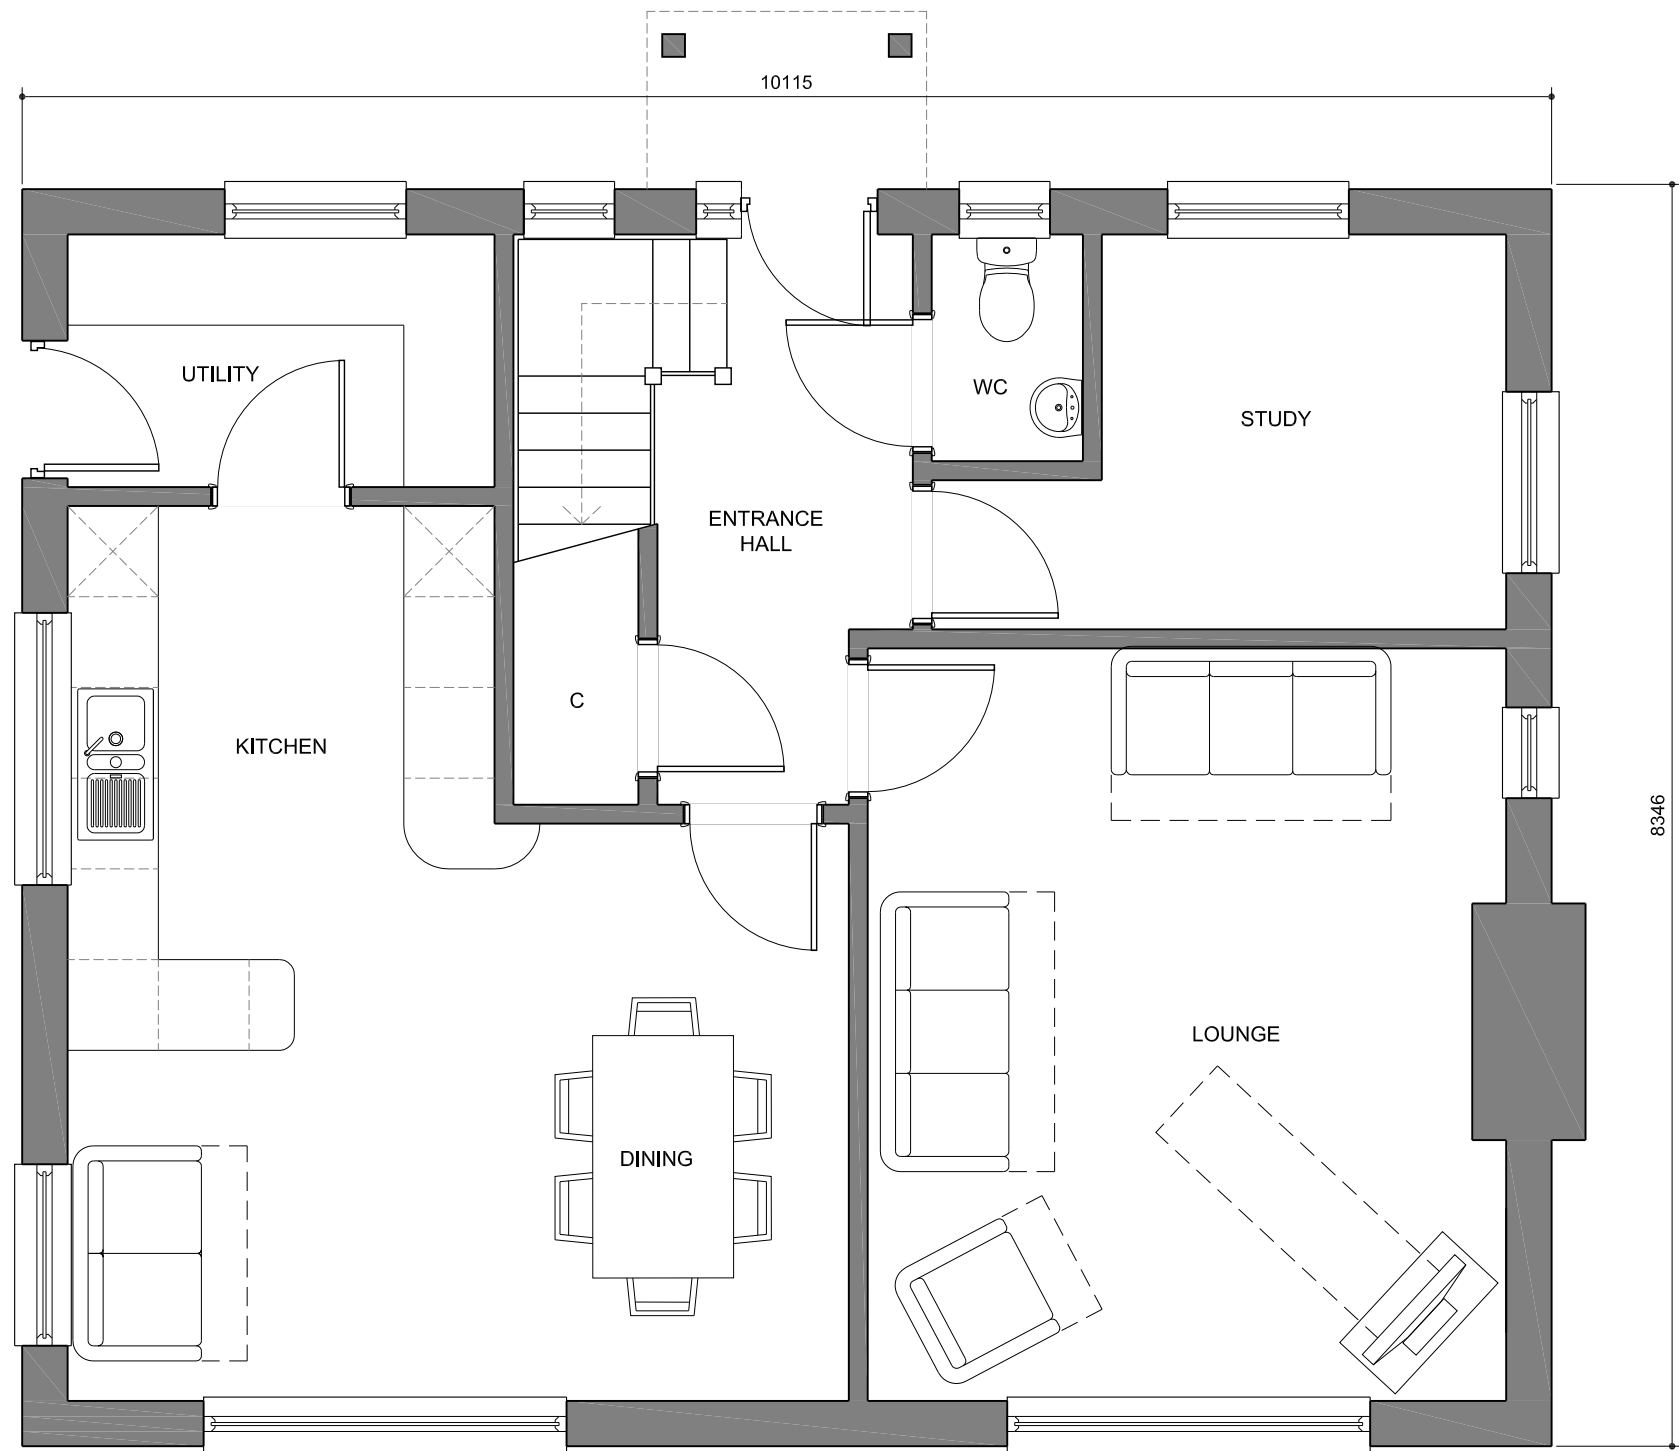
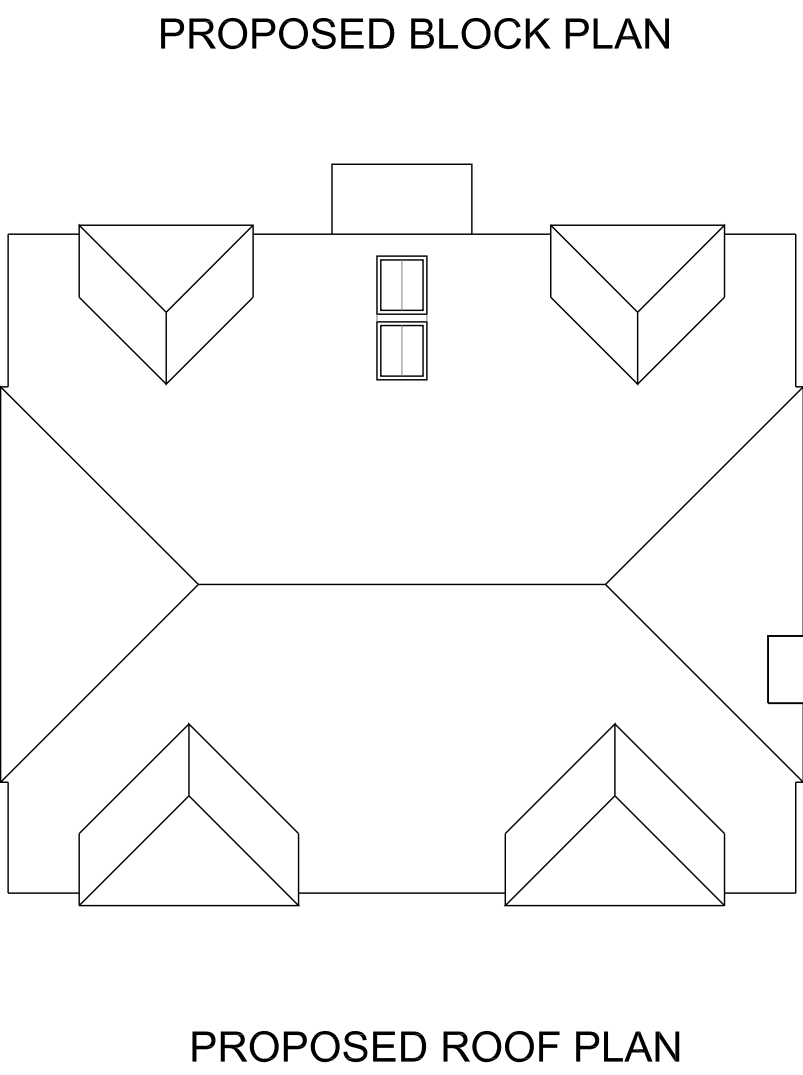
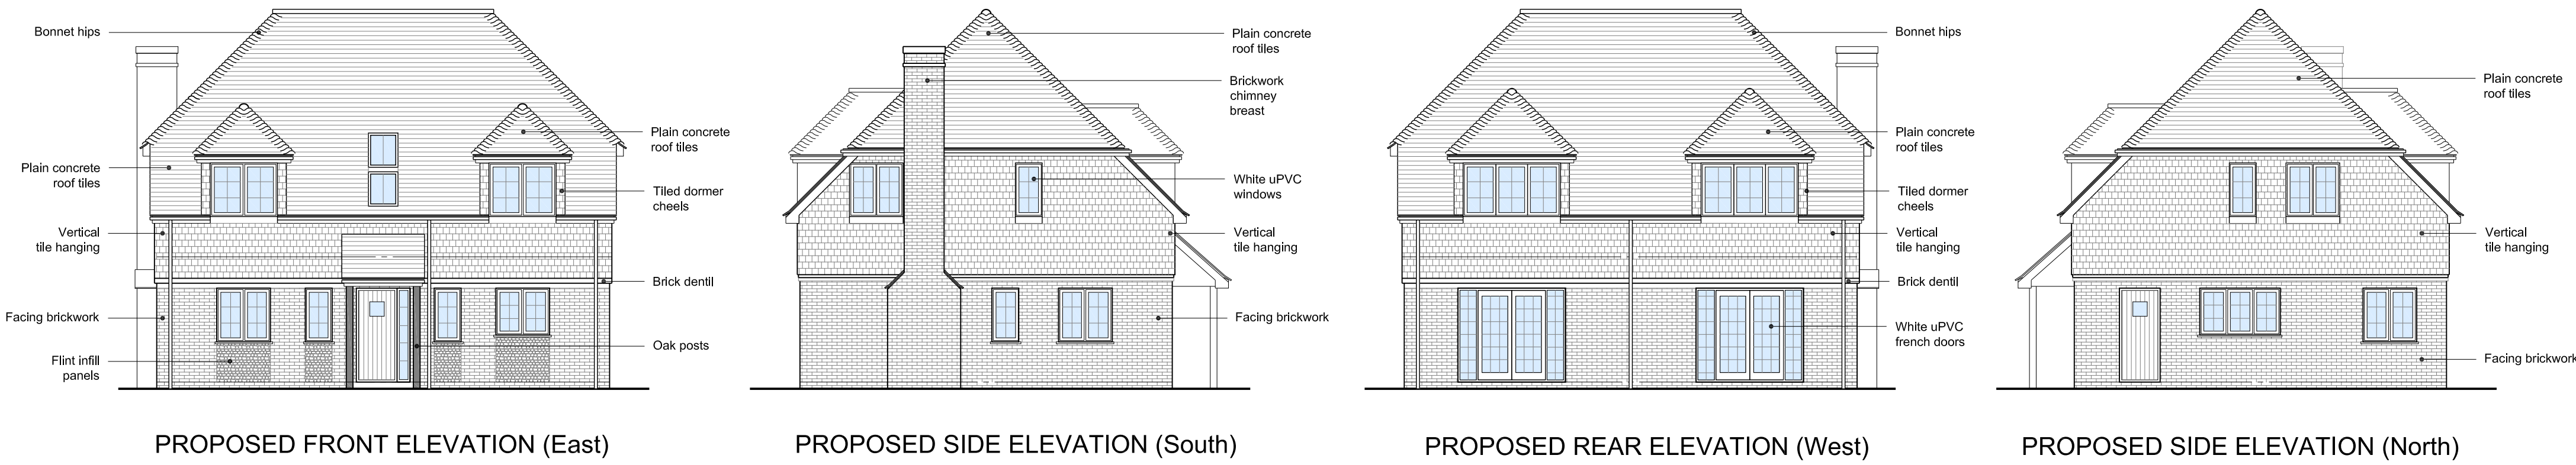
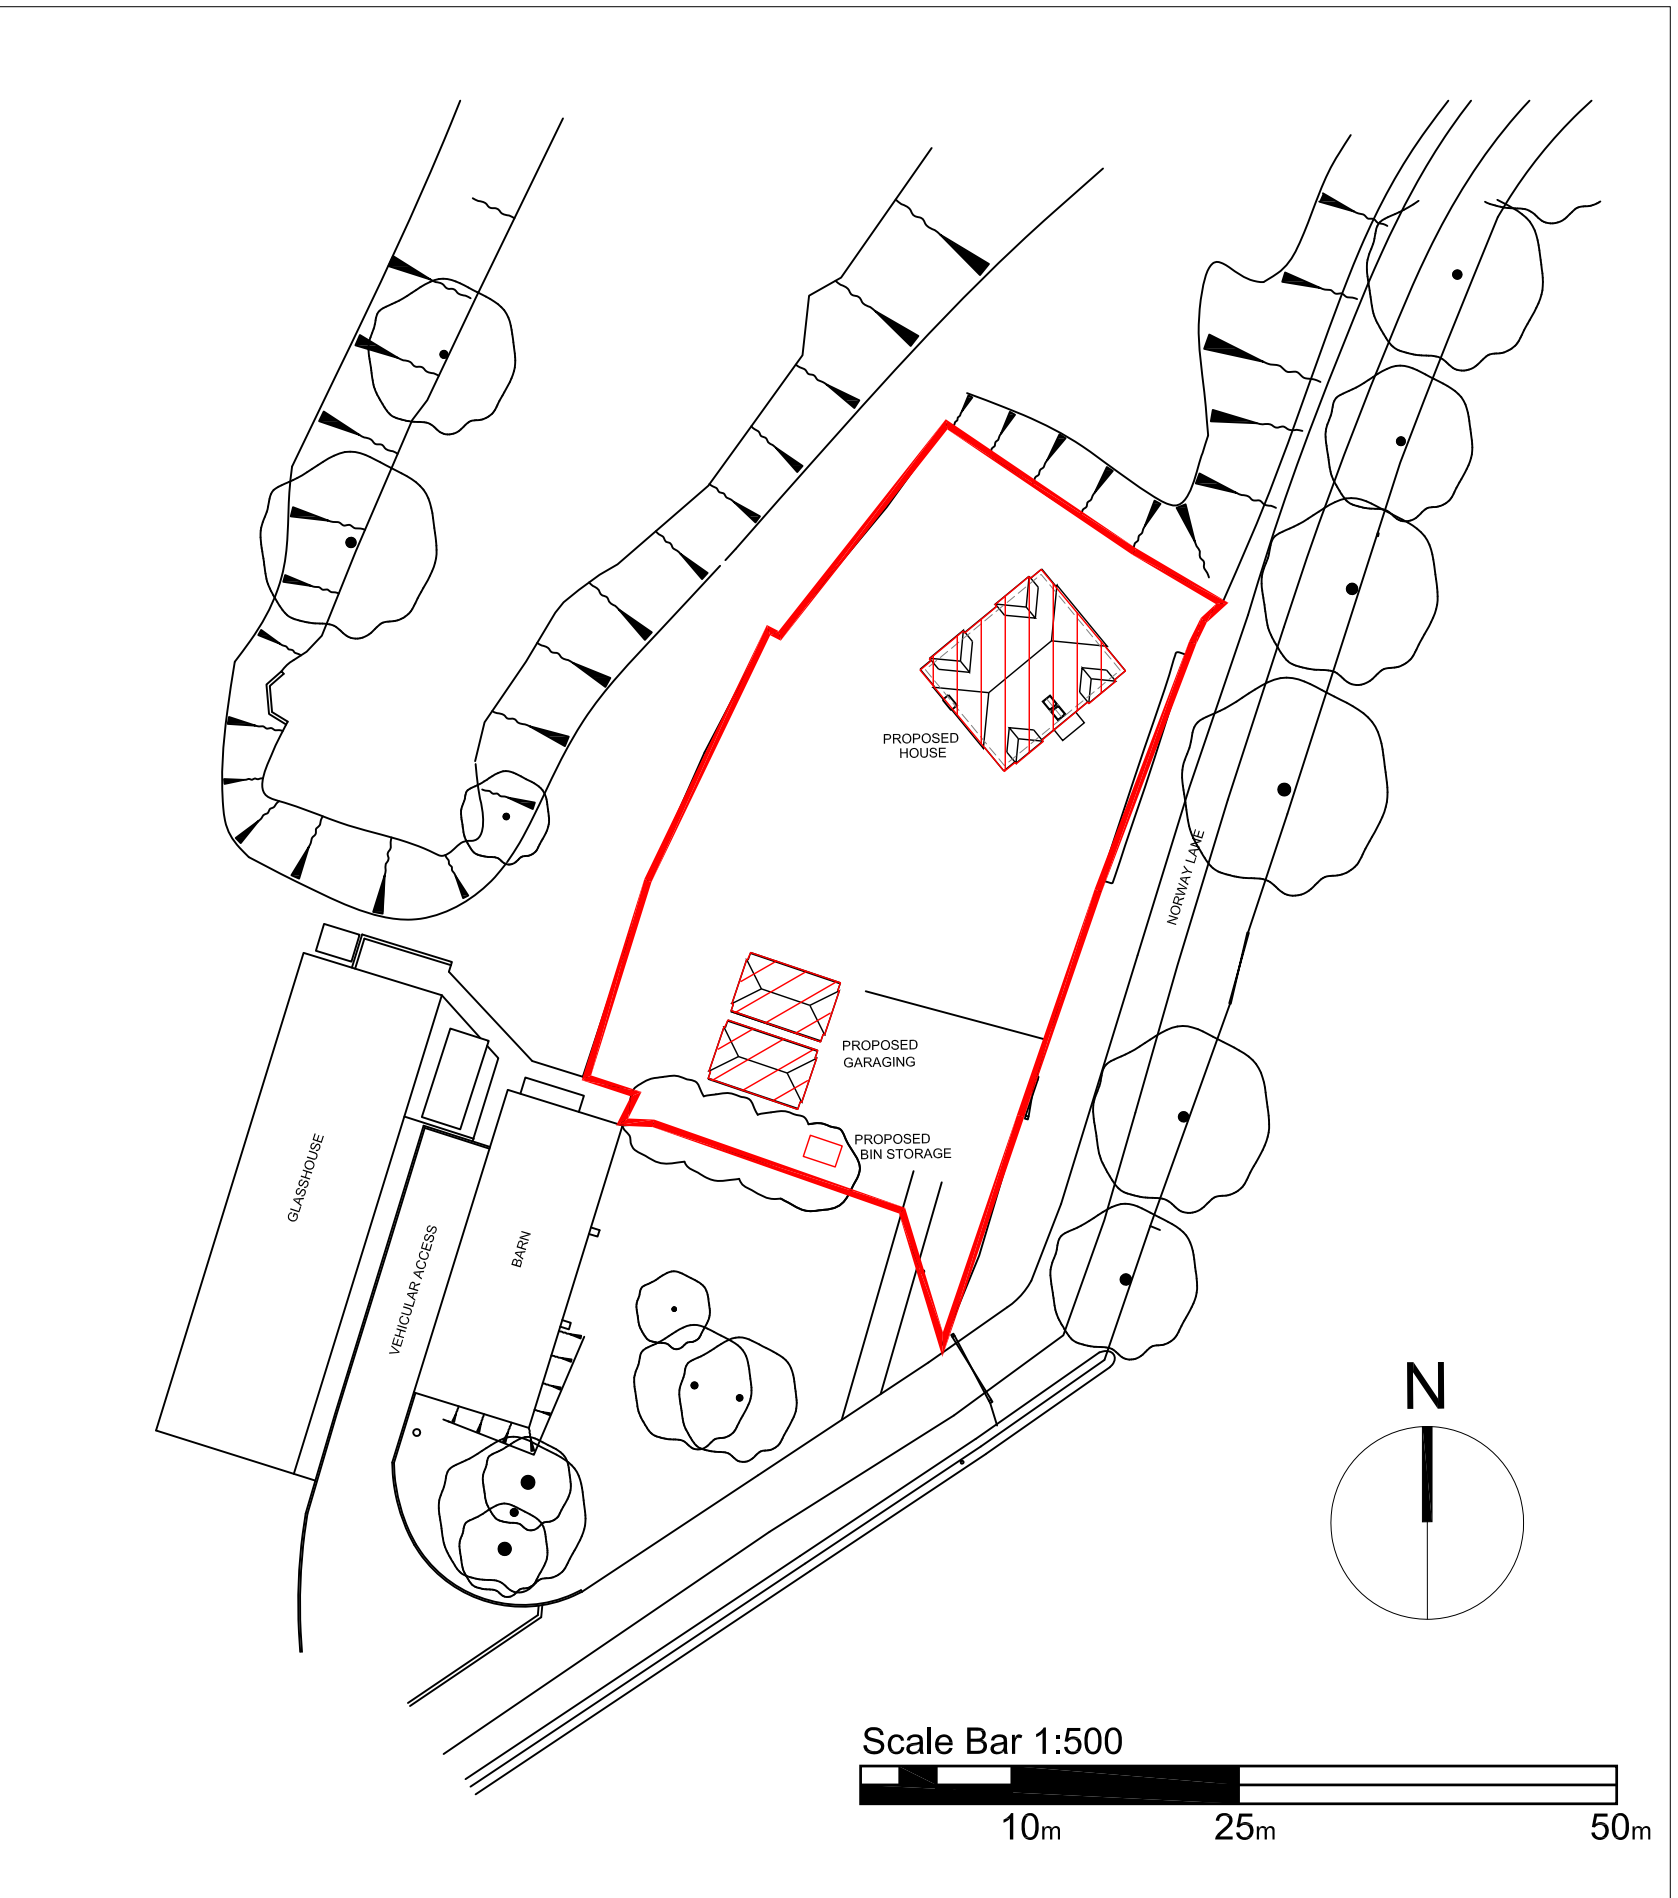


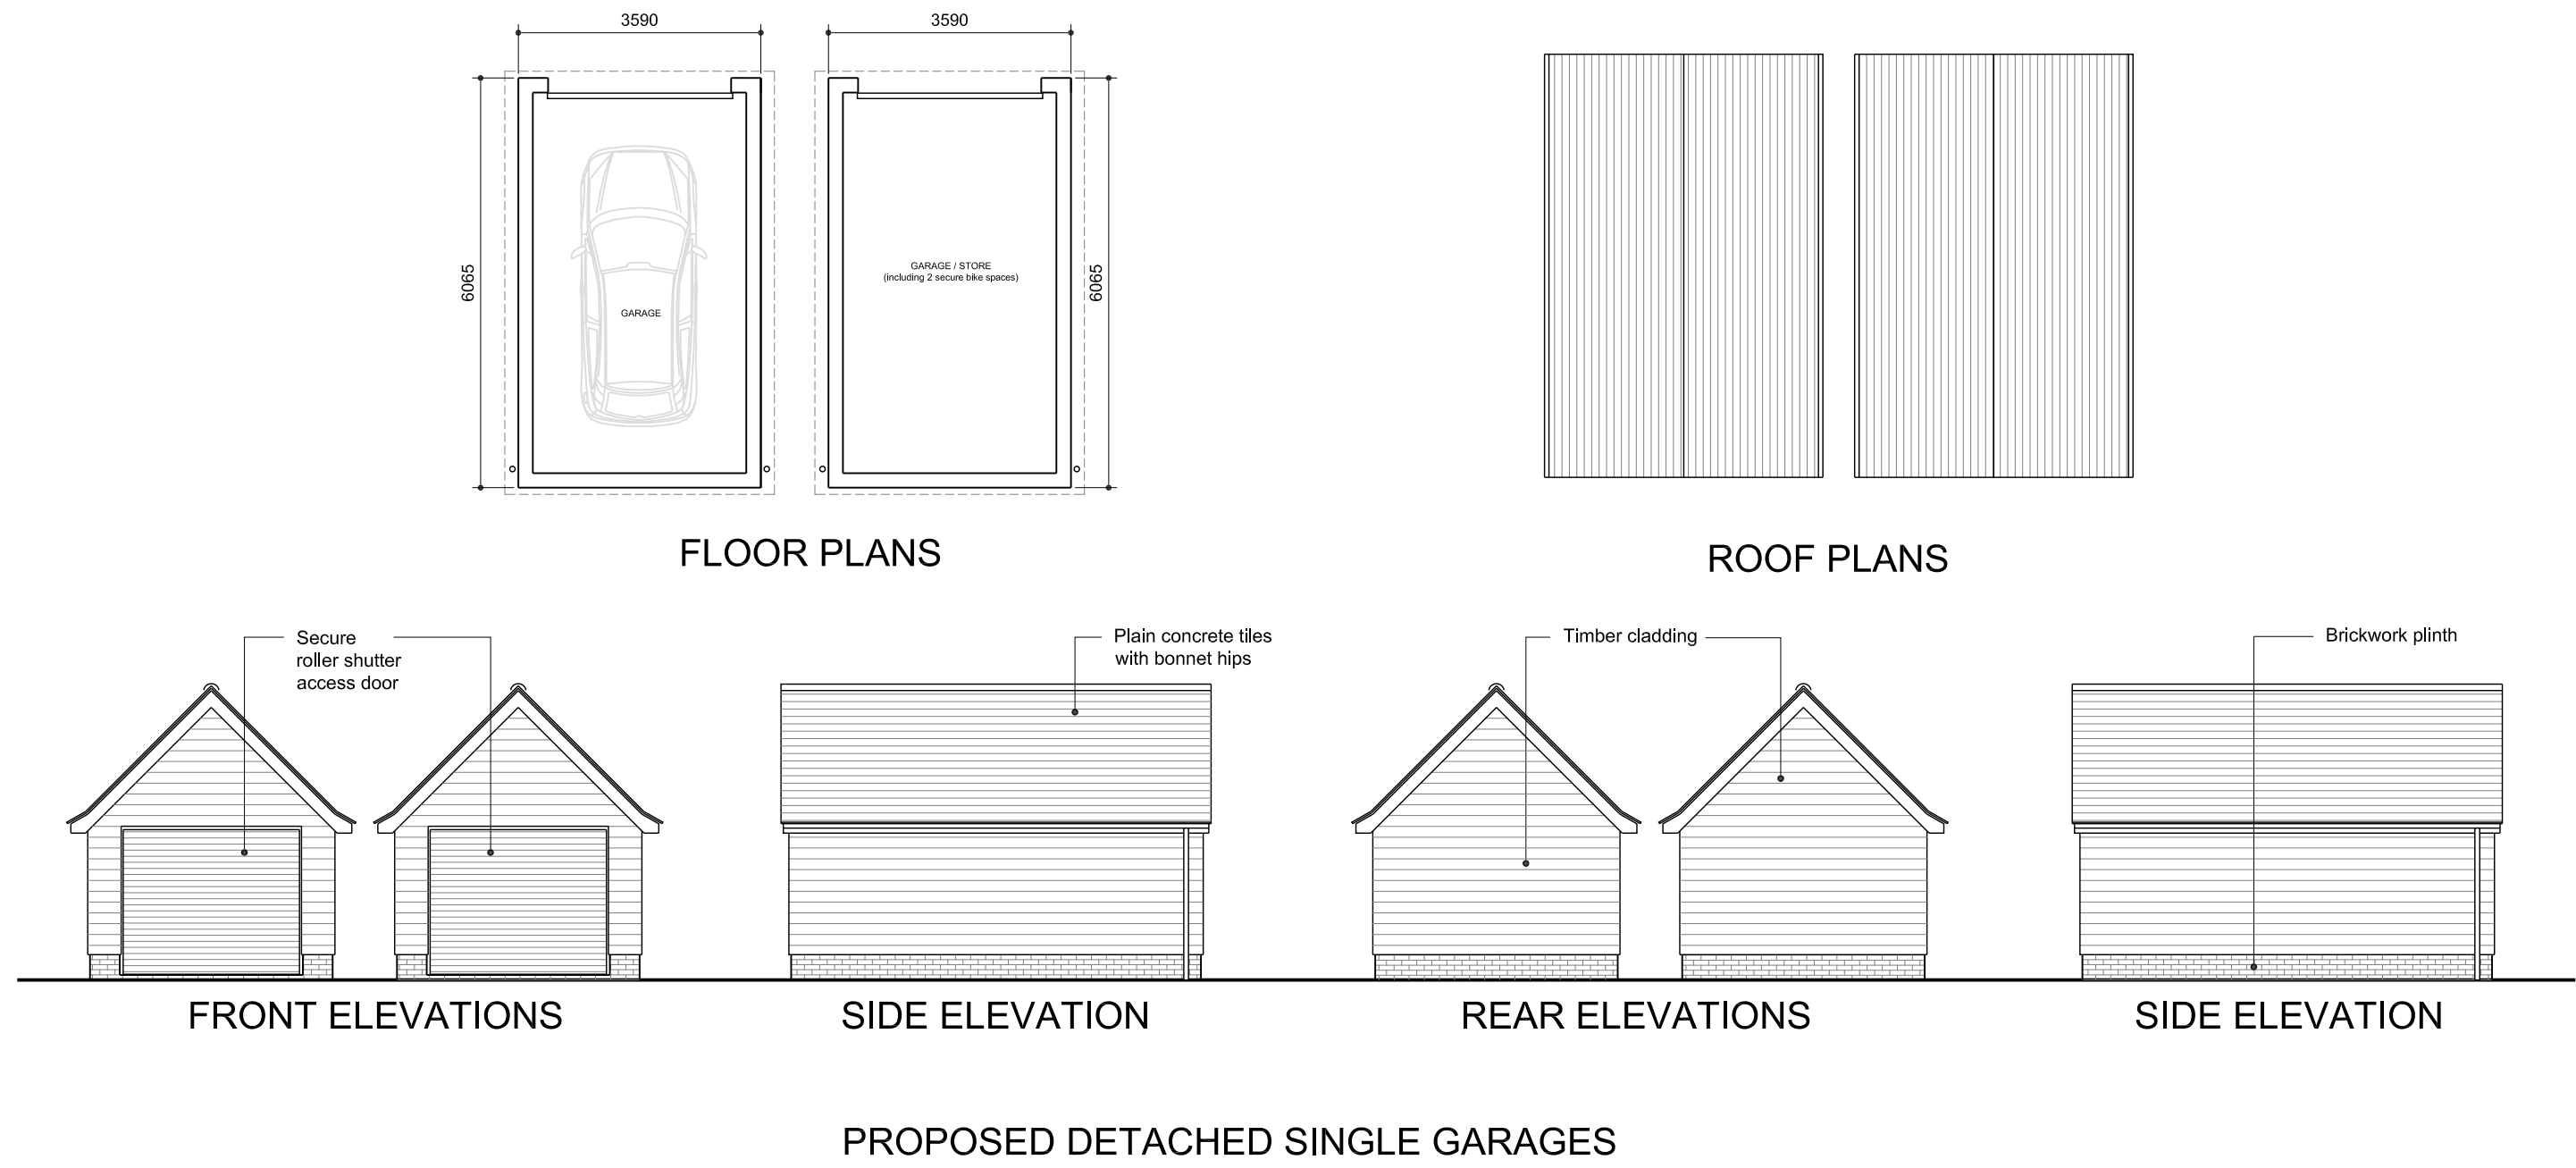

PROPOSED GROUND FLOOR PLAN

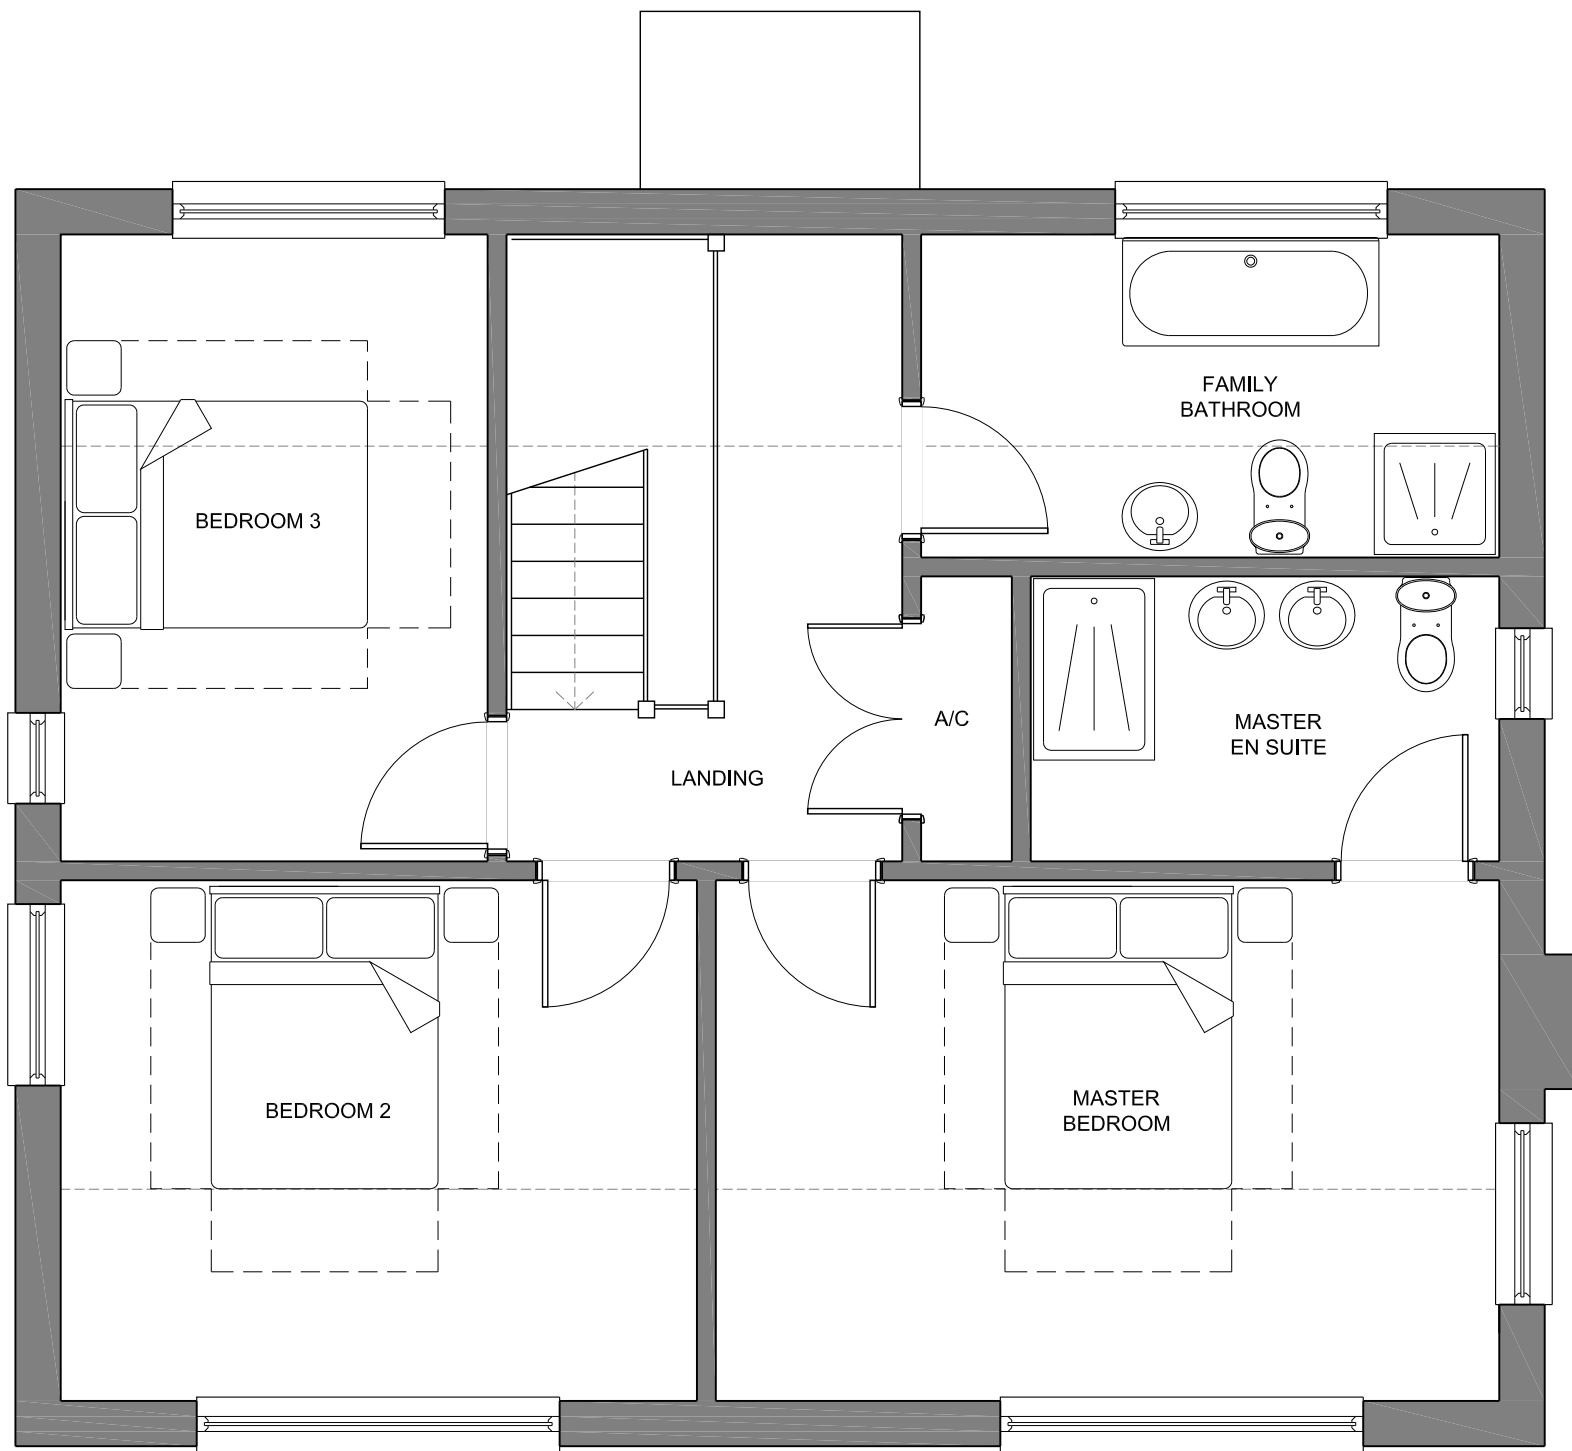

PROPOSED FIRST FLOOR PLAN

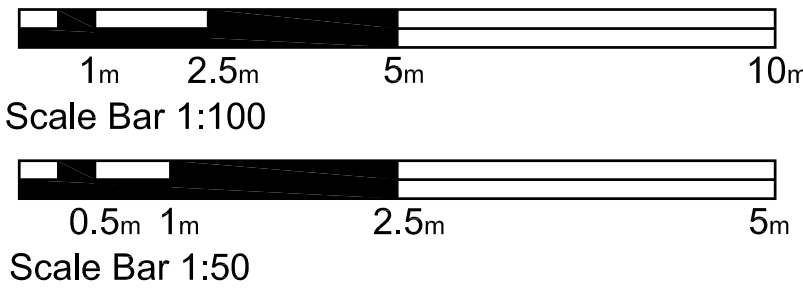

ref	revision	date	drawn
-----	----------	------	-------

FOR PLANNING CONSENT

ma mark alford design architecture

Heatherlands, Bracklen Lane, Storrington, West Sussex RH20 3HS
T: 01903 899124 E: office@markalforddesign.com

client: MR WICKENS

project title: NORWAY FARM HOUSE
NORWAY LANE, LITTLEHAMPTON

drawing title: PROPOSED HOUSE PLANS and ELEVATIONS
PROPOSED GARAGING
PROPOSED BLOCK PLAN

drawn by: MSA date: APR 14 scale: 1:50/1:100/1:500 @ A1

issue status: design ☒ BoQ ☐ construction ☐ record ☐

drawing number: **14114 / P101**

revision: This drawing may not be used or reproduced without written consent. Copyright design and patents act 1988 No dimensions to be scaled from this drawing except for Planning purposes. Copyright reserved