



NOTES:

1. Do not scale this drawing. Use figured dimensions only, except for Planning purposes.
2. All dimensions must be checked on site by the contractor prior to commencement of work.
3. All construction details are indicative and are to be checked and confirmed on site and any divergence's are to be agreed

With the Contract Administrator. ARUN DISTRICT COUNCIL			
No.	Lu	284	09
Received			

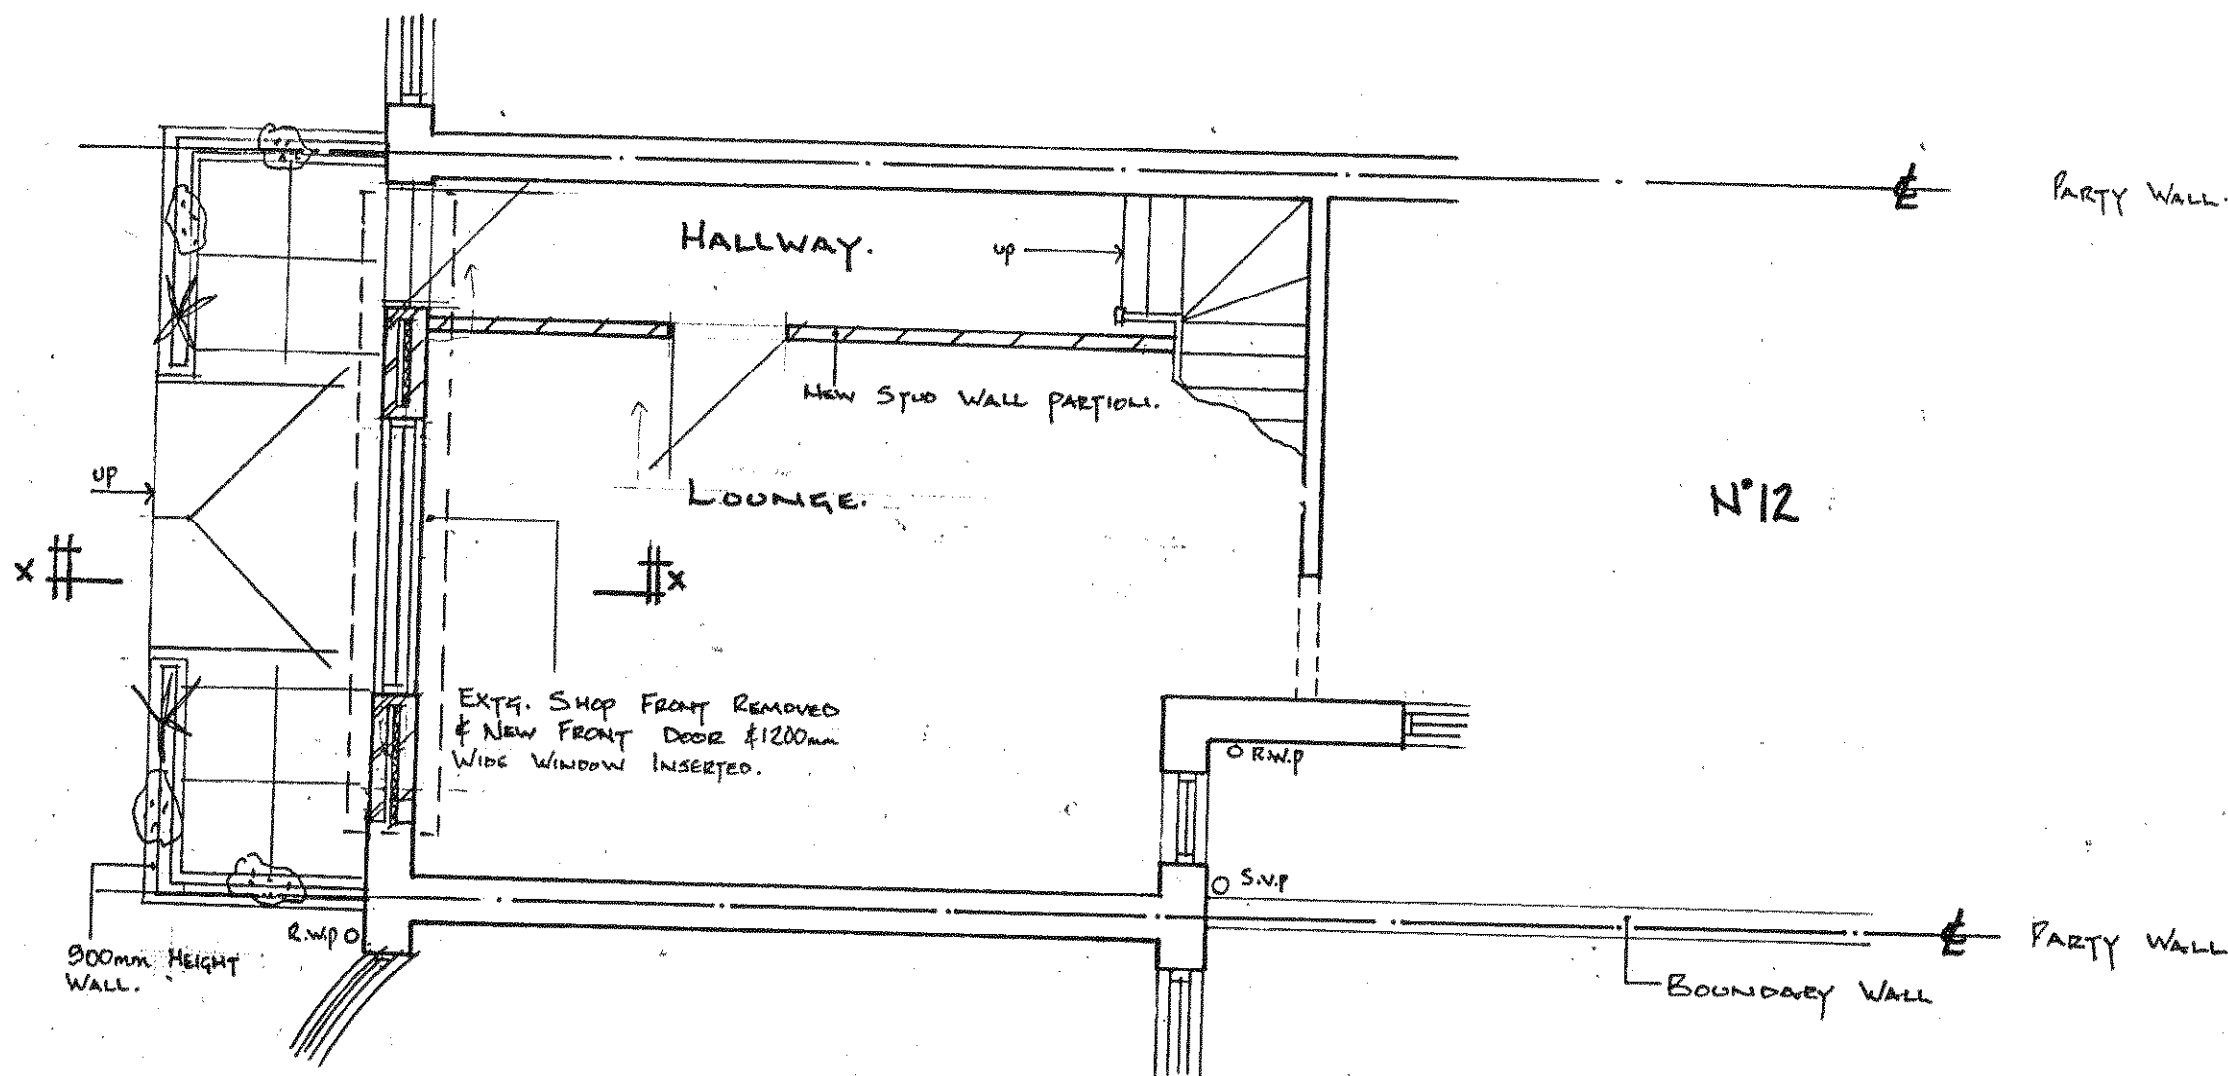

PART GROUND FLOOR PLAN [AS PROPOSED] N°14

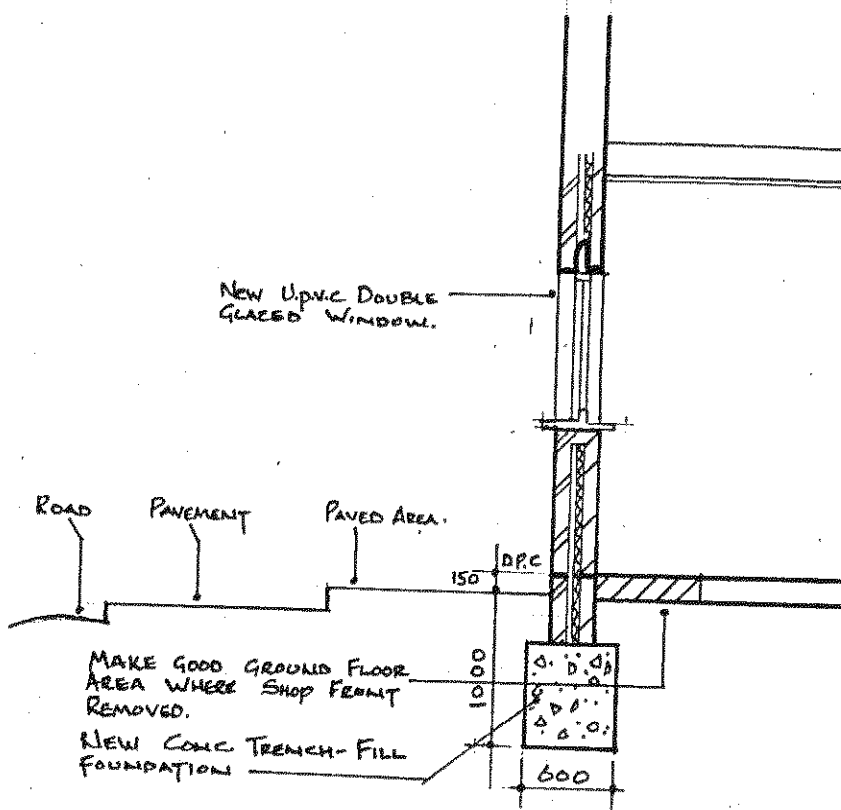

SECTION X-X.

CONVERSION OF GROUND FLOOR SHOP PREMISES & FIRST FLOOR
FLAT OVER INTO SELF CONTAINED TERRACE TOWN HOUSE
12 BAYFORD ROAD LITTLEHAMPTON BN17 5HL

K.E. HILTON C. Eng M.I Struct.E, F.F.B.
Chartered Structural Engineer

2 ALBERT CHAMBERS Tel: 01243 865500
SUDLEY ROAD Fax: 01243 860489
BOGNOR REGIS Mobile: 07968 333140
WEST SUSSEX
PO21 1EQ E-Mail: k_e_hilton@yahoo.co.uk

PLAN & SECTION.			
Scale	1:50	Drawn By	C.R.B
Date	SEP 09	Checked	K.E.H.
Drawing Number		4170/5	