




B
A
Y
F
O
R
D
R
O
A
D

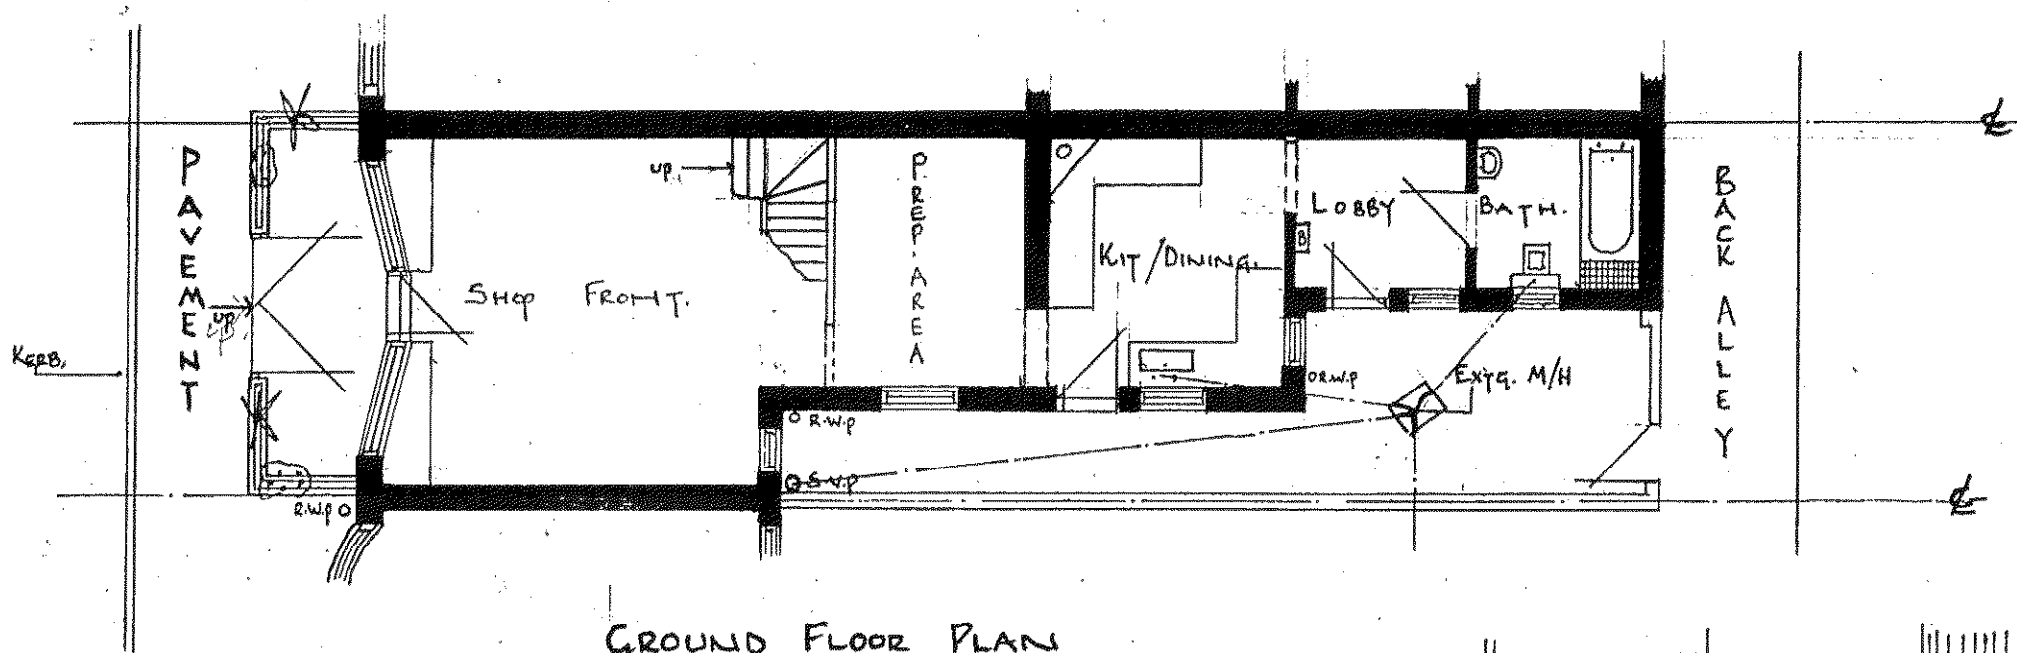


GROUND FLOOR PLAN

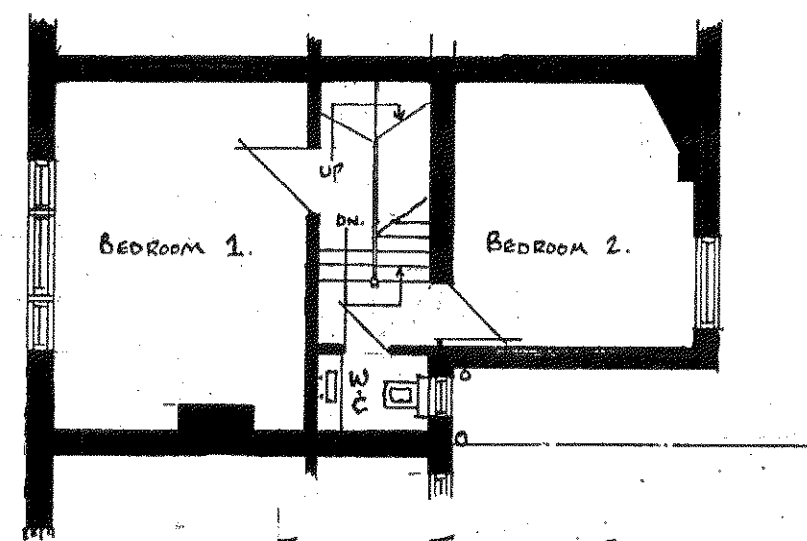

FIRST FLOOR PLAN

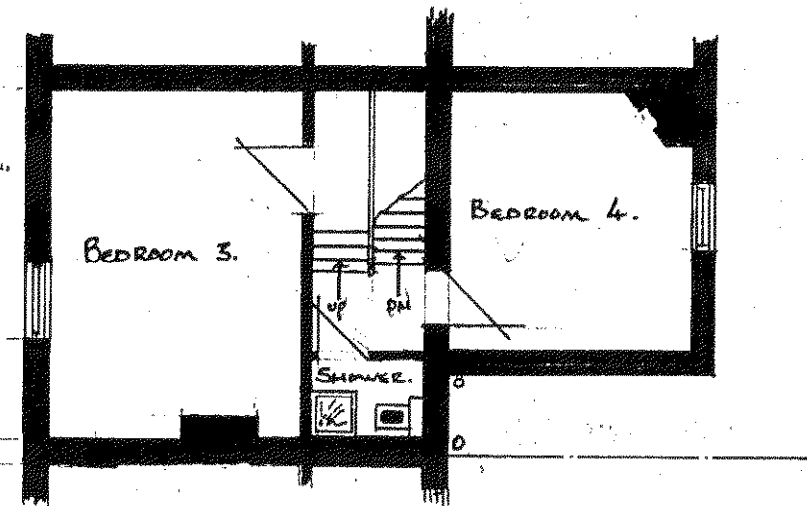

SECOND FLOOR PLAN

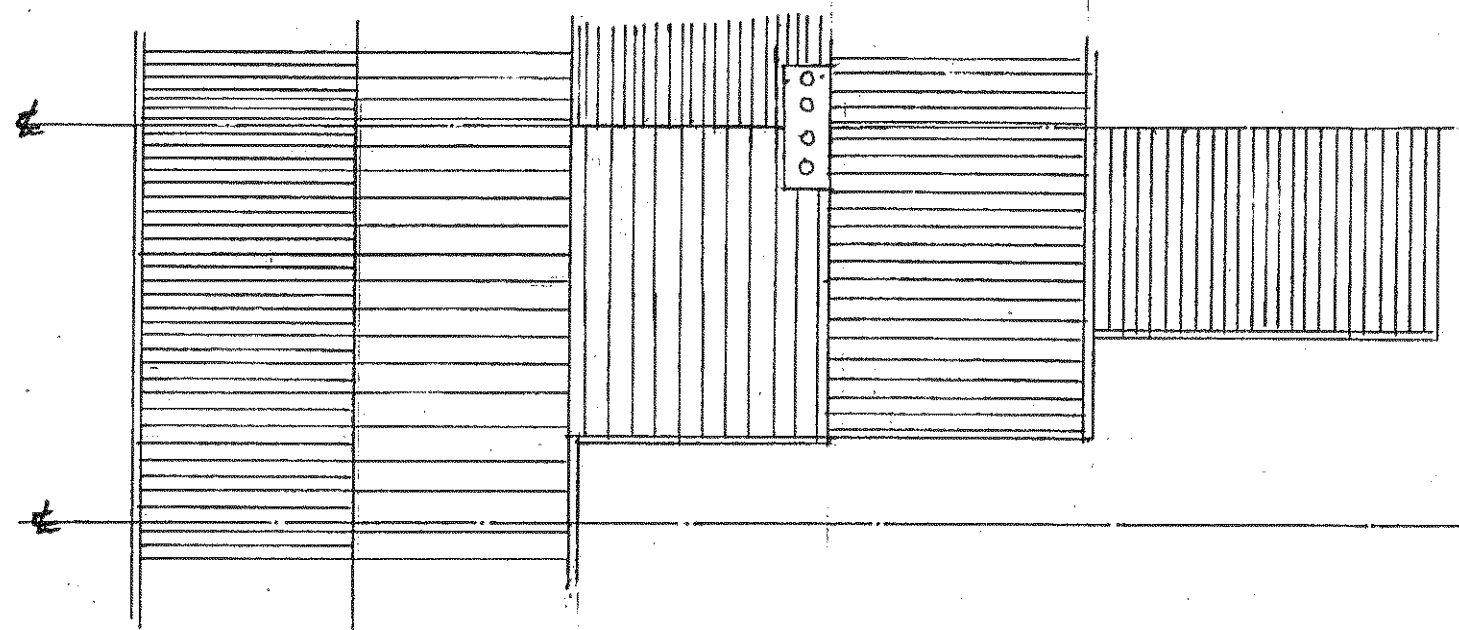

Roof Plan

ALL AS EXISTING.

- NOTES:
1. Do not scale this drawing. Use figured dimensions only, except for Planning purposes.
 2. All dimensions must be checked on site by the contractor prior to commencement of work.
 3. All construction details are indicative and are to be checked and confirmed on site and any divergence's are to be agreed with the Contract Administrator.

ARUN DISTRICT COUNCIL		
No.	LM	284/09
Received		

CONVERSION OF GROUND FLOOR SHOP PREMISES & FIRST FLOOR
FLAT OVER INTO SELF CONTAINED TERRACE TOWN HOUSE
12 BAYFORD ROAD LITTLEHAMPTON BN17 5HL

K.E. HILTON C. Eng M.I Struct.E, F.F.B.
Chartered Structural Engineer

2 ALBERT CHAMBERS Tel: 01243 865500
SUDLEY ROAD Fax: 01243 860489
BOGNOR REGIS Mobile: 07968 333140
WEST SUSSEX
PO21 1EQ E-Mail: k_e_hilton@yahoo.co.uk

Plans & Roof Plan.			
Scale	1:100	Drawn By	C.R.B.
Date	SEP 09.	Checked	K.E.H.
Drawing Number	4170/2		