



- NOTES:
1. Do not scale this drawing. Use figured dimensions only, except for Planning purposes.
 2. All dimensions must be checked on site by the contractor prior to commencement of work.
 3. All construction details are indicative and are to be checked and confirmed on site and any divergence's are to be agreed with the Contract Administrator.


ARUN DISTRICT COUNCIL				
No.	Lu	284	09	
Received				

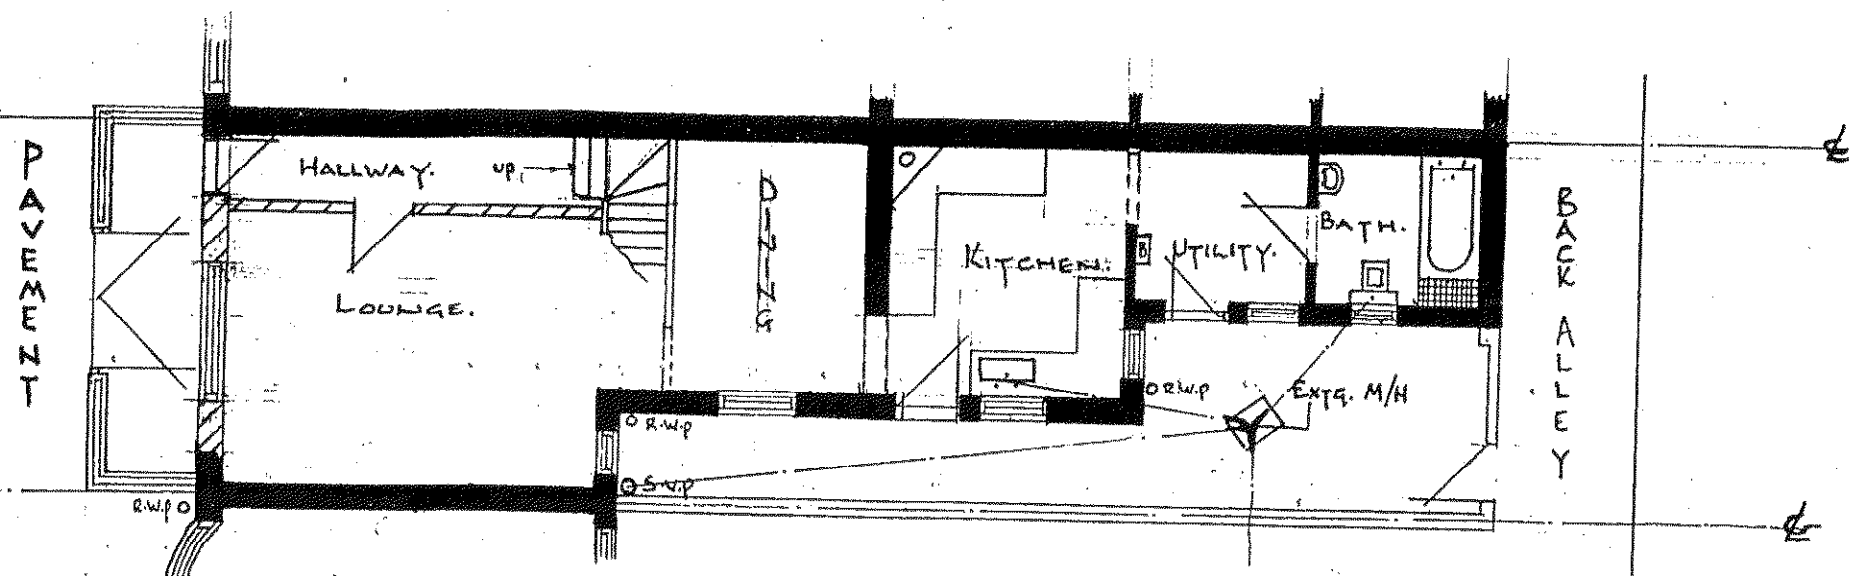


GROUND FLOOR PLAN

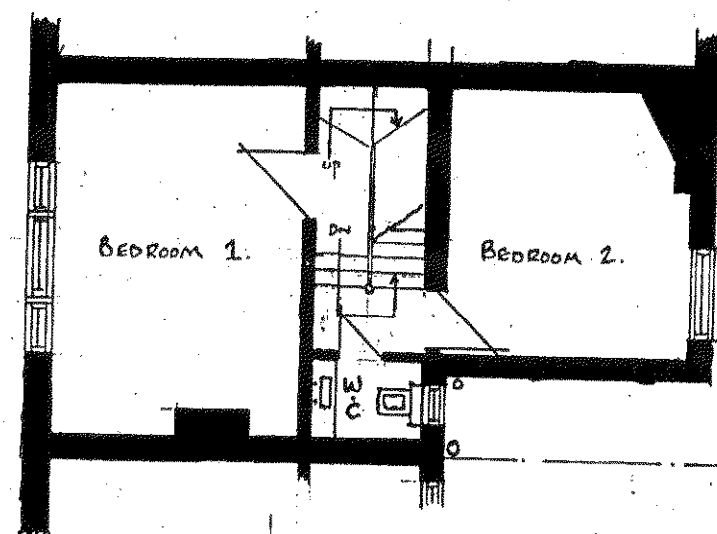

FIRST FLOOR PLAN

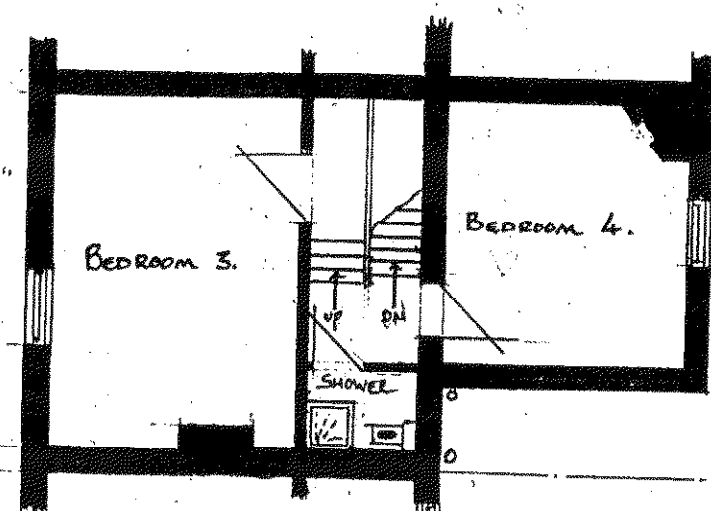

SECOND FLOOR PLAN.

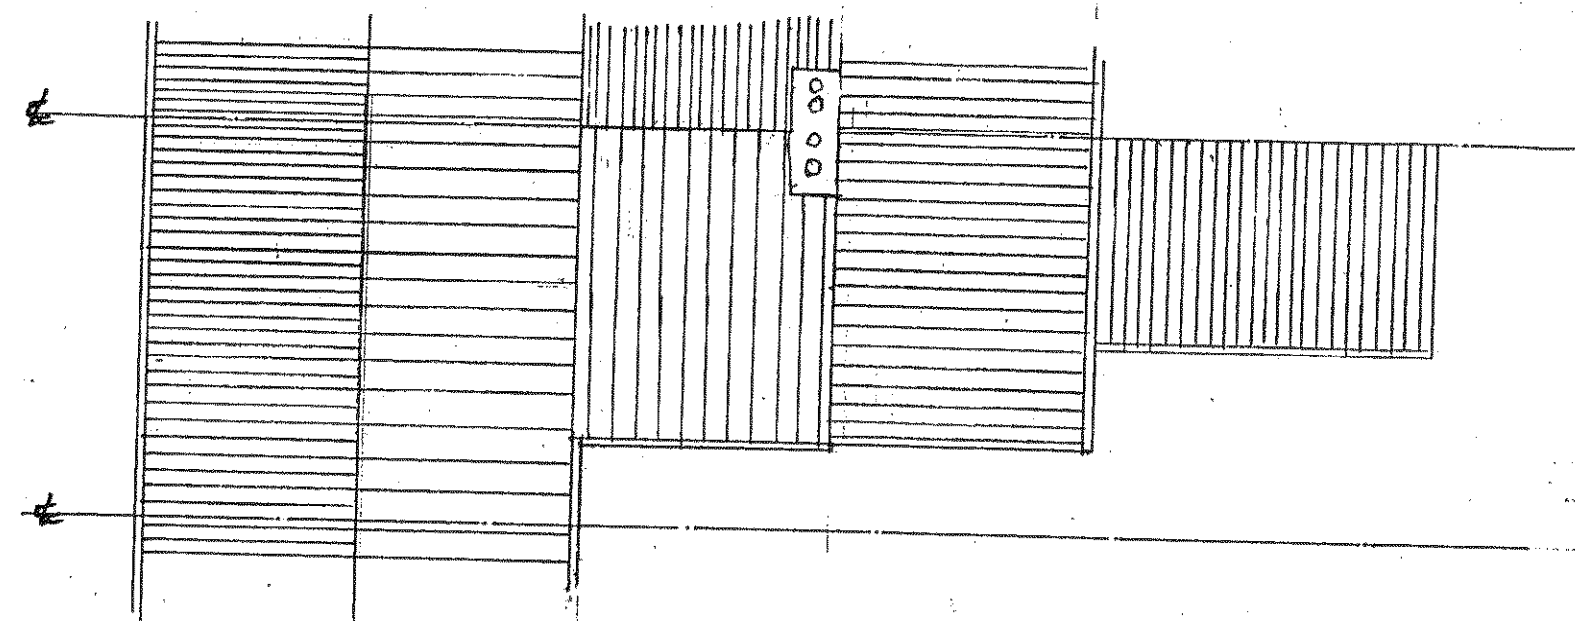

ROOF PLAN

ALL AS PROPOSED.

CONVERSION OF GROUND FLOOR SHOP PREMISES & FIRST FLOOR
FLAT OVER INTO SELF CONTAINED TERRACE TOWN HOUSE
12 BAYFORD ROAD LITTLEHAMPTON BN17 5HL

K.E. HILTON C. Eng M.I Struct.E, F.F.B. Chartered Structural Engineer	
2 ALBERT CHAMBERS SUDLEY ROAD BOGNOR REGIS WEST SUSSEX PO21 1EQ	Tel: 01243 865500 Fax: 01243 860489 Mobile: 07968 333140 E-Mail: k_e_hilton@yahoo.co.uk

Plans & Roof Plan.		
Scale 1:100	Drawn By C.R.B.	
Date SEP 09.	Checked K.E.H.	
Drawing Number 4170/3		