




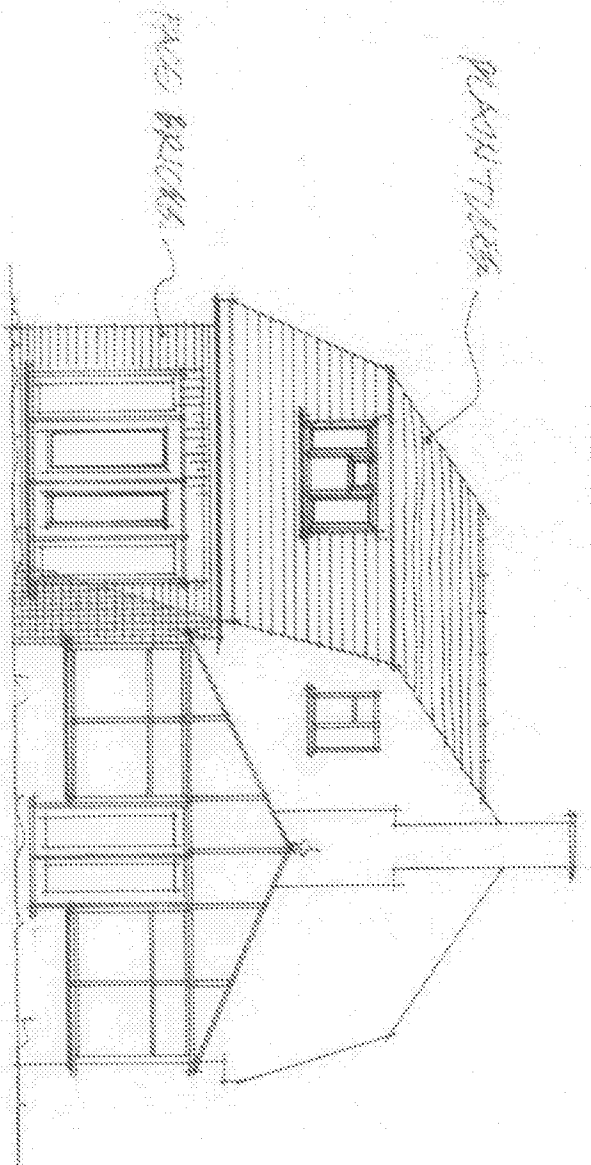


west elevation.

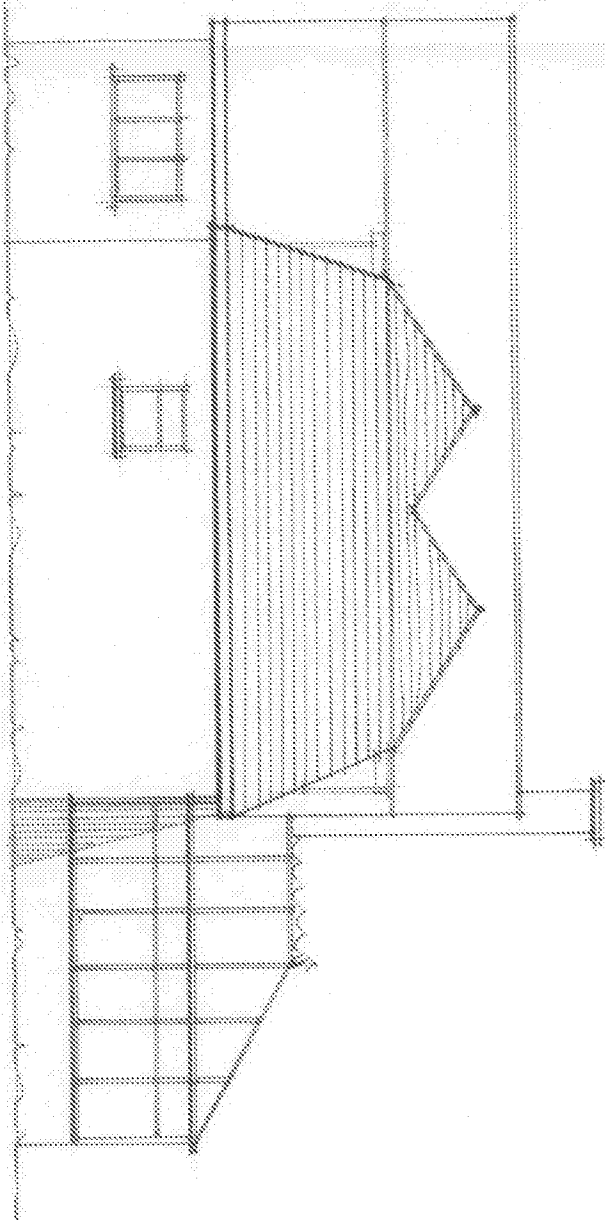


north elevation.

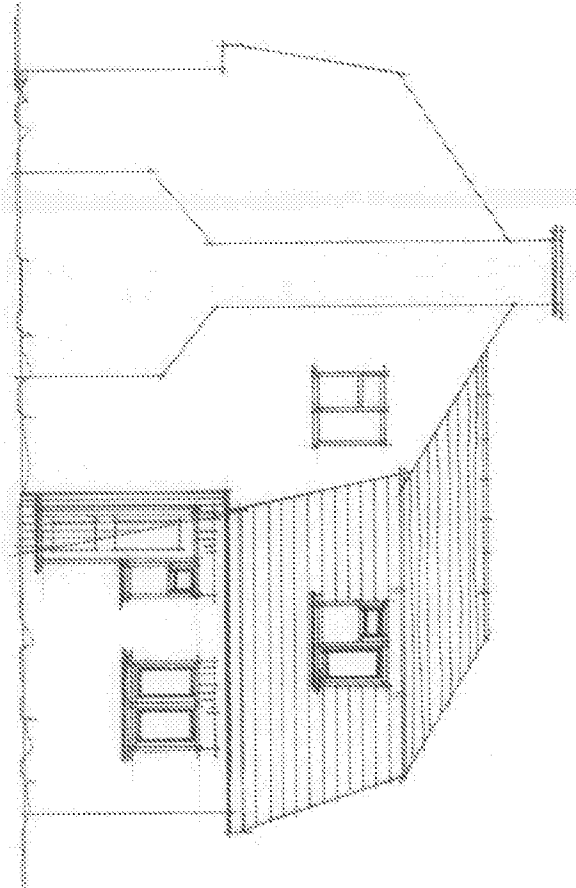

east elevation.

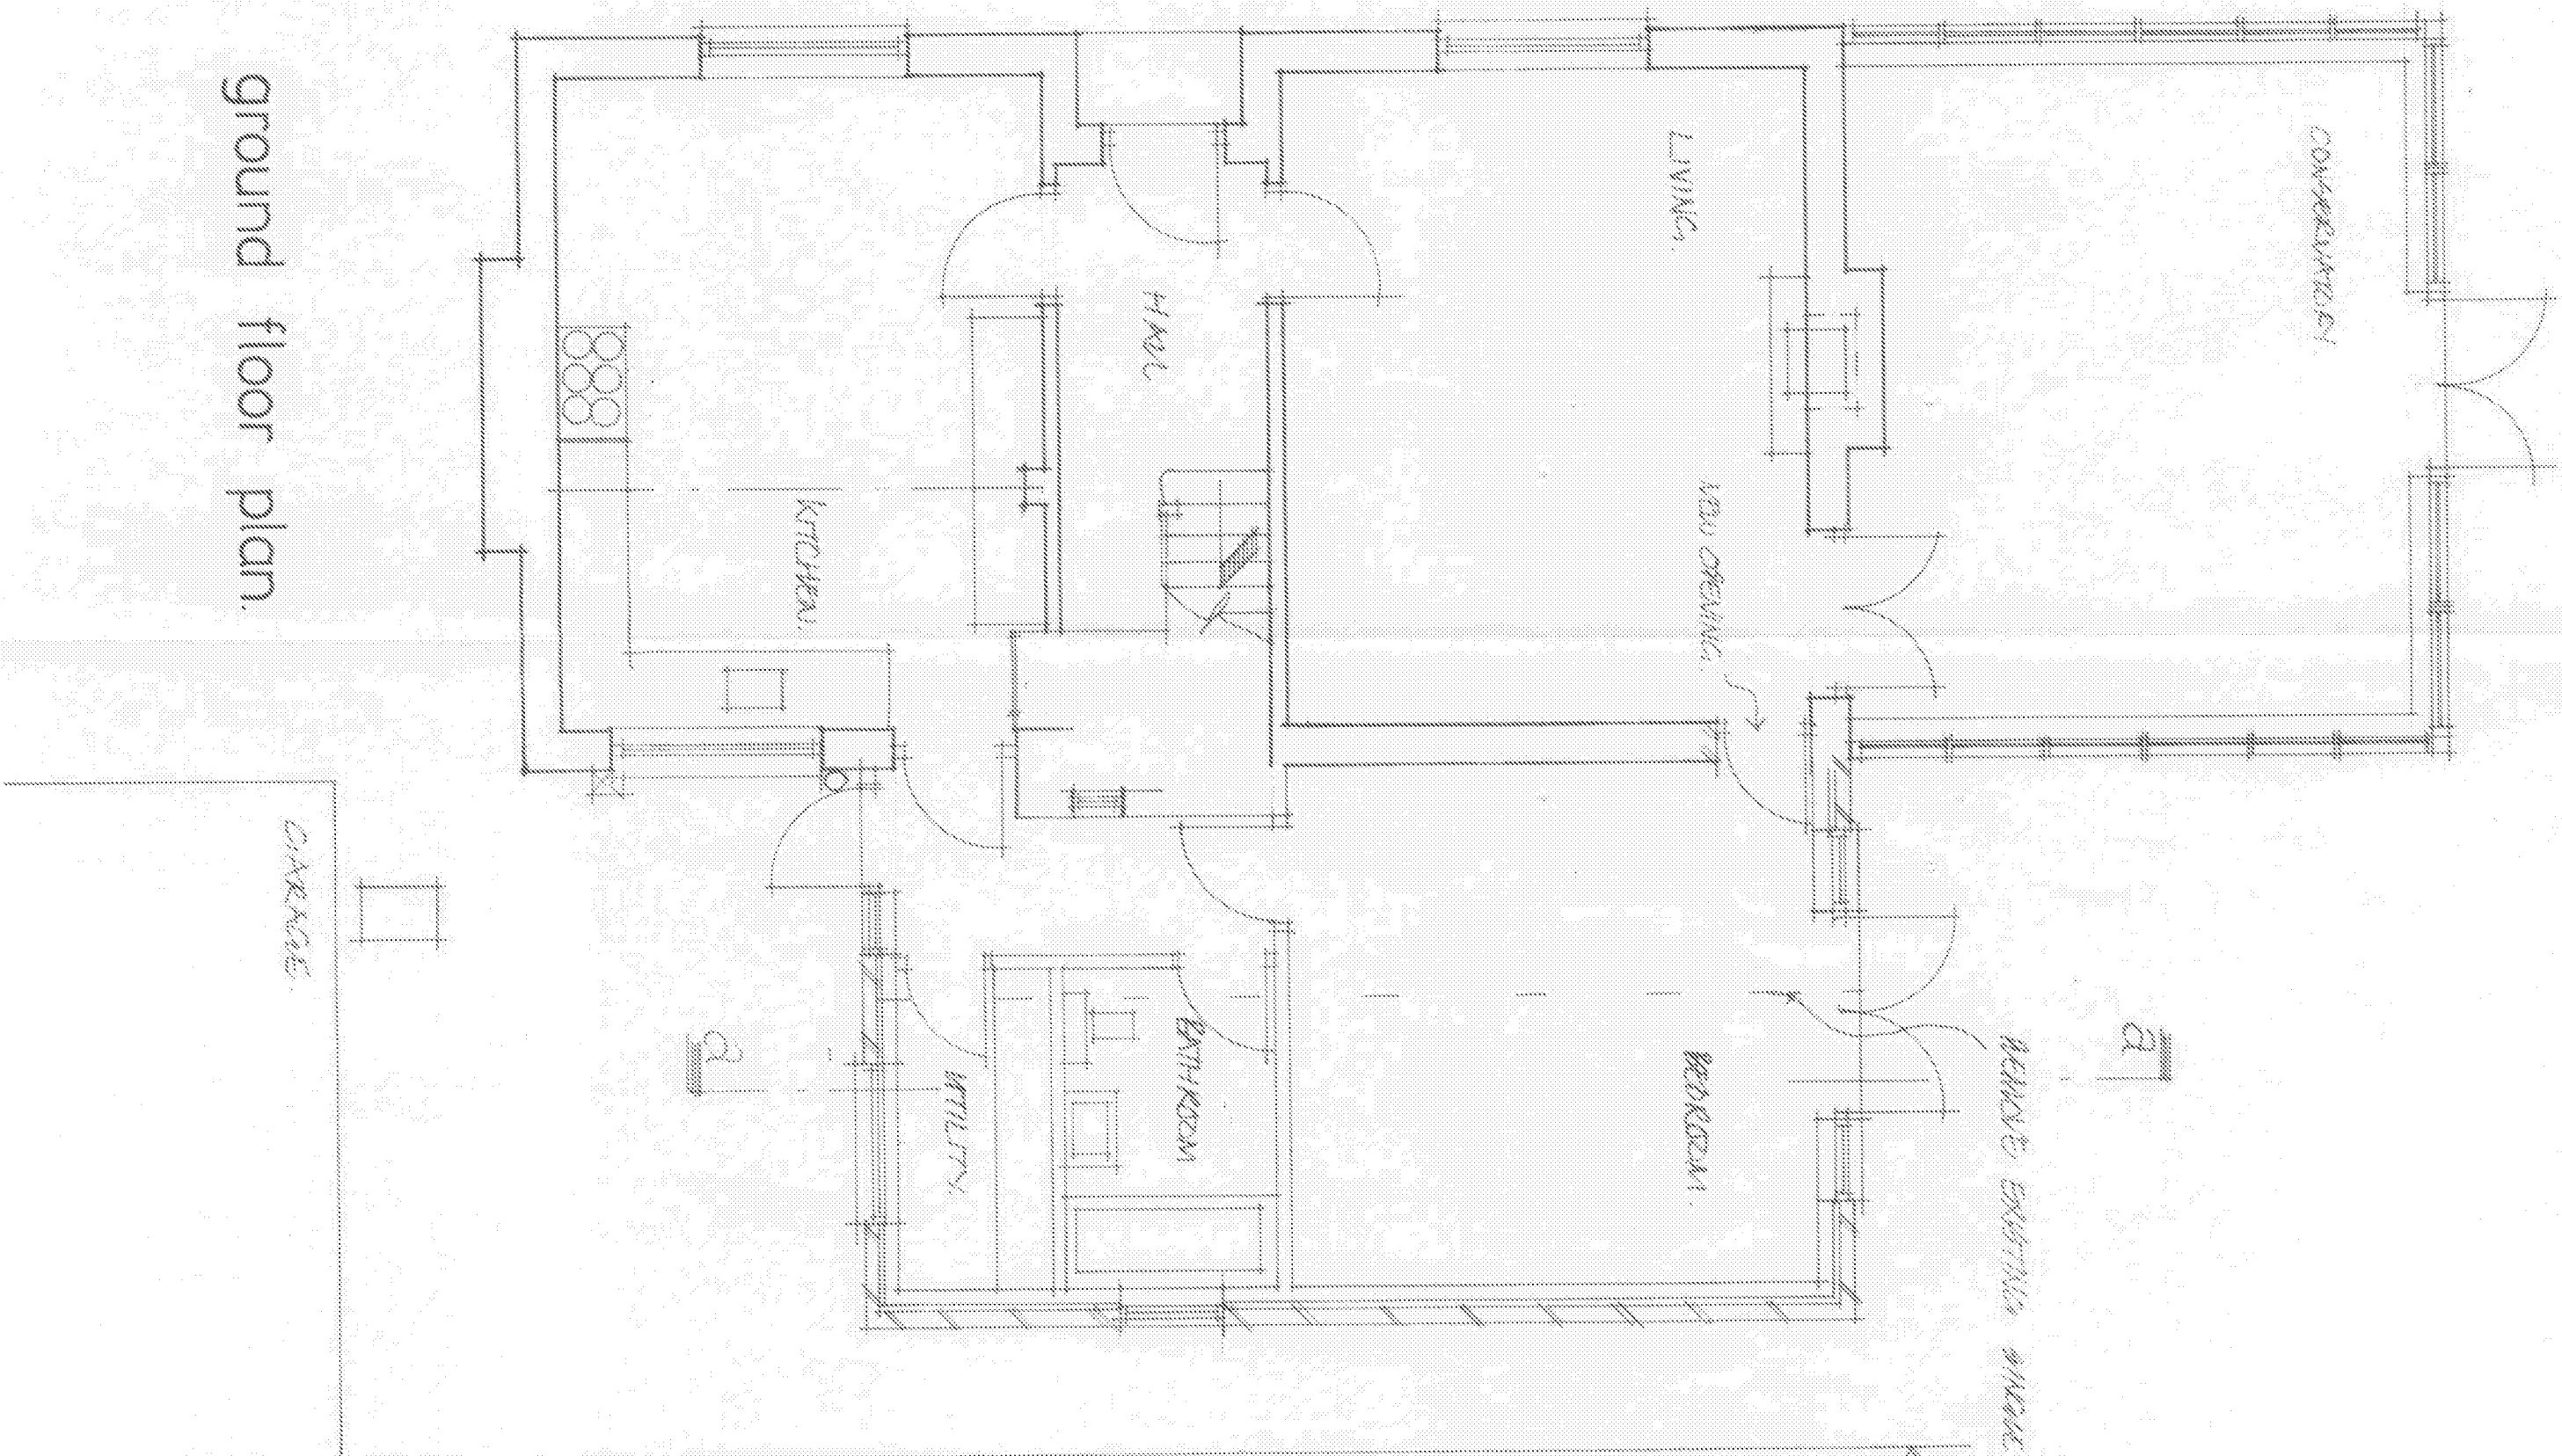

ground floor plan.

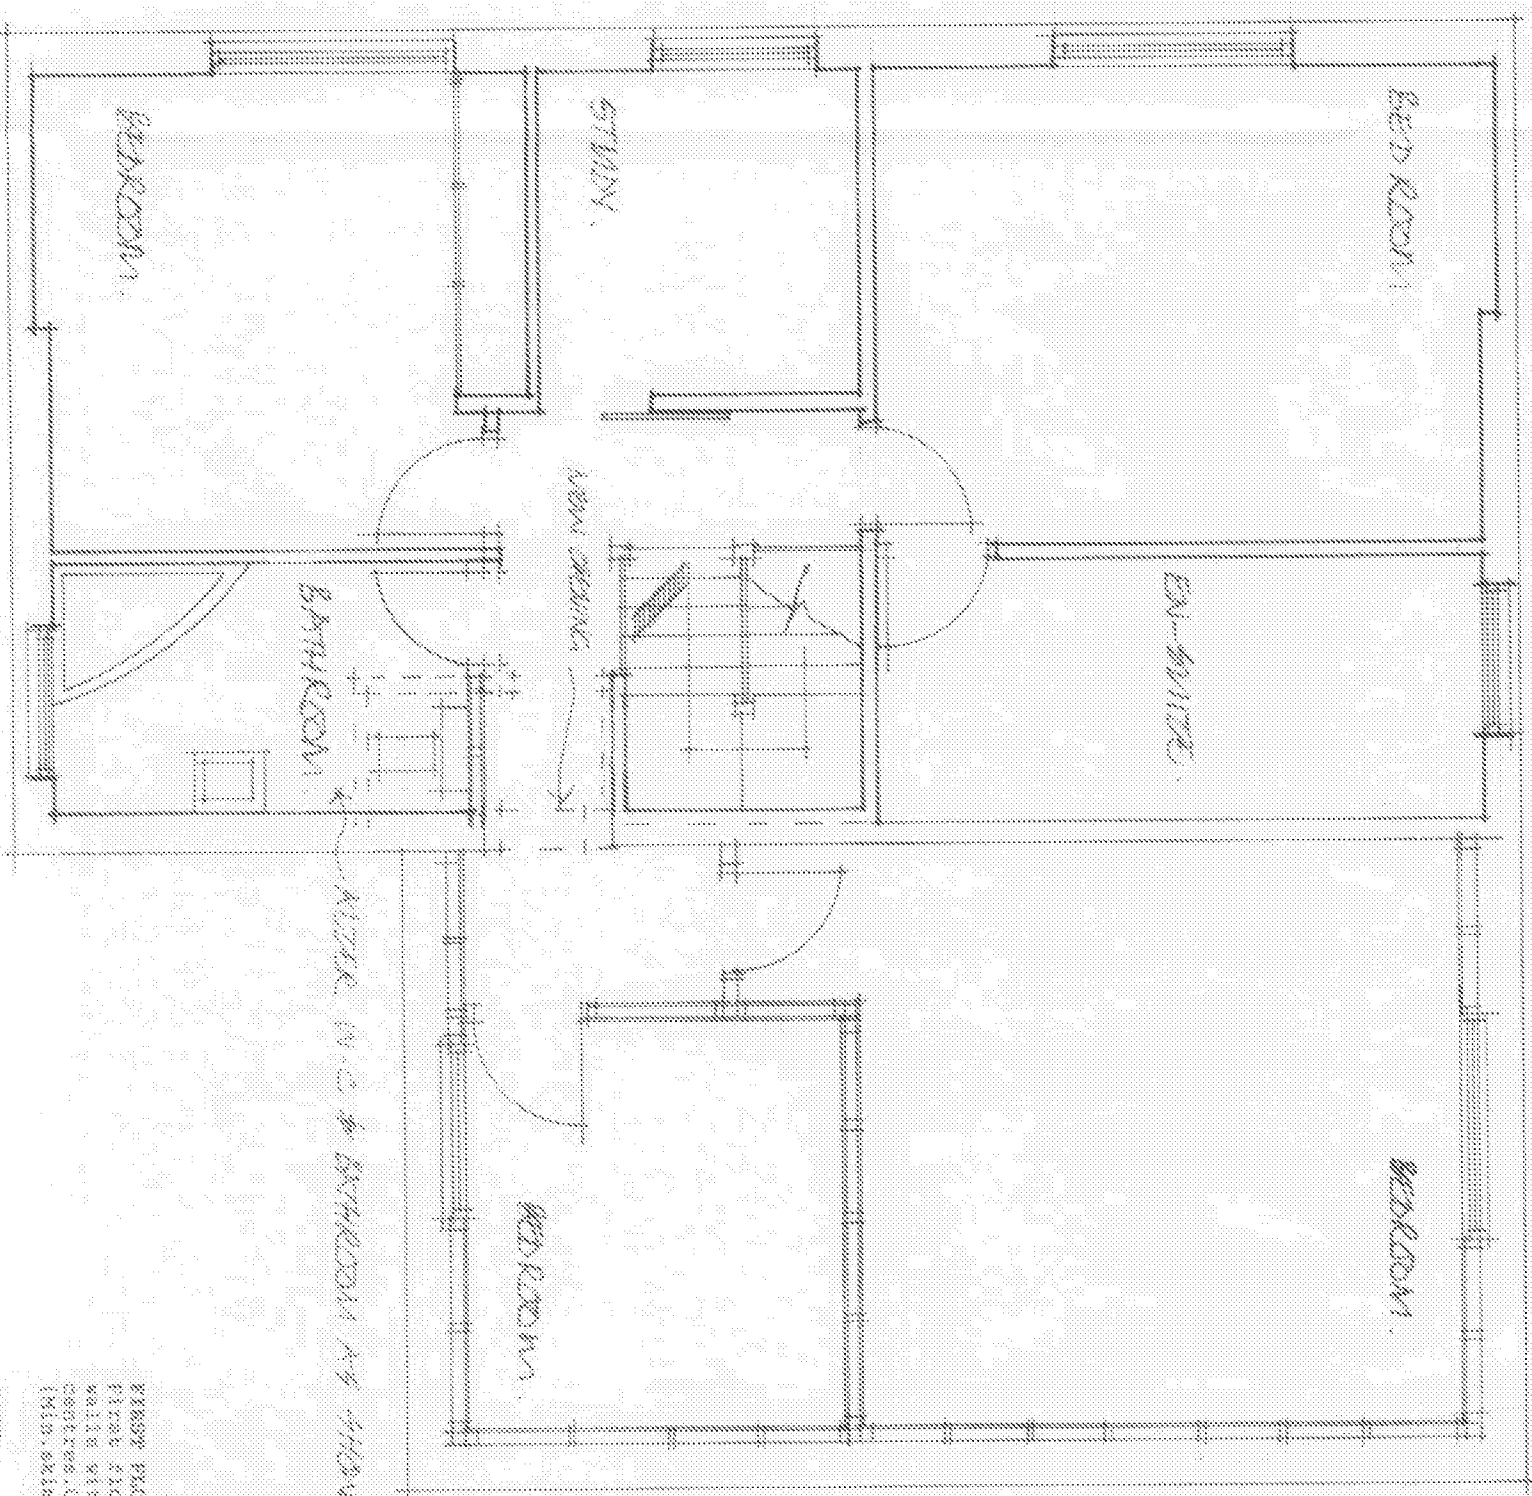

first floor plan.

All work must be checked by the architect before any work begins. The architect is not responsible for any errors or omissions in this drawing. 

GROUND FLOOR: The ground floor is to be a single storey building with a gabled roof. 

INTERNAL LIGHTING: The internal lighting is to be provided by a combination of natural and artificial light. 

HEATING AND HOT WATER SYSTEMS: The heating and hot water systems are to be provided by a combination of natural and artificial heat. 

EXTERNAL LIGHTING: The external lighting is to be provided by a combination of natural and artificial light. 

INTERNAL LIGHTING: The internal lighting is to be provided by a combination of natural and artificial light. 

EXTERNAL LIGHTING: The external lighting is to be provided by a combination of natural and artificial light. 

All dimensions must be checked on site and not scaled from this drawing. Contractor and client are responsible for their obligations under the Party Wall Act. If in doubt ask. Contractor is to confirm all below ground drain run direction and invert levels.

Client		Job Title	
Ethan Clark		Kilnbridge & Extensions	
Architectural and Planning Services		2 SEATON CLOSE.	
"Kilnbridge", 140 Hob Street, Sevington, West Sussex BN44 3JH		wick.	
Tel/Fax: 01905 814836		west sussex.	
Drawing Title		Scale 1:100 & 1:100	
2 SEATON CLOSE.		Date 10/11/12	
wick.		Drawn by	
west sussex.		Rev	
Job No		Rev	