



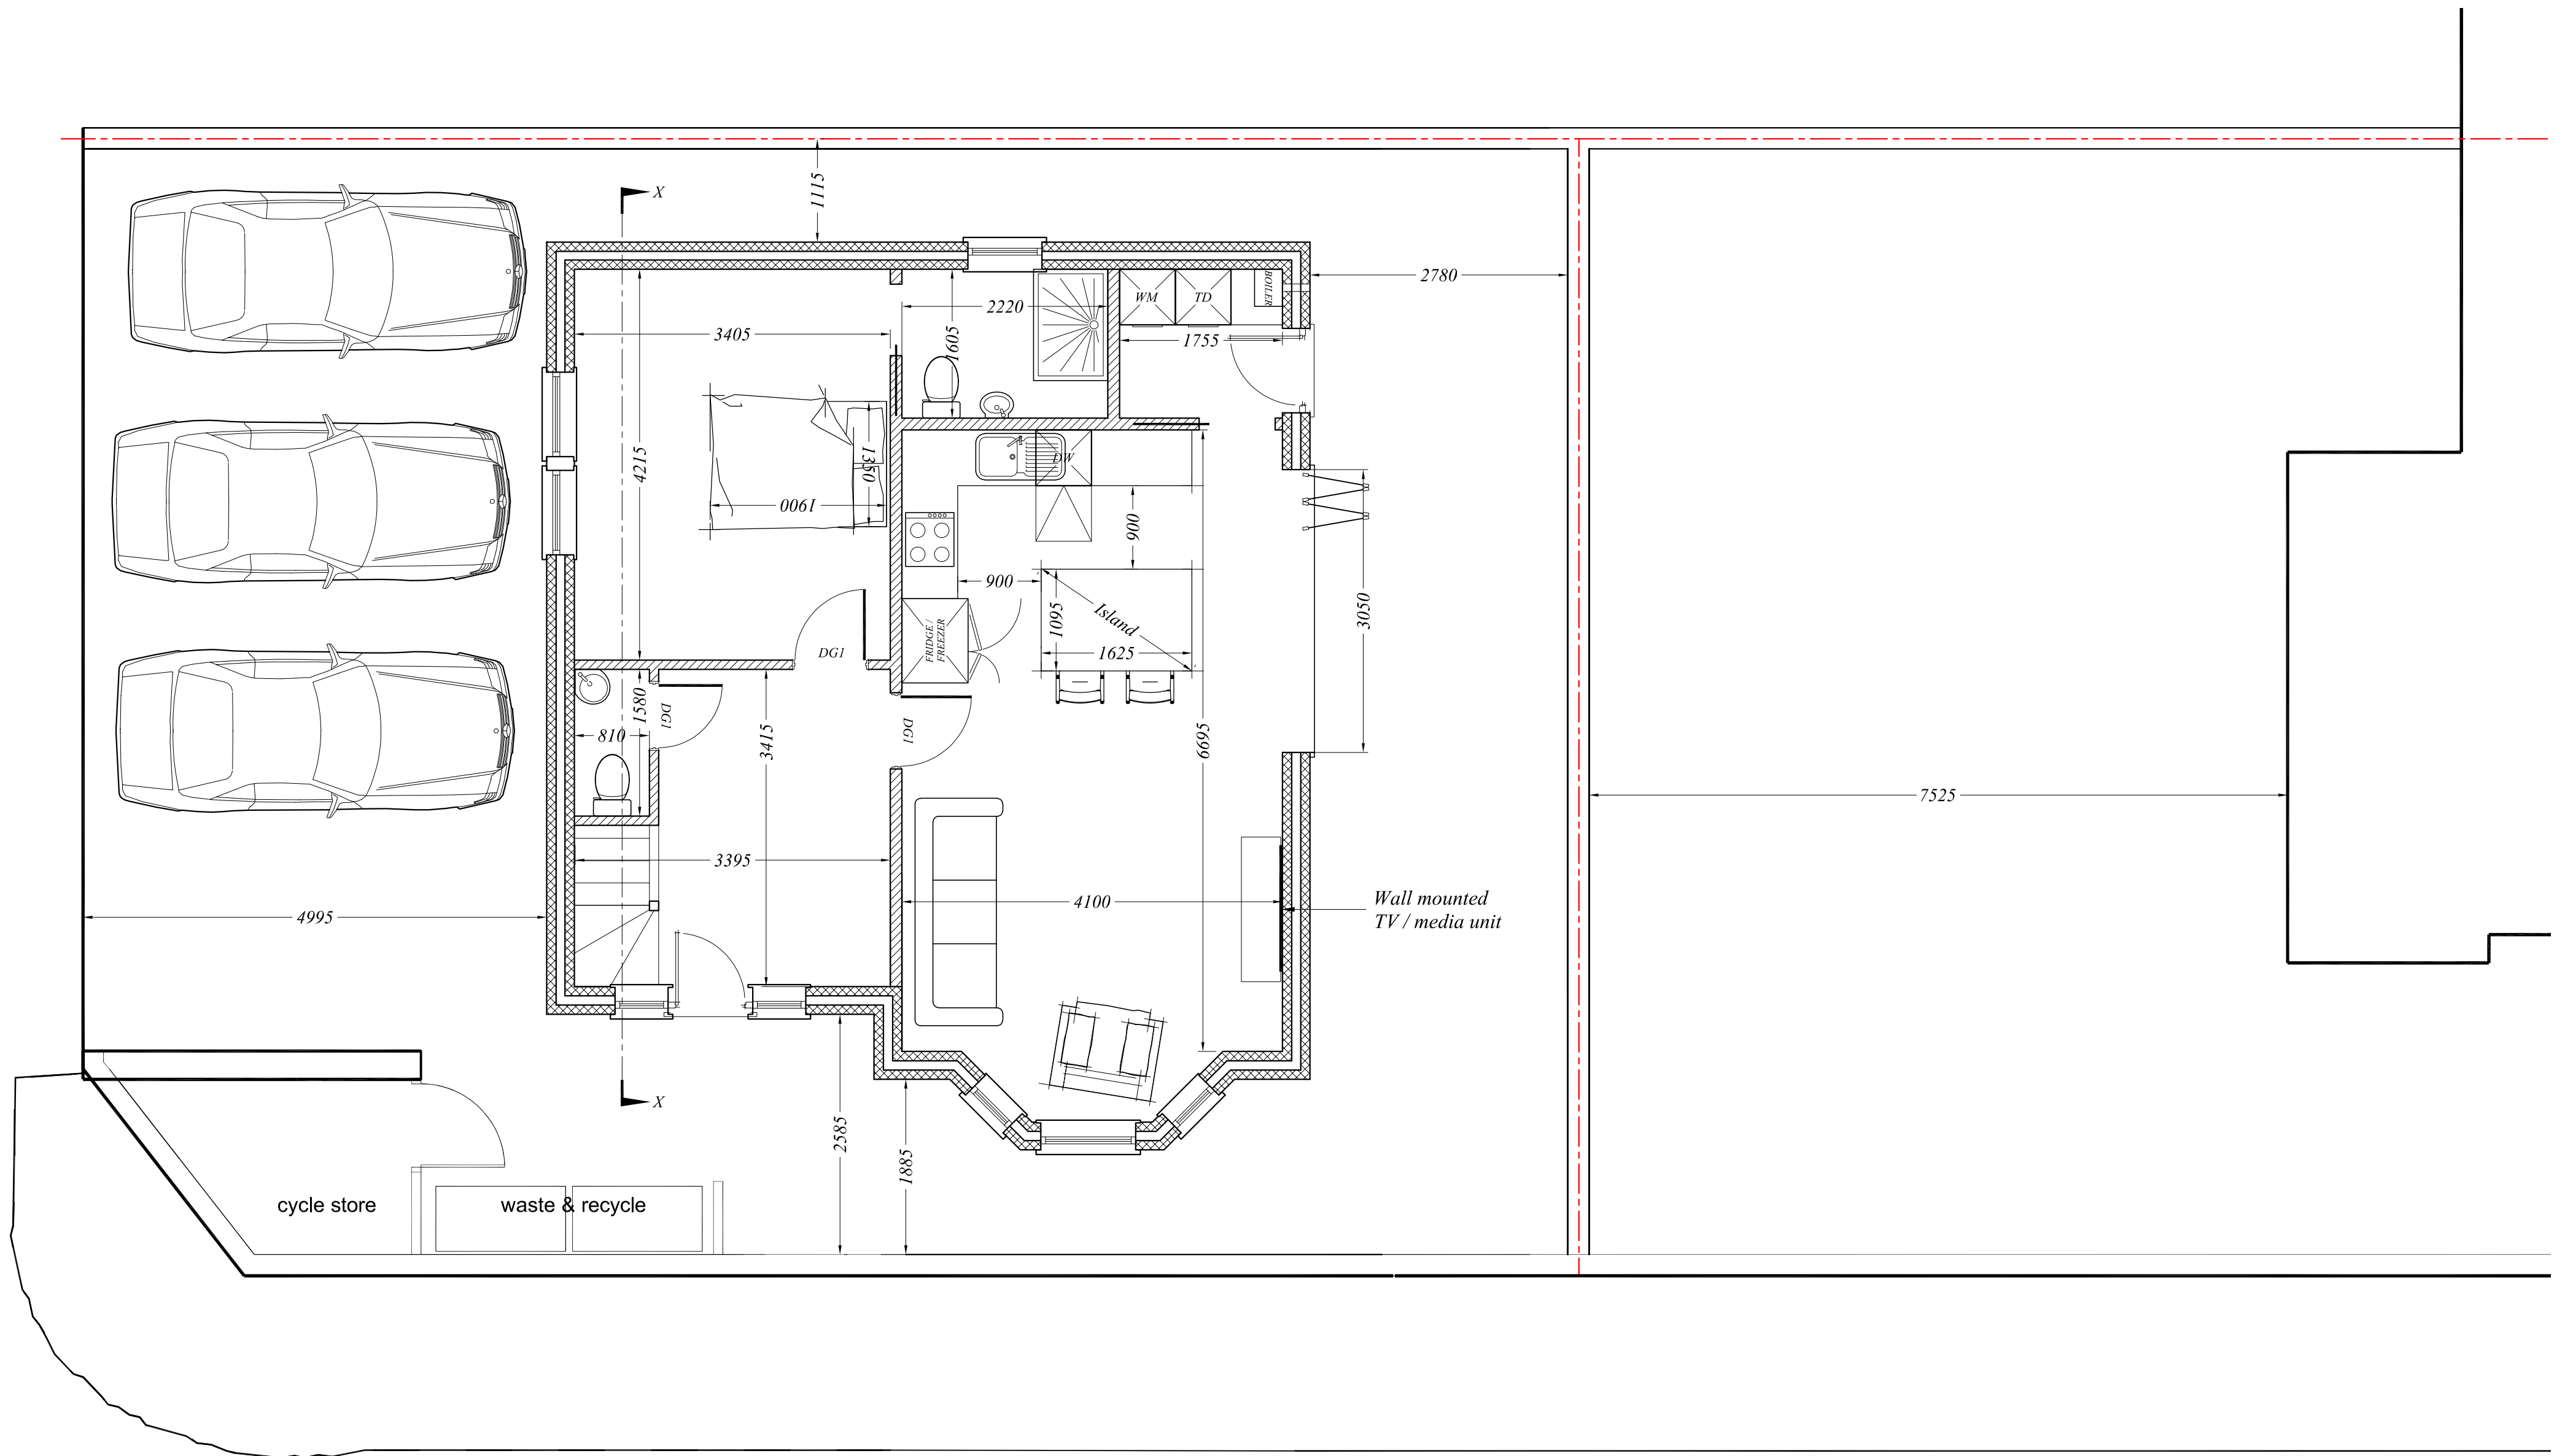

GROUND FLOOR PLAN PROPOSED

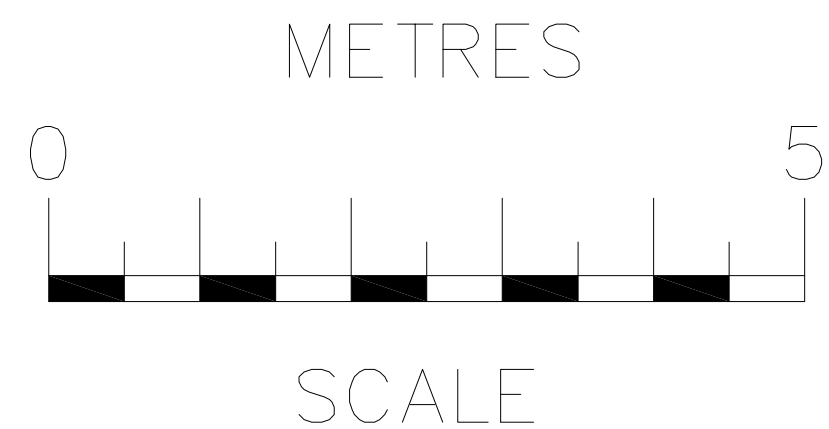

rev	date	description	
RB Design 3 Acorn Avenue, Crawley Down, Crawley RH10 4AL Tel: 01342 523 766 Mob 07988 998 928 e-mail: rossbow@hotmail.co.uk			
project	drawing	date	job no
Land to rear of 54 Arundel Road	NEW HMO PROPERTY	01.09.2020	
drawn: Haven Sent Properties Limited	PLANS PROPOSED	scale 1/50	drawn no PLN03