

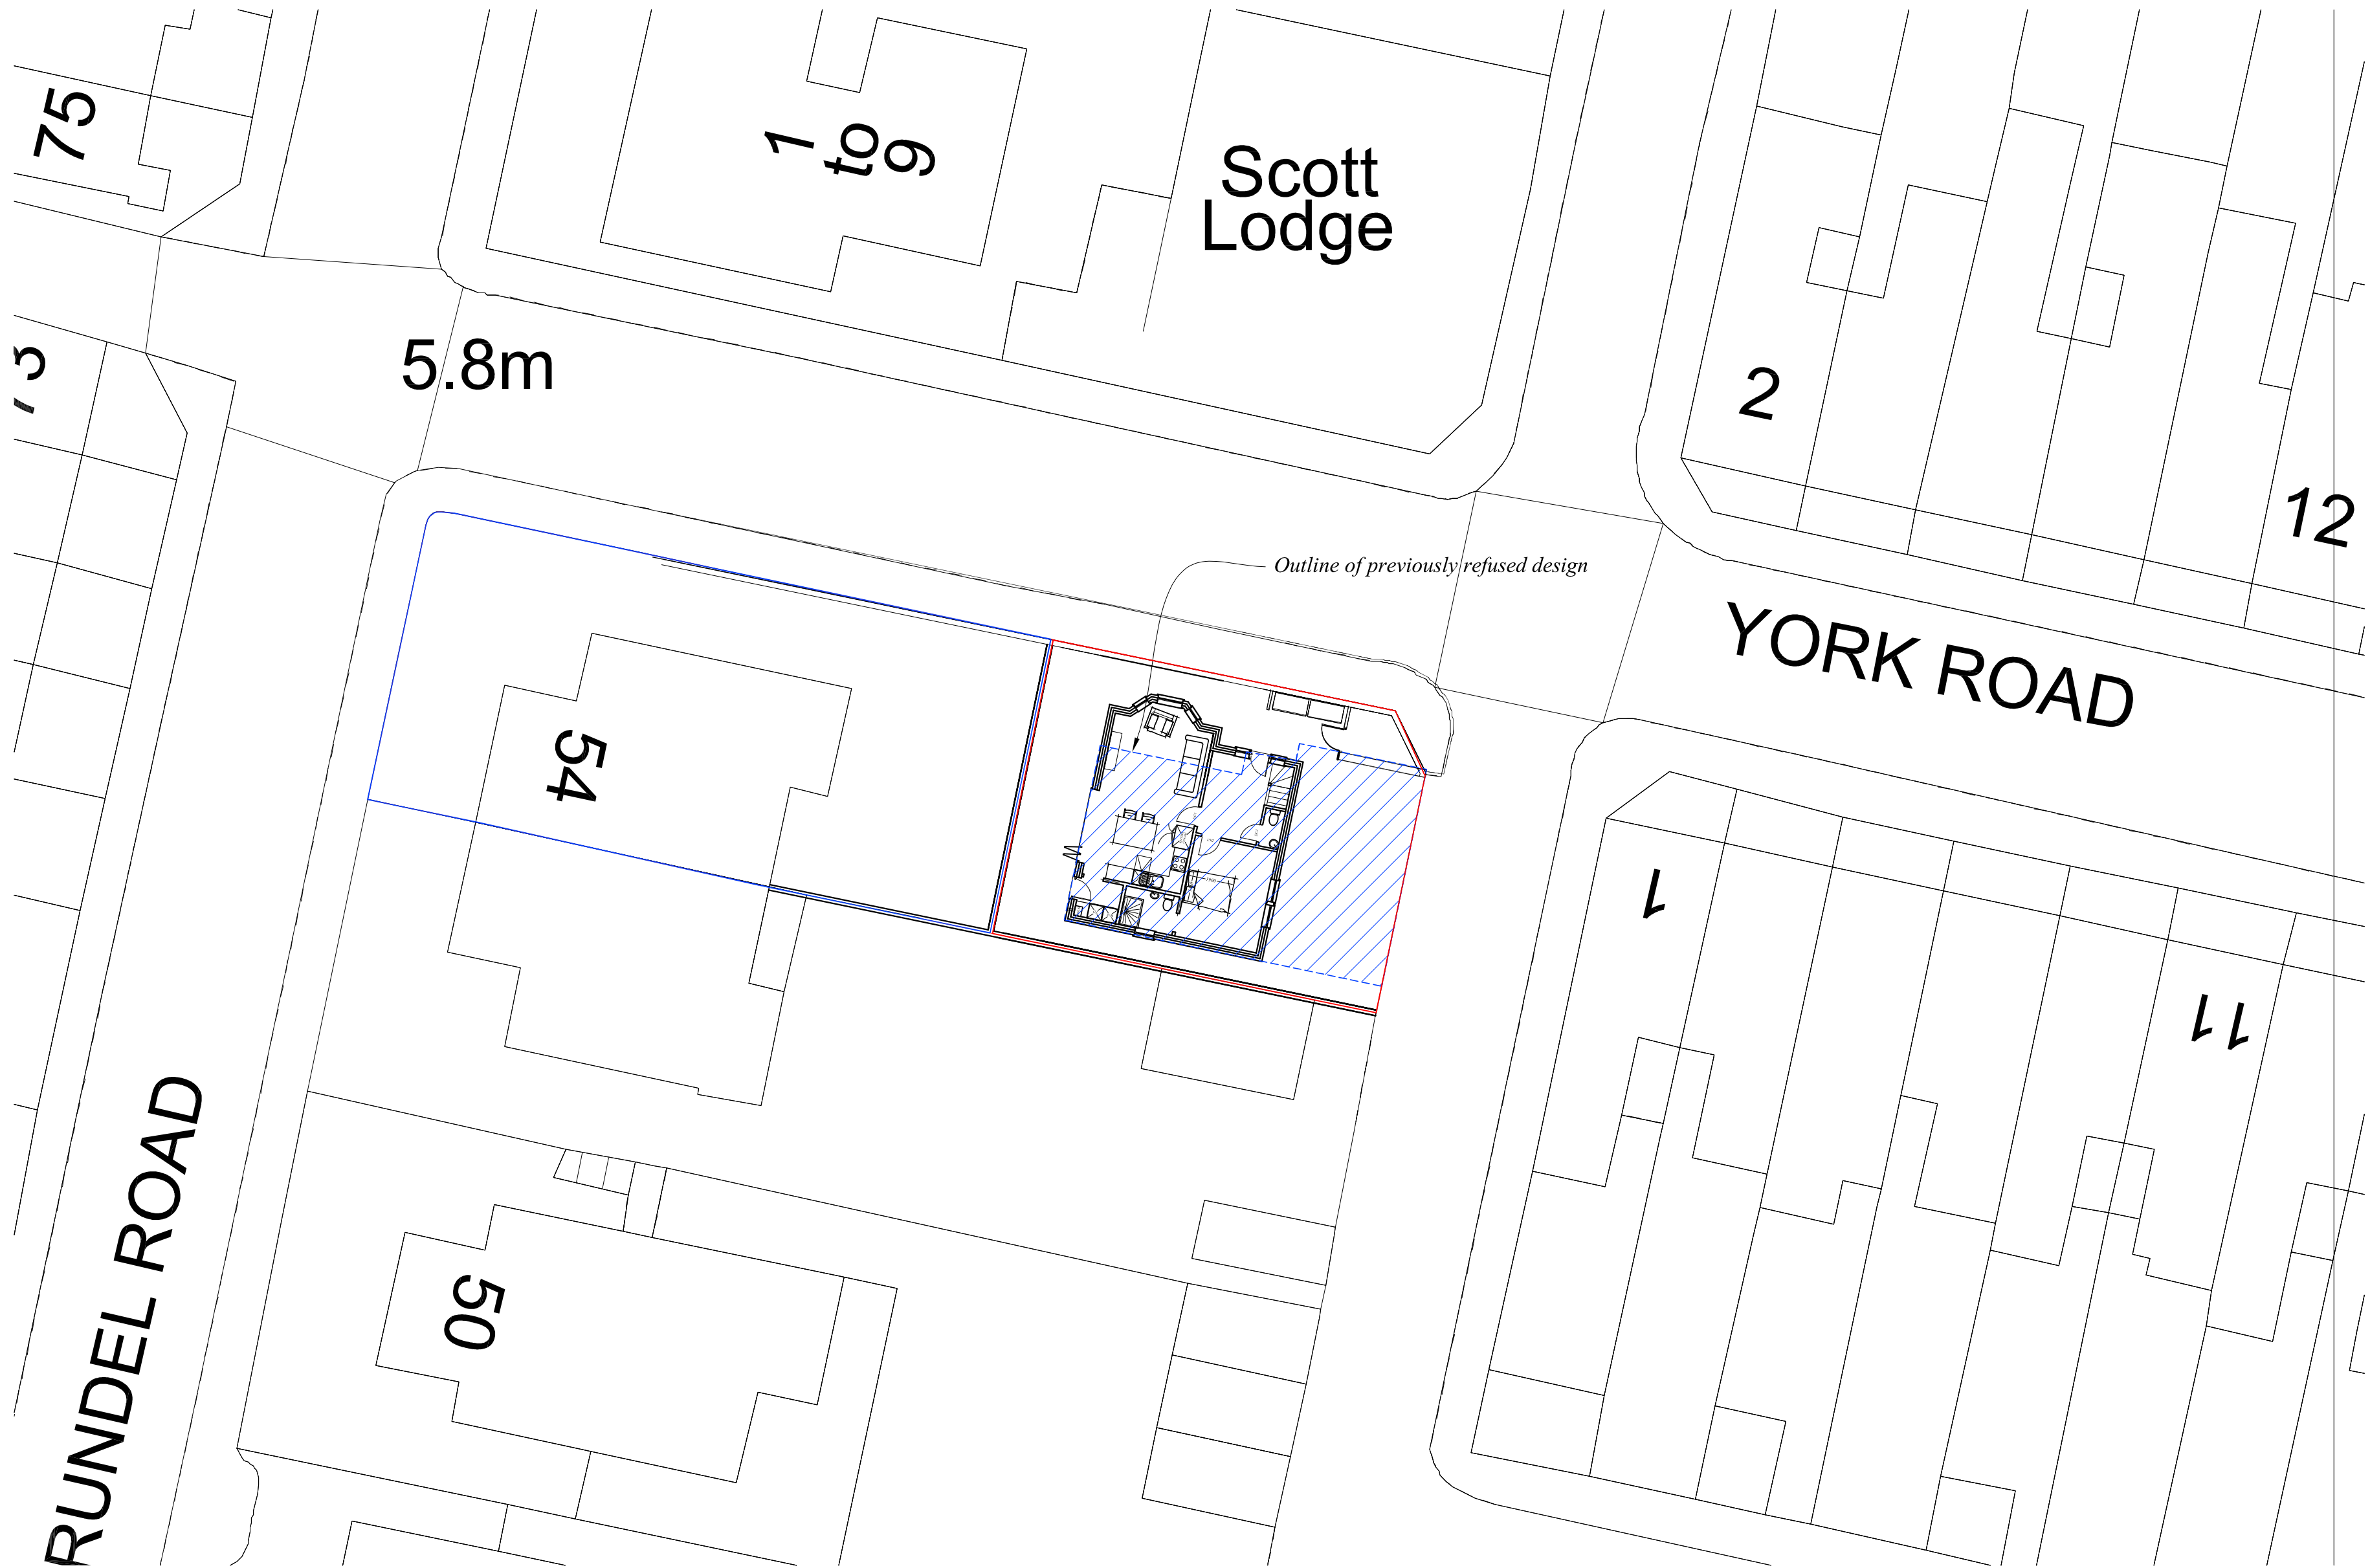


 

SCALE 1:200

 

A 28.10.2020 DRAWING REVISED

rev	date	description		
RB Design 3 Acorn Avenue, Crawley Down, Crawley RH10 4AL Tel: 01342 523 769 Mob 07598 998 928 e-mail: rossbow@hotmail.co.uk				A2
project	drawing	date	job no	
Land to rear of 54 Arundel Road	NEW HMO PROPERTY	01.09.2020		
client	description	scale @ A2	draw no	
Haven Sent Properties Limited	SITE PLAN PROPOSED		PLN02	