

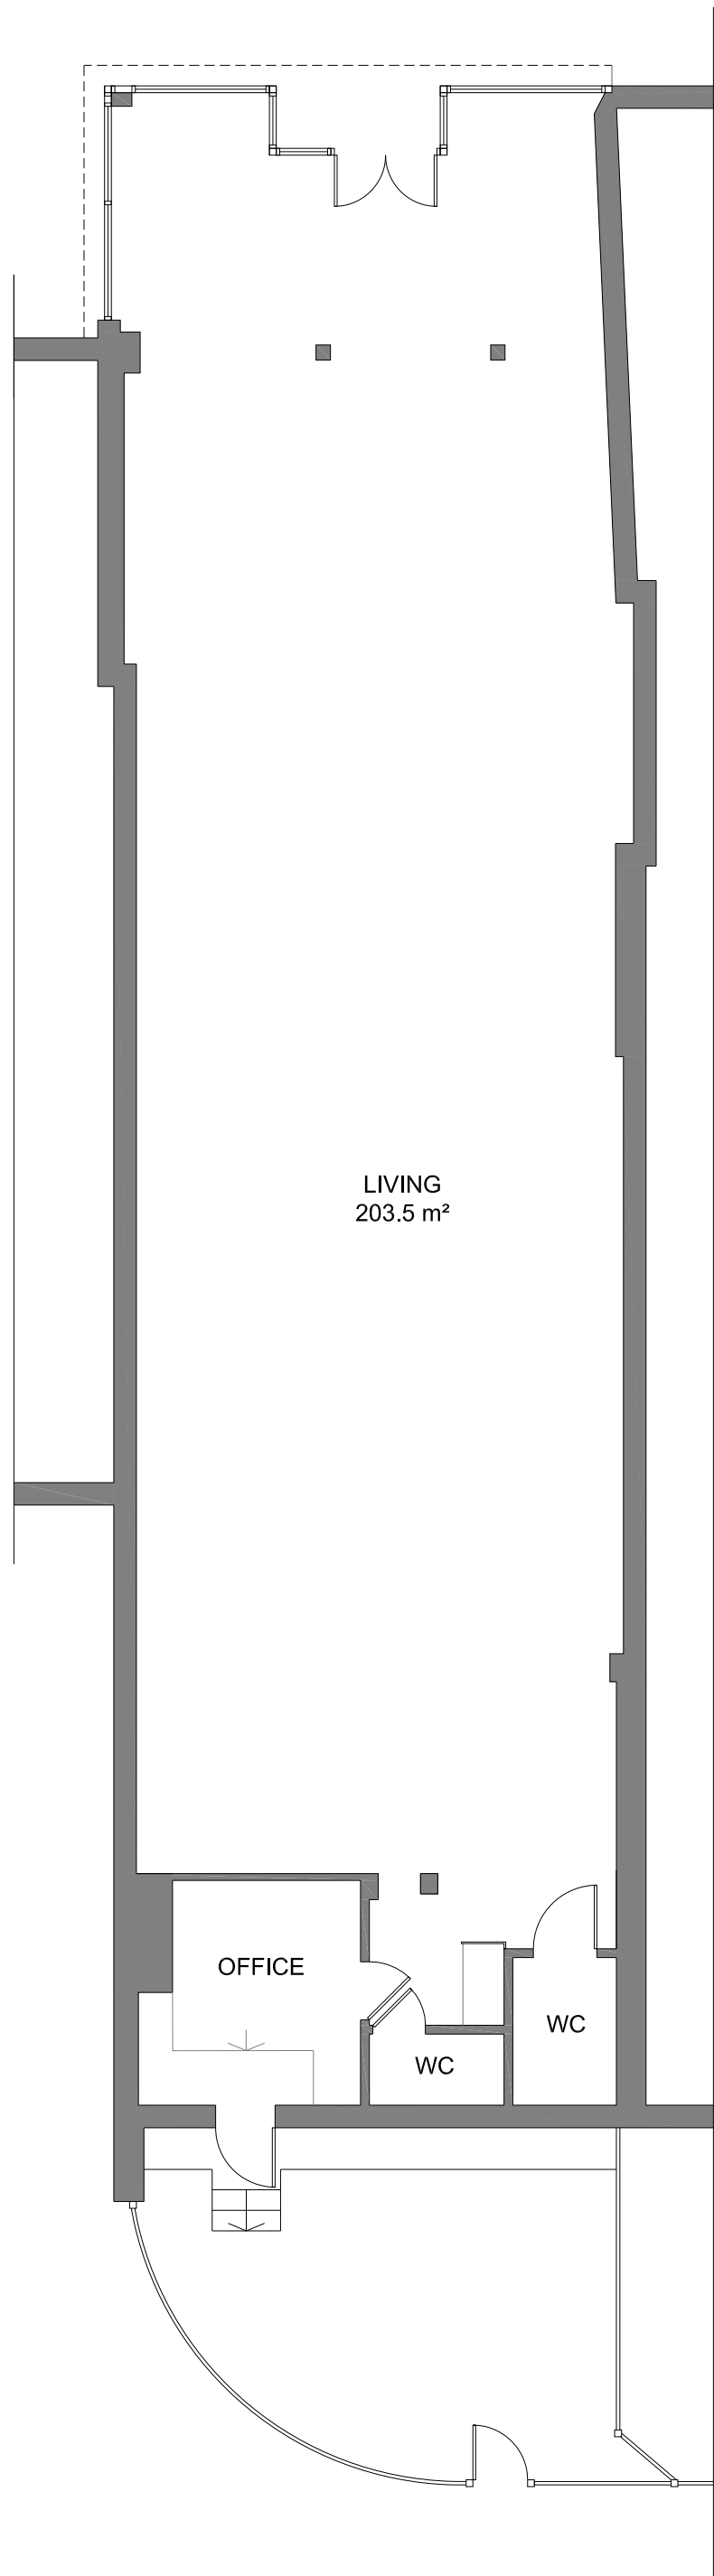


Revisions:

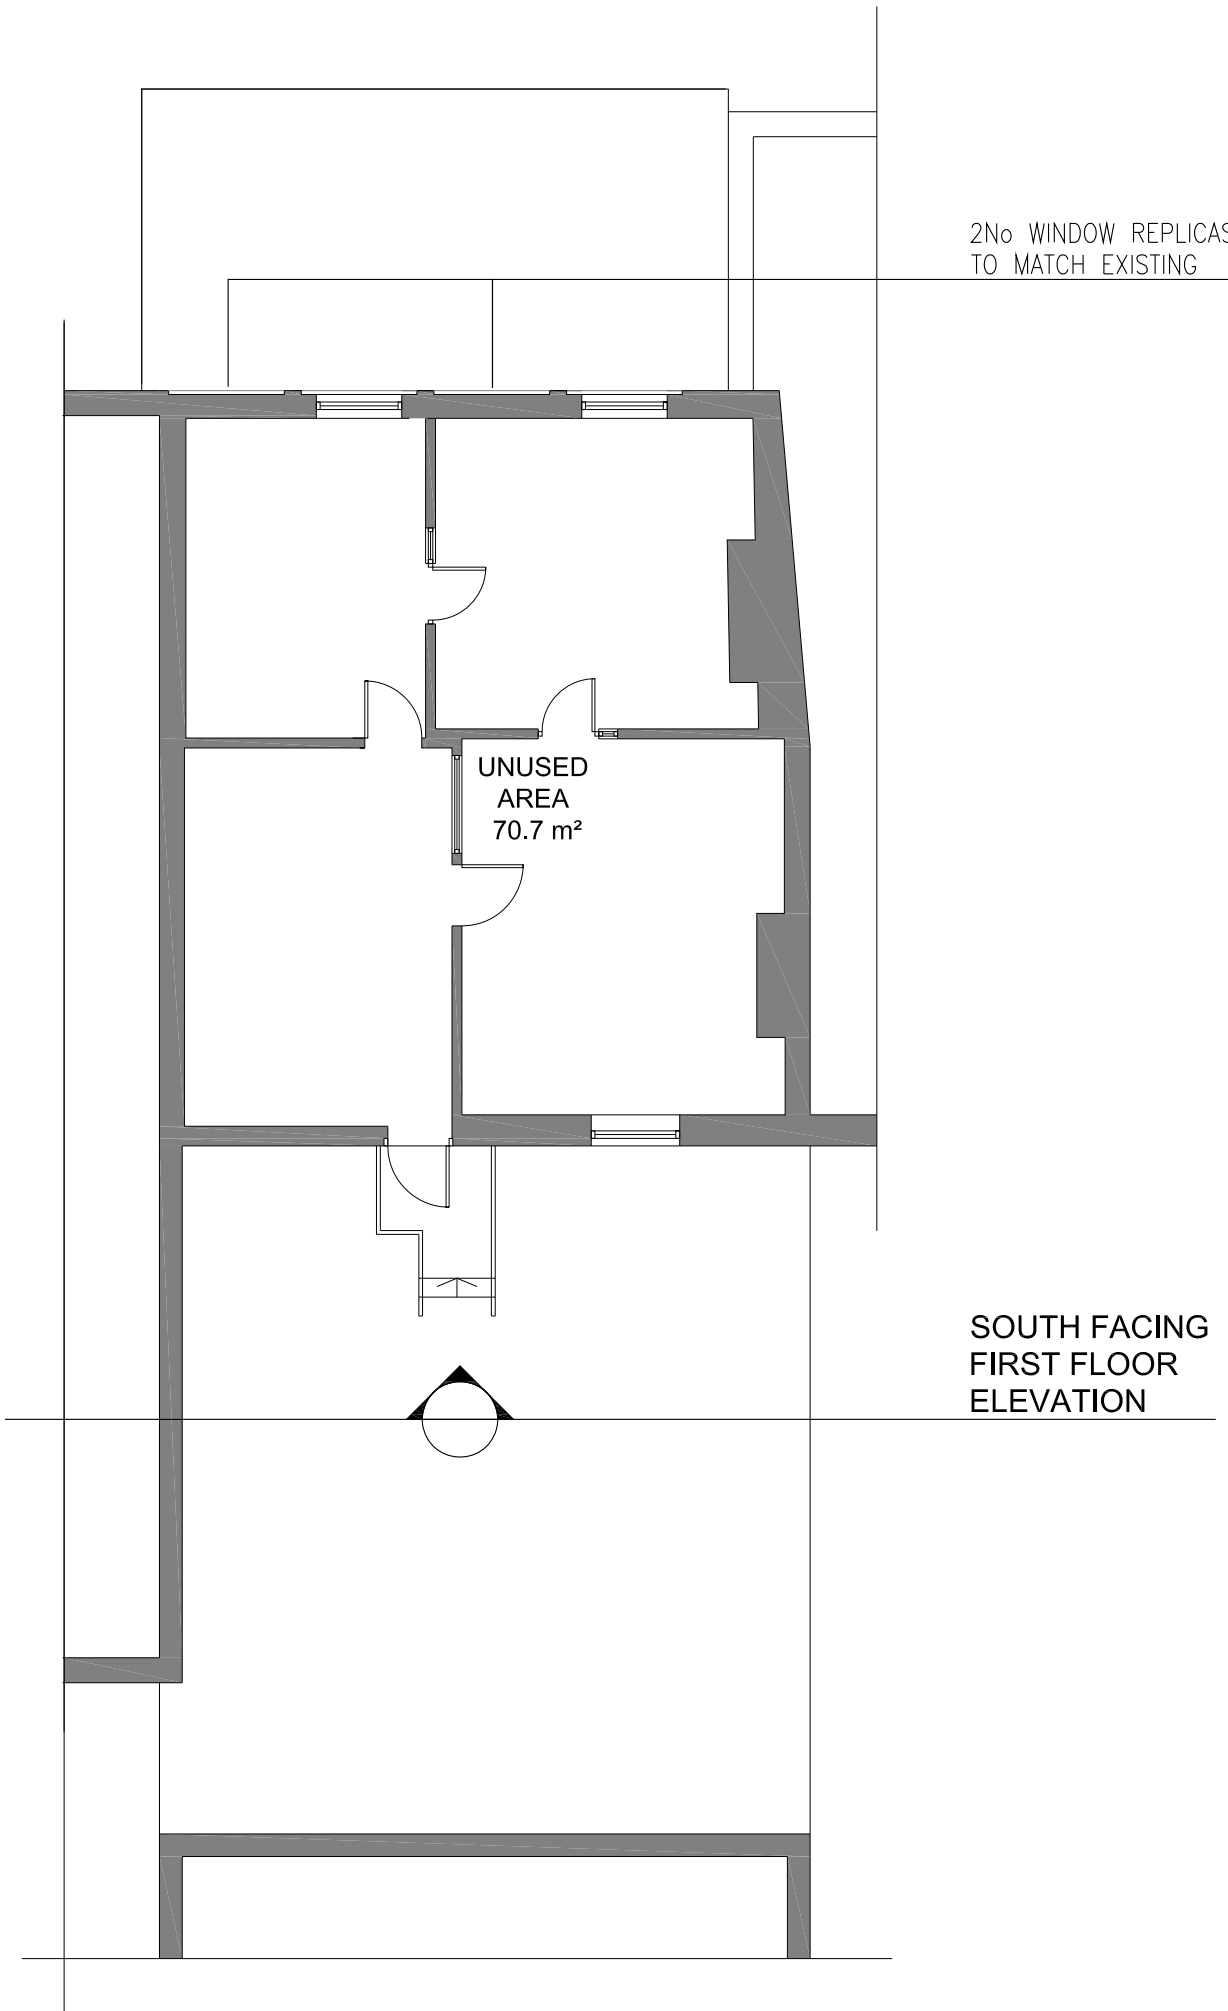


PROPOSED GROUND FLOOR PLAN
(NO CHANGE)
SC. 1:100

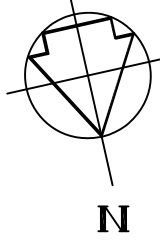


PROPOSED FIRST FLOOR PLAN
(NO CHANGE)
SC. 1:100




PROPOSED NORTH FACING ELEVATION
SC. 1:100

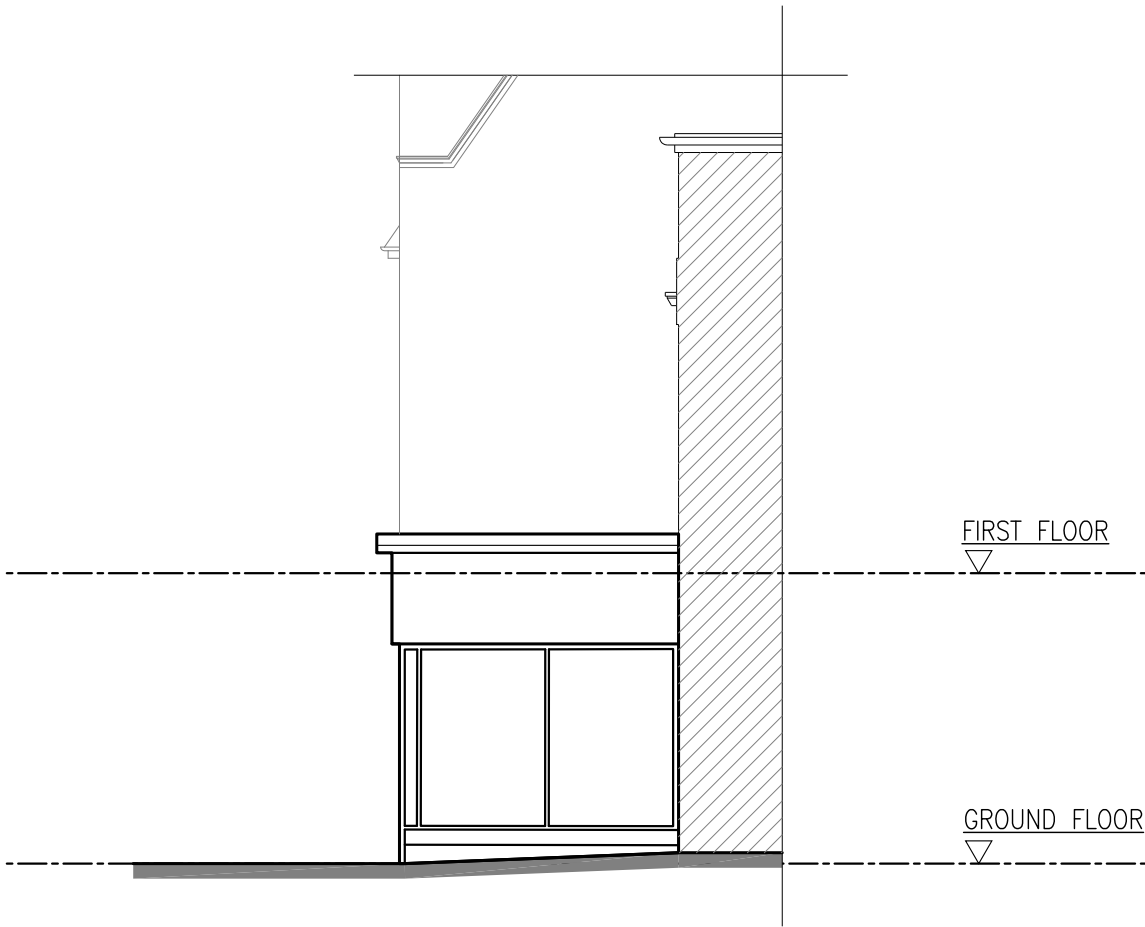

PROPOSED WEST FACING PART-ELEVATION
SC. 1:100

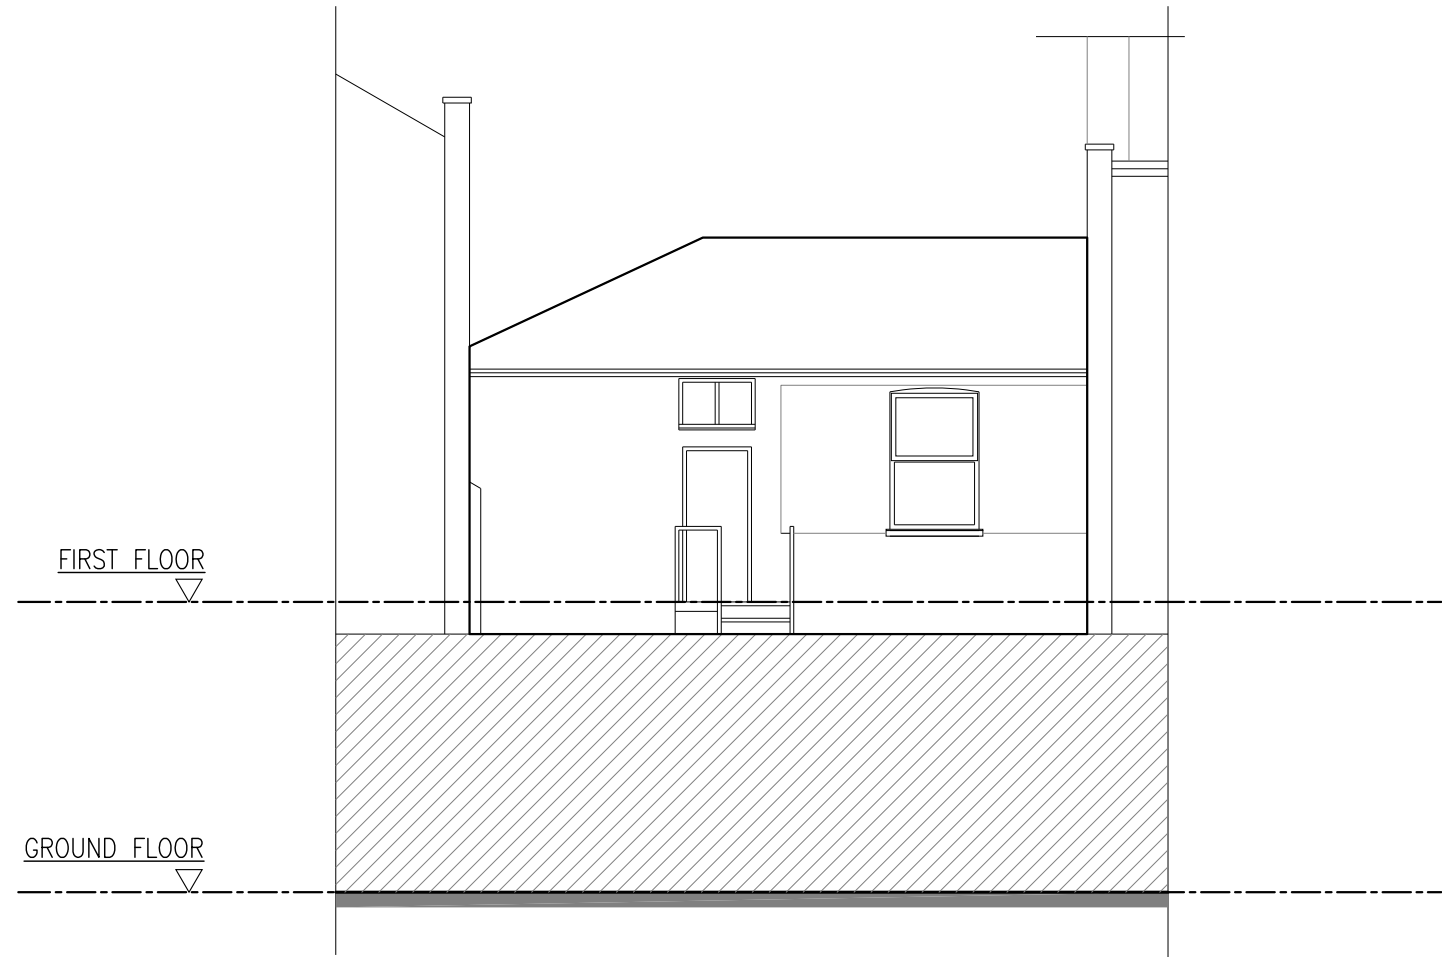

PROPOSED SOUTH FACING FIRST FLOOR ELEVATION
(NO CHANGE)
SC. 1:100

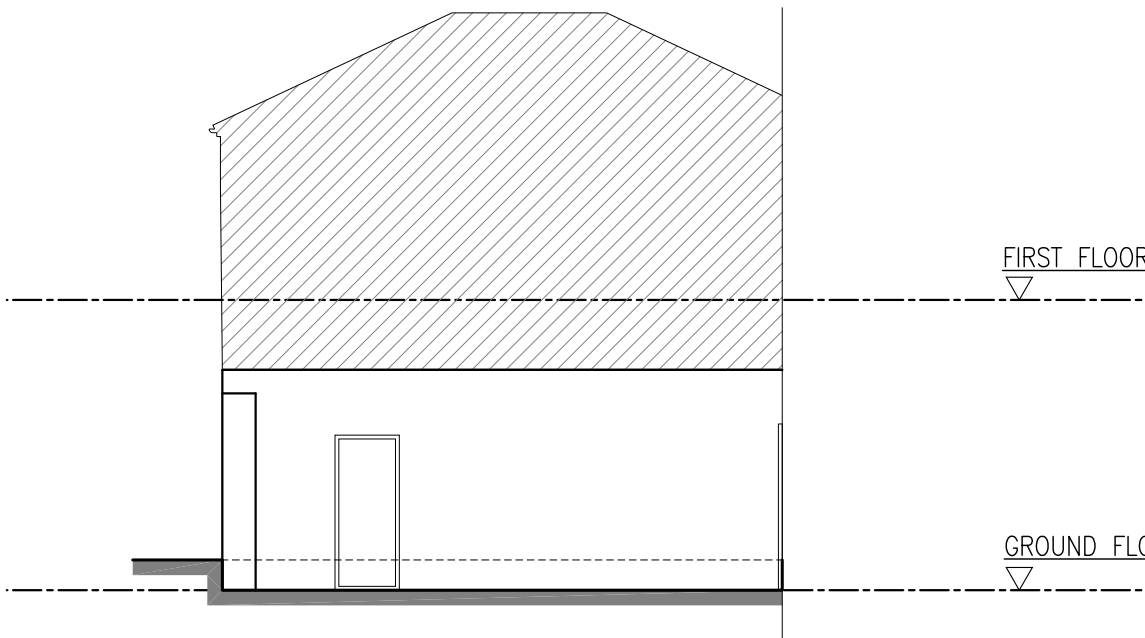

PROPOSED SOUTH FACING GROUND FLOOR ELEVATION
(NO CHANGE)
SC. 1:100



Suite 6a
Church House,
94 Felpham Road
Felpham
West Sussex,
PO22 7PG
TEL: 01243 822081

Architectural
Services
Planning
Building Regs
On Site Supervision
Landscape Design

e-mail: info@jjrdesigns.com

Client:
LORDSDALE ESTATES

Project:
CASSINO AMUSEMENTS
50 HIGH STREET, LITTLEHAMPTON, BN17 5ED
FIRST FLOOR FRONT WINDOWS REFURBISHMENT

Drawing Title:
PROPOSED PLANS AND ELEVATIONS

Issue status:
Outline proposals ☐ Production information ☐ Scheme design ☐
Tender drawing ☐ Detail design ☐ Contract drawing ☐

Scale: 1:100 @A1	Drawn: I. Bruma	Checked: R. Stefanski	Date: 22.09.2020
Job No: 1453	Drawing No: 104	Revision:	