



FRONT ELEVATION WITH EXTERNAL DOORS

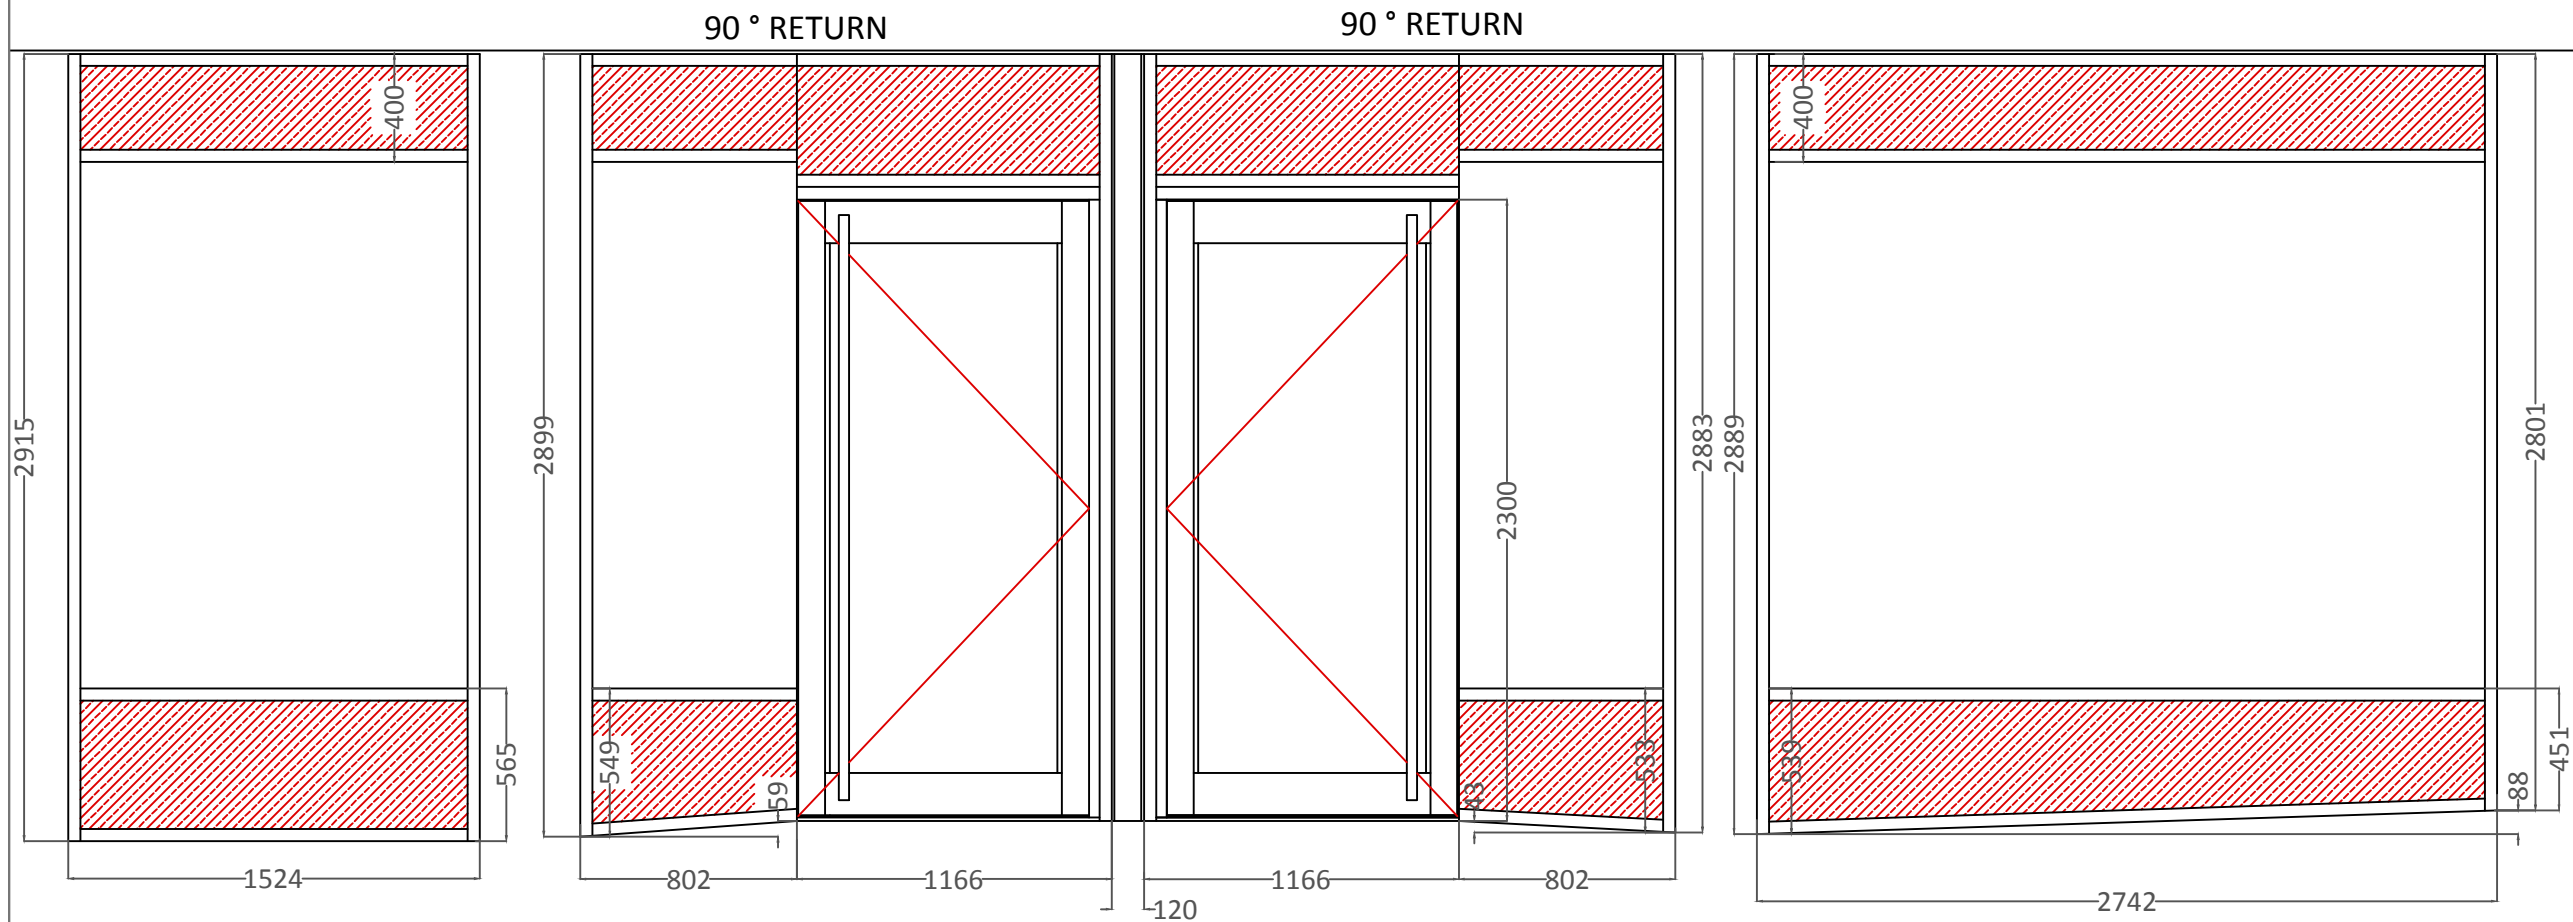

SIDE ELEVATION (RIGHT HAND SIDE OF MAIN ELEVATION)

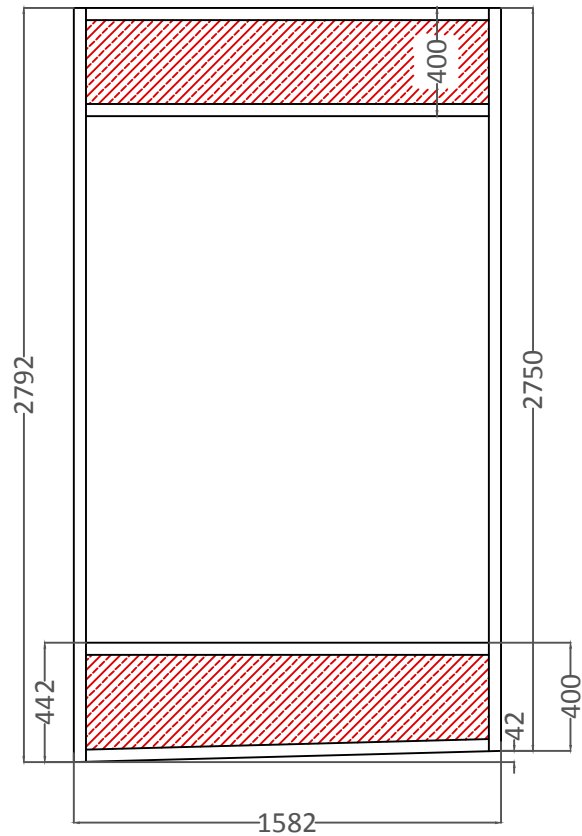

- Existing shop front to be removed
- New Technal 1000 series shop front to be installed to the details shown on the drawings.
- Doors to be hung on bottom pivots and concealed overhead closers (no hold open)
- Doors to have DDA compliant low ramp threshold
- Doors to have maximum door opening of 1020 mm
- Doors to have 1 no maximum security hook lock complete with armoured keep (euro profile cylinder)
- Doors to have tubular handles inside and out (colour TBC)
- Doors to open in
- Frame and doors to be glazed with single glazed laminate (laminate thickness as per size requirements)
- Red hatched areas to have 8 mm ppc panels to match the colour of the frame / doors
- Steel columns to be over clad with 3 mm ppc angle pressings

SPECIFICATION

FINISH:	RAL 3020 matt (RED)
MASTIC:	Black low modulus silicone
FIXINGS:	Direct fixed
IRONMONGERY:	See Elevation notes
GLAZING:	See Elevation notes

REVISIONS



REV	DATE	BY	NOTES
A	27-1-20	PC	2 no columns introduced Additional frame sections added between door to prevent internal door handles clashing with internal frame
B	28-2-20	PC	Frame sizes modified after full site survey Clear door opening confirmed as 1020 mm

AGS
LIMITED

SOUTHAMPTON ROAD
PORTSMOUTH
PO6 4RJ
TEL: 02392373757
FAX 02392373759
WEB: agsltd.net

CLIENT : Casino Leisure		
CONTRACT : 50 High Street Littlehampton		
DRAWING TITLE: Elevation 1		
DRAWING NUMBER: 2043-01 REV B		
DRAWN BY P C	DATE 15-1-19	SCALE Various @ A3
APPROVAL :	CONSTRUCTION:	

INTERNAL SCREENS For positioning please see drawing
number 2043-03 PLAN

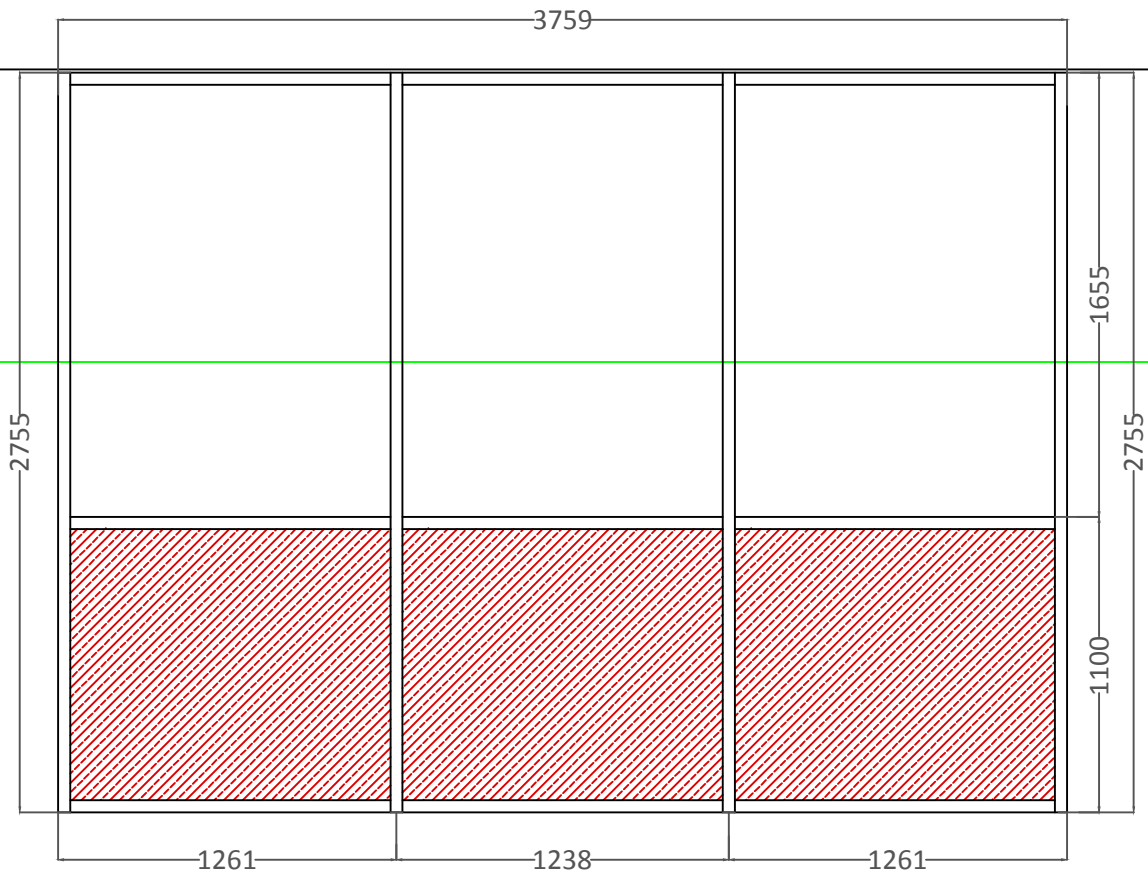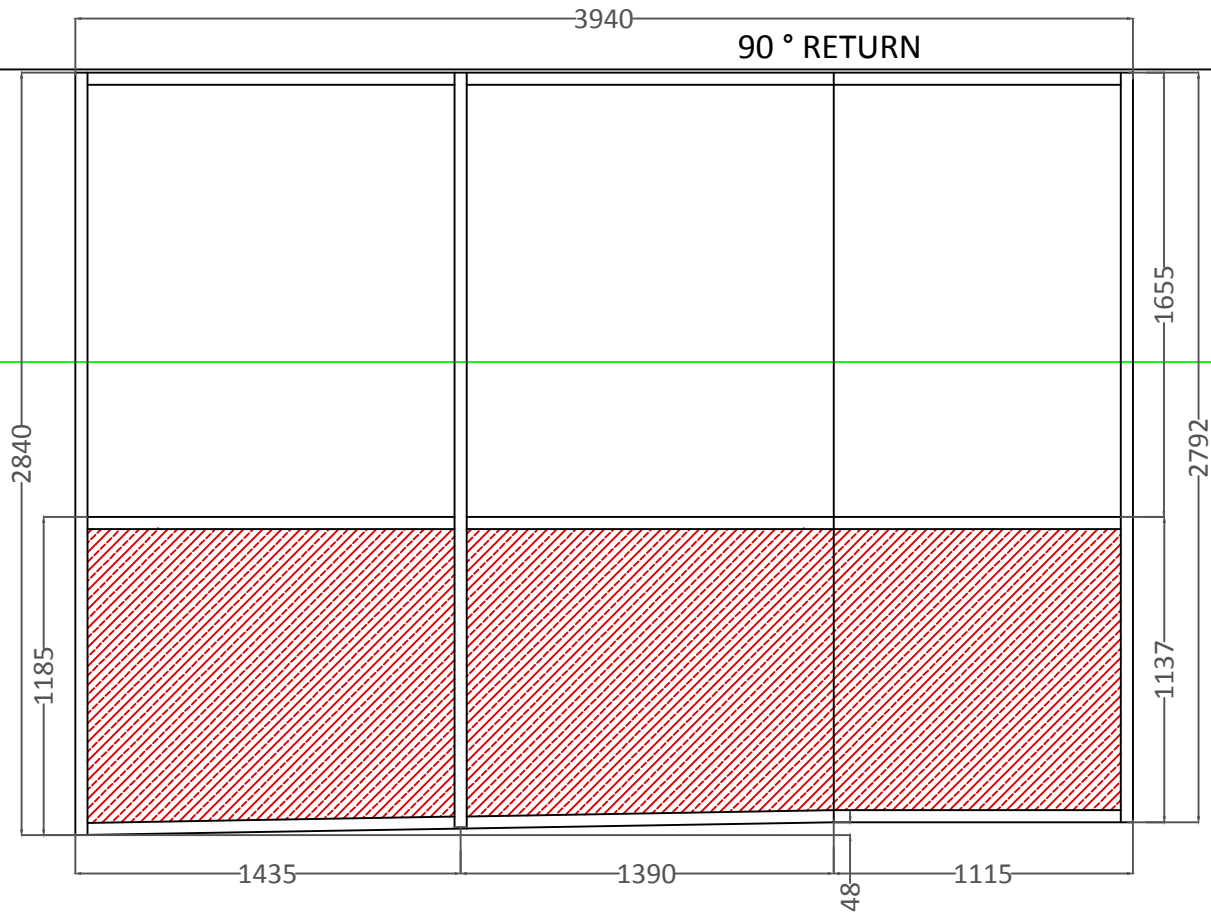

SPECIFICATION

FINISH: RAL 3020 matt (RED)

MASTIC: Black low modulus silicone

FIXINGS:
Direct fixed

IRONMONGERY:
See Elevation notes

GLAZING:
See Elevation notes

REVISIONS

REV	DATE	BY	NOTES
A	17-1-20	PC	Dimensions Modified
B	28-2-20	PC	Frame sizes modified after full site survey Clear door opening confirmed as 1020 mm



SOUTHAMPTON ROAD
PORTSMOUTH
PO6 4RJ
TEL: 02392373757
FAX 02392373759
WEB: agsltd.net

CLIENT : Casino Leisure

CONTRACT : 50 High Street
Littlehampton

DRAWING TITLE: Elevation 2

DRAWING NUMBER: 2043-02 REV B

DRAWN BY P C	DATE 15-1-19	SCALE Various @ A3
-----------------	-----------------	-----------------------

APPROVAL : ☐

CONSTRUCTION: ☒

PLAN

SPECIFICATION

FINISH: RAL 3020 matt (RED)

MASTIC: Black low modulus silicone

FIXINGS:
Direct fixed

IRONMONGERY:
See Elevation notes

GLAZING:
See Elevation notes

REVISIONS

REV	DATE	BY	NOTES
A	27-1-20	PC	Dimensions Modified Columns added Frame sections added between doors
B	28-2-20	PC	Frame sizes modified after full site survey Clear door opening confirmed as 1020 mm Internal frame position modified



SOUTHAMPTON ROAD
PORTSMOUTH
PO6 4RJ
TEL: 02392373757
FAX 02392373759
WEB: agsltd.net

CLIENT : Casino Leisure

CONTRACT : 50 High Street
Littlehampton

DRAWING TITLE: PLAN


DRAWING NUMBER: 2043-03 B

DRAWN BY P C	DATE 15-1-19	SCALE Various @ A3
-----------------	-----------------	-----------------------

APPROVAL : ☐ CONSTRUCTION: ☒

ARUN DISTRICT COUNCIL LU28620PL

DRAWING NUMBER 2043-04

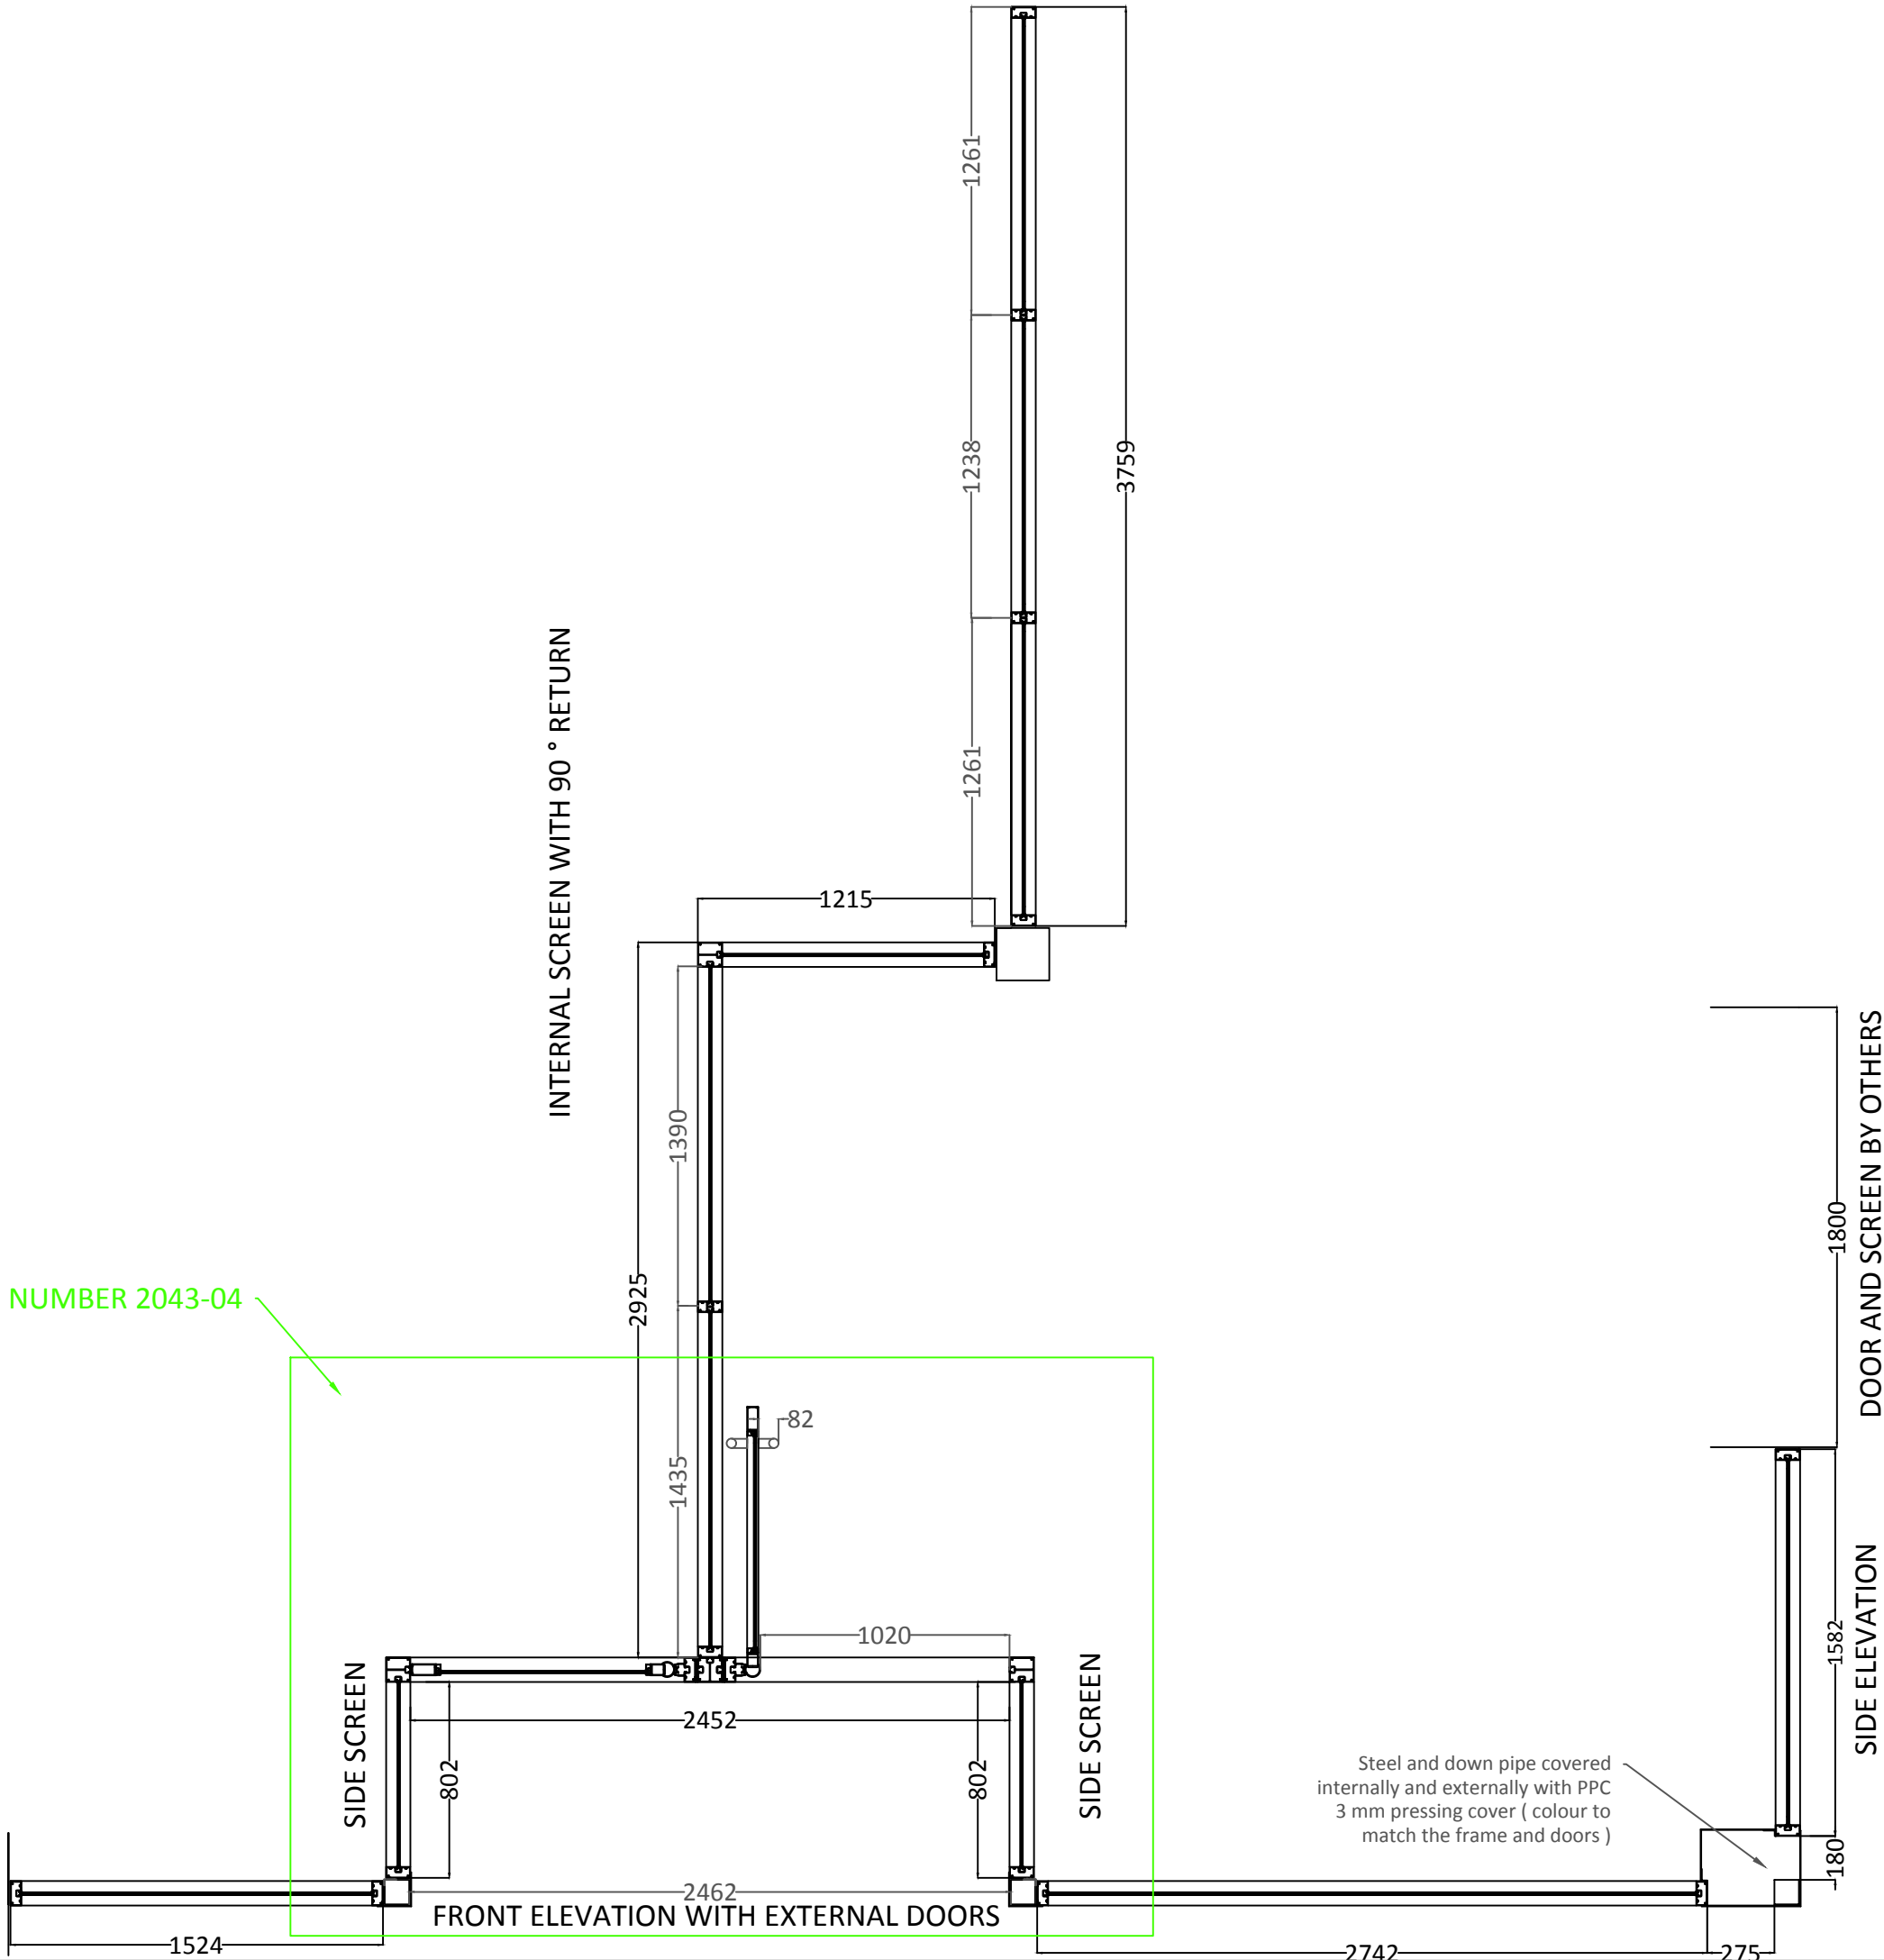

DOOR PLAN

SPECIFICATION

FINISH: RAL 3020 matt (RED)

MASTIC: Black low modulus silicone

FIXINGS:
Direct fixed

IRONMONGERY:
See Elevation notes

GLAZING:
See Elevation notes

REVISIONS

REV	DATE	BY	NOTES
A	27-1-20	PC	Dimensions Modified Columns added Frame sections added between doors
B	28-2-20	PC	Frame sizes modified after full site survey Clear door opening confirmed as 1020 mm



SOUTHAMPTON ROAD
PORTSMOUTH
PO6 4RJ
TEL: 02392373757
FAX 02392373759
WEB: agsltd.net

CLIENT : Casino Leisure

CONTRACT : 50 High Street
Littlehampton

DRAWING TITLE: DOOR PLAN

DRAWING NUMBER: 2043-04 REV B

DRAWN BY P C	DATE 15-1-19	SCALE 1:10 @ A3
-----------------	-----------------	--------------------

APPROVAL : ☐

CONSTRUCTION: ☒

