




Revisions:

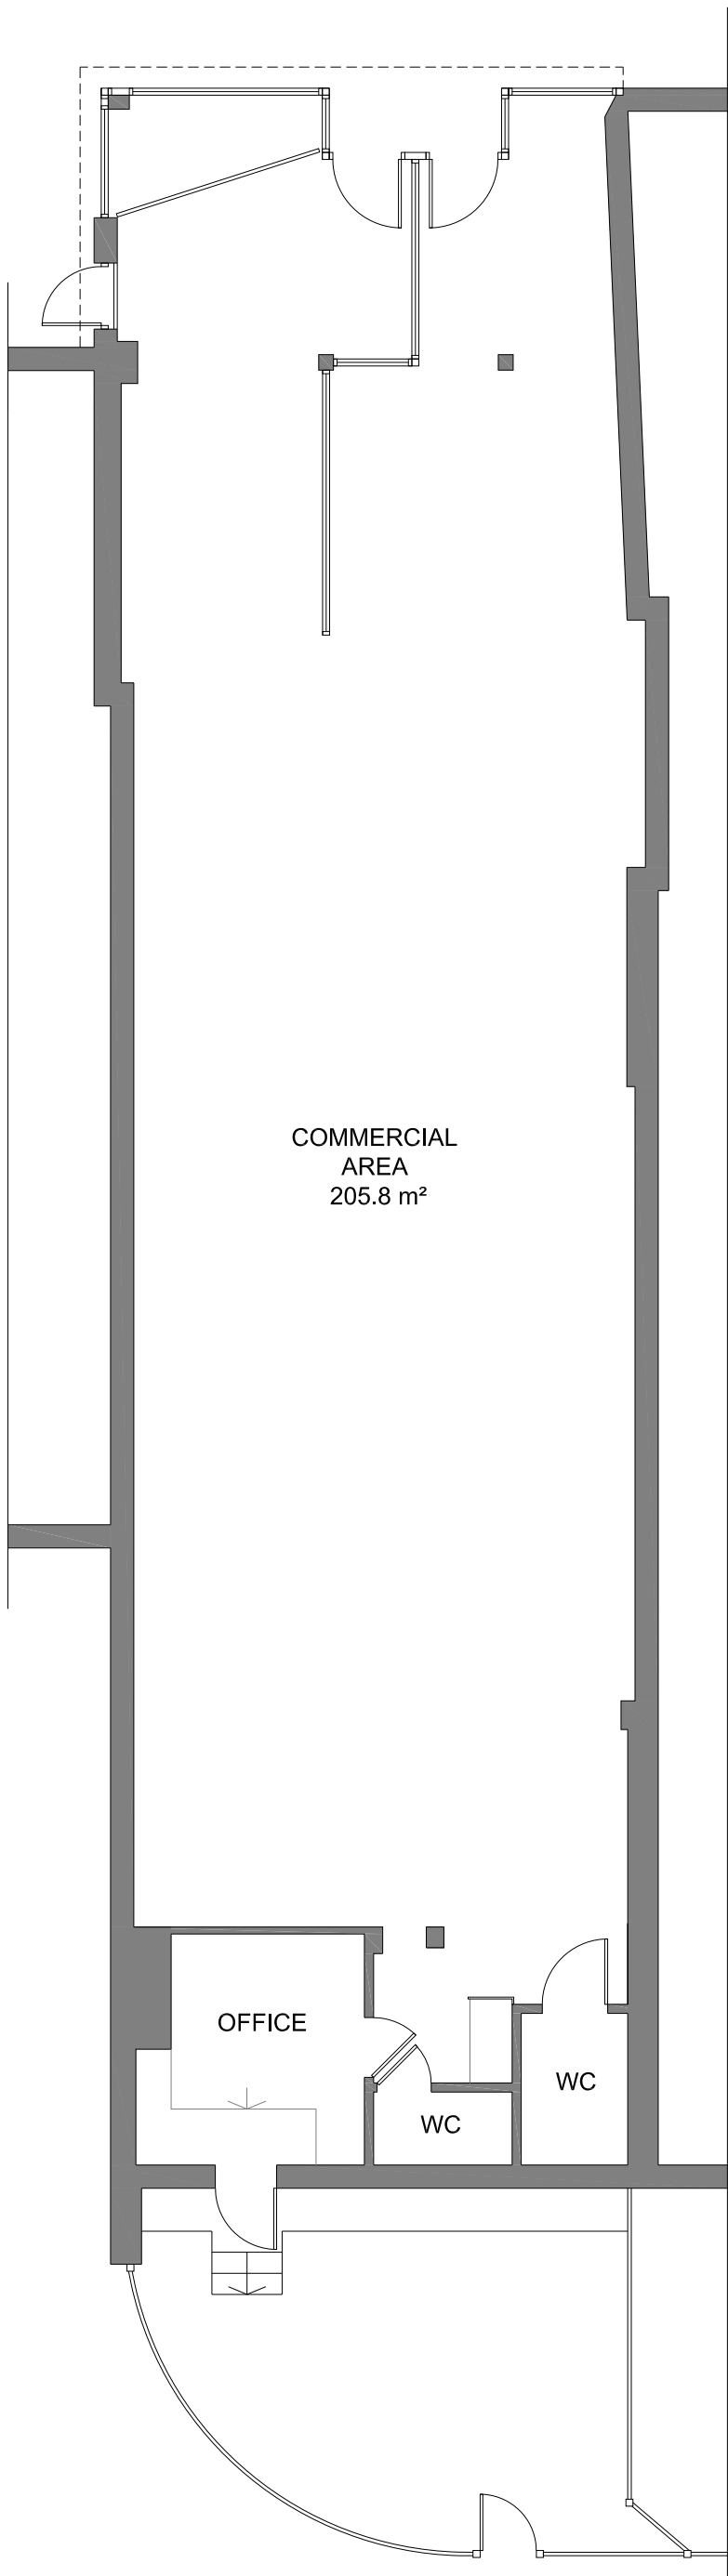

PROPOSED GROUND FLOOR PLAN
SC. 1:100

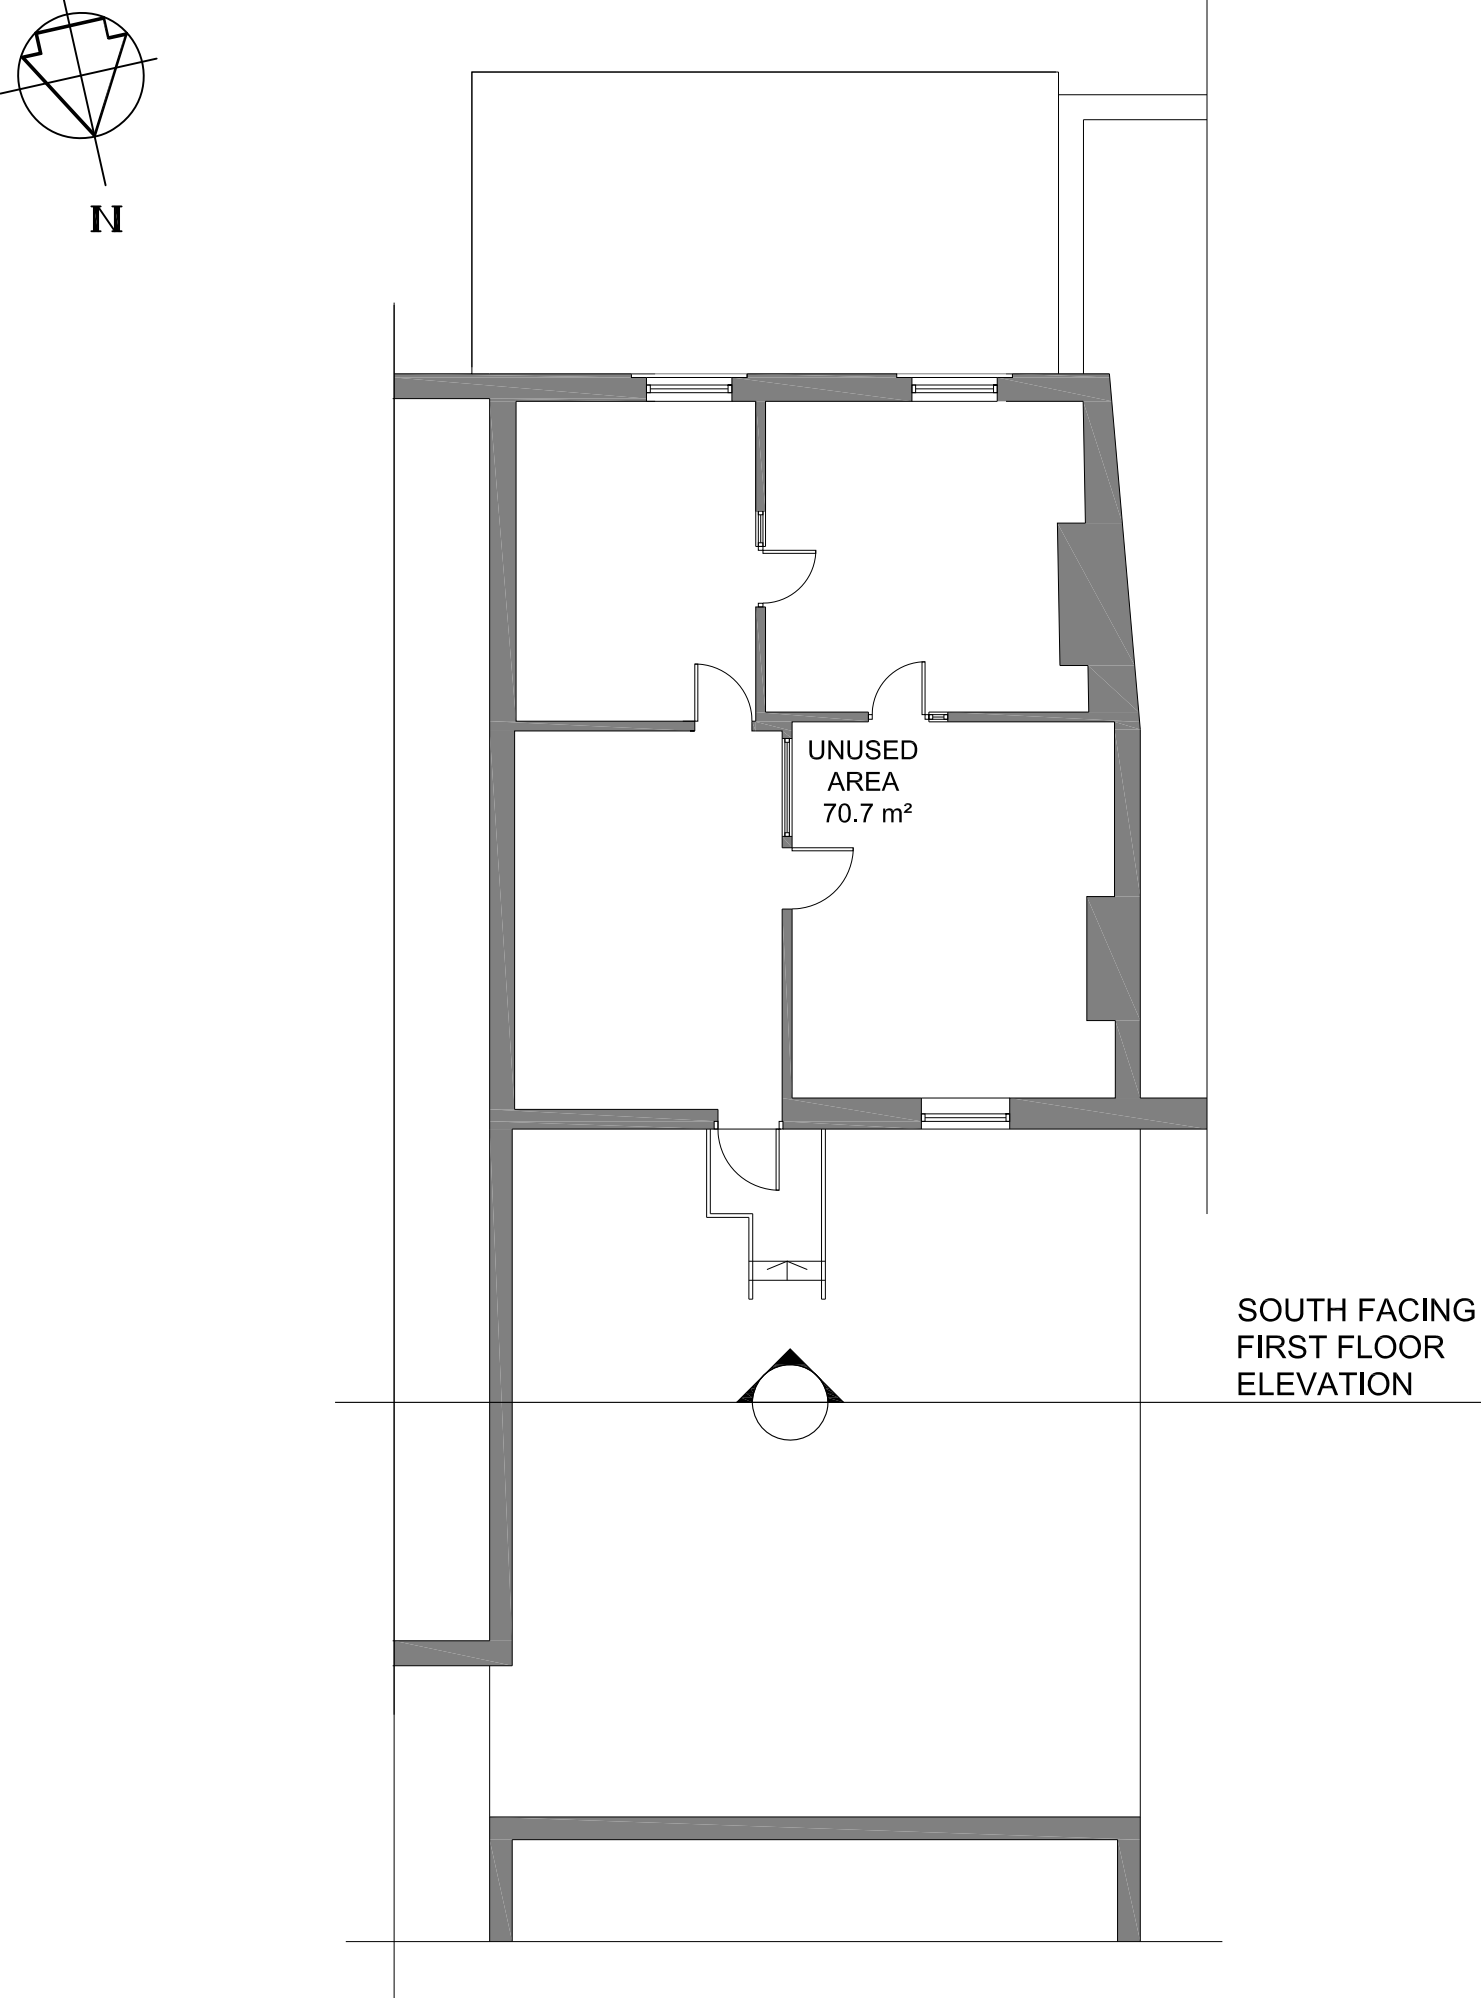

PROPOSED FIRST FLOOR PLAN (NO CHANGE)
SC. 1:100

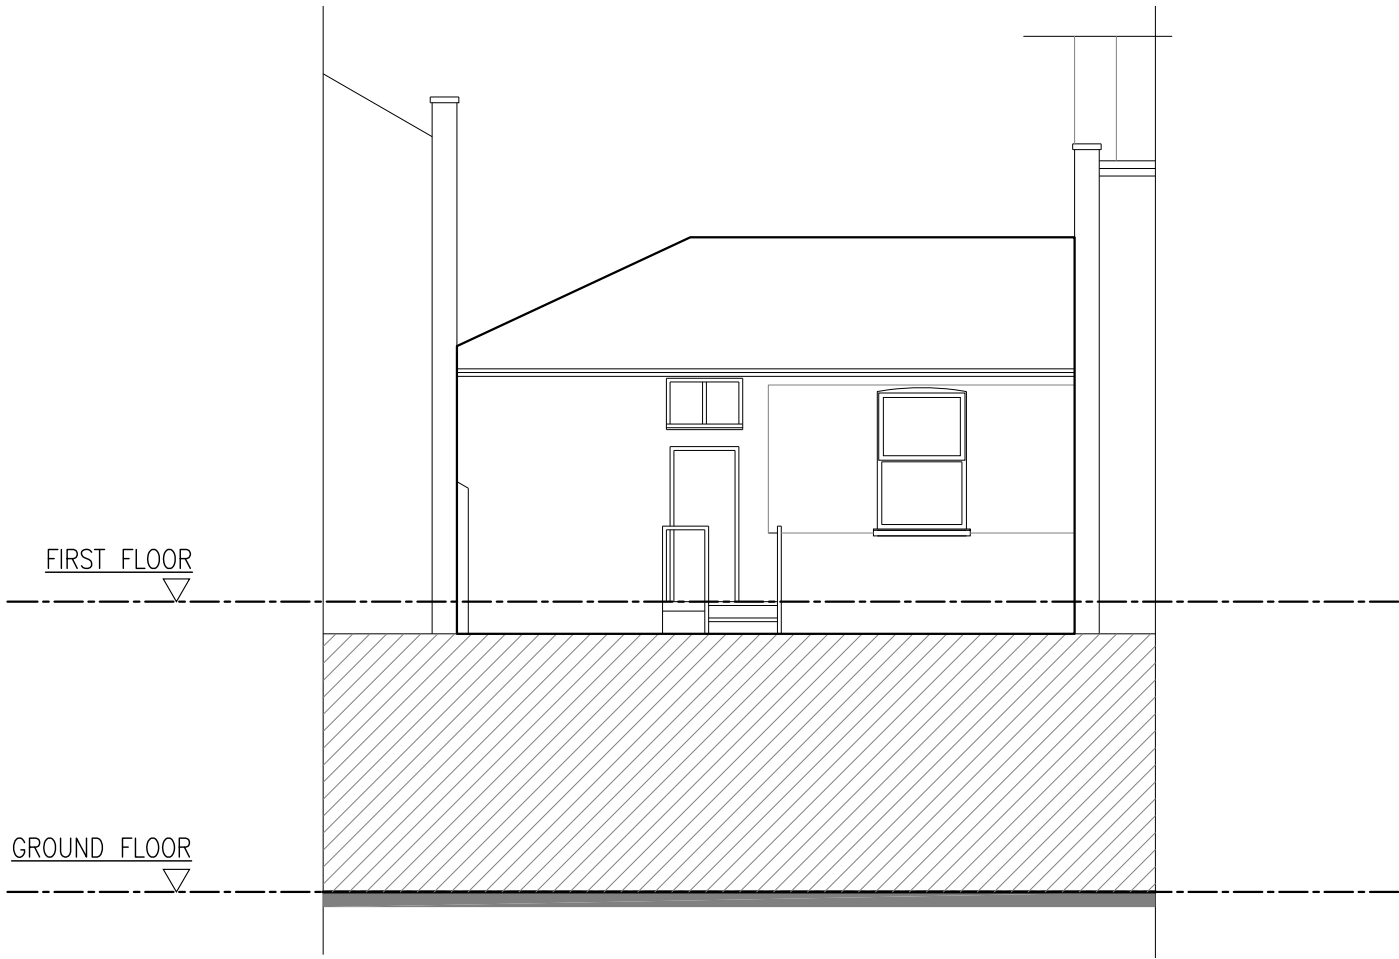


PROPOSED SOUTH FACING FIRST FLOOR ELEVATION
(NO CHANGE)
SC. 1:100




PROPOSED NORTH FACING ELEVATION
(SHUTTERS UP)
SC. 1:100




PROPOSED NORTH FACING ELEVATION
(SHUTTERS DOWN)
SC. 1:100

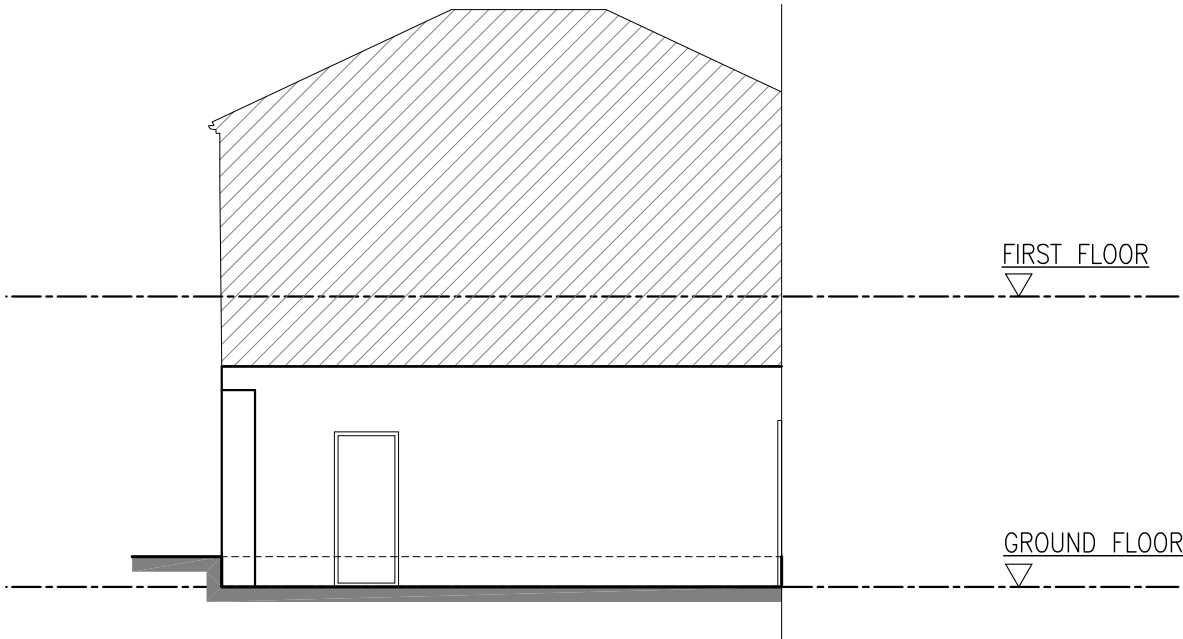

PROPOSED SOUTH FACING GROUND FLOOR ELEVATION
(NO CHANGE)
SC. 1:100

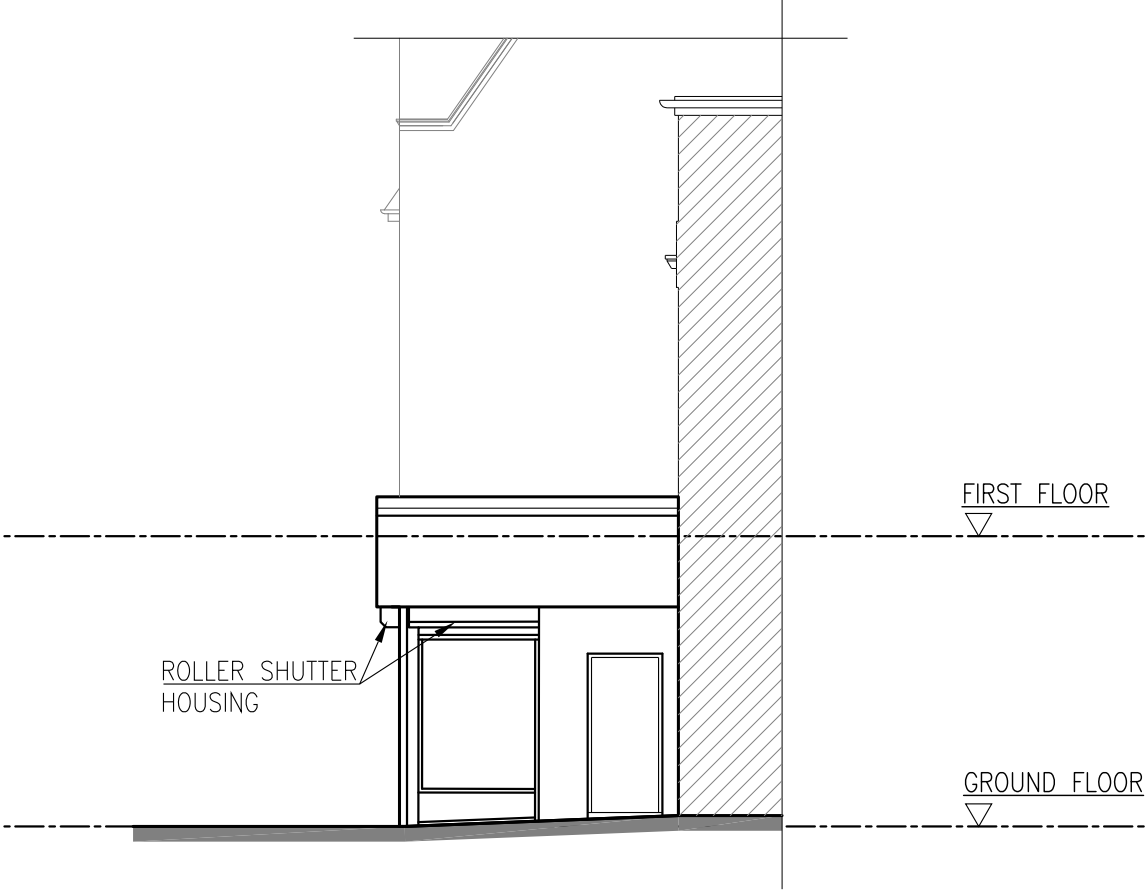

PROPOSED WEST FACING PART-ELEVATION
(SHUTTERS UP)
SC. 1:100

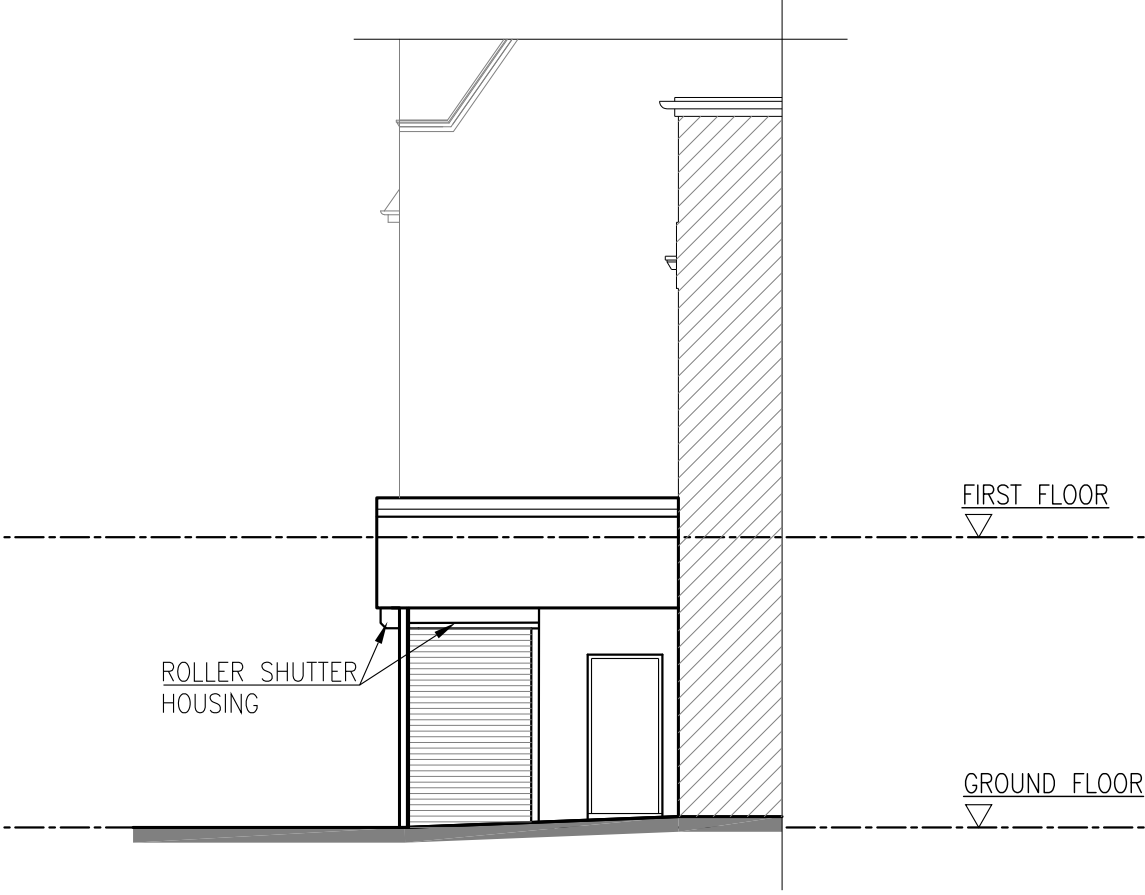

PROPOSED WEST FACING PART-ELEVATION
(SHUTTERS DOWN)
SC. 1:100

REV. A 02.12.20

ADDITIONAL NORTH AND WEST ELEVATIONS WITH SHUTTERS DOWN ADDED. LOCATION OF THE SHUTTERS ON THE PROPOSED ELEVATIONS ANNOTATED.

jjr designs
Suite 6a
Church House,
94 Felpham Road
Felpham
West Sussex,
PO22 7PG
TEL: 01243 822081

Architectural Services
Planning
Building Regs
On Site Supervision
Landscape Design

e-mail: info@jjrdesigns.com

Client:
LORDSDALE ESTATES

Project:
CASSINO AMUSEMENTS
50 HIGH STREET, LITTLEHAMPTON, BN17 5ED
SHOPFRONT REFURBISHMENT

Drawing Title:
PROPOSED PLANS AND ELEVATIONS

Issue status: Outline proposals ☐ Production information ☐ Scheme design ☐ Tender drawing ☐ Detail design ☐ Contract drawing ☐			
Scale: 1:100 @A1	Drawn: I. Bruma	Checked: R. Stefanski	Date: 22.09.2020
Job No: 1452	Drawing No: 104	Revision: A	

1:100
2m 0 2m 4m