





Proposed ground floor plan Scale 1:100 @A3

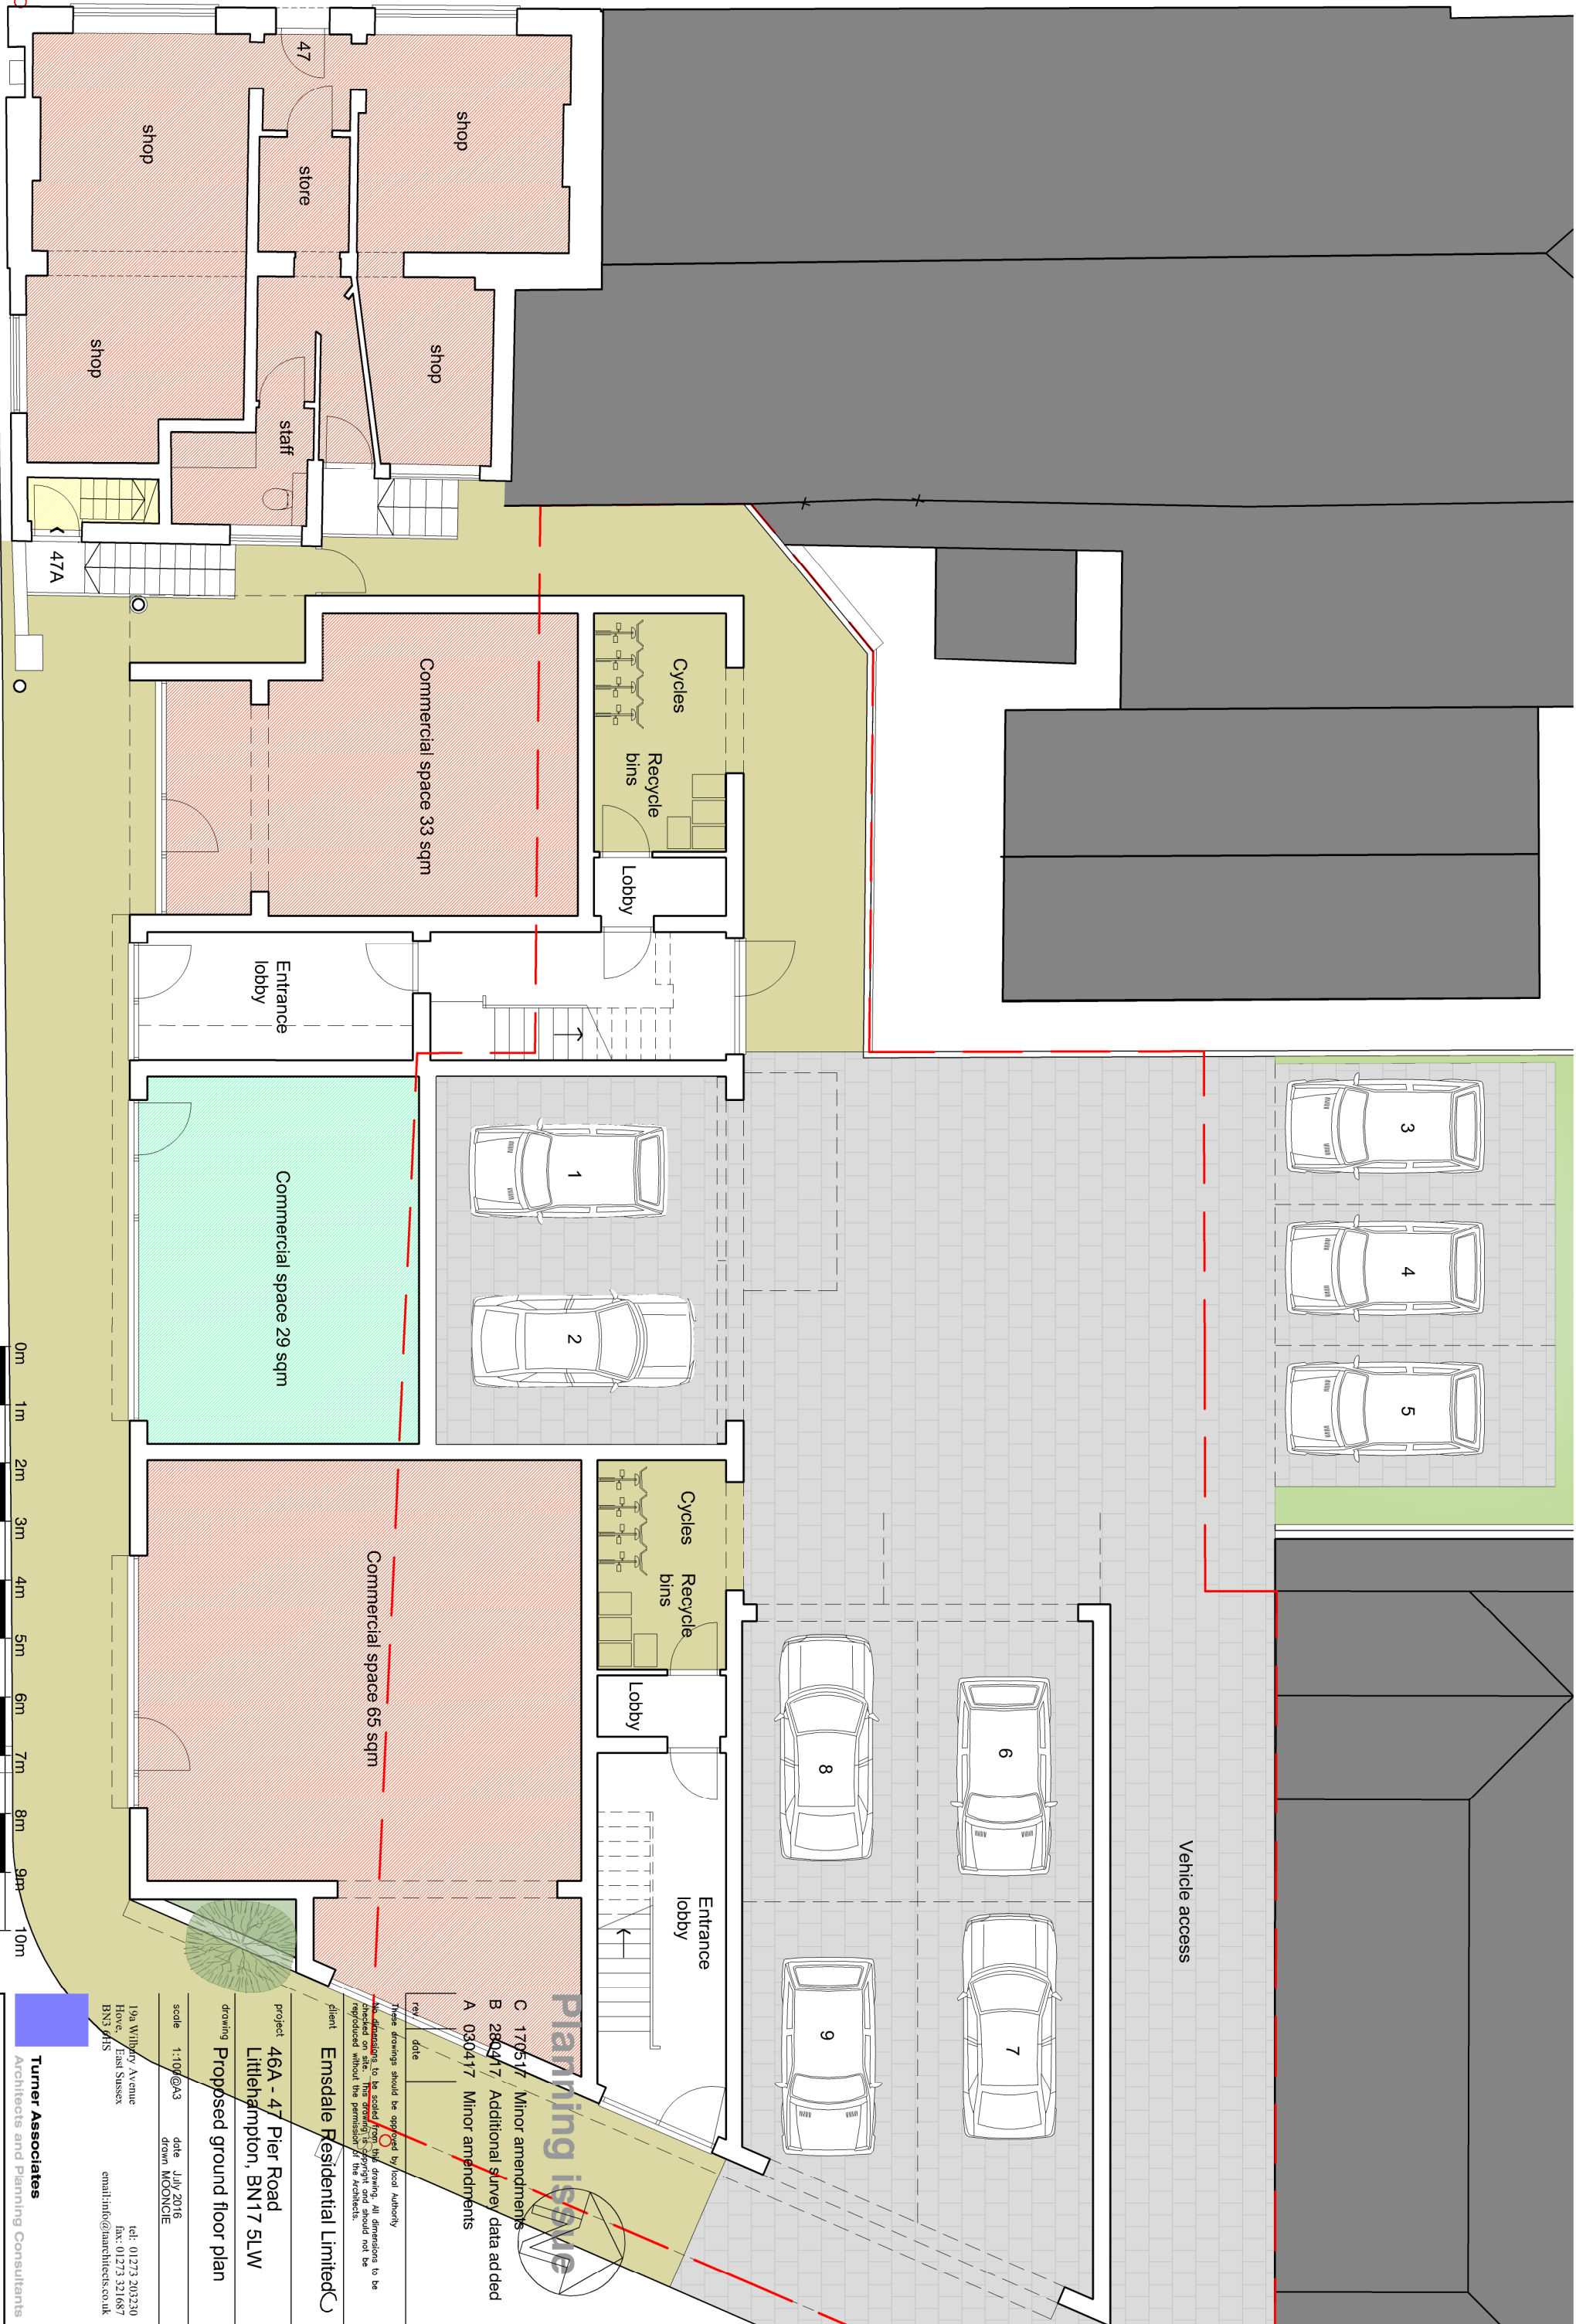

 

Turner Associates
Architects and Planning Consultants

19a Wilbury Avenue
Hove, East Sussex
BN3 3JHS

tel: 01273 203230
fax: 01273 321067
email: info@turnerassociates.co.uk

project
**46A - 47 Pier Road
Littlehampton, BN17 5LW**

drawing
Proposed ground floor plan

scale 1:100@A3

date July 2016
drawn MOONCIE

client
Emsdale Residential Limited

these drawings should be approved by local Authority
before construction. All dimensions to be
checked on site. This drawing is copyright and should not be
reproduced without the permission of the Architects.

rev date

170517 Minor amendments
280417 Additional survey data added
030417 Minor amendments

TA 948 / 11

rev.
C