


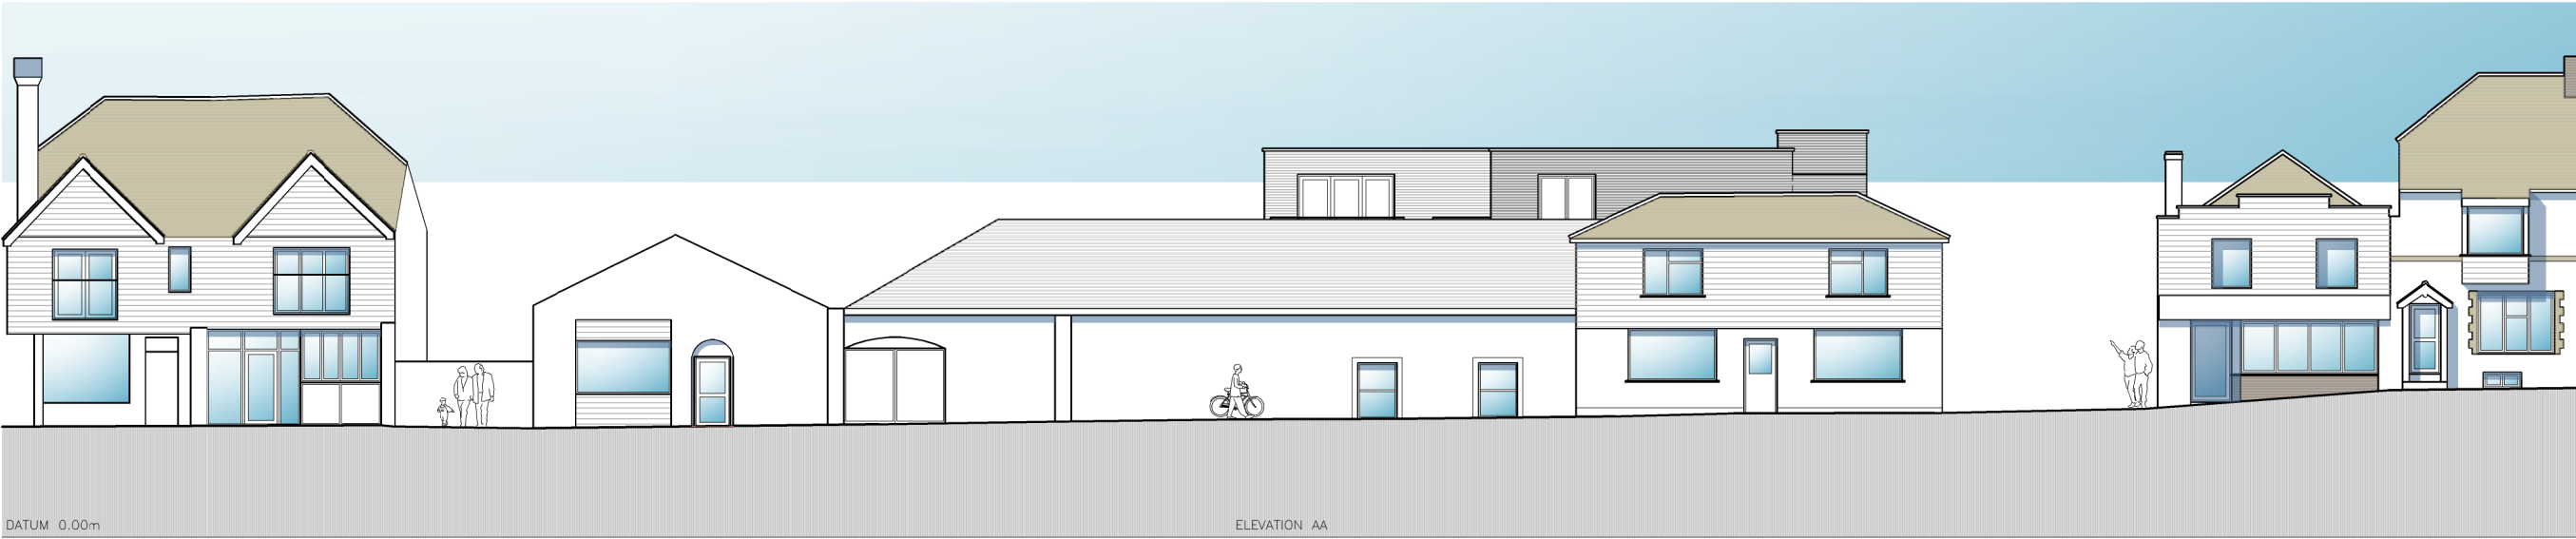

Planning issue

B 170517 Minor amendments

A 030417 Minor amendments

rev.	date

These drawings should be approved by local Authority

No dimensions to be scaled from this drawing. All dimensions to be checked on site. This drawing is copyright and should not be reproduced without the permission of the Architects.

client Emsdale Residential Limited

project 46A - 47 Pier Road
Littlehampton, BN17 5LW

drawing Proposed side elevation

scale 1:200@A3 date July 2016
drawn MOONCIE

19a Wilbury Avenue tel: 01273 203230
Hove, East Sussex fax: 01273 321687
BN3 6HS email: info@taarchitects.co.uk

Turner Associates
Architects and Planning Consultants

TA 948	/ 18	rev. B
--------	------	--------

Proposed side / west elevation Scale 1:200 @A3

