


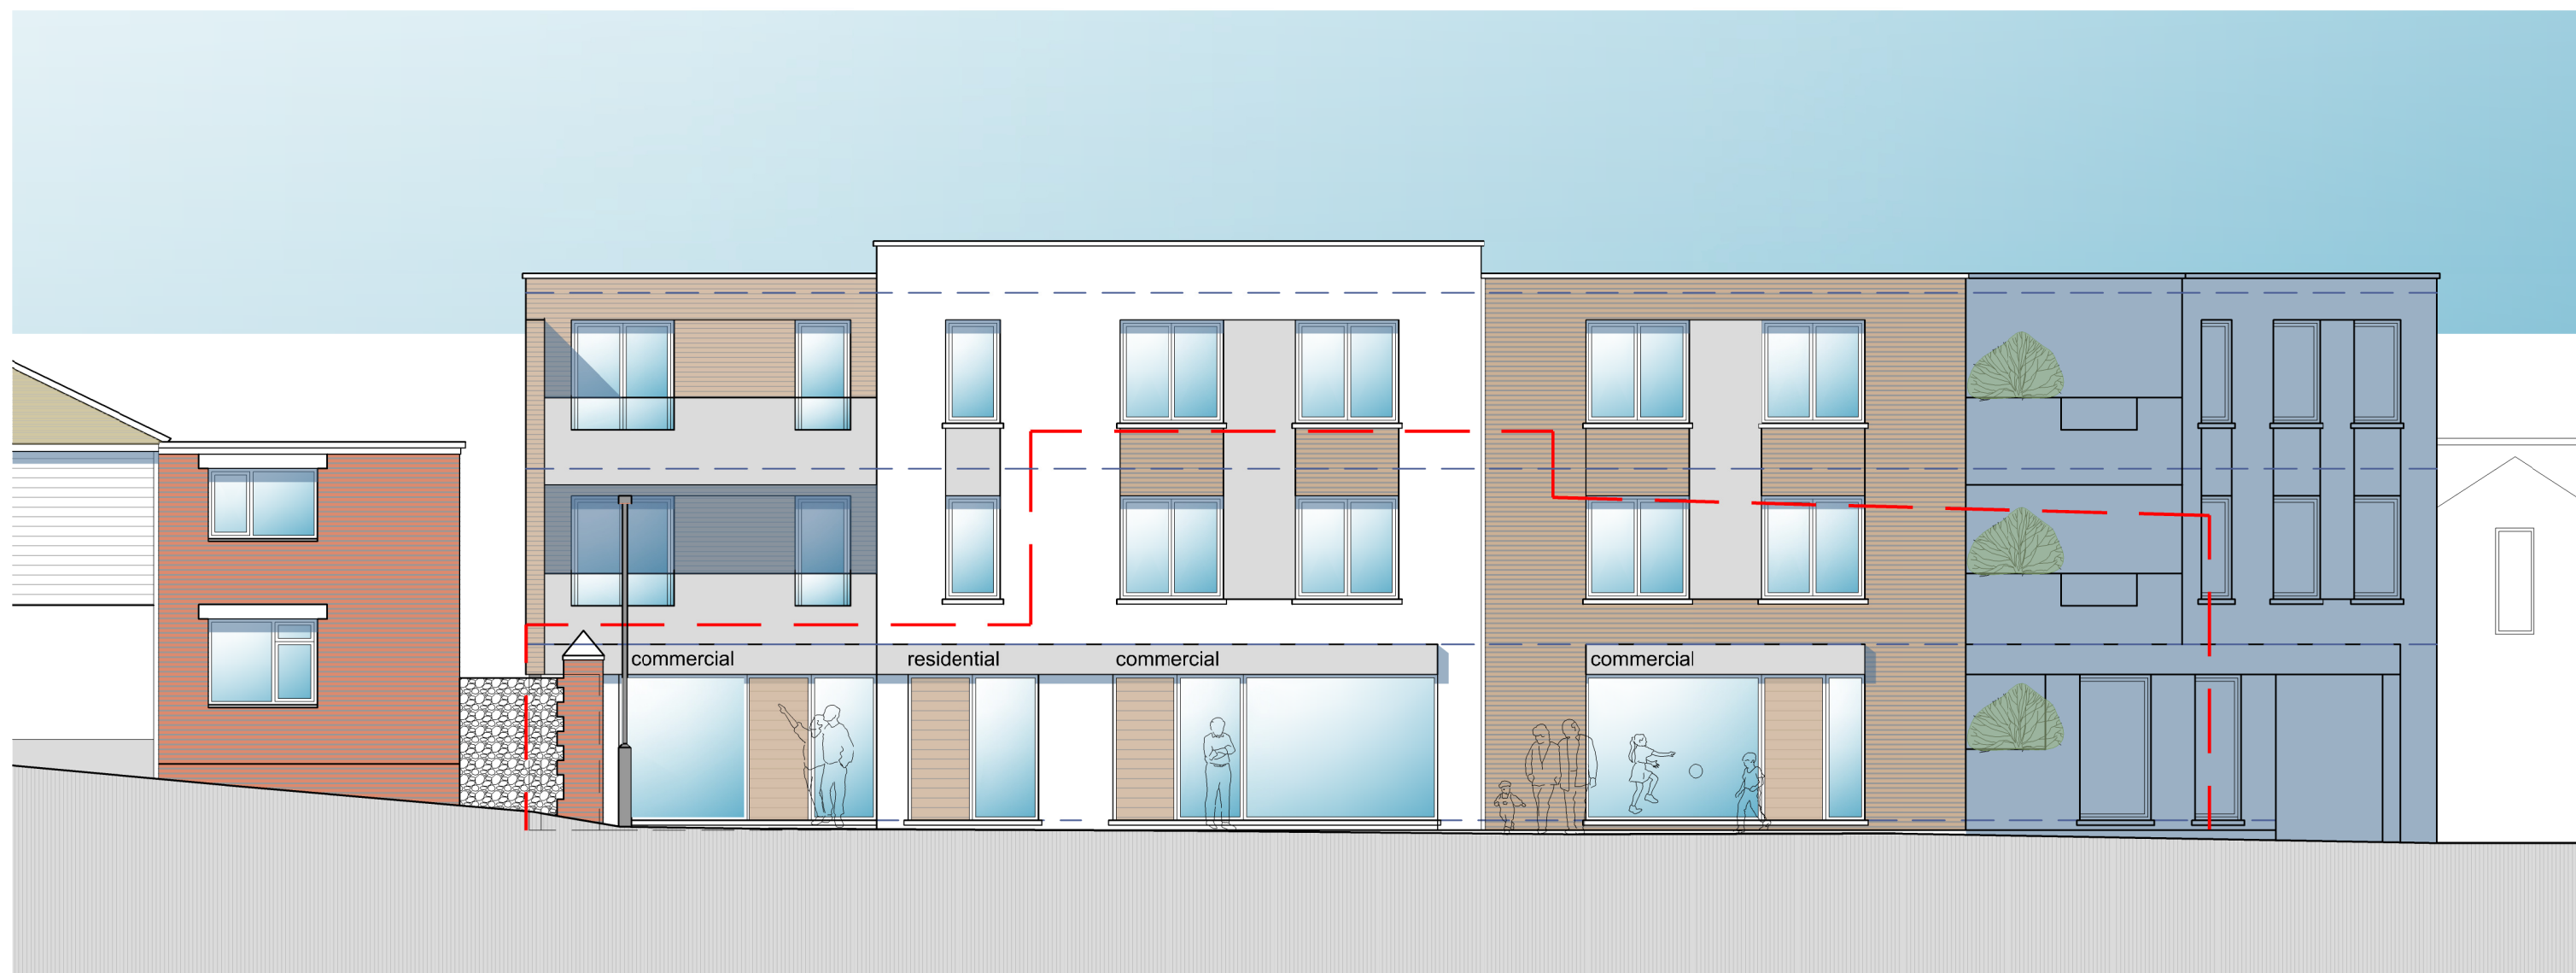

Planning issue

B 170517 Minor amendments

A 030417 Minor amendments

rev.	date	
------	------	--

These drawings should be approved by local Authority

No dimensions to be scaled from this drawing. All dimensions to be checked on site. This drawing is copyright and should not be reproduced without the permission of the Architects.

client **Emsdale Residential Limited**

project 46A - 47 Pier Road
Littlehampton, BN17 5LW

drawing Proposed front elevation

scale 1:100@A3 date July 2016
drawn MOONCIE

19a Wilbury Avenue
Hove, East Sussex
BN3 6HS

tel: 01273 203230
fax: 01273 321687
email: info@taarchitects.co.uk

Turner Associates
Architects and Planning Consultants

TA 948 / 19 rev. B

Proposed front / south elevation Scale 1:100 @A3

