


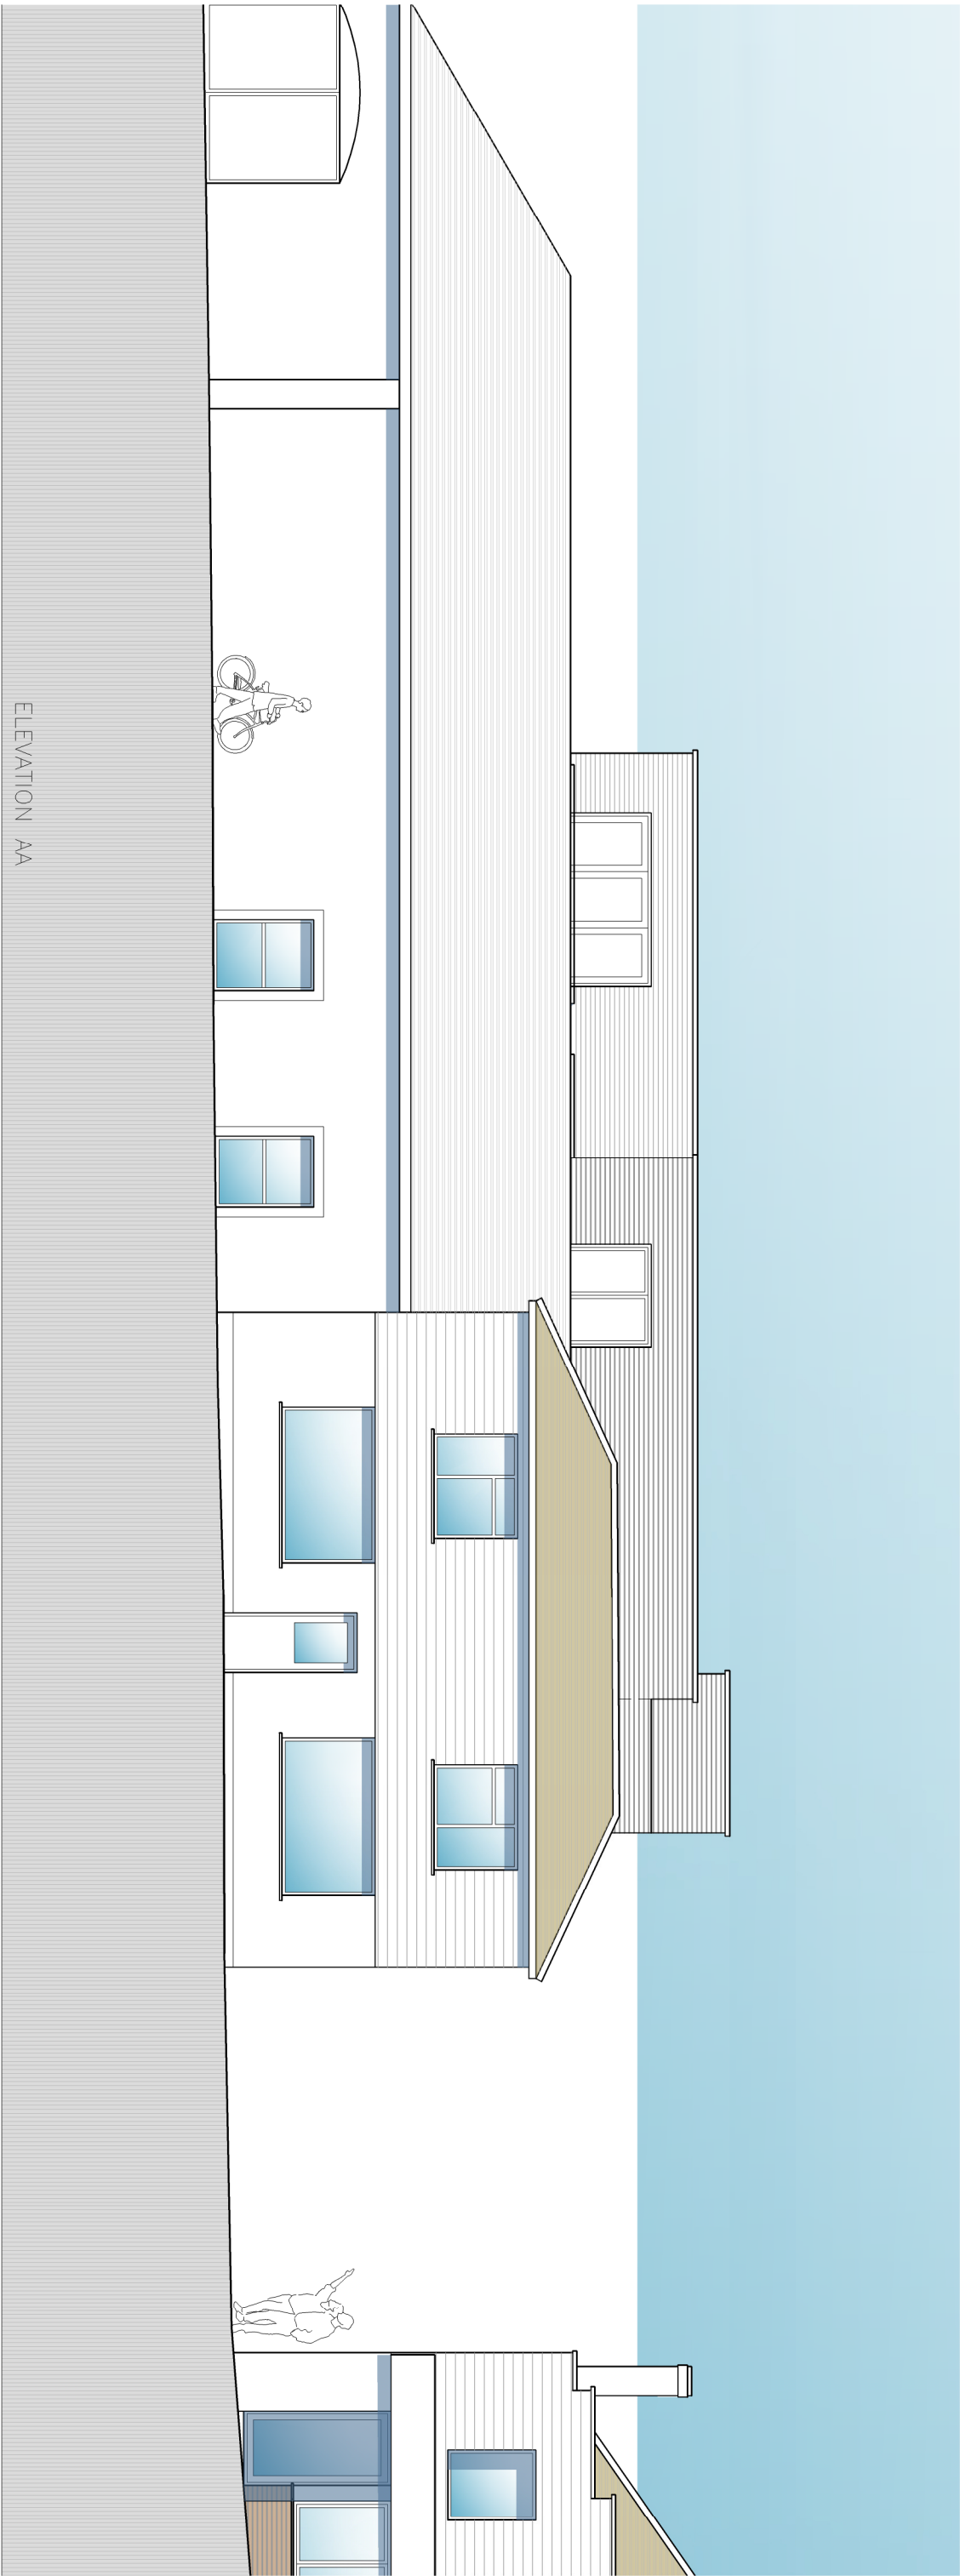

ELEVATION AA

# Planning issue

- B 170517 Minor amendments
- A 030417 Minor amendments

| rev. | date |
|------|------|
|      |      |

These drawings should be approved by local Authority  
No dimensions to be scaled from this drawing. All dimensions to be checked on site. This drawing is copyright and should not be reproduced without the permission of the Architects.

client Emsdale Residential Limited

project 46A - 47 Pier Road  
Littlehampton, BN17 5LW

drawing Proposed side elevation

| scale | 1:100@A3 | date | July 2016 | drawn | MOONCIE |
|-------|----------|------|-----------|-------|---------|
|-------|----------|------|-----------|-------|---------|

19a Wilbury Avenue  
Hove, East Sussex  
BN3 6HS

tel: 01273 203230  
fax: 01273 321067  
email: info@taunthorpe.co.uk

**Turner Associates**  
Architects and Planning Consultants

TA 948 / 23

rev.  
B

Proposed side / west elevation Scale 1:100 @A3