


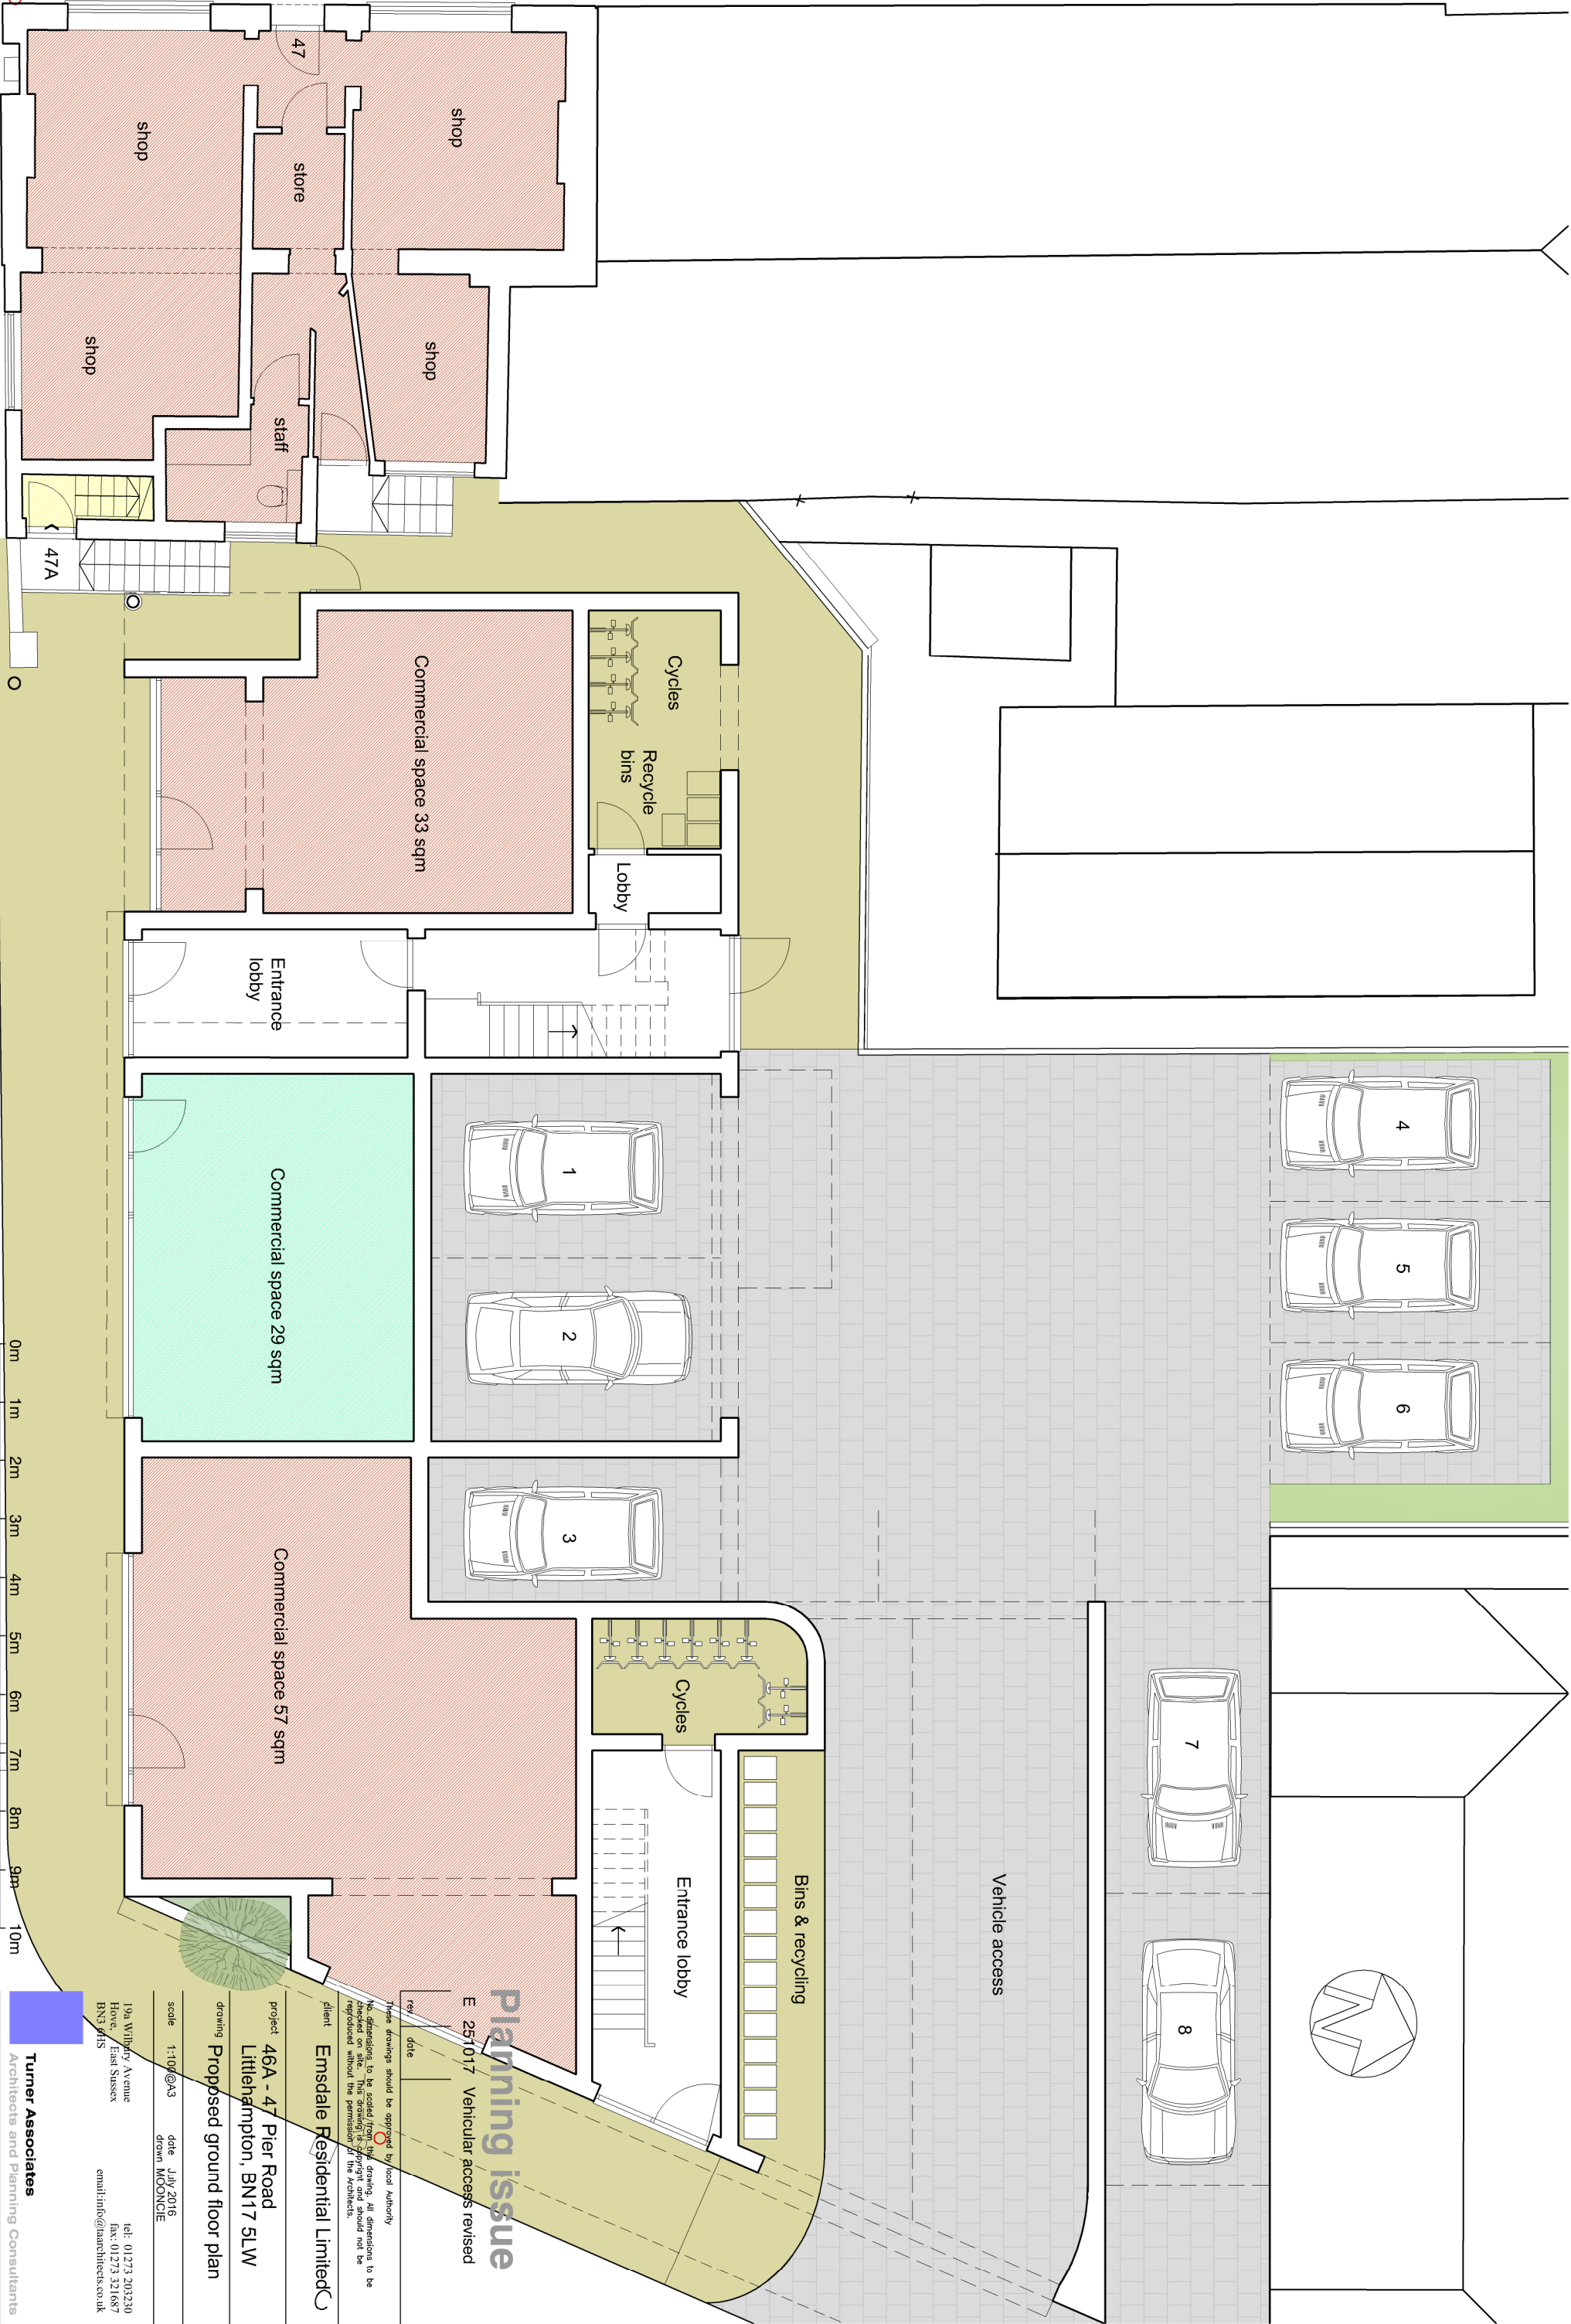

Proposed ground floor plan Scale 1:100 @A3