


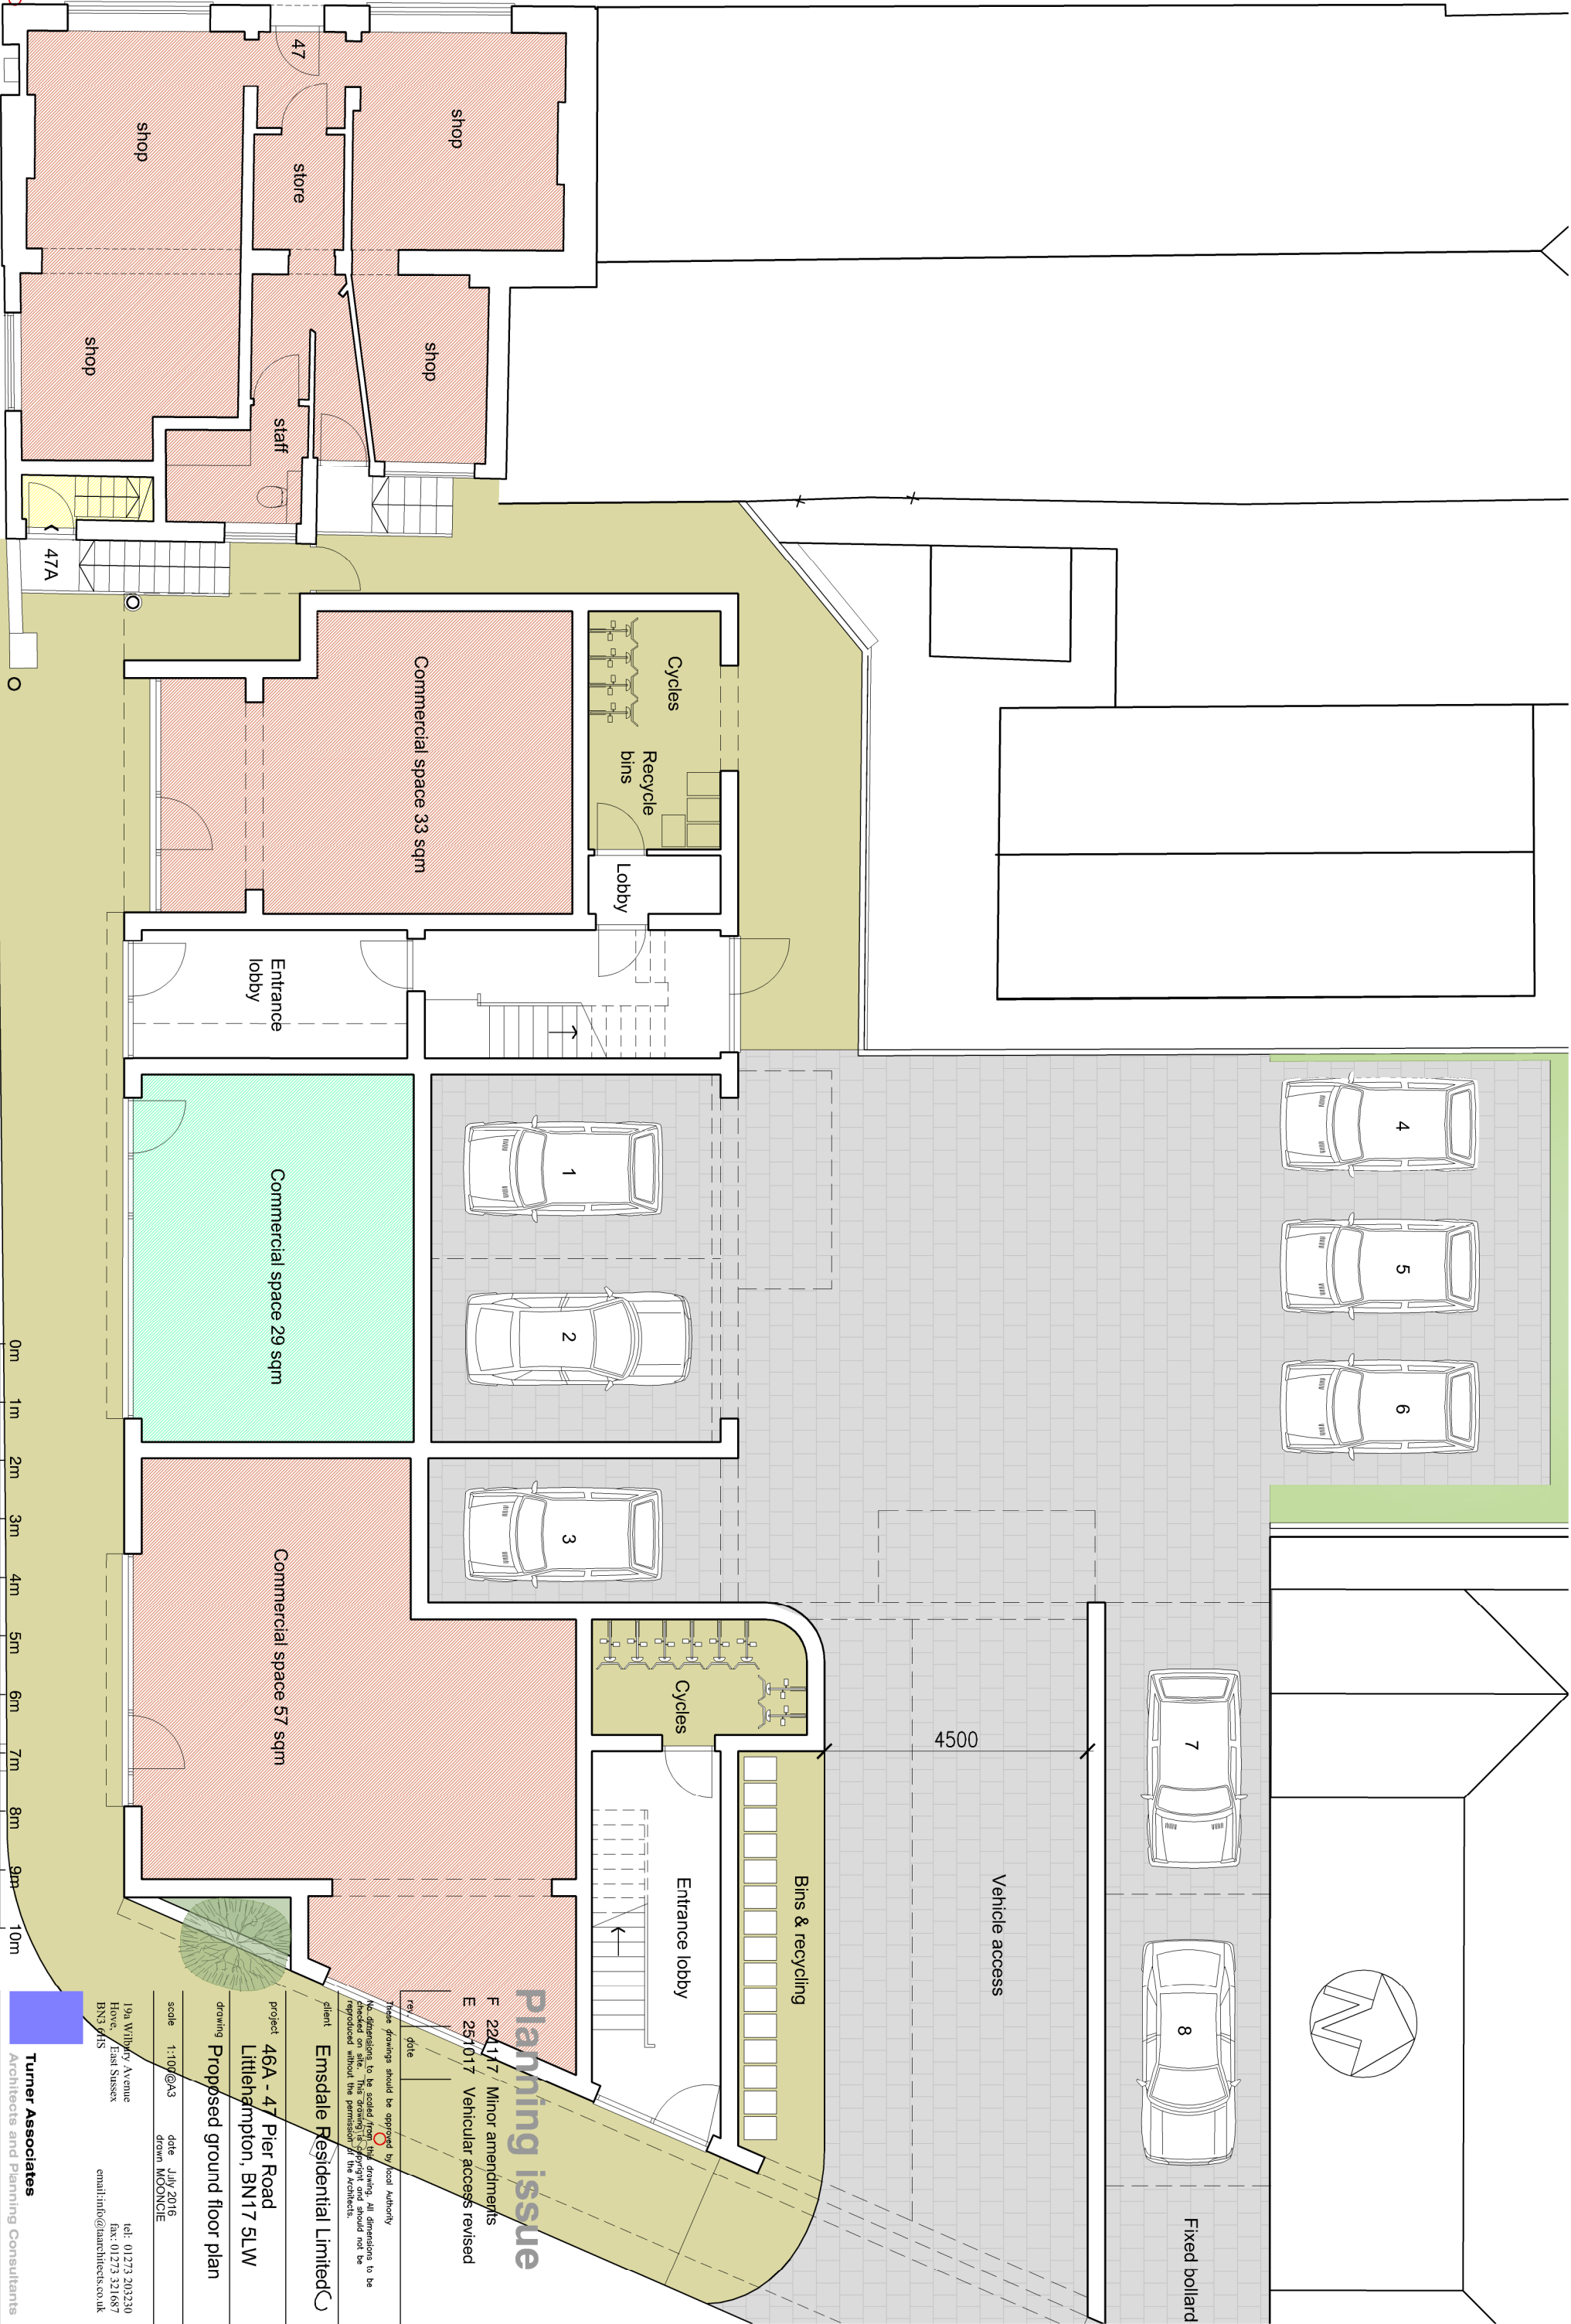

Proposed ground floor plan Scale 1:100 @A3

TA 948 / 11

Rev.

F

Turner Associates
Architects and Planning Consultants

client
Emsdale Residential Limited

project
46A - 47 Pier Road
Littlehampton, BN17 5LW

drawing
Proposed ground floor plan

scale
1:100@A3

date
July 2016

drawn
MOONCIE

19A Withy Avenue
Hove, East Sussex
BN3 6JTS
tel: 01273 202220
fax: 01273 321687
email: info@turnerassociates.co.uk

These drawings should be approved by local authority
No dimensions to be scaled from this drawing. All dimensions to be
checked on site. This drawing is copyright and should not be
reproduced without the permission of the Architects.

rev.
date

Planning issue
F 22/1/17 / Minor amendments
E 25/10/17 Vehicular access revised