

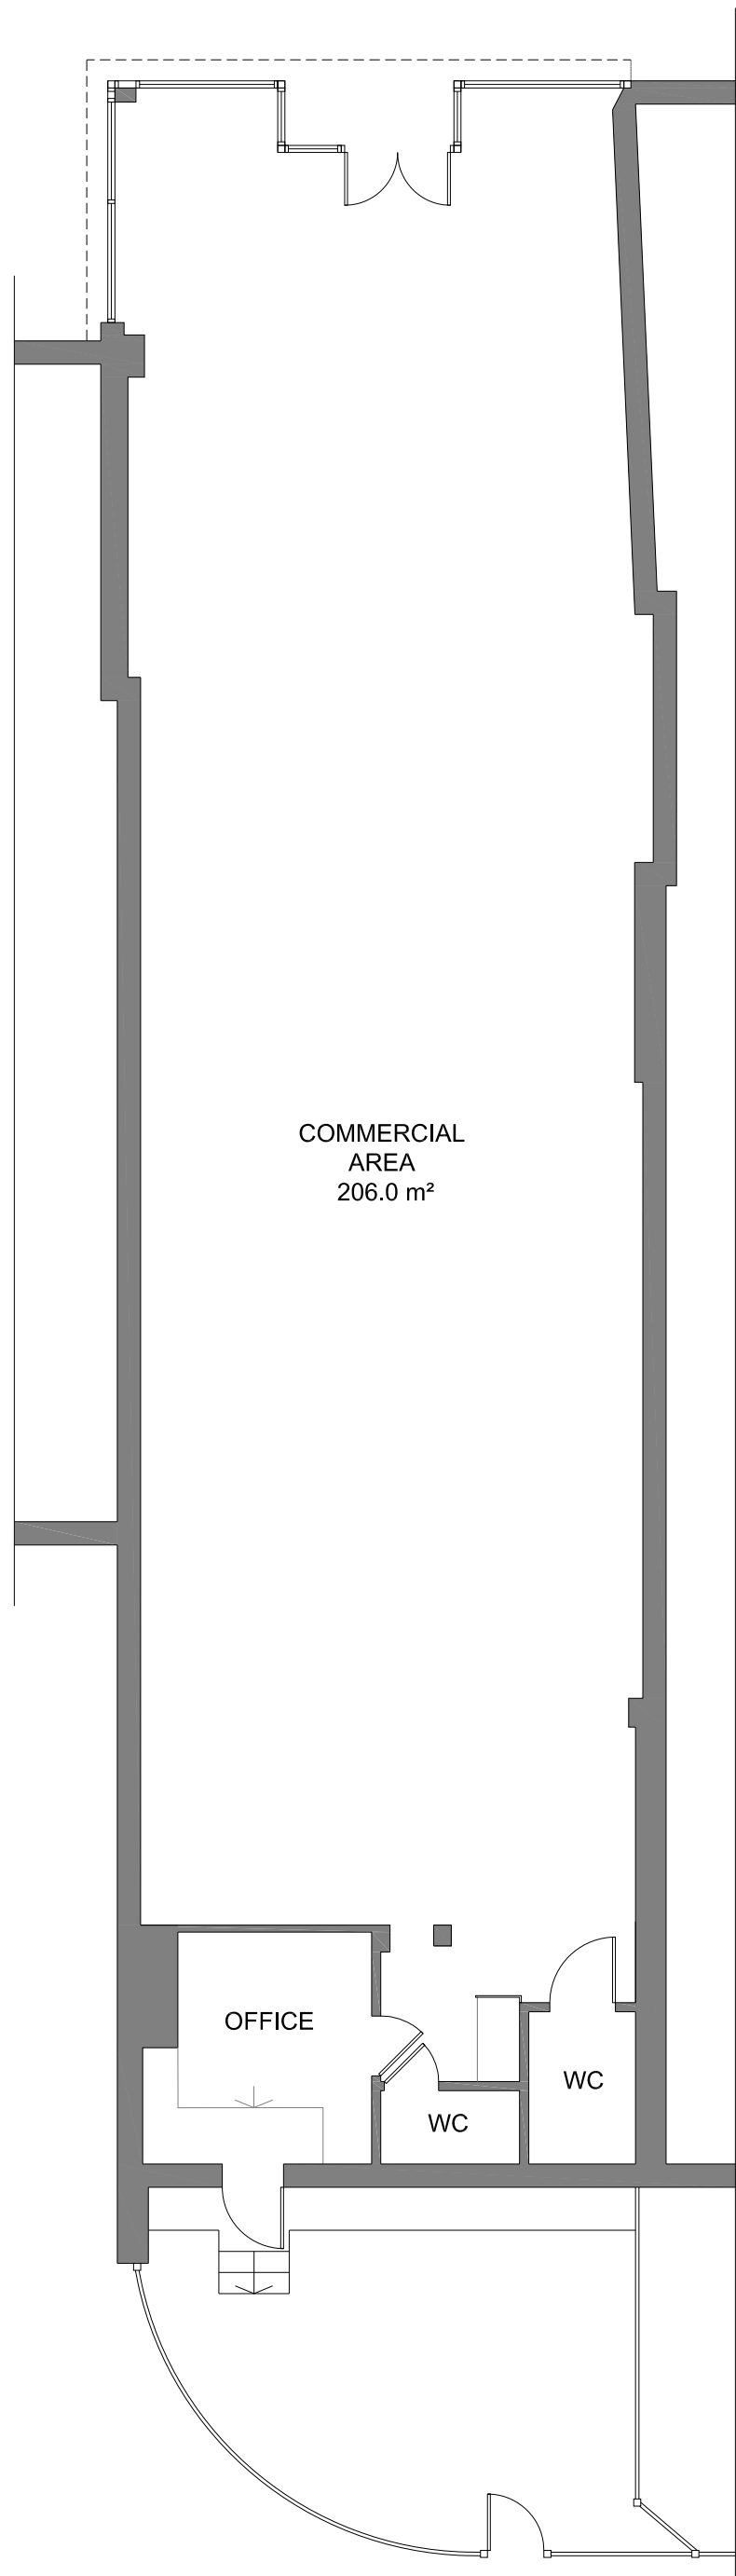


Revisions:

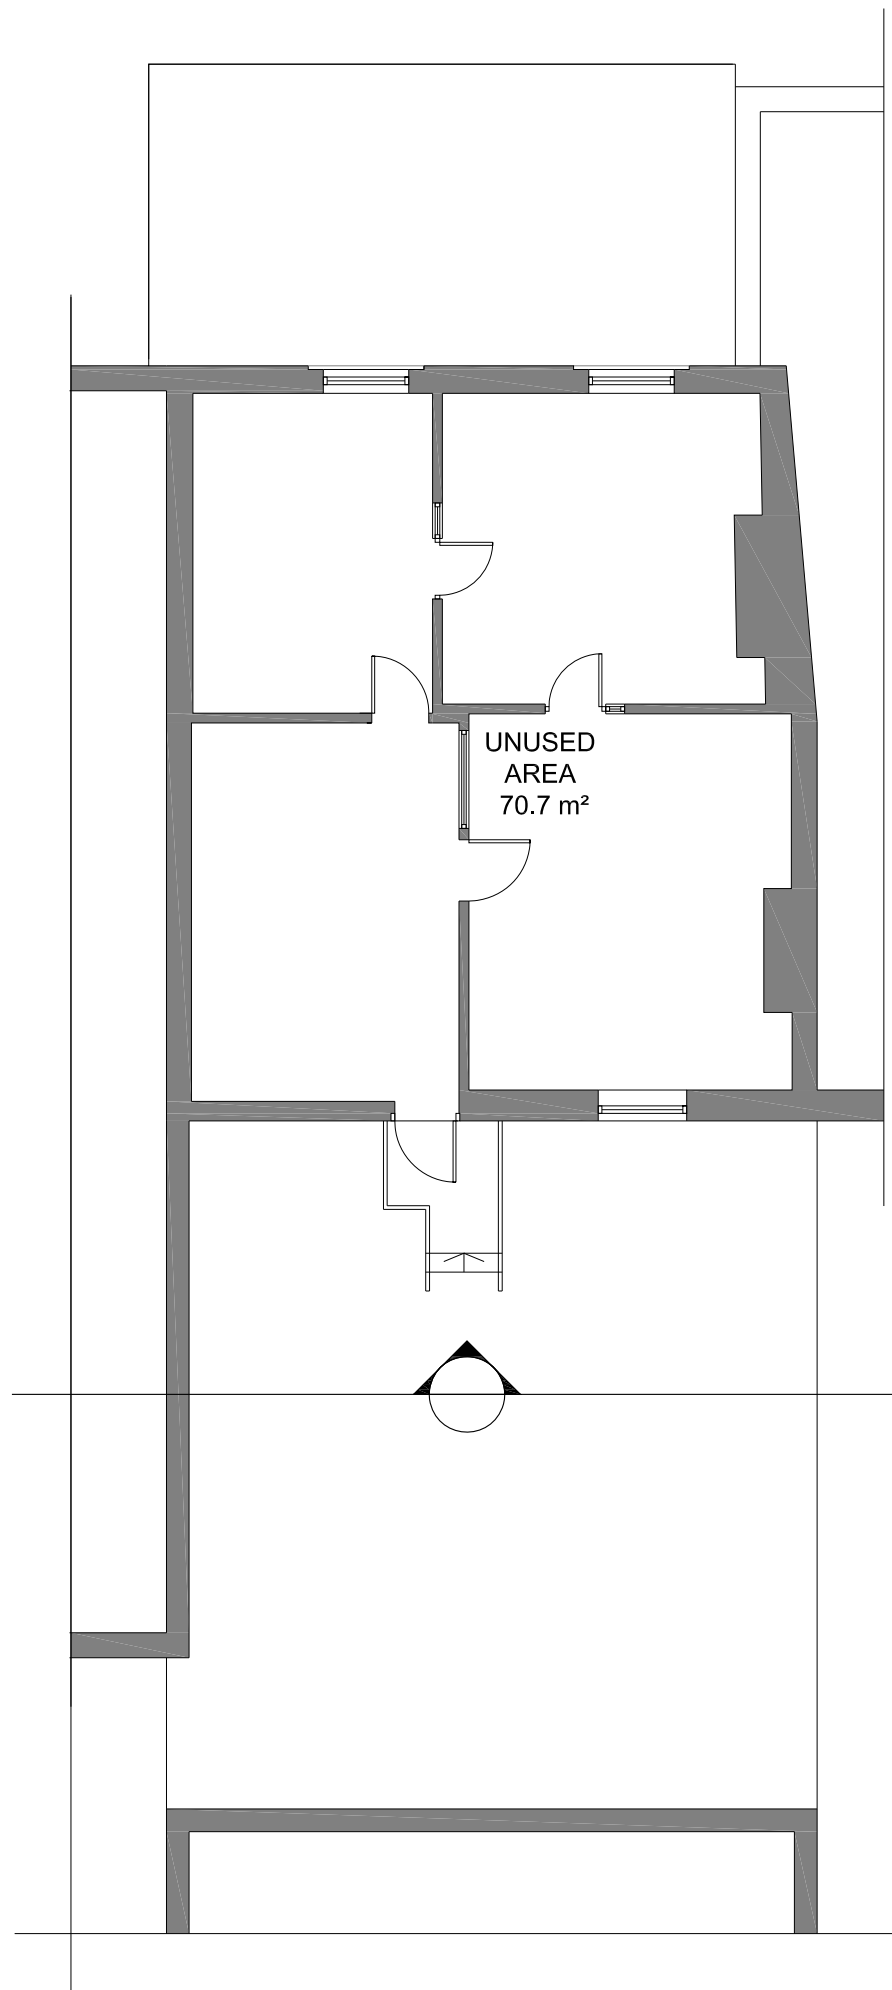

EXISTING GROUND FLOOR PLAN  
SC. 1:100

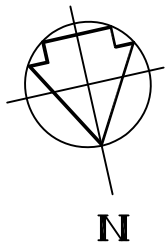


EXISTING FIRST FLOOR PLAN  
SC. 1:100


SOUTH FACING  
FIRST FLOOR  
ELEVATION




EXISTING NORTH FACING ELEVATION  
SC. 1:100

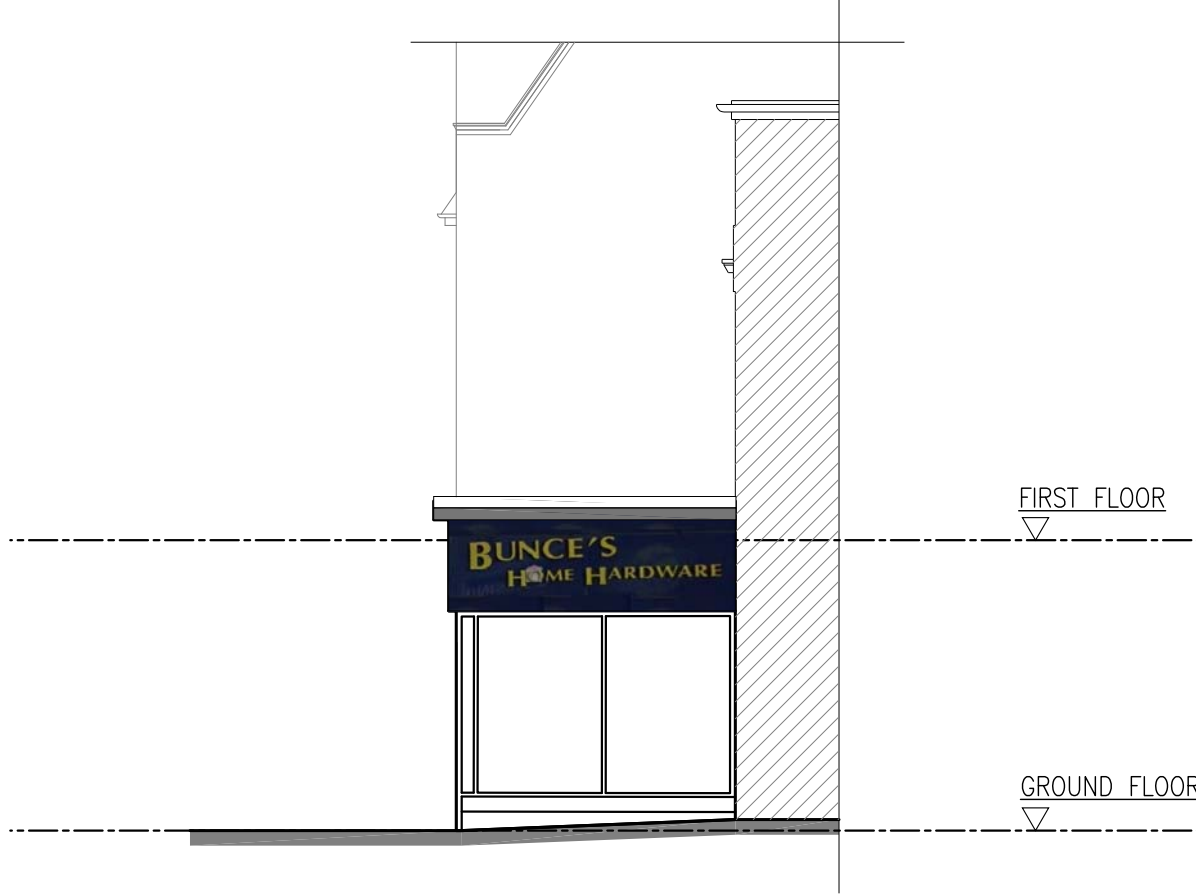

EXISTING WEST FACING PART-ELEVATION  
SC. 1:100

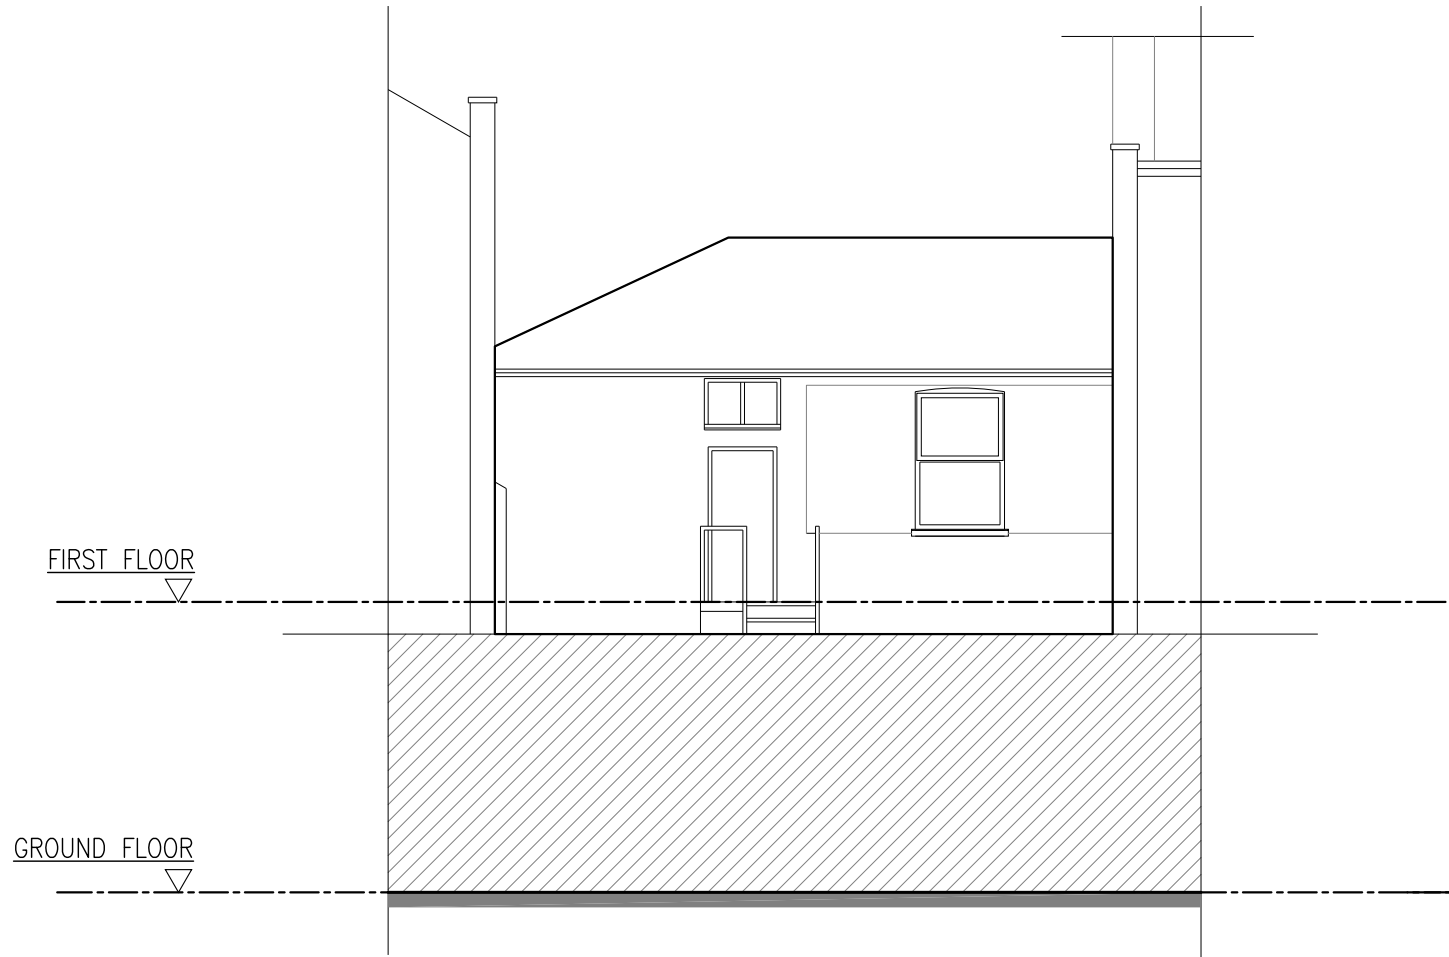

EXISTING SOUTH FACING FIRST FLOOR ELEVATION  
SC. 1:100

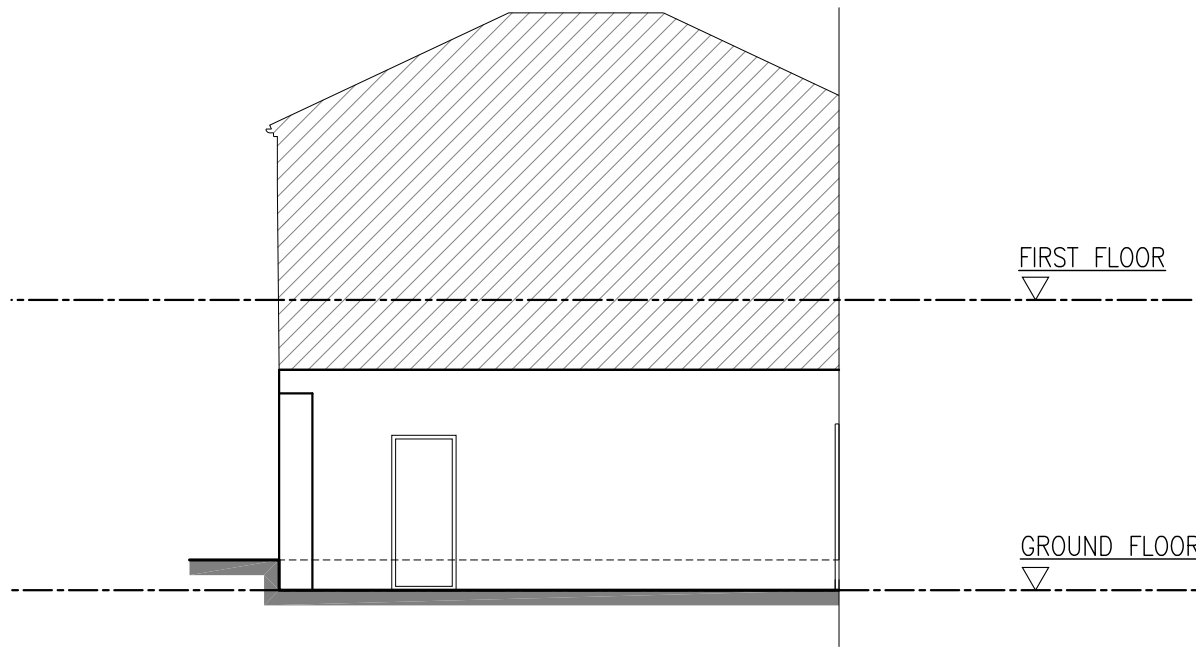

EXISTING SOUTH FACING GROUND FLOOR ELEVATION  
SC. 1:100



Suite 6a  
Church House,  
94 Felpham Road  
Felpham  
West Sussex,  
PO22 7PG  
TEL: 01243 822081

Architectural  
Services  
Planning  
Building Regs  
On Site Supervision  
Landscape Design

e-mail: info@jjrdesigns.com

Client:  
LORDSDALE ESTATES

Project:  
CASSINO AMUSEMENTS  
50 HIGH STREET, LITTLEHAMPTON, BN17 5ED  
FIRST FLOOR FRONT WINDOWS REFURBISHMENT

Drawing Title:  
EXISTING PLANS AND ELEVATIONS  
EXISTING SIGNAGE

Issue status:  
Outline proposals ☐ Production information ☐ Scheme design ☐  
Tender drawing ☐ Detail design ☐ Contract drawing ☐

|                     |                       |                          |                     |
|---------------------|-----------------------|--------------------------|---------------------|
| Scale:<br>1:100 @A1 | Drawn:<br>I. Bruma    | Checked:<br>R. Stefanski | Date:<br>23.10.2020 |
| Job No:<br>1453     | Drawing No:<br>103-01 | Revision:                |                     |