

Wickham Business Centre

Original size 100mm @ A1

Rev

Date

Drwn

Chkd

Desc


01

01-08-2021

TB

SH

First Issue

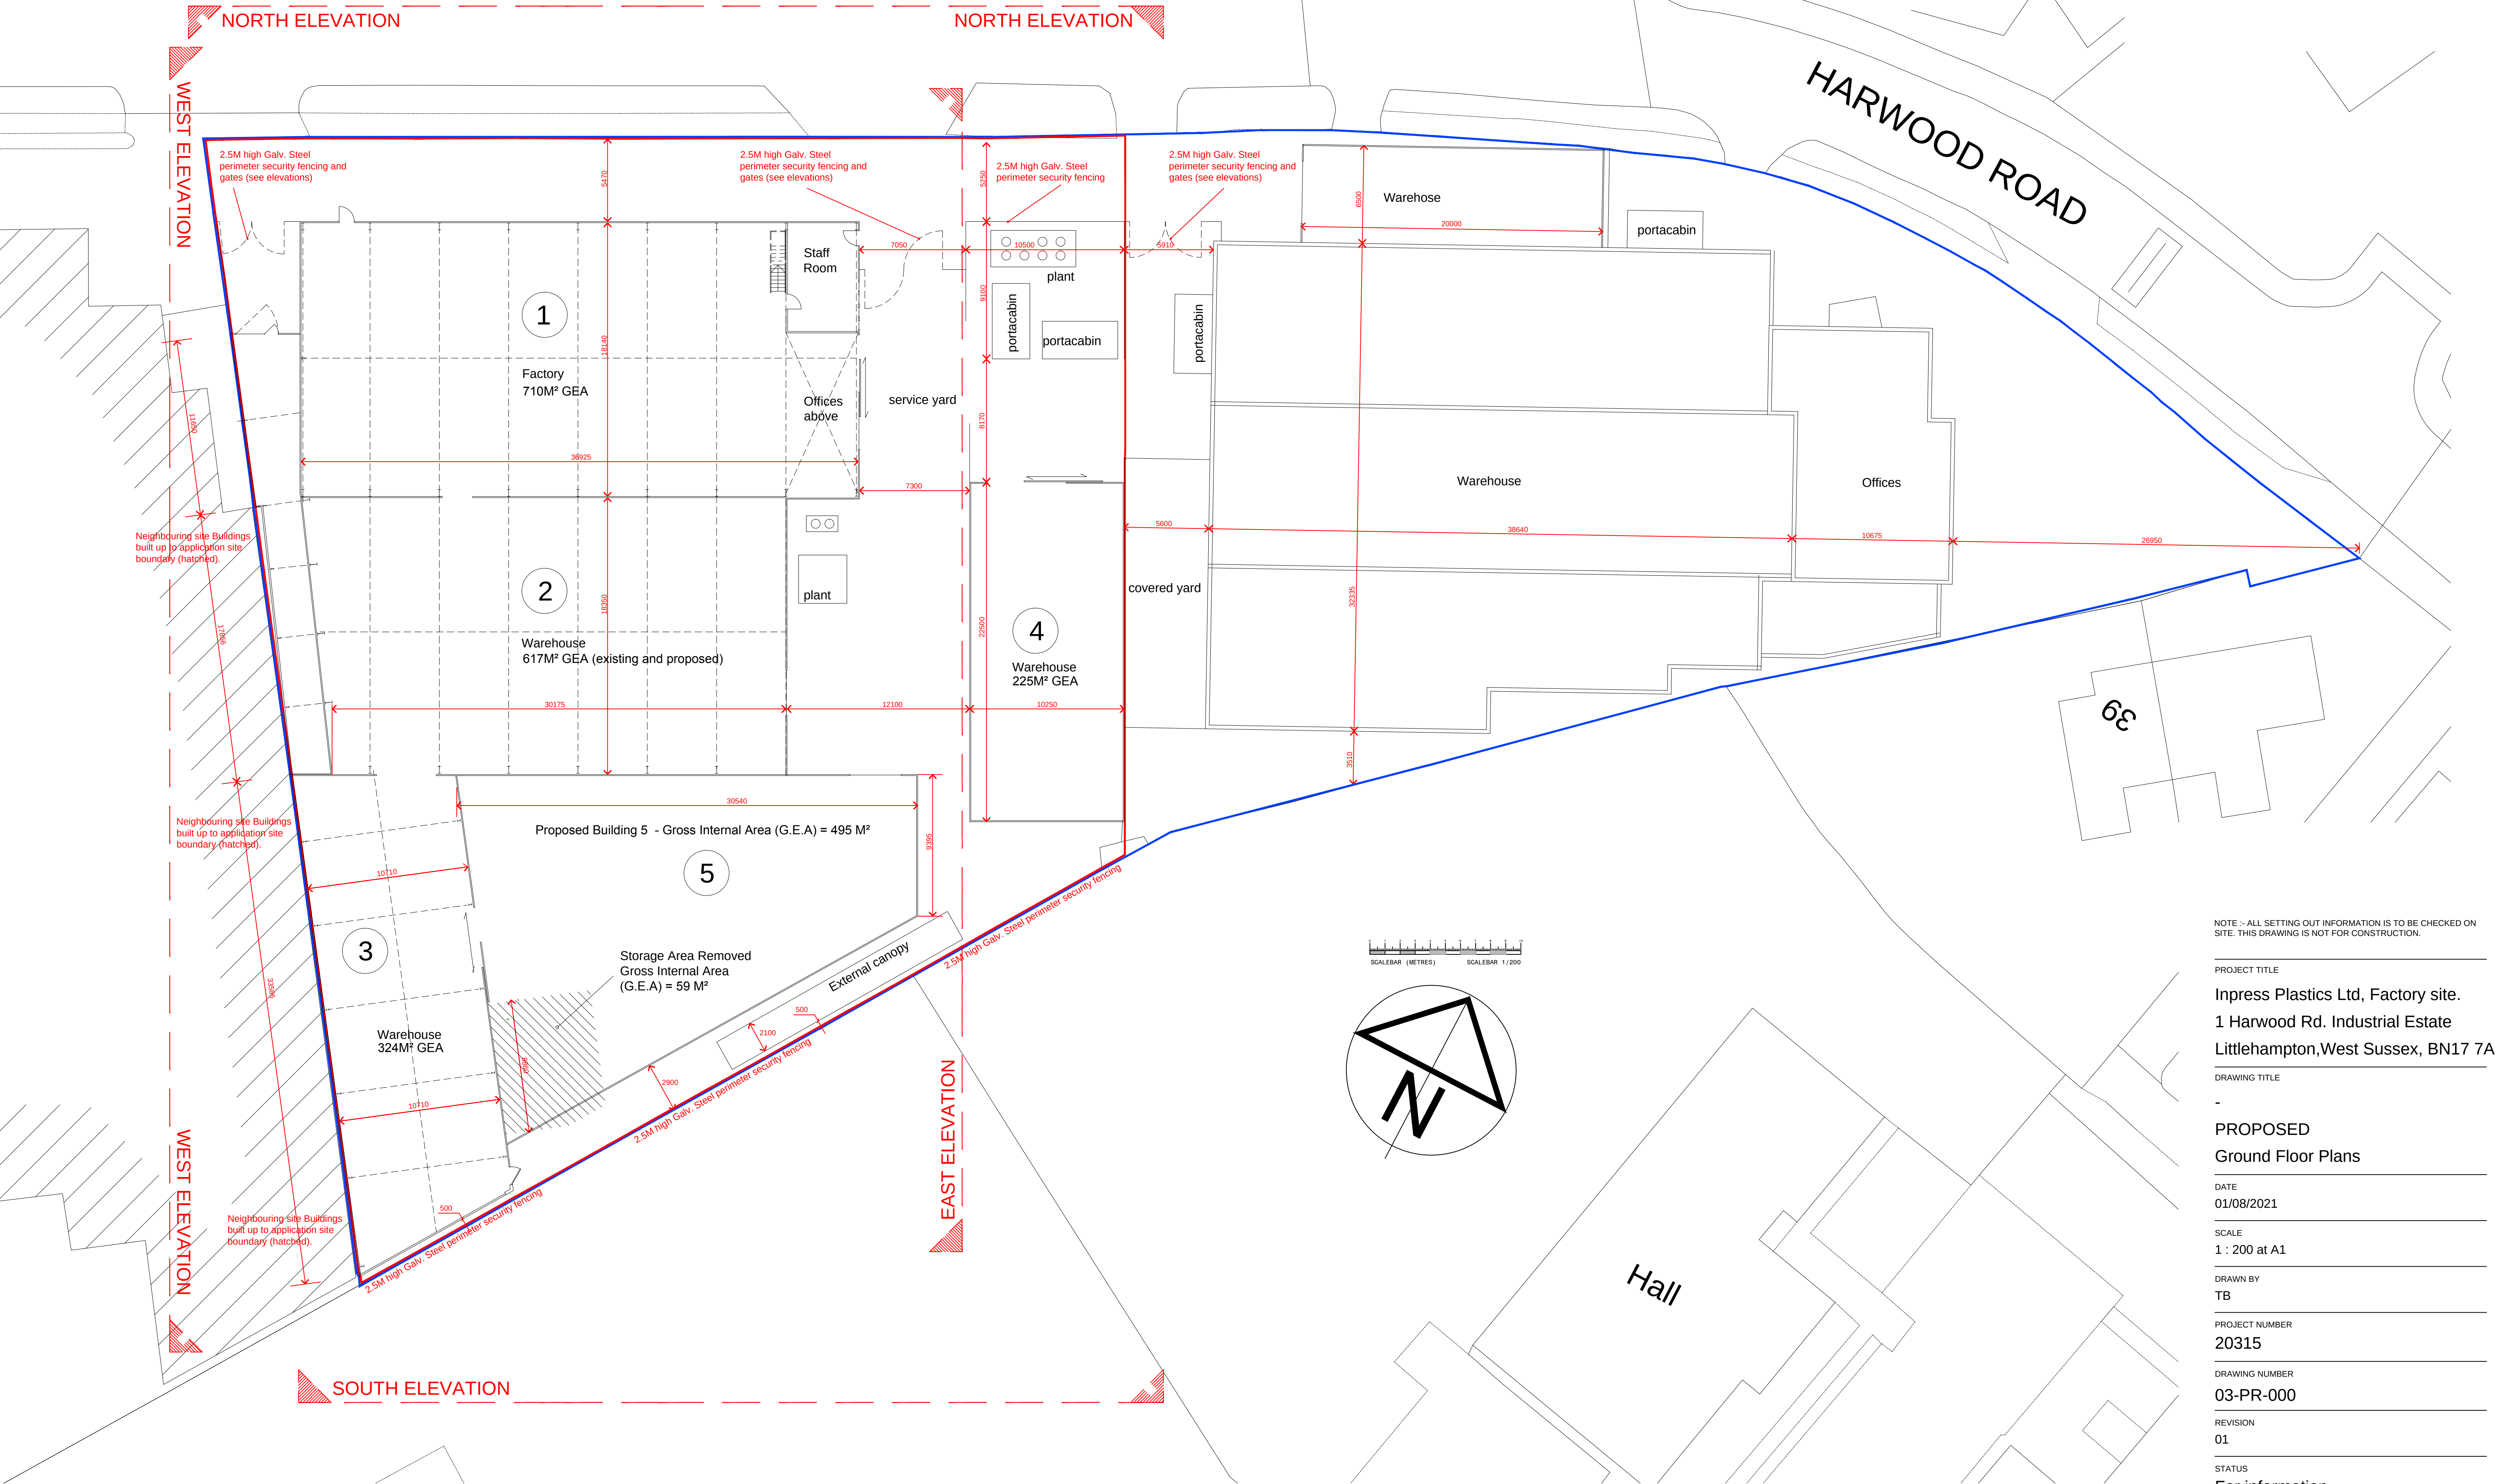

NOTE :- ALL SETTING OUT INFORMATION IS TO BE CHECKED ON SITE. THIS DRAWING IS NOT FOR CONSTRUCTION.

PROJECT TITLE	
Inpress Plastics Ltd, Factory site.	
1 Harwood Rd. Industrial Estate	
Littlehampton,West Sussex, BN17 7AU	
DRAWING TITLE	
-	
PROPOSED	
Ground Floor Plans	
DATE	
01/08/2021	
SCALE	
1 : 200 at A1	
DRAWN BY	
TB	
PROJECT NUMBER	
20315	
DRAWING NUMBER	
03-PR-000	
REVISION	
01	
STATUS	
For information	