
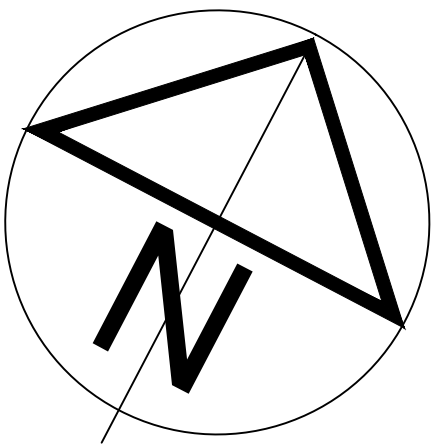
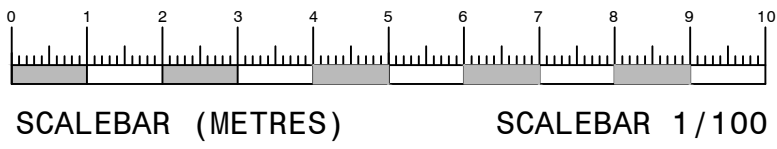
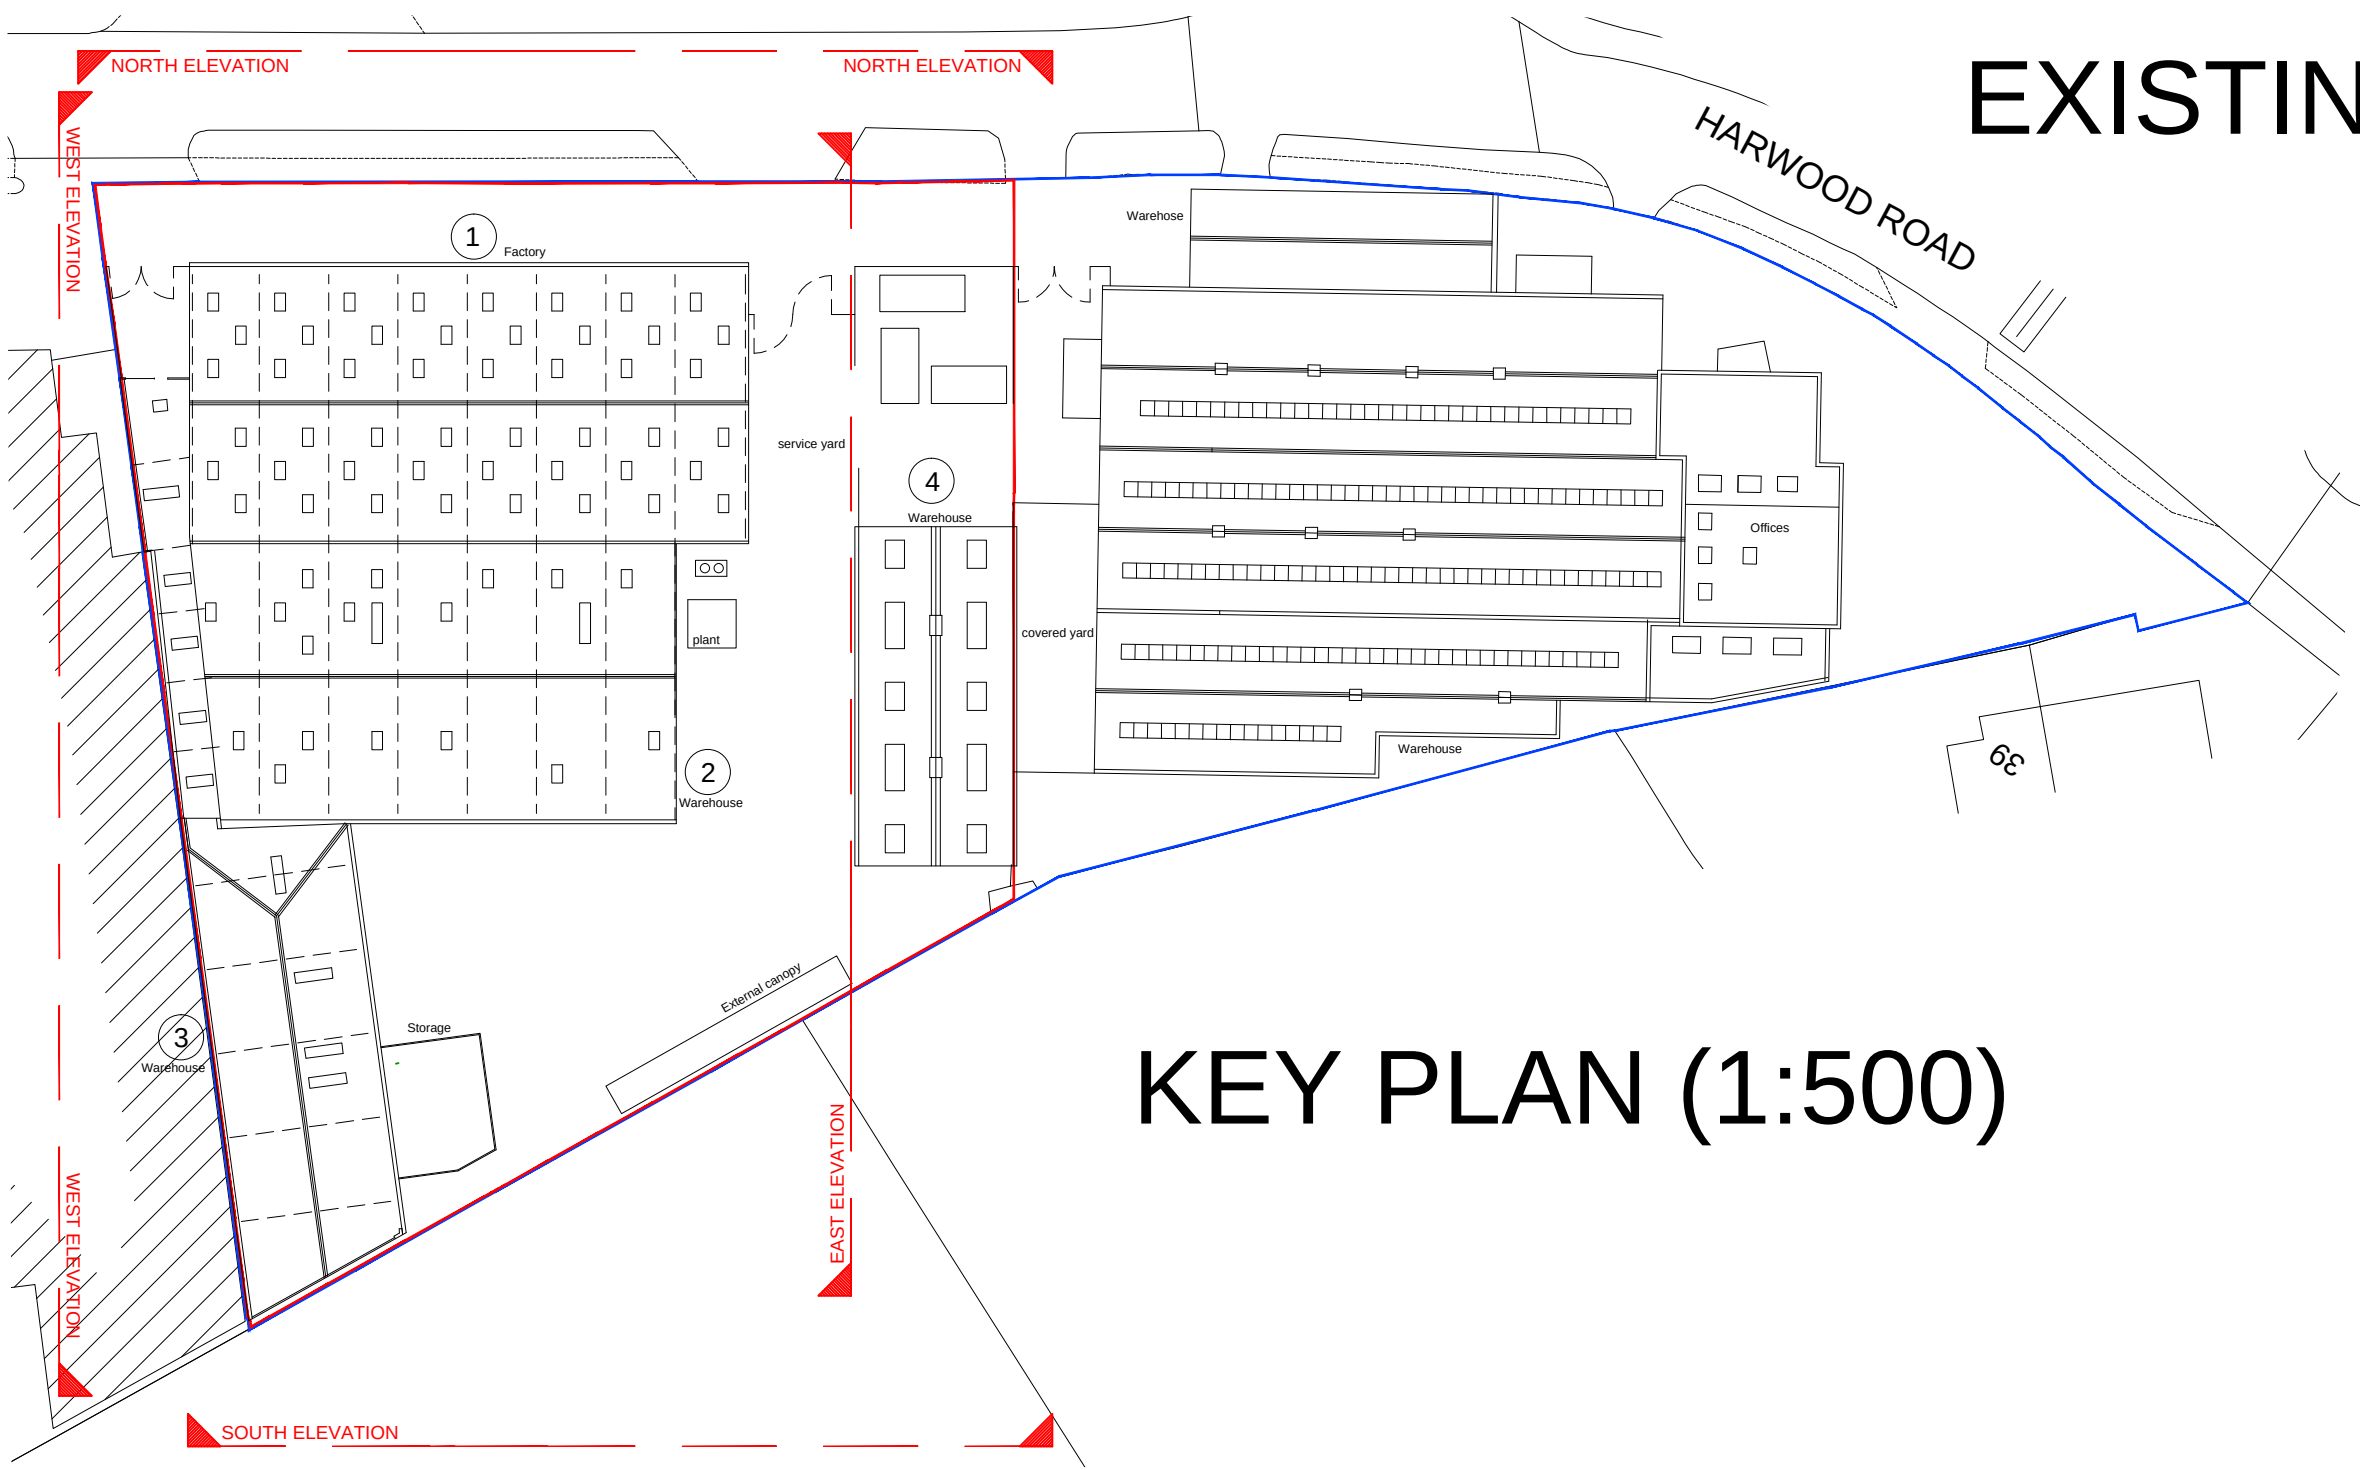


Rev	Date	Drwn	Chkd	Desc
01	01-08-2021	TB	SH	First Issue

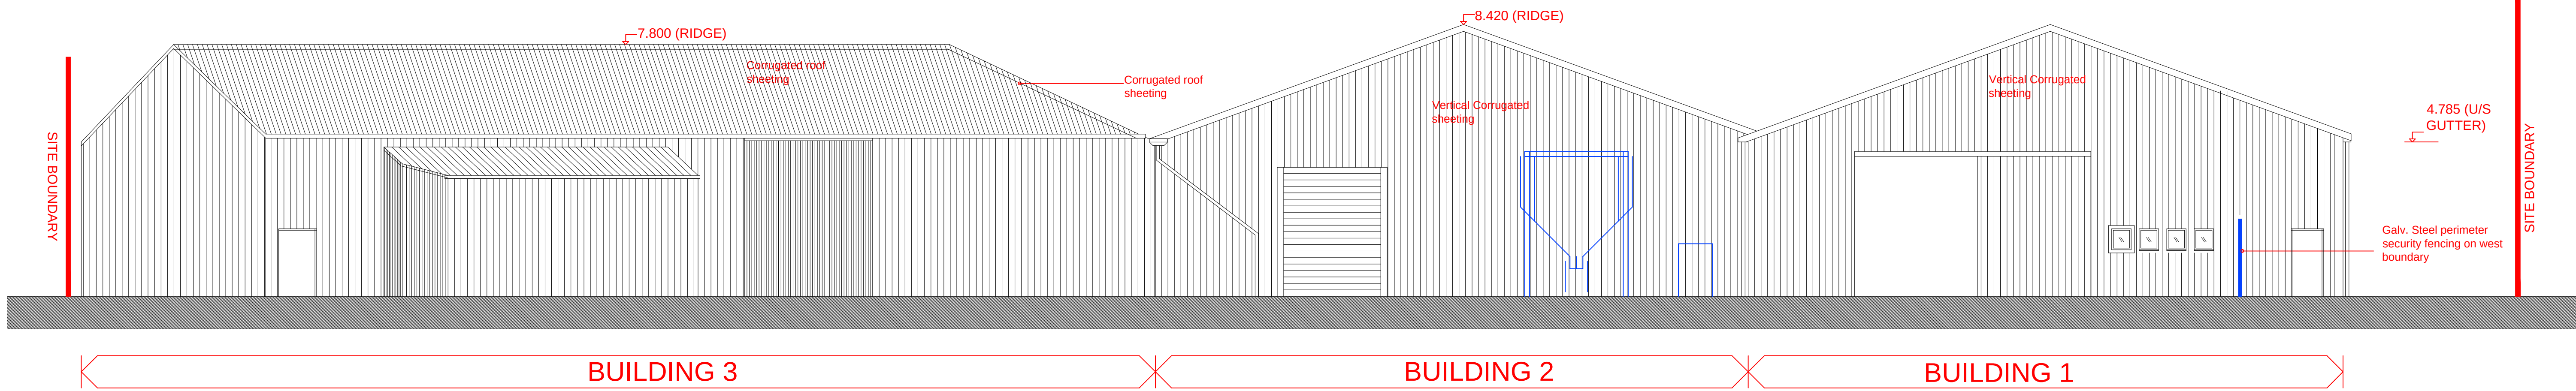

NOTE :- ALL SETTING OUT INFORMATION IS TO BE CHECKED ON SITE. THIS DRAWING IS NOT FOR CONSTRUCTION.

PROJECT TITLE
Inpress Plastics Ltd, Factory site.
1 Harwood Rd. Industrial Estate
Littlehampton, West Sussex, BN17 7AU

DRAWING TITLE

Existing
Elevations - Sheet 2 of 2.

DATE
01/08/2021

SCALE
Varies at A1


DRAWN BY
TB

PROJECT NUMBER
20315

DRAWING NUMBER
05-EX-001

REVISION
01

STATUS
For information

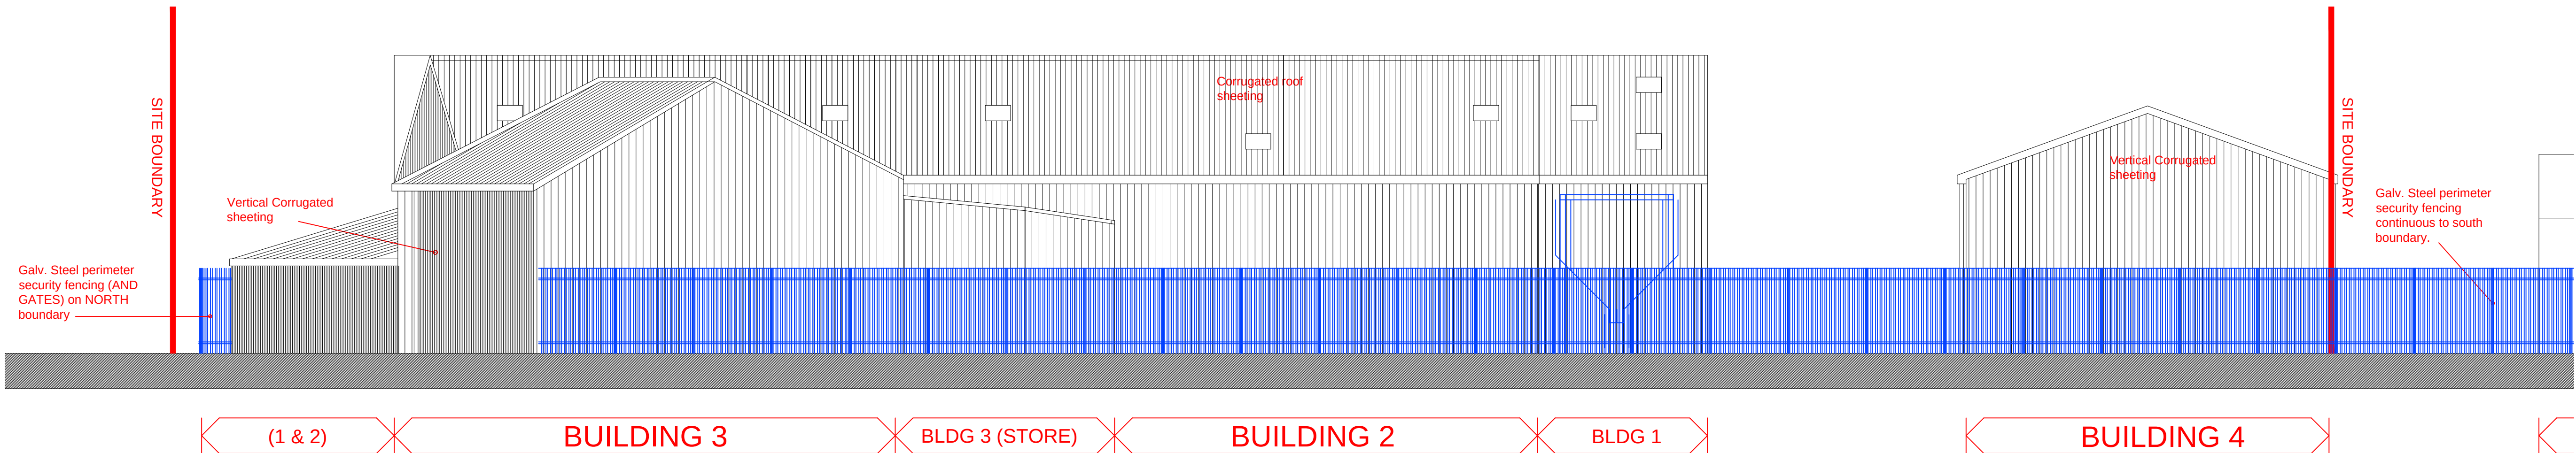

EXISTING SOUTH ELEVATION (1:100)