




Wickham Business Centre

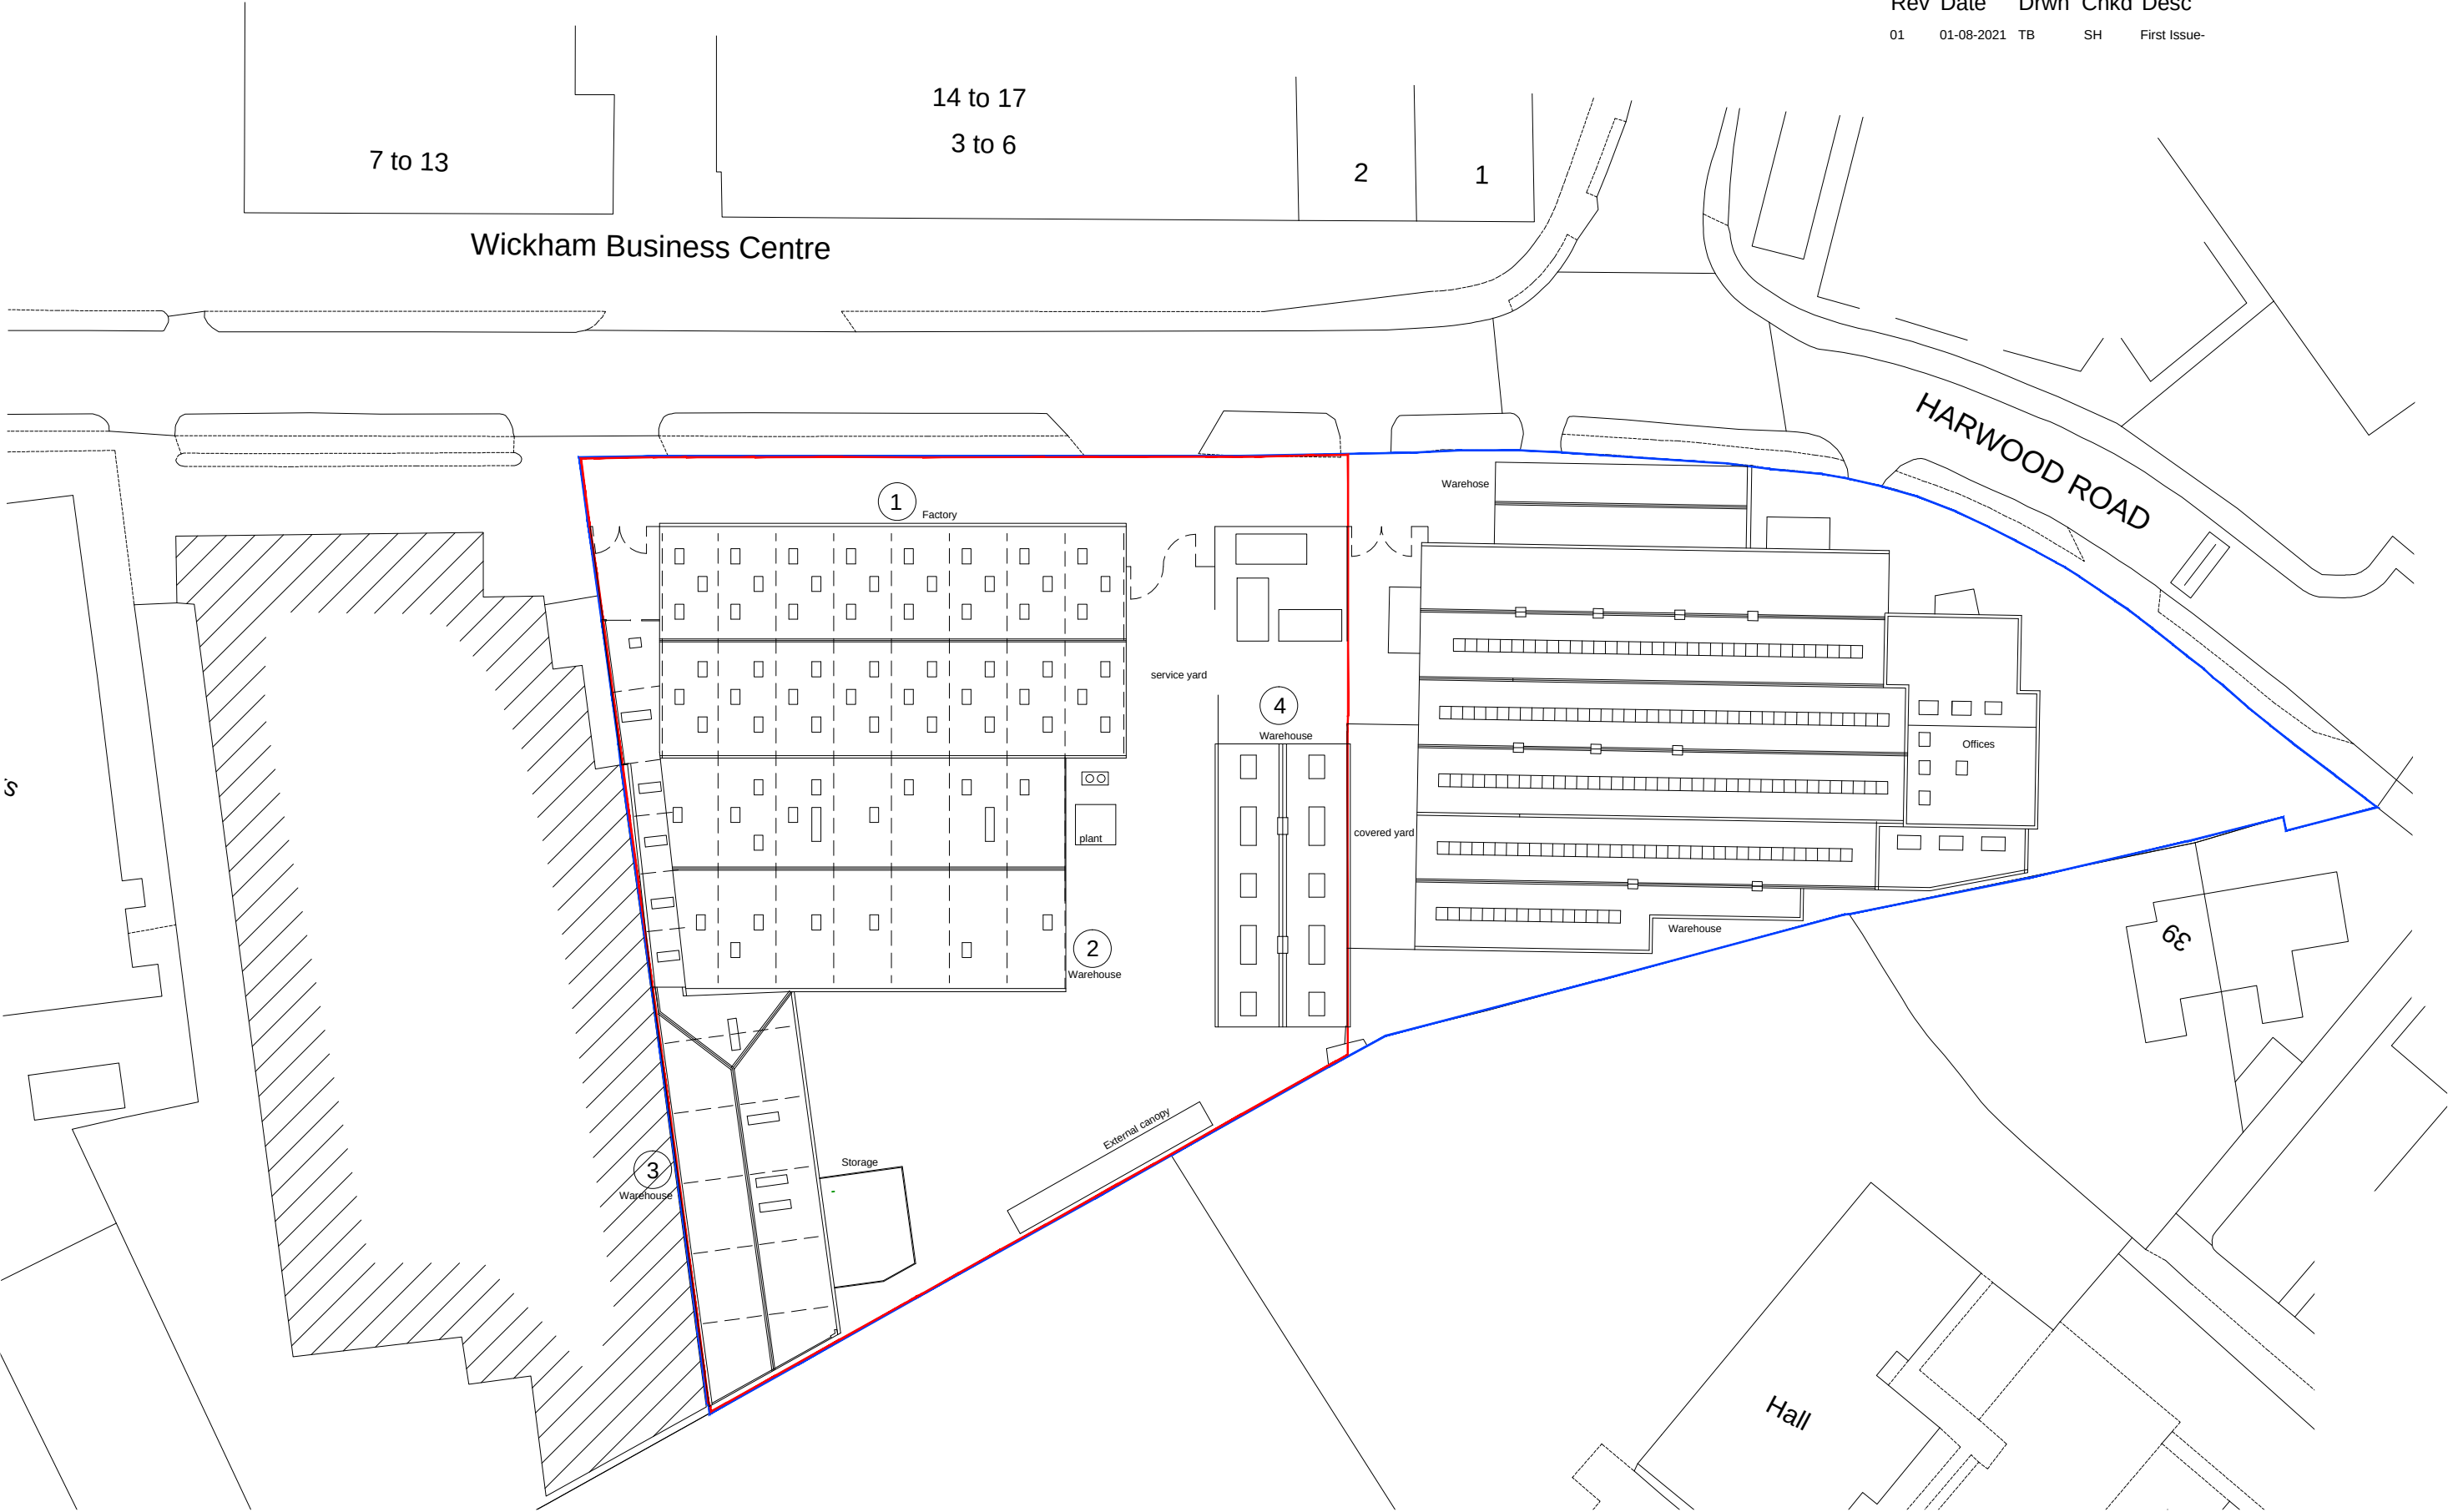

EXISTING SITE PLAN
(1:200)




EXISTING SITE PLAN (1:500)

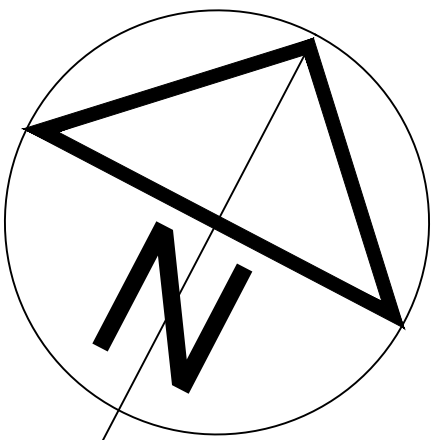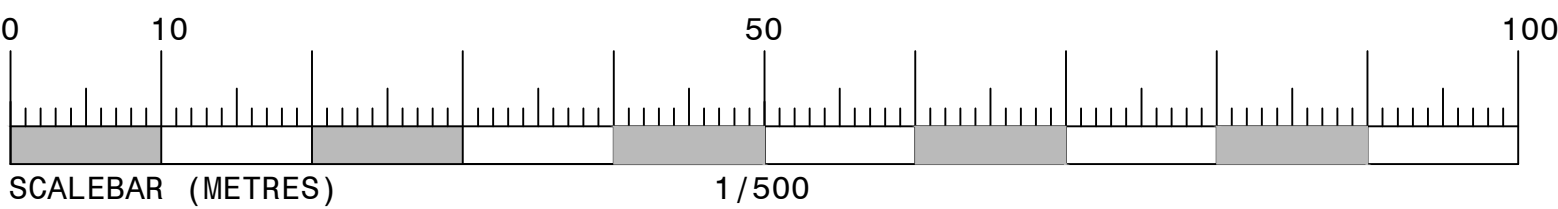



Adjacent land owned by
the applicant 2510 M²
(in blue)

Application site 3515 M²
(in red)

Combined site area =
6025 M²

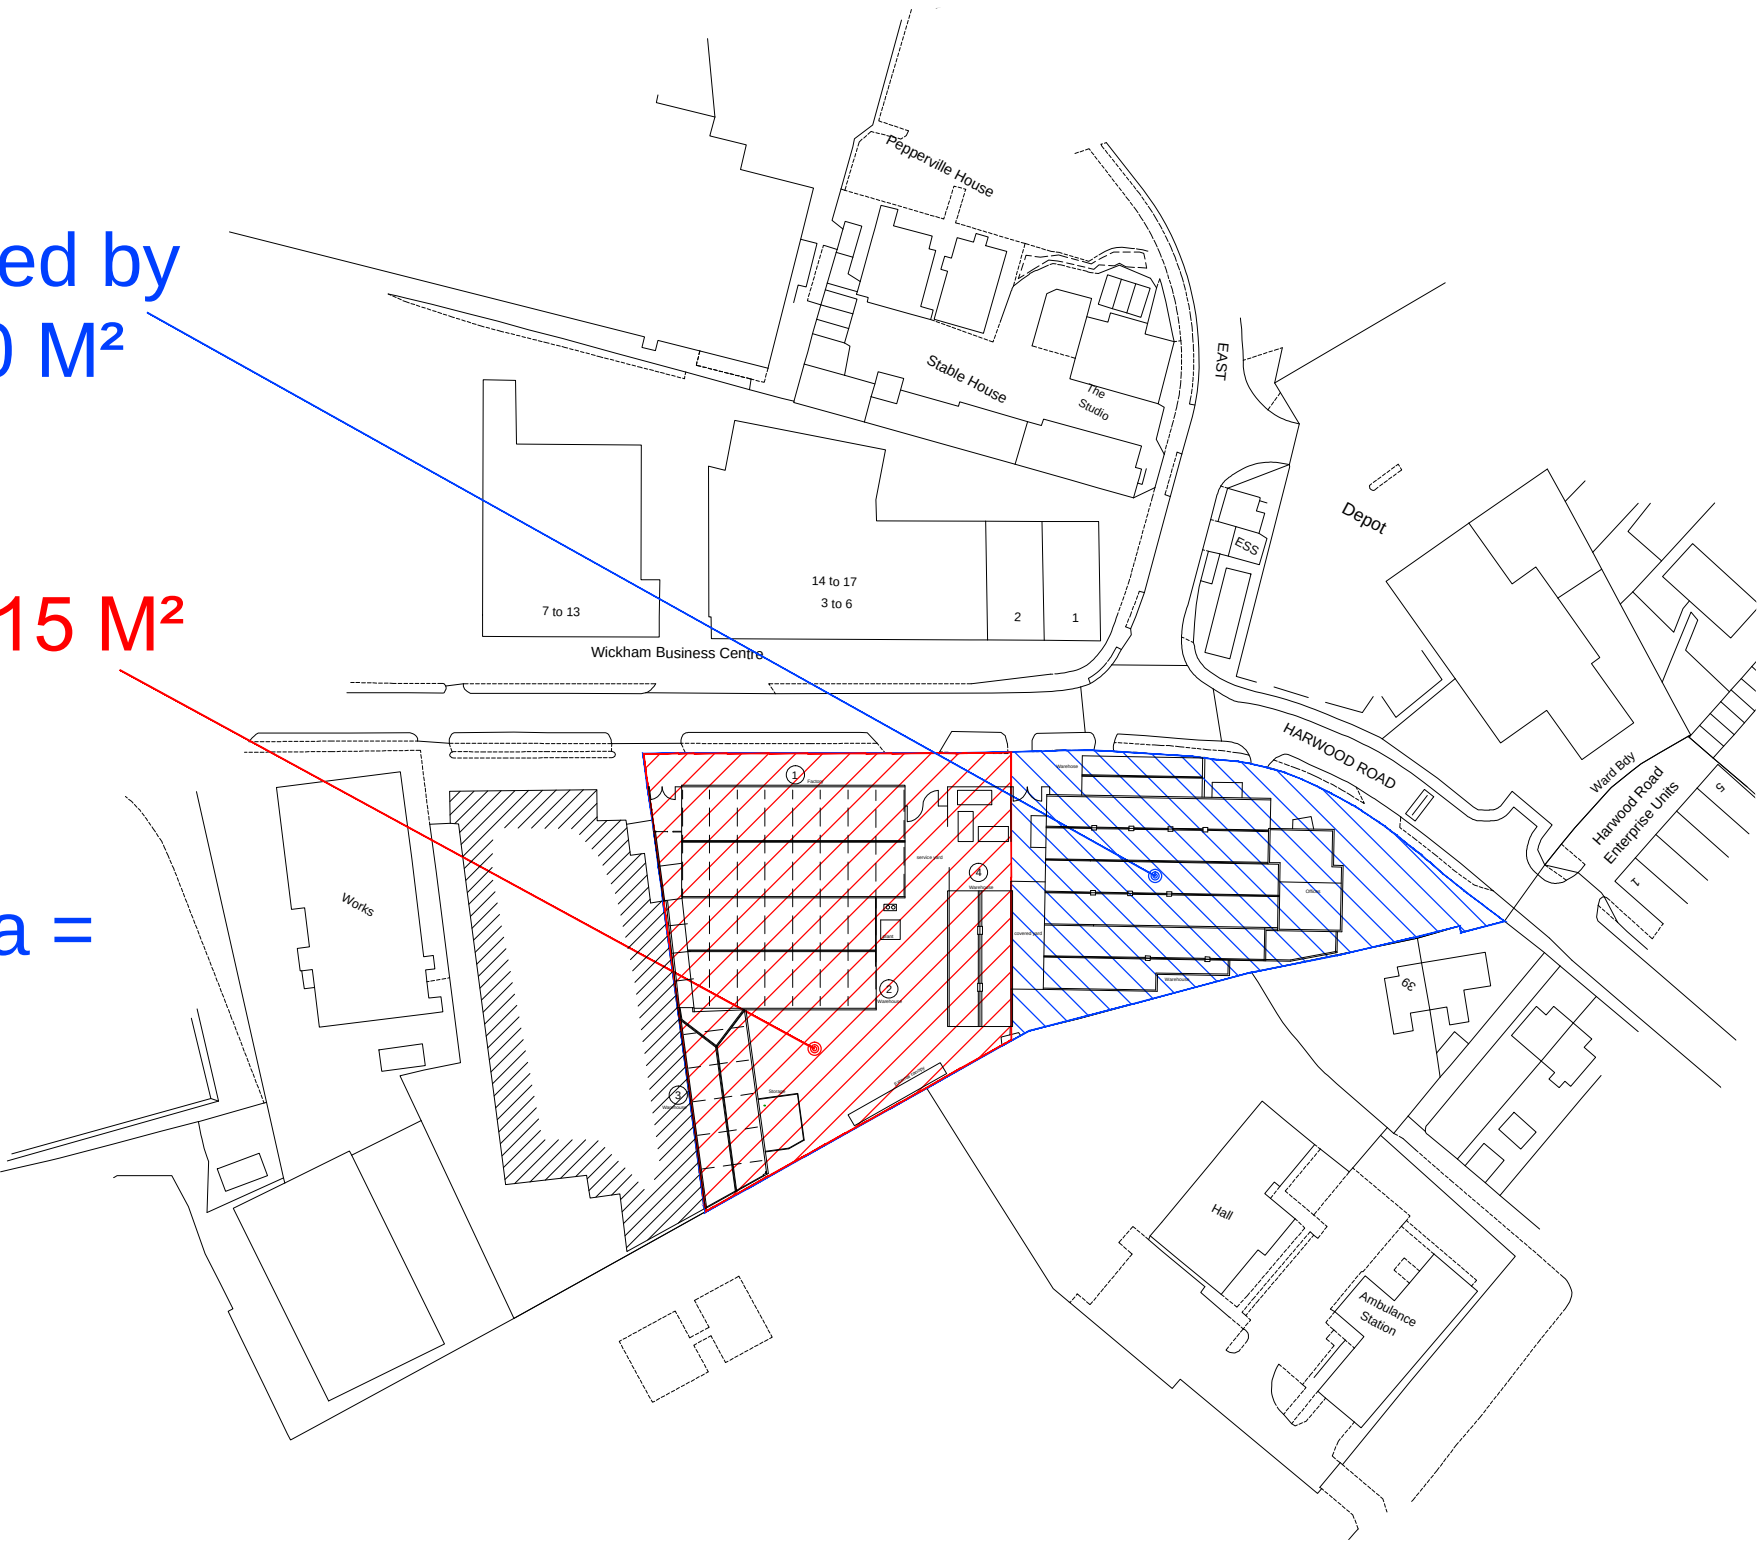

EXISTING SITE LOCATION
PLAN (1:1250)

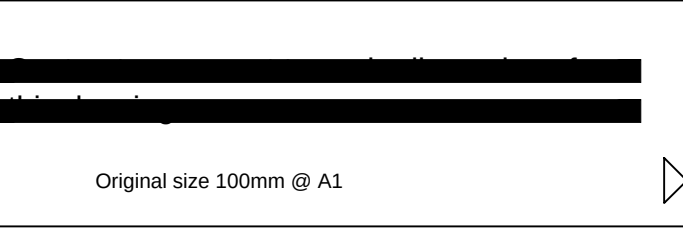 

Rev	Date	Drwn	Chkd	Desc
01	01-08-2021	TB	SH	First issue

NOTE :- ALL SETTING OUT INFORMATION IS TO BE CHECKED ON SITE. THIS DRAWING IS NOT FOR CONSTRUCTION.

PROJECT TITLE
Inpress Plastics Ltd, Factory site.
1 Harwood Rd. Industrial Estate
Littlehampton, West Sussex, BN17 7AU

DRAWING TITLE
-

Existing
Site Plans

DATE
01/08/2021

SCALE
Varies at A1

DRAWN BY
TB

PROJECT NUMBER
20315

DRAWING NUMBER
02-EX-000

REVISION
01

STATUS
For information