

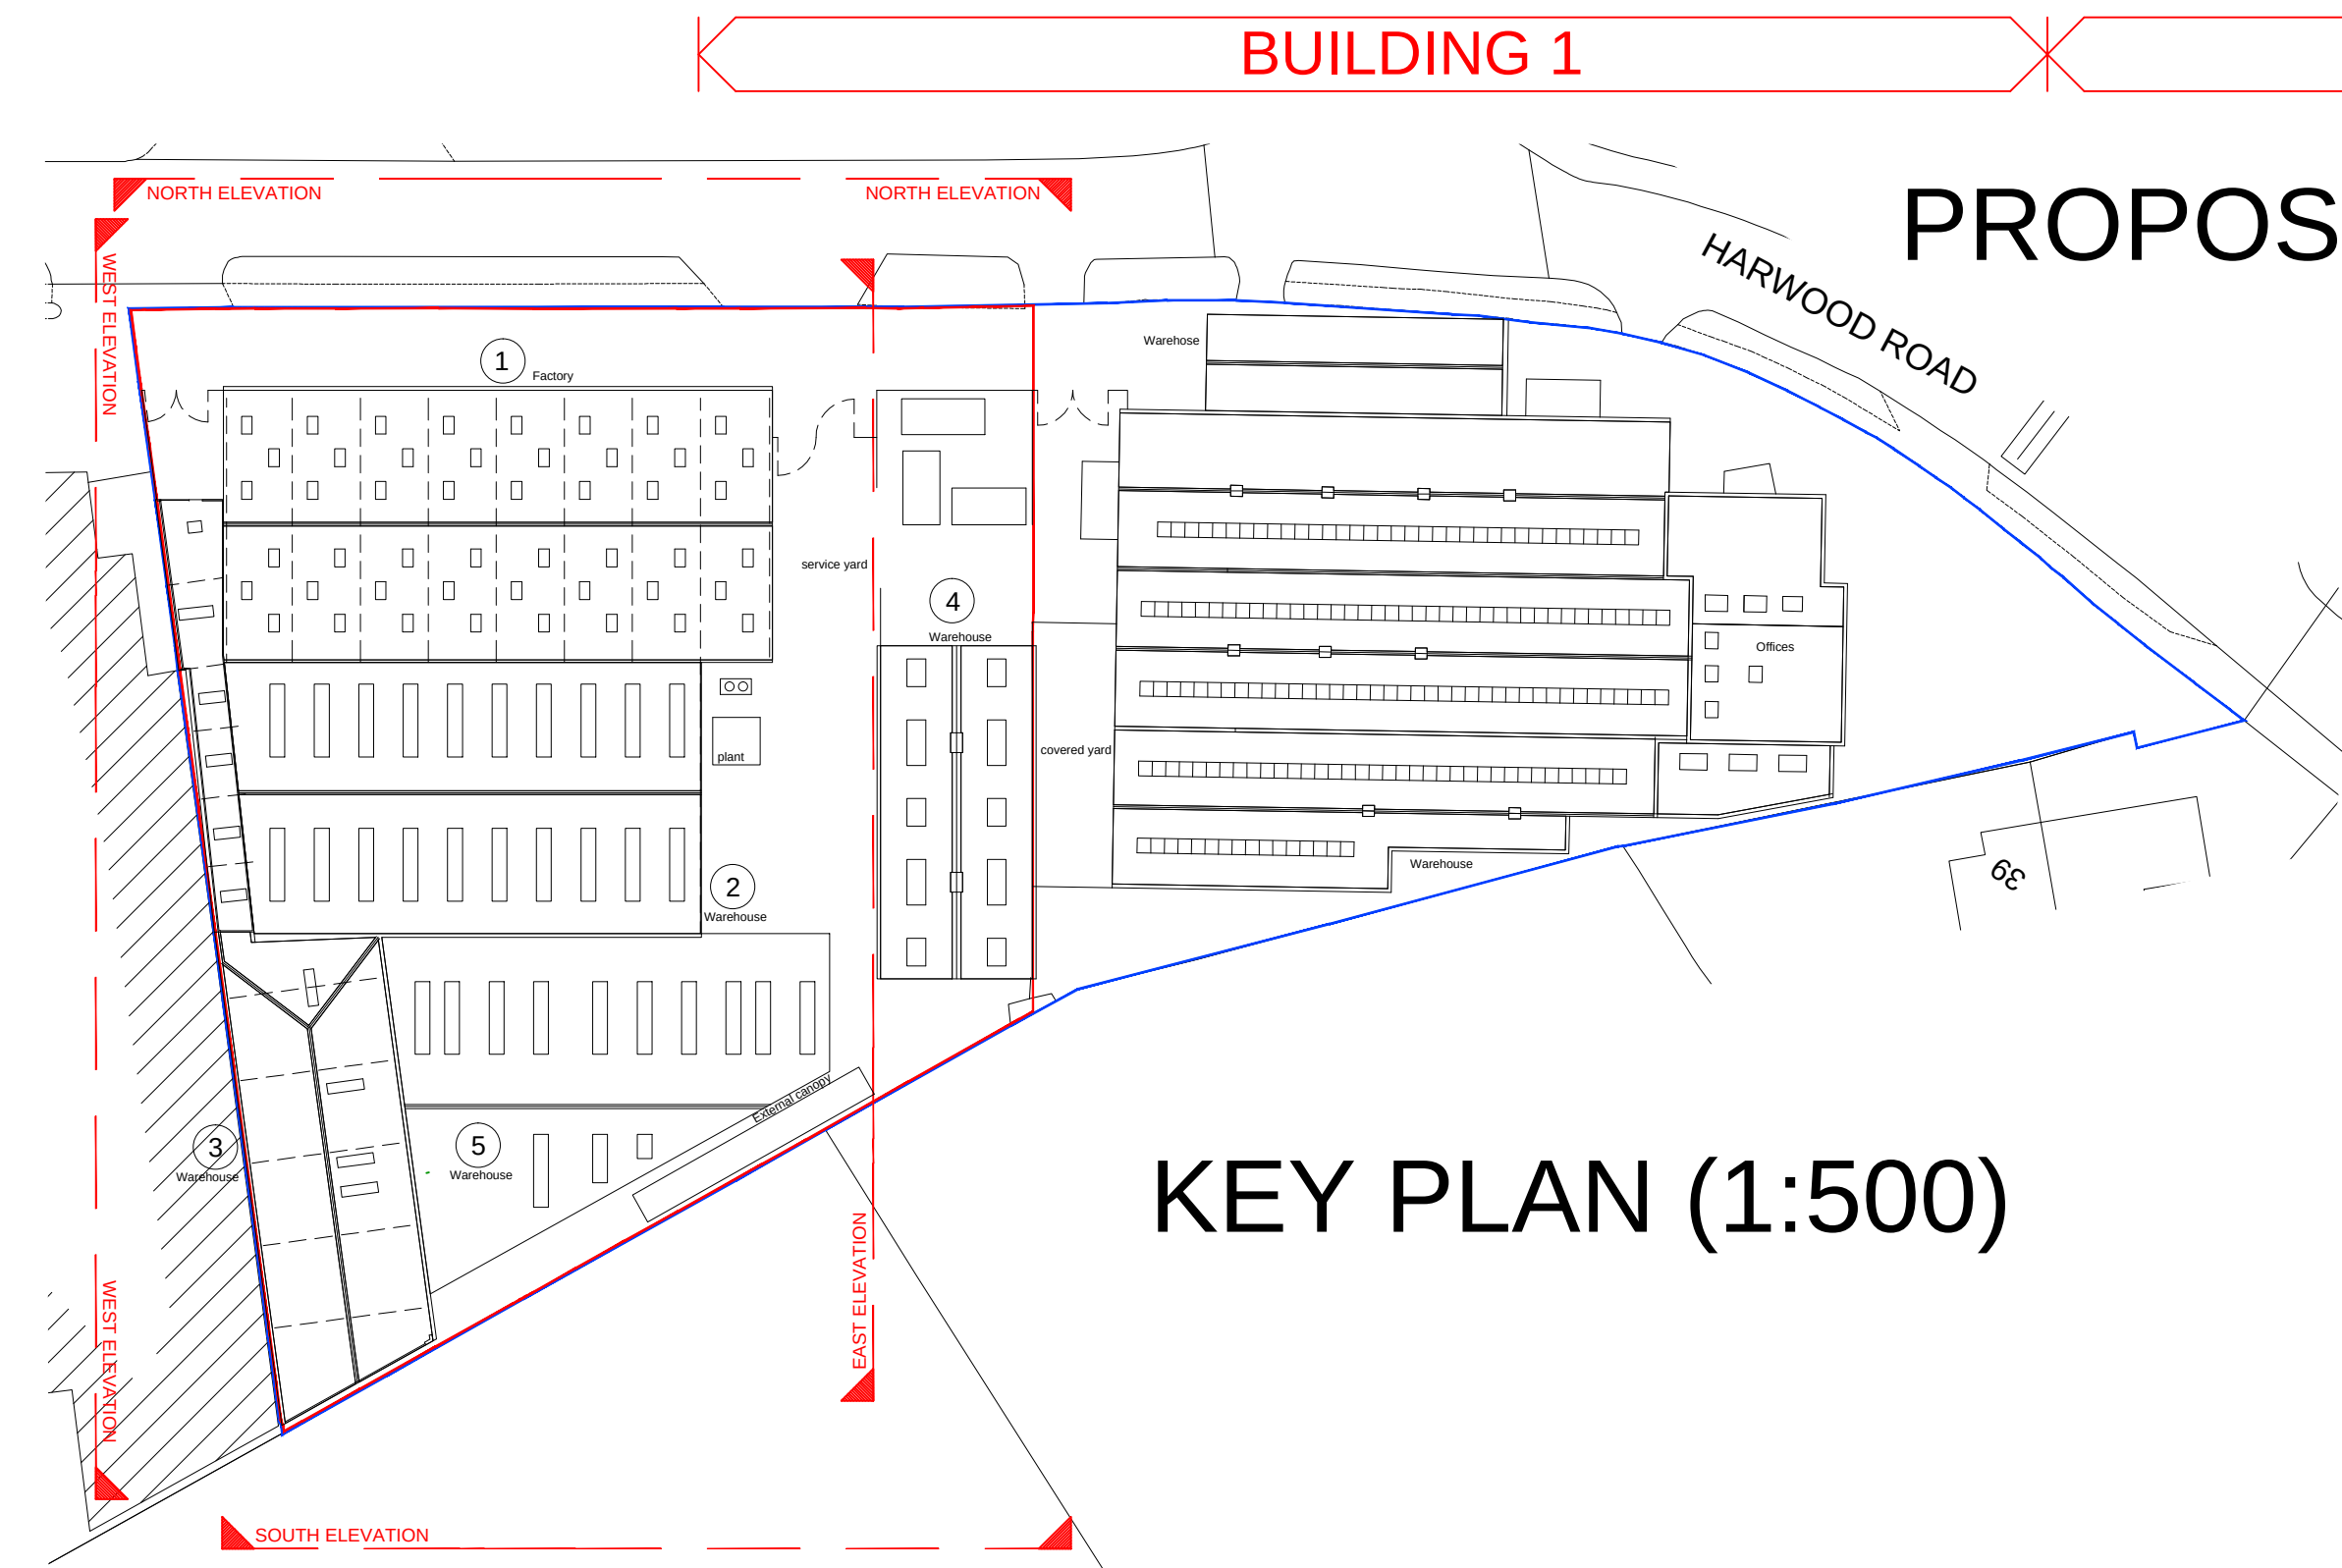


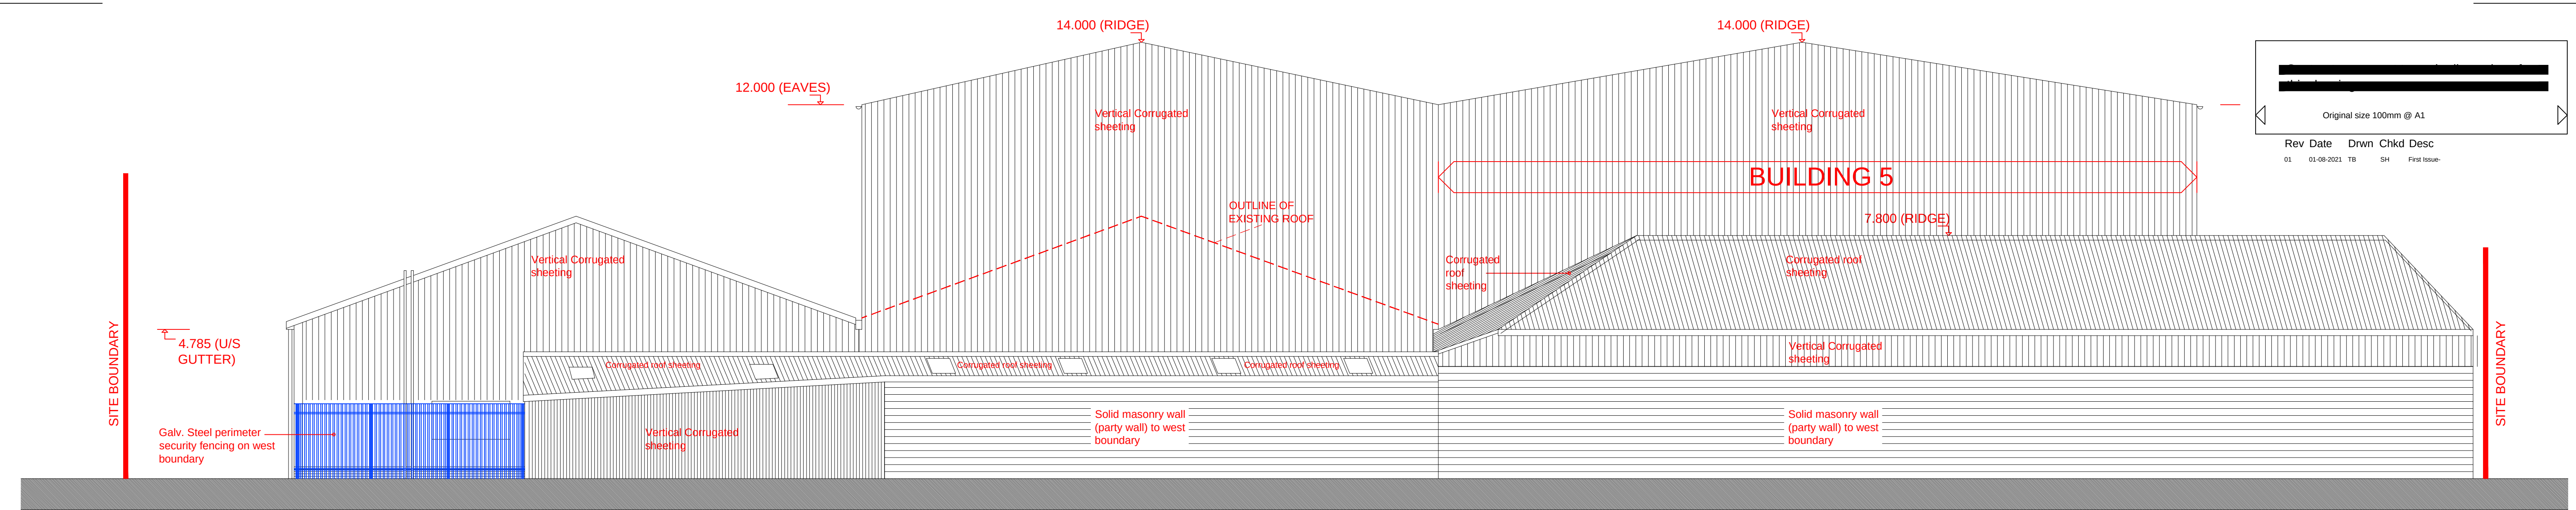

PROPOSED WEST ELEVATION (1:100)

KEY PLAN (1:500)

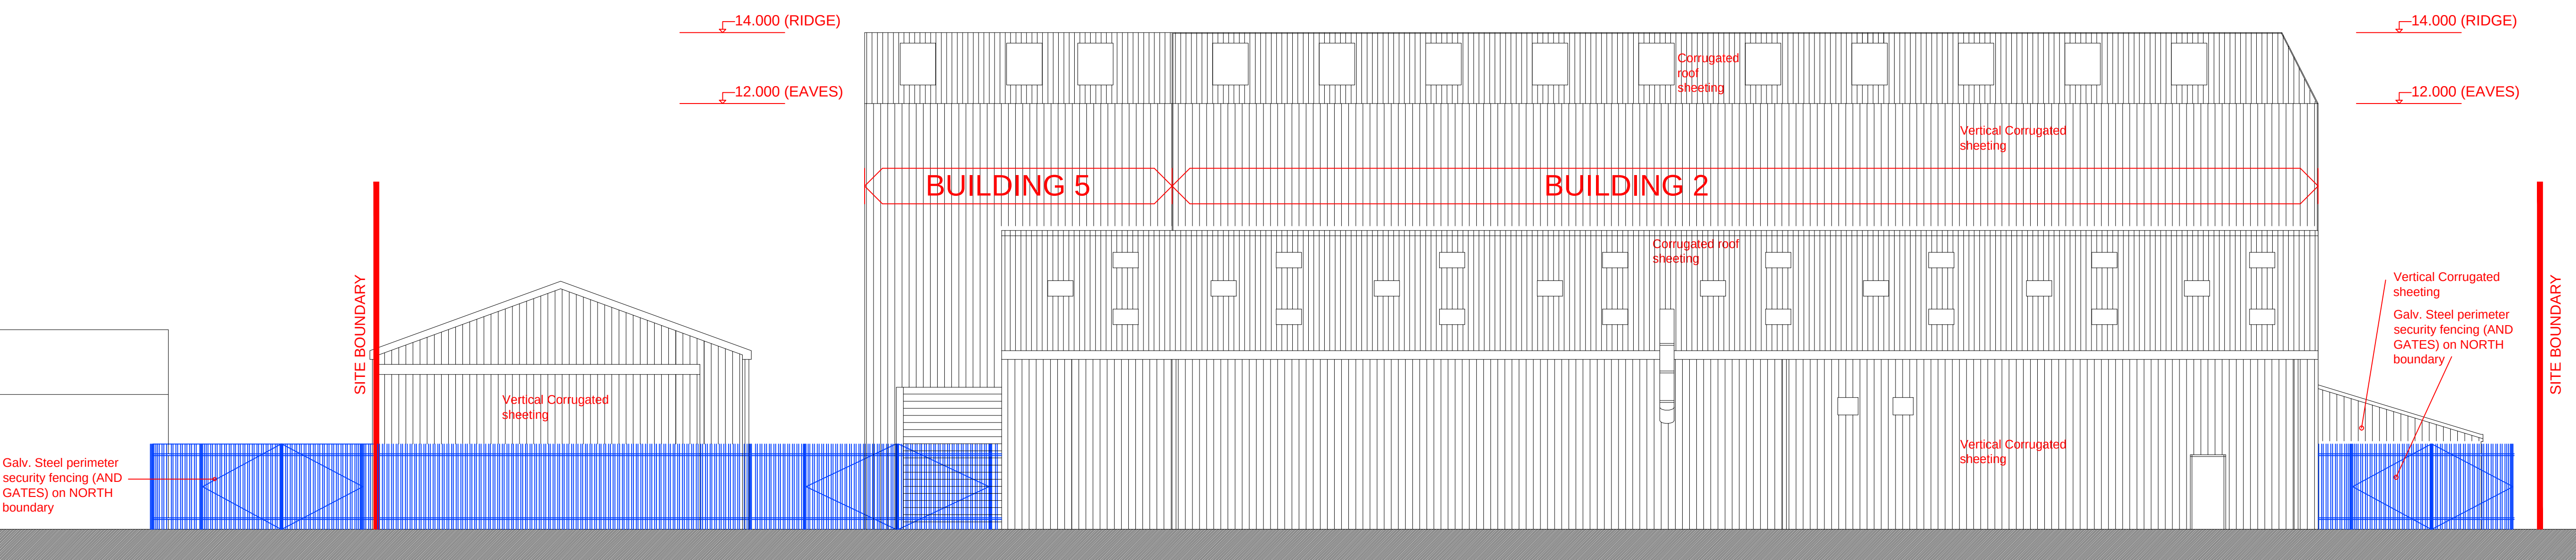

PROPOSED NORTH ELEVATION (1:100)

Original size 100mm @ A1				
Rev	Date	Drwn	Chkd	Desc
01	01-08-2021	TB	SH	First Issue

NOTE :- ALL SETTING OUT INFORMATION IS TO BE CHECKED ON SITE. THIS DRAWING IS NOT FOR CONSTRUCTION.

PROJECT TITLE

Inpress Plastics Ltd, Factory site.

1 Harwood Rd. Industrial Estate

Littlehampton, West Sussex, BN17 7AU

DRAWING TITLE

-

PROPOSED

Elevations - Sheet 1 of 2.

DATE

01/08/2021

SCALE

Varies at A1

DRAWN BY

TB

PROJECT NUMBER

20315

DRAWING NUMBER

05-PR-000

REVISION

01

STATUS

For information