


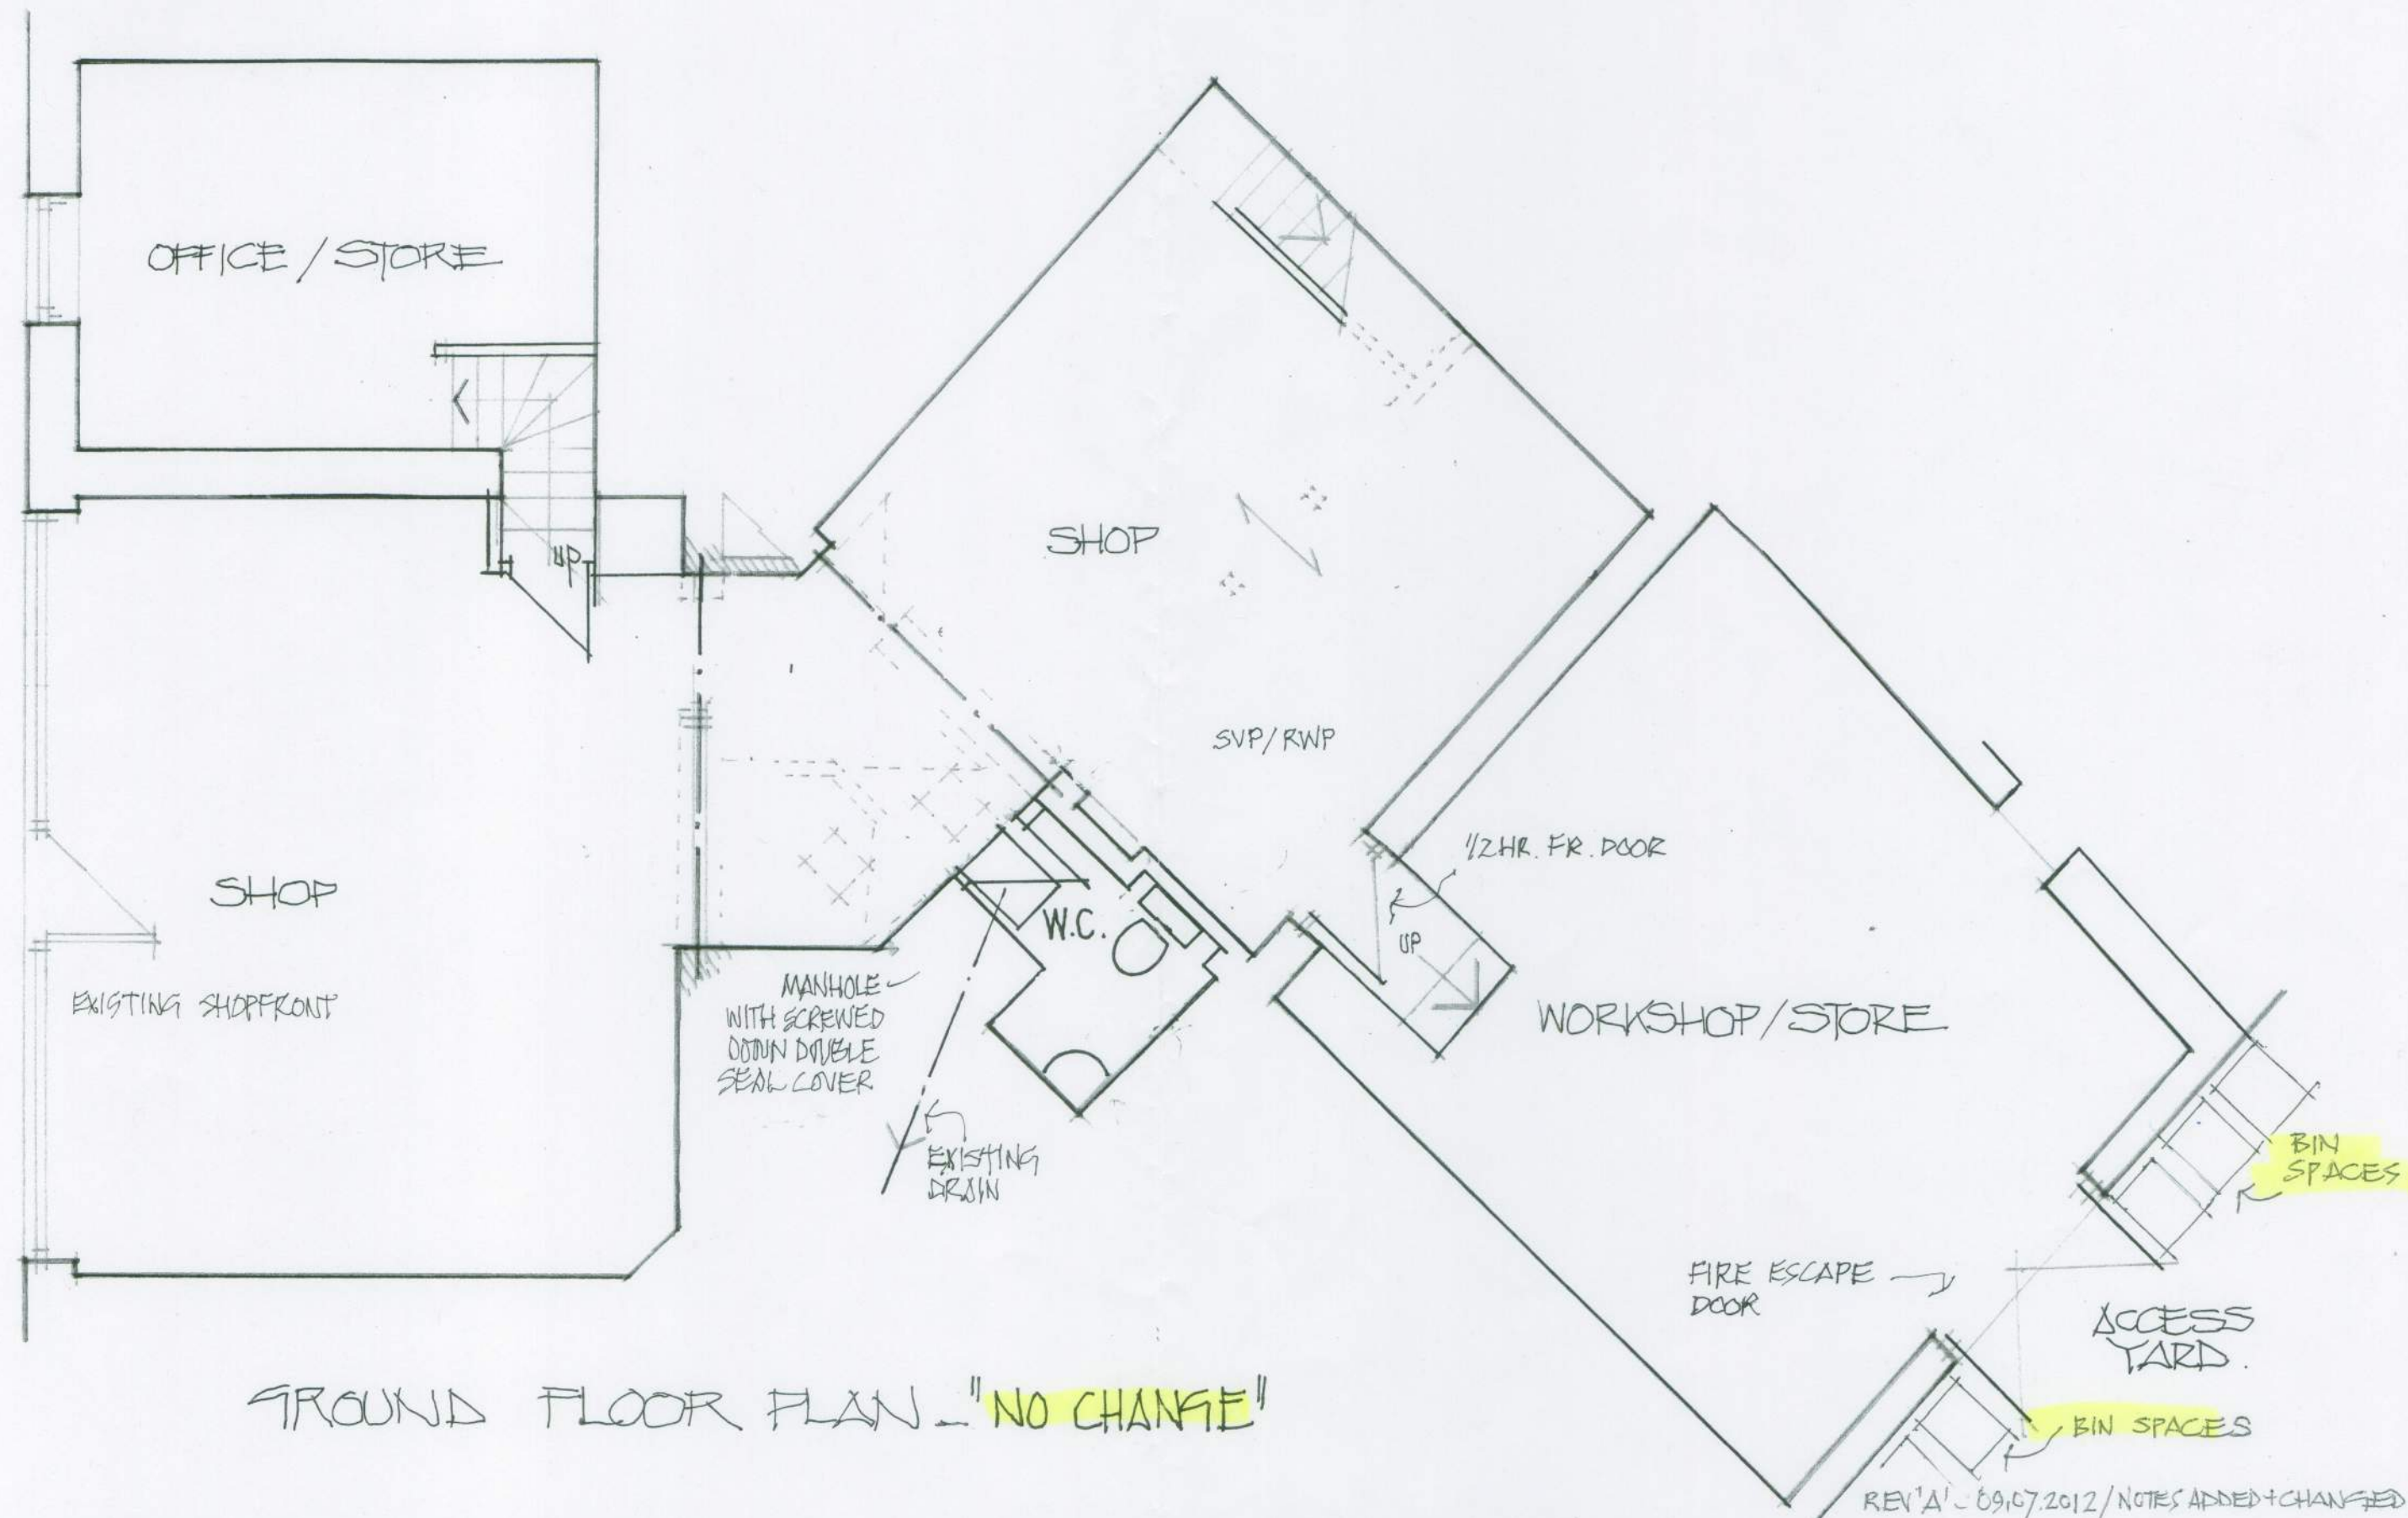

FLOOR PLAN AS EXISTING  
 10. BEACH ROAD, LITTLEHAMPTON, SUSSEX  
 GRAHAM NICOLLS. BUILDING DESIGN+TECHNOLOGY.

TEL. 07990/522709

SCALE / 1:50  
 DATE / 18.06.2012  
 DWG. NO / 040612/TP.02.'A'