



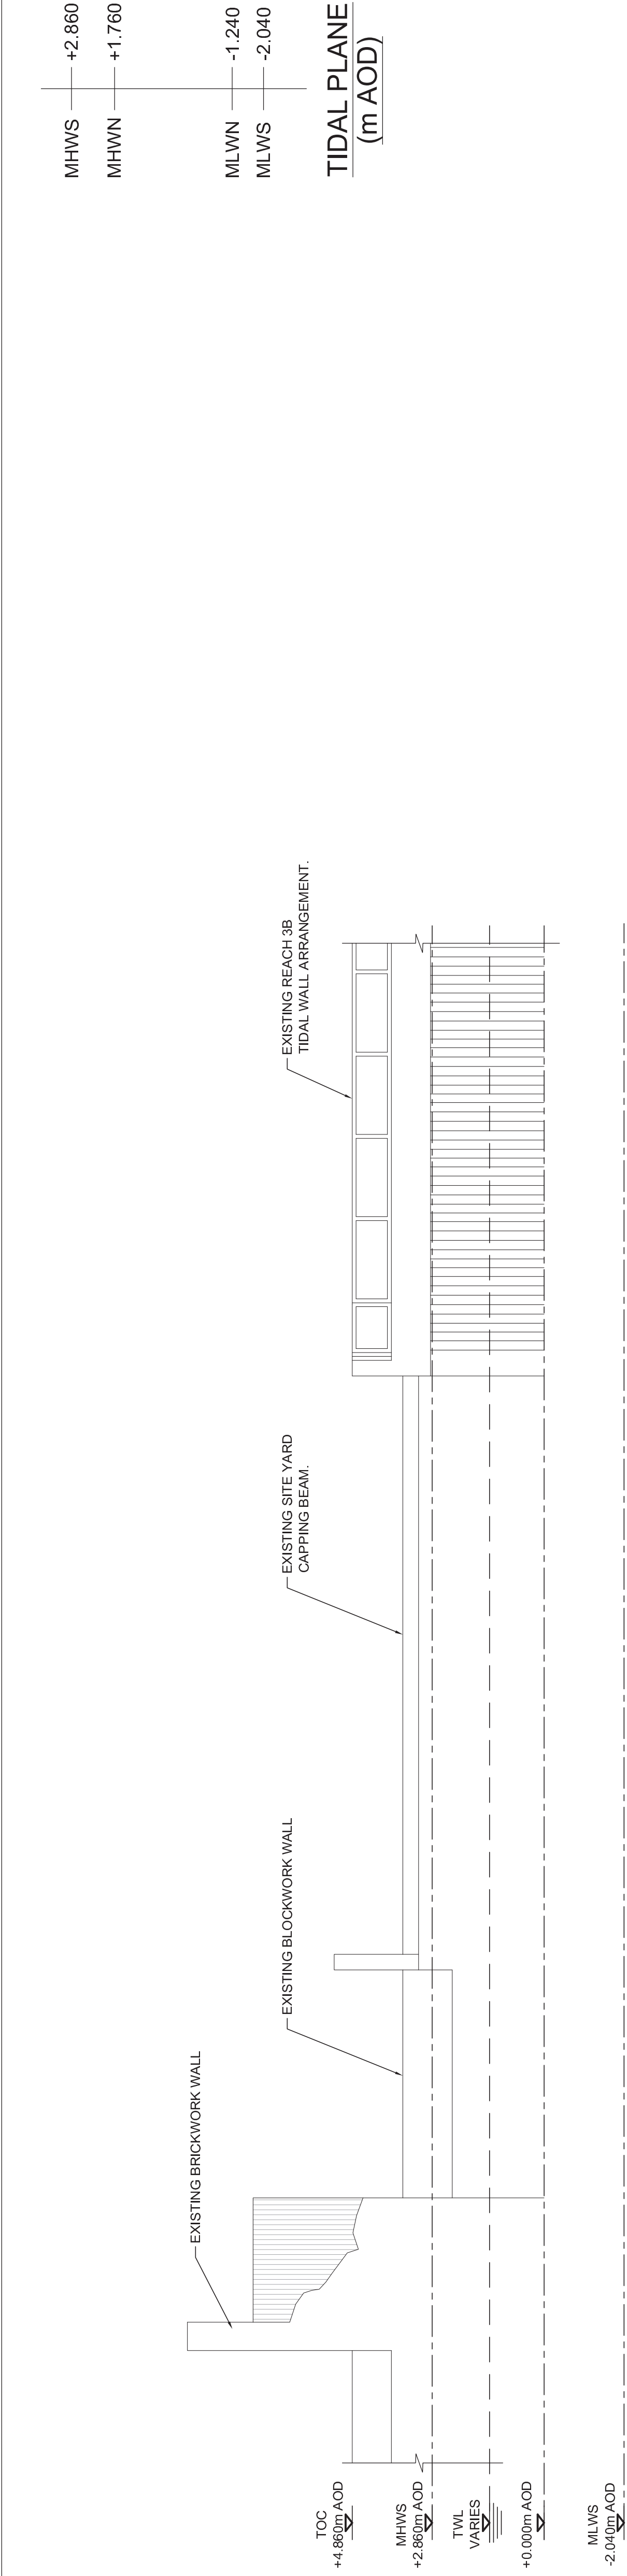

SOUTH WEST ELEVATION
SCALE 1:100

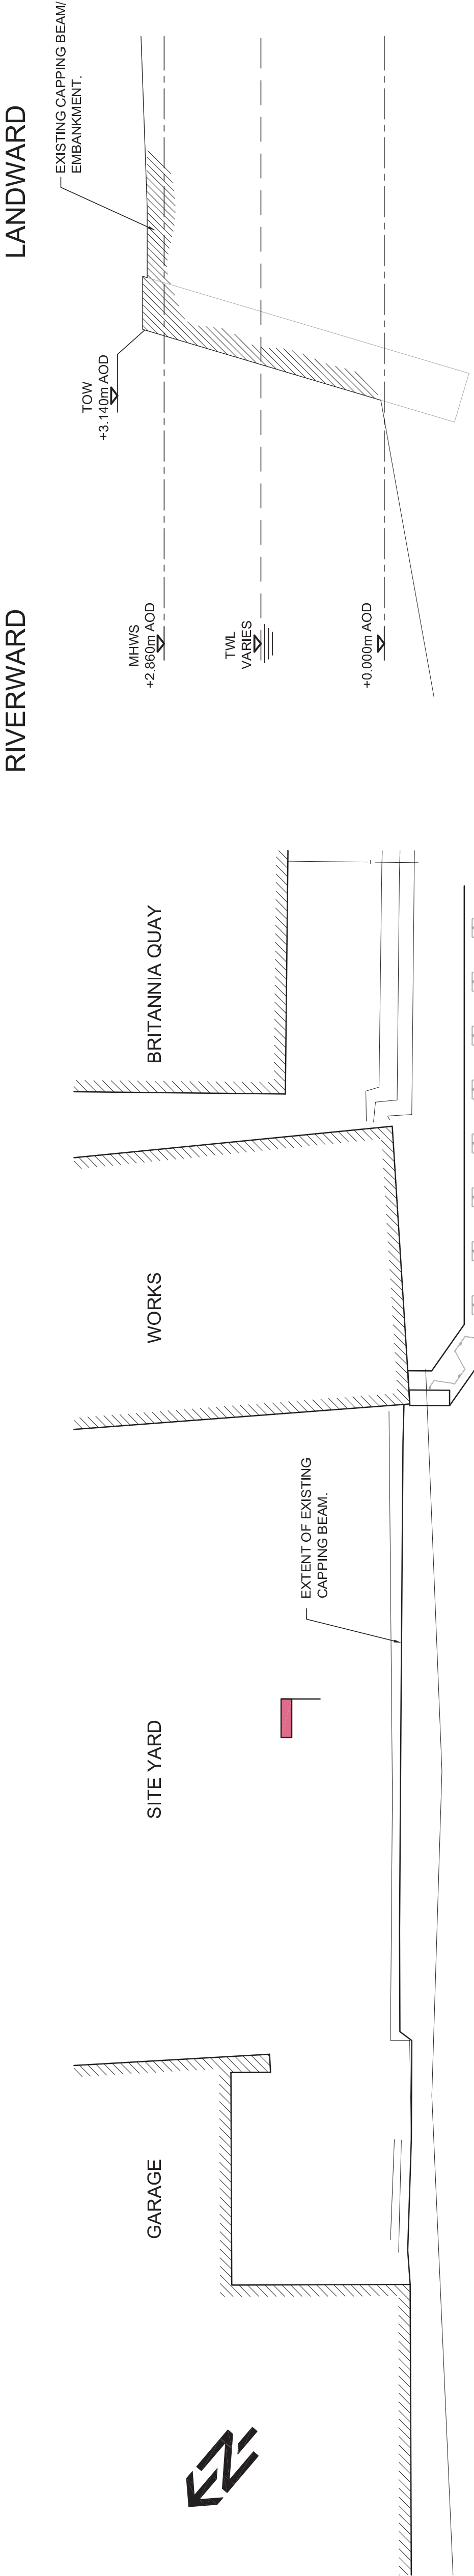


RIVERWARD

LANDWARD

PLAN
SCALE 1:100

SECTION A-A
SCALE 1:50

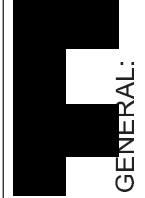

GENERAL:

1. DO NOT SCALE FROM THIS DRAWING.
2. ALL DIMENSIONS ARE IN MILLIMETRES (mm) & ALL LEVELS ARE IN METRES (m) AOD, UNLESS STATED OTHERWISE.
3. ALL DIMENSIONS & LEVELS TO BE CHECKED ON SITE AND ANY DISCREPANCIES SHOULD BE REPORTED TO GHD.
4. THIS DOCUMENT IS TO BE READ IN CONJUNCTION WITH ALL RELEVANT PROJECT STANDARDS AND SPECIFICATIONS.

IN ADDITION TO THE HAZARD RISKS NORMALLY ASSOCIATED WITH CONSTRUCTION WORK OR RELATED WORKS:

1. WORKING ON OR NEAR WATER - ALL OPERATIONS NEAR LIFE JACKETS AT ALL TIMES WHEN AFLOAT OR IN THE VICINITY OF THE RIVER
2. FLOODING AND EXCESSIVE FLOWS - SITE SUPERVISORS TO MONITOR WEATHER AND RIVER FLOWS AND ENSURE THAT NO OPERATIVES ARE PUT AT RISK BY BEING ASKED TO WORK ADJACENT TO FAST FLOWING WATER UNLESS MEASURES ARE PUT IN PLACE TO ENSURE THEIR SAFETY.
3. ENVIRONMENTAL RISK - SPILL KIT TO BE AVAILABLE ON DECK THROUGHOUT THE WORKS. ALL FUELS AND OILS TO BE IN BUNDED CONTAINERS. RE-FUELING TO ONLY TAKE PLACE FROM PUMPED SUPPLIES WITH DEAD MANS TRIGGERS ON THE SUPPLY NOZZLES.

IT IS ASSUMED THAT ALL WORKS WILL BE CARRIED OUT BY A COMPETENT CONTRACTOR AND TO AN APPROPRIATE AND SITE SPECIFIC METHOD STATEMENT.

A ISSUED FOR COMMENTS

No. Revision

CC ME GB

01.08.17

Project Manager

Date



The Studio, 51 Brookfield Road,
Chesham, Bucks, UK
Tel: 01494 491 4800
Email: UKma@ghd.com
Website: www.ghd.com

Client **JT MACKLEY & CO LTD**

Project **LITTLEHAMPTON
FLOOD DEFENCE**

Title **EAST BANK REACH 4
PLANS AND ELEVATIONS
AS EXISTING**

Scale NTS

Drawn CC

Design AS

Approved (Project Director) GB

Date 01.08.17

This Drawing must not be used for Construction unless signed as Approved

Drawing No.

Original Size

Rev.