

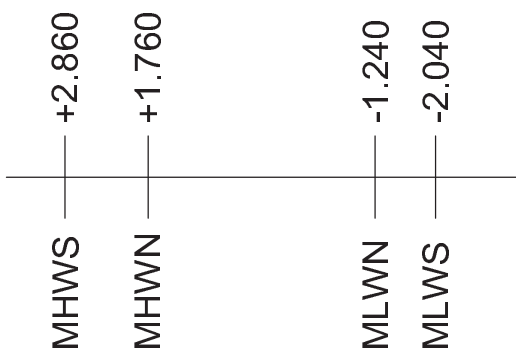



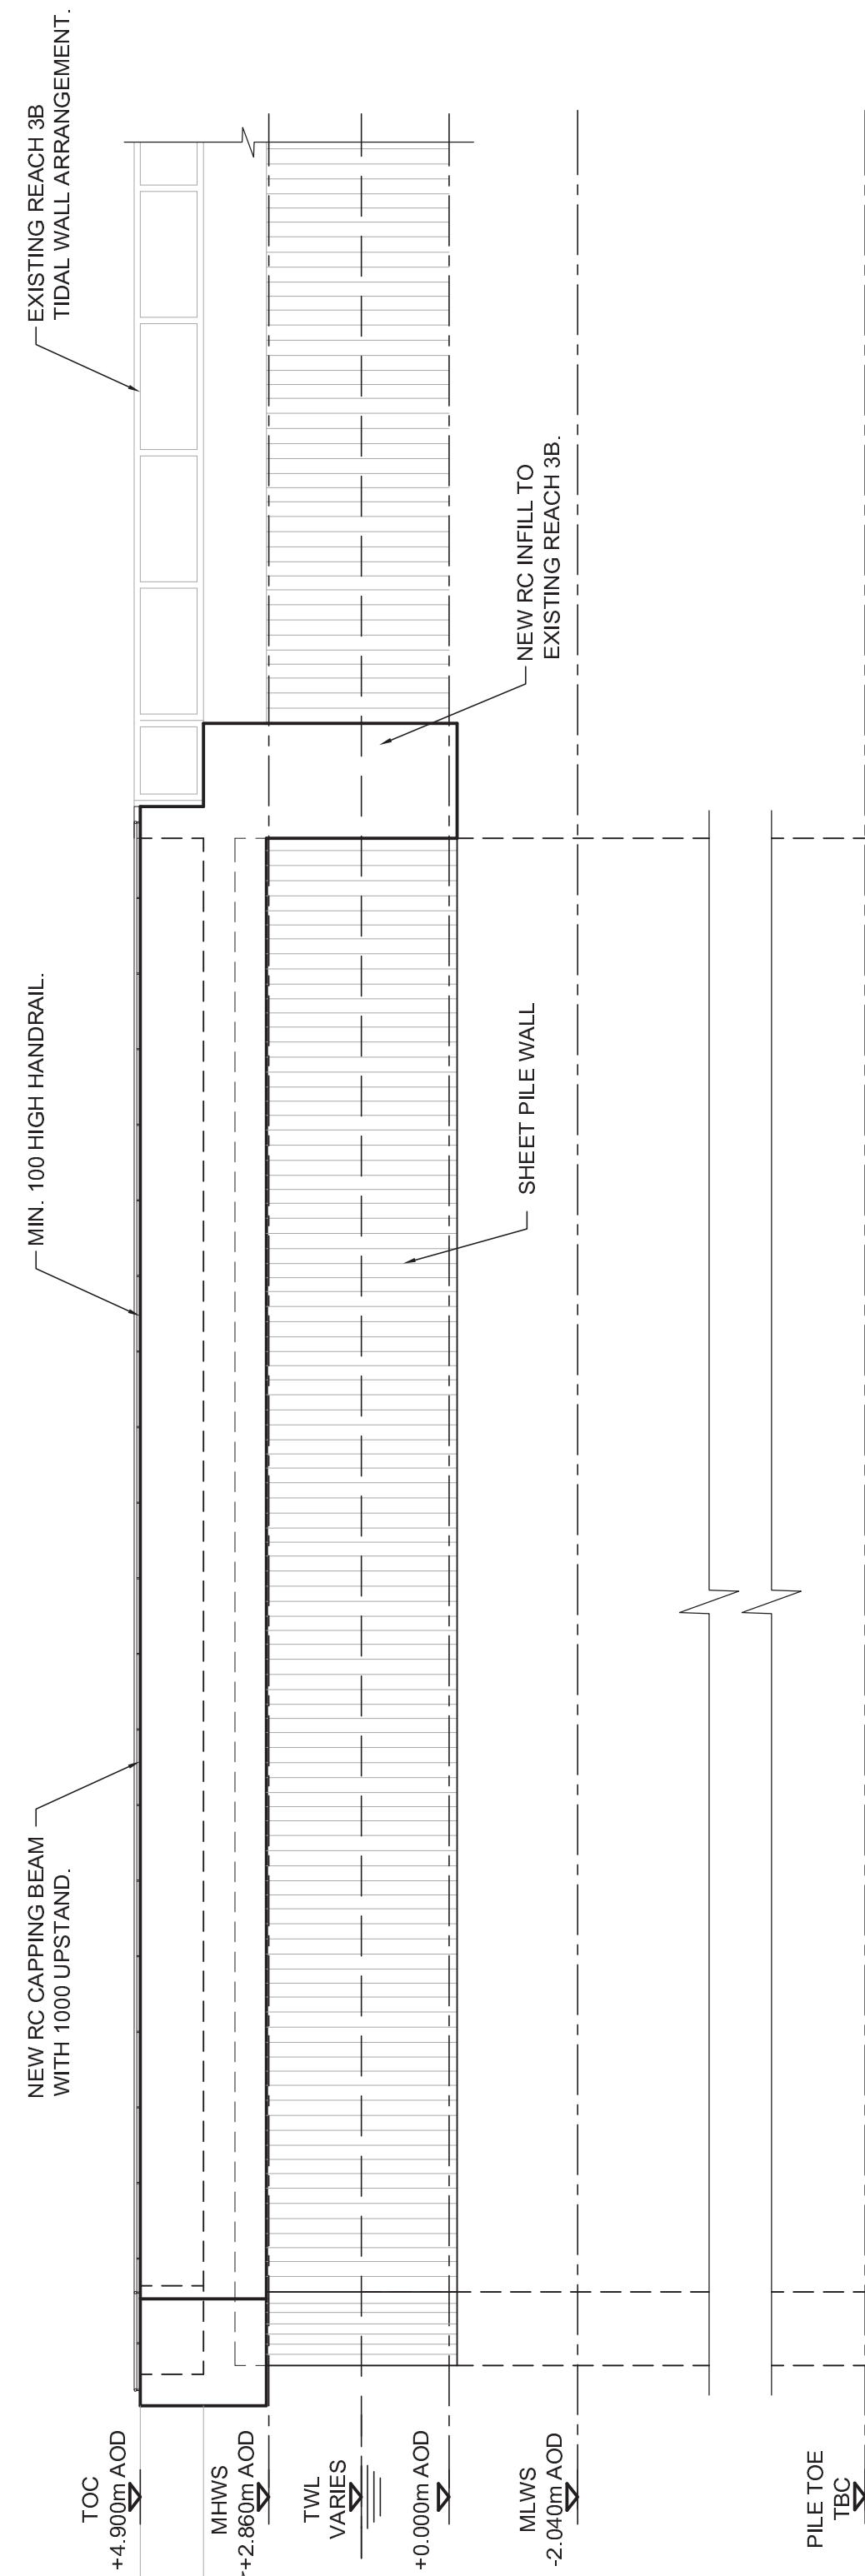


TIDAL PLANE
(m AOD)

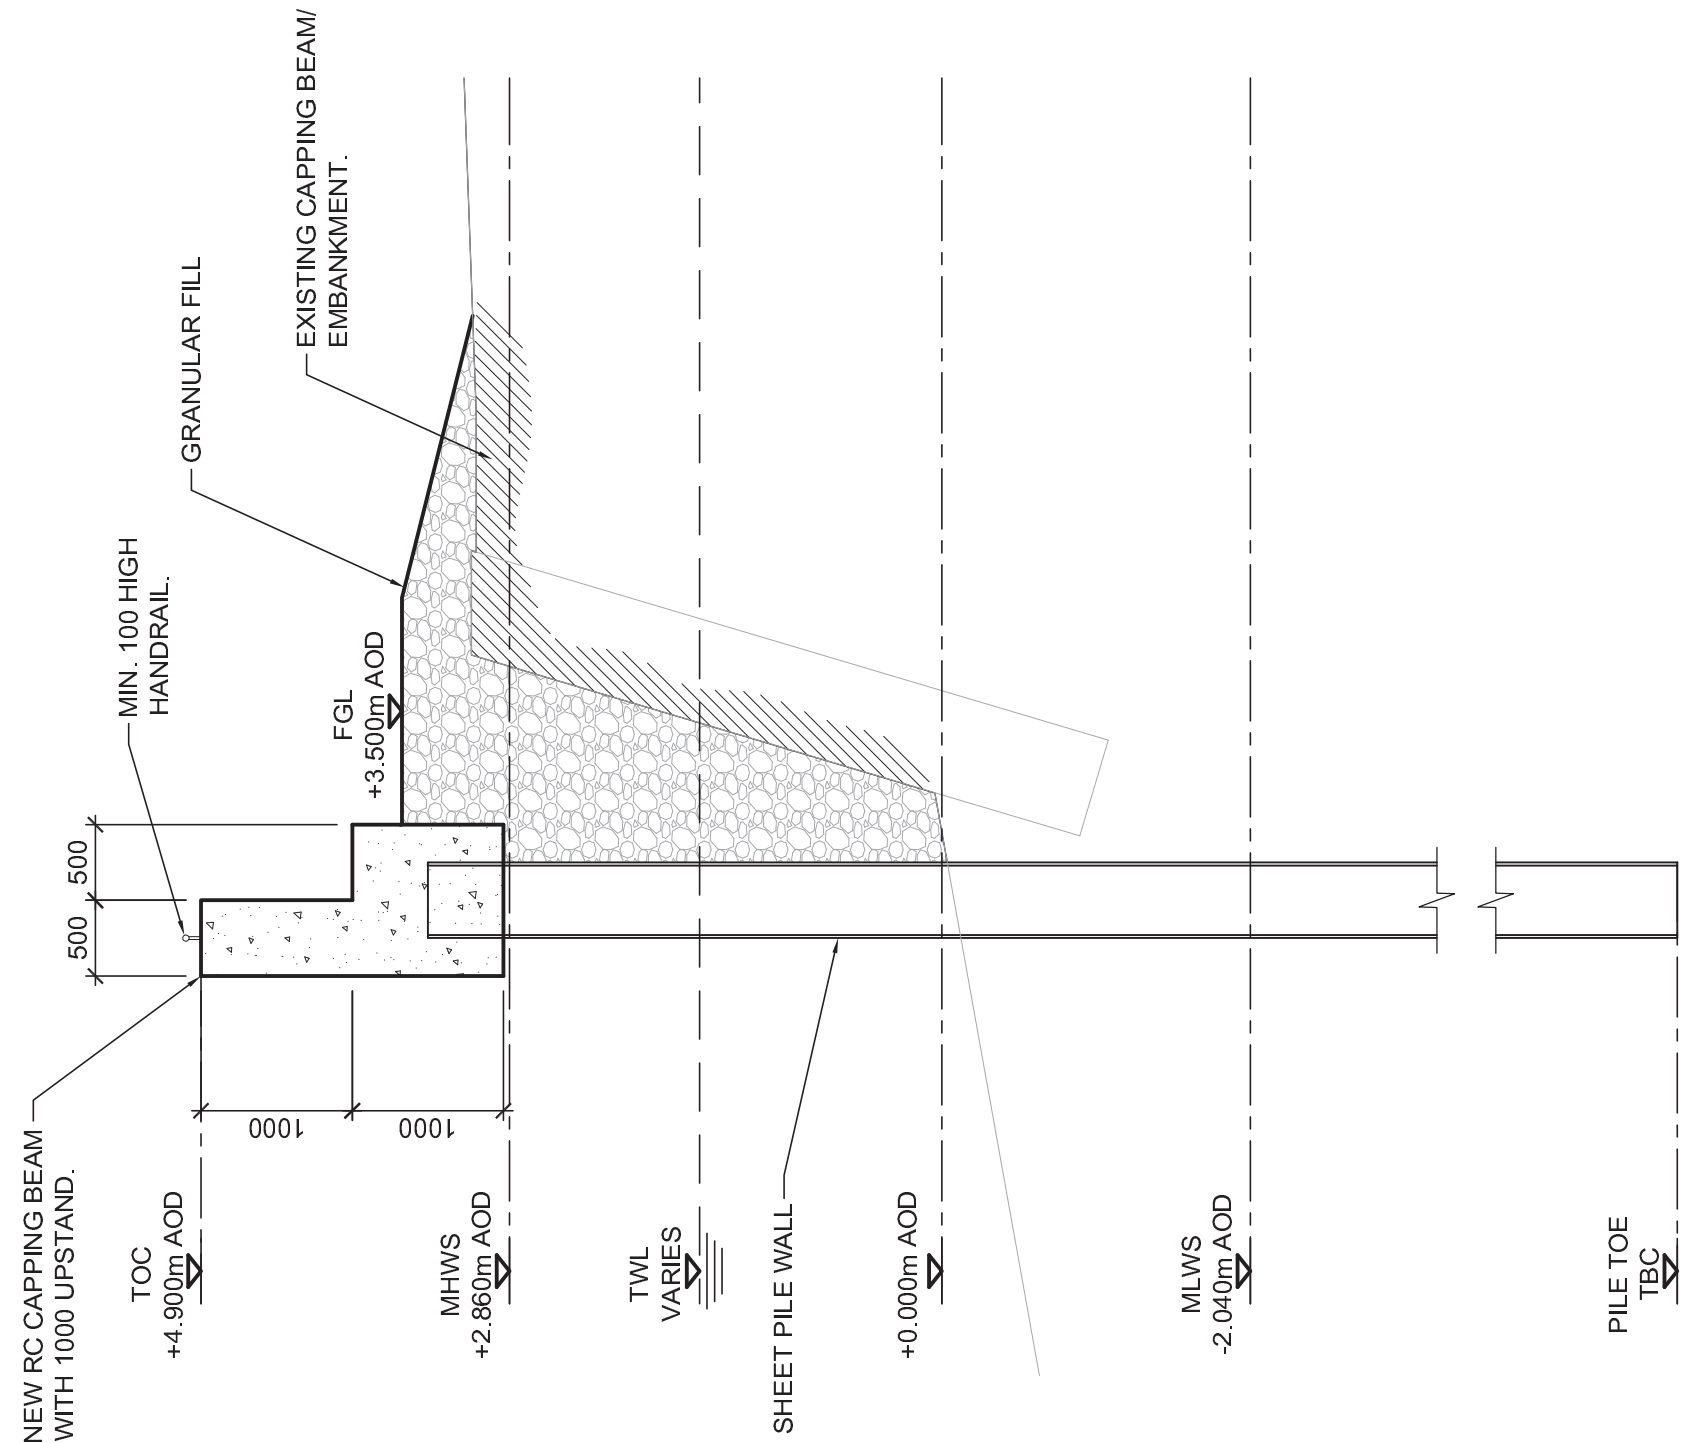

SOUTH WEST ELEVATION

SCALE 1:100

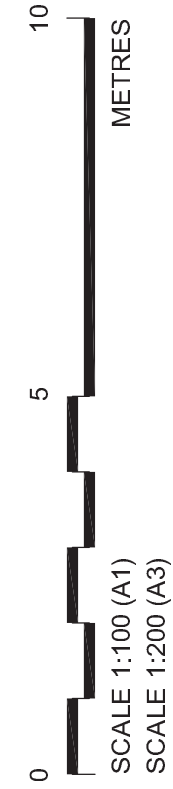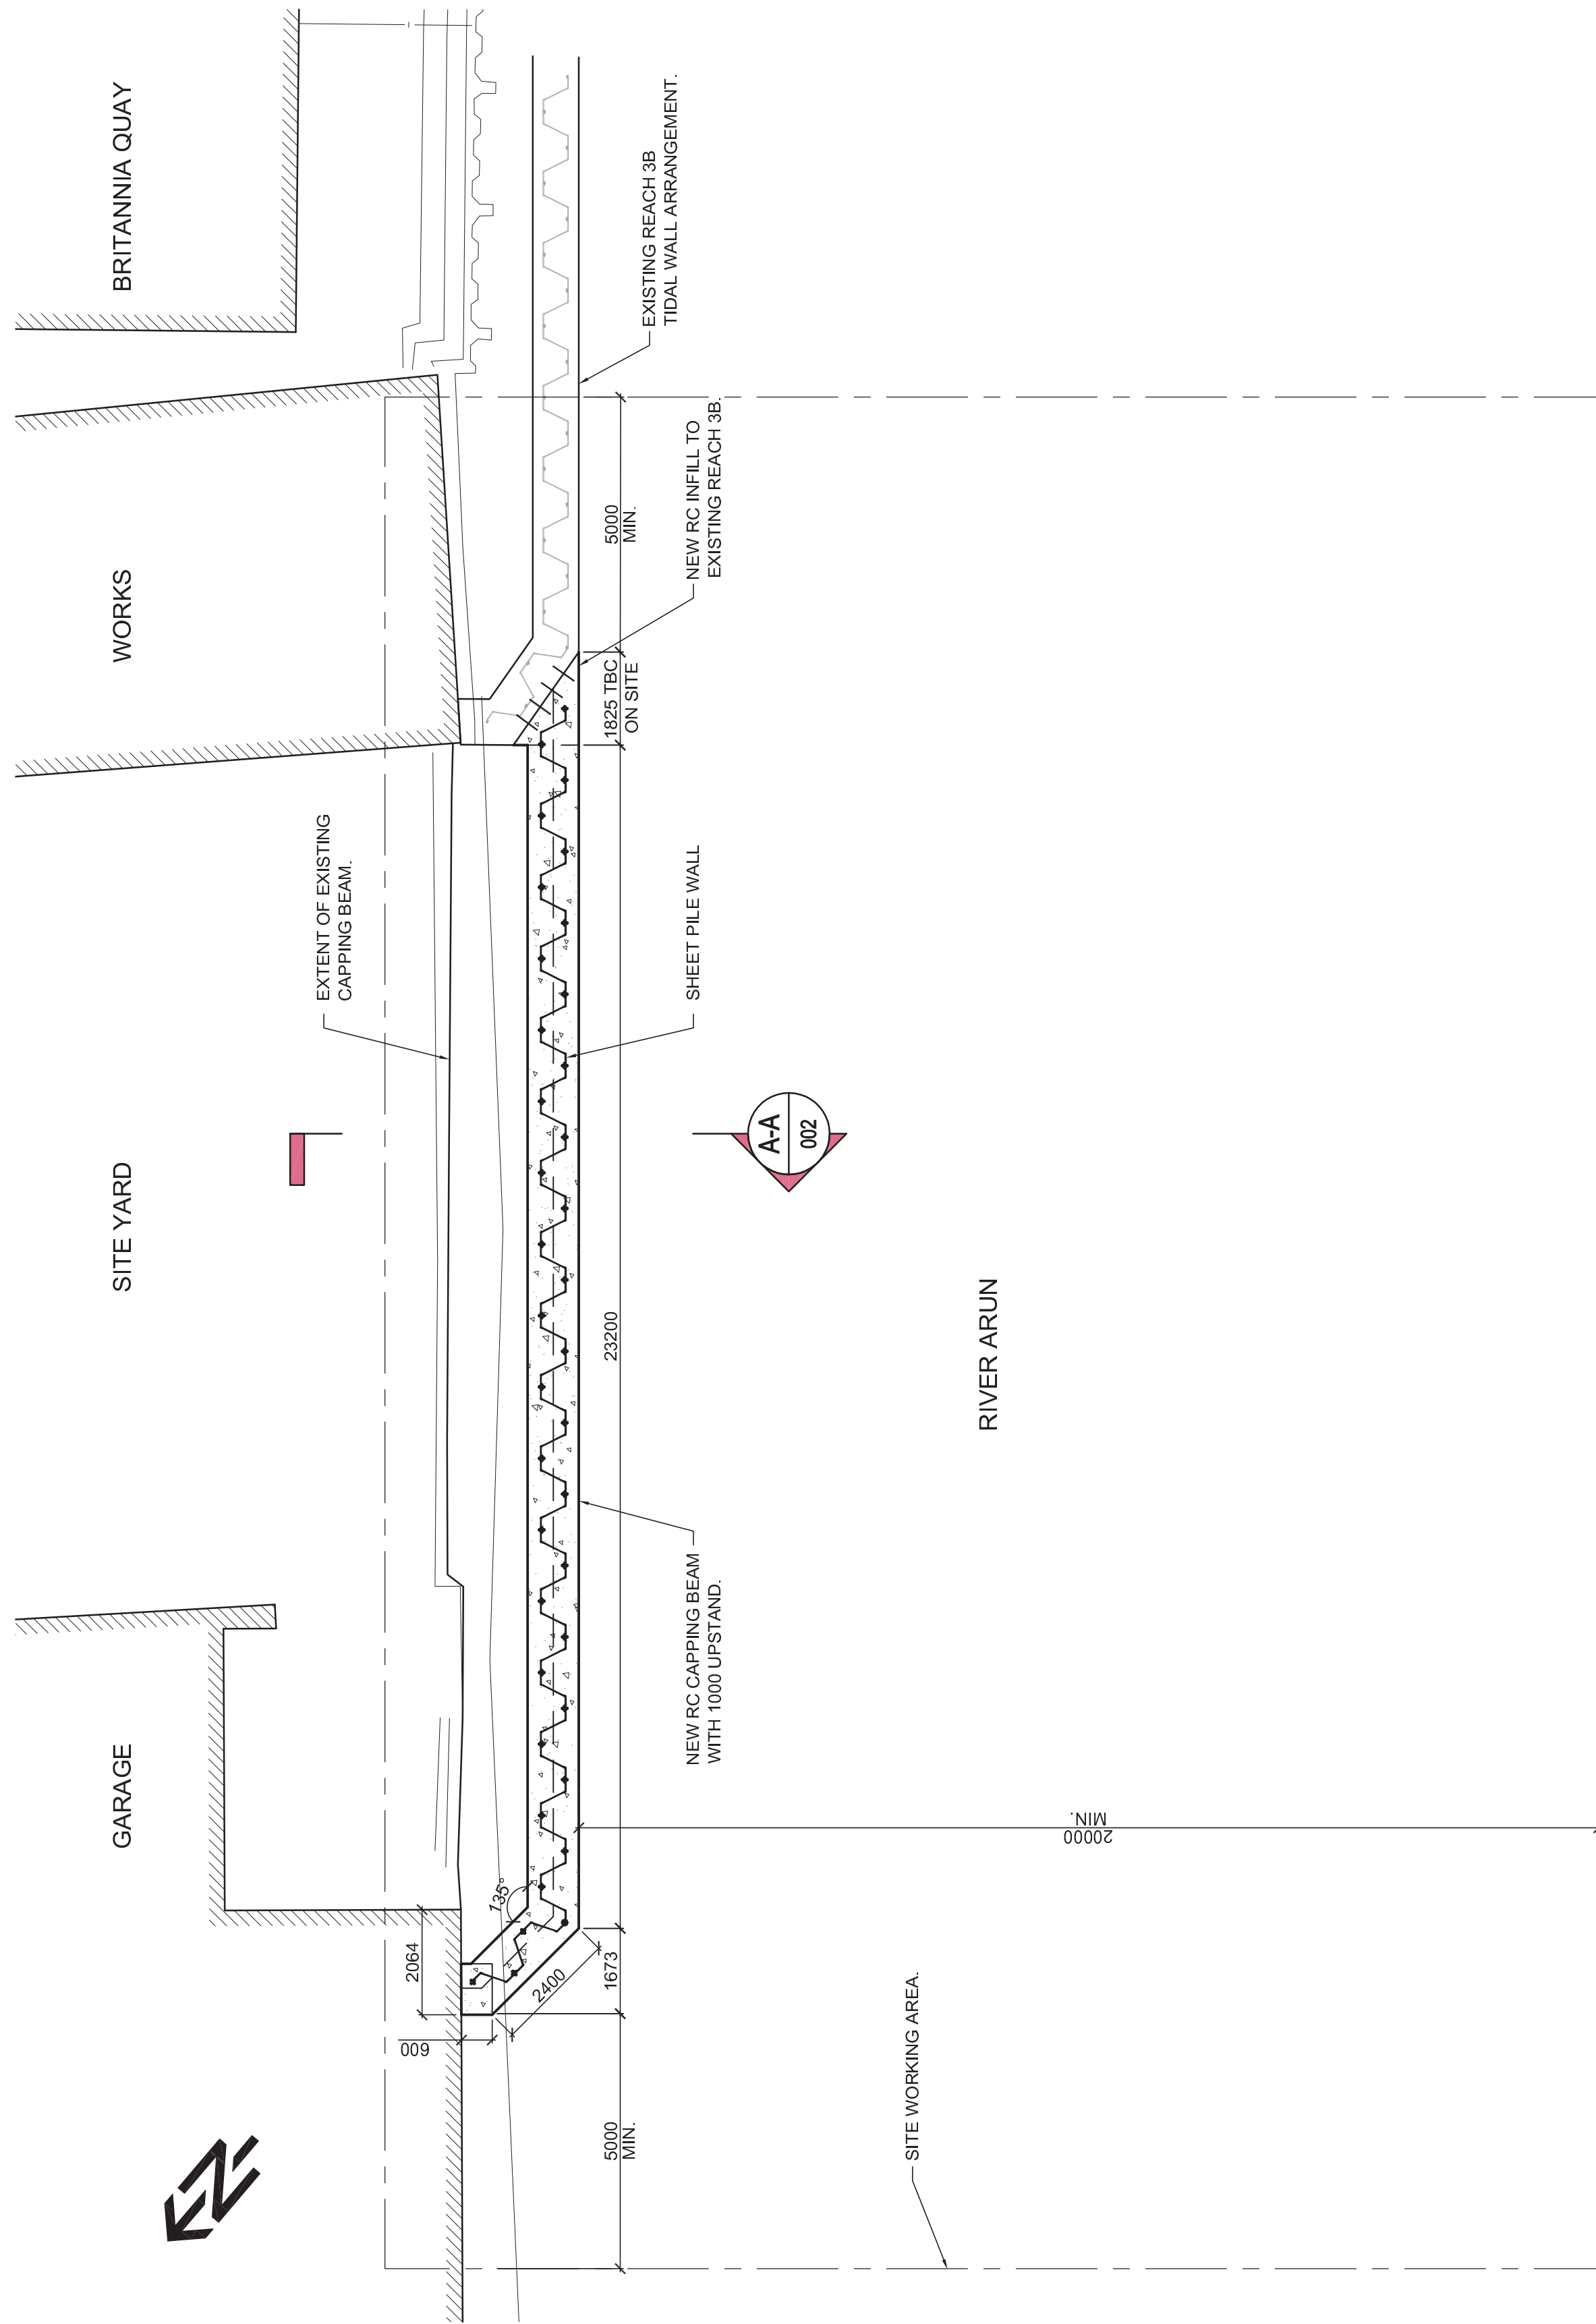

GENERAL:

1. DO NOT SCALE FROM THIS DRAWING.
2. ALL DIMENSIONS ARE IN MILLIMETRES (mm) & ALL LEVELS ARE IN METRES (m) A.O.D. UNLESS STATED OTHERWISE.
3. ALL DIMENSIONS & LEVELS TO BE CHECKED ON SITE AND ANY DISCREPANCIES SHOULD BE REPORTED TO GHD.
4. THIS DOCUMENT IS TO BE READ IN CONJUNCTION WITH ALL RELEVANT PROJECT STANDARDS AND SPECIFICATIONS.

	IN ADDITION TO THE HAZARD/RISKS NORMALLY ASSOCIATED WITH CONSTRUCTION WORK OR RELATED WORKS. 1. WORKING ON OR NEAR WATER - ALL OPERATIVES TO WEAR LIFE/JACKETS AT ALL TIMES WHEN AFLOAT OR IN THE VICINITY OF THE RIVER. 2. FLOODING AND EXCESSIVE FLOWS - SITE SUPERVISORS TO MONITOR WEATHER AND RIVER FLOWS AND ENSURE THAT NO OPERATIVES ARE PUT AT RISK BY BEING ASKED TO WORK ADJACENT TO FAST FLOWING WATER UNLESS MEASURES ARE PUT IN PLACE TO ENSURE THEIR SAFETY. 3. ENVIRONMENTAL RISK - 'SPILL KIT' TO BE AVAILABLE ON DECK 'THROUGHOUT THE WORKS. ALL FUELS AND OILS TO BE IN BUNDLED CONTAINERS. ALL FUEL TANKS TO ONLY TAKE PLACE FROM PUMPED SUPPLIES WITH DEAD MANS' TRIGGERS ON THE SUPPLY NOZZLES. IT IS ASSUMED THAT ALL WORKS WILL BE CARRIED OUT BY A COMPETENT CONTRACTOR AND TO AN APPROPRIATE AND SITE SPECIFIC METHOD STATEMENT.
---	--

[illegible]

Gutteridge Haskins & Davey Limited



The Studio, 51 Brookfield Road,
Cheadle, SK8 1ES, United Kingdom
■ 44 (0)161 491 4600 ■
■ UKmail@ghd.com ■ www.ghd.com

GHD is a trading name of the GHD Livington group of companies. The GHD Livington group companies are part of global engineering consultancy GHD and include: Bisset Stevens Colman Partnership Limited (number 02555136), George Hutchinson Associates Limited (number 02174512), GHD Livington Limited (number 05661240) Livington Group Projects Limited (number 02399356). Registered offices at Livington House, Torvin Road, Frodsham WA6 5NN, UK.

Client
JT MACKLEY & CO LTD

Project **LITTLEHAMPTON
FLOOD DEFENCE**

EAST BANK REACH 4 PLANS AND ELEVATIONS AS PROPOSED

Scale	NTS	
Drawn	CC	
Drafting Check	AS	Design Check
Approved (Project Director)		ME
Date	01.08.17	

Date 01.08.17

Drawing No.	This Drawing must not be used for Construction unless signed as Approved	
		Original Size

SECTION A-A
SCALE 1:50

SCALE 1:50

[REDACTED]		Rev. [REDACTED]
[REDACTED]		