




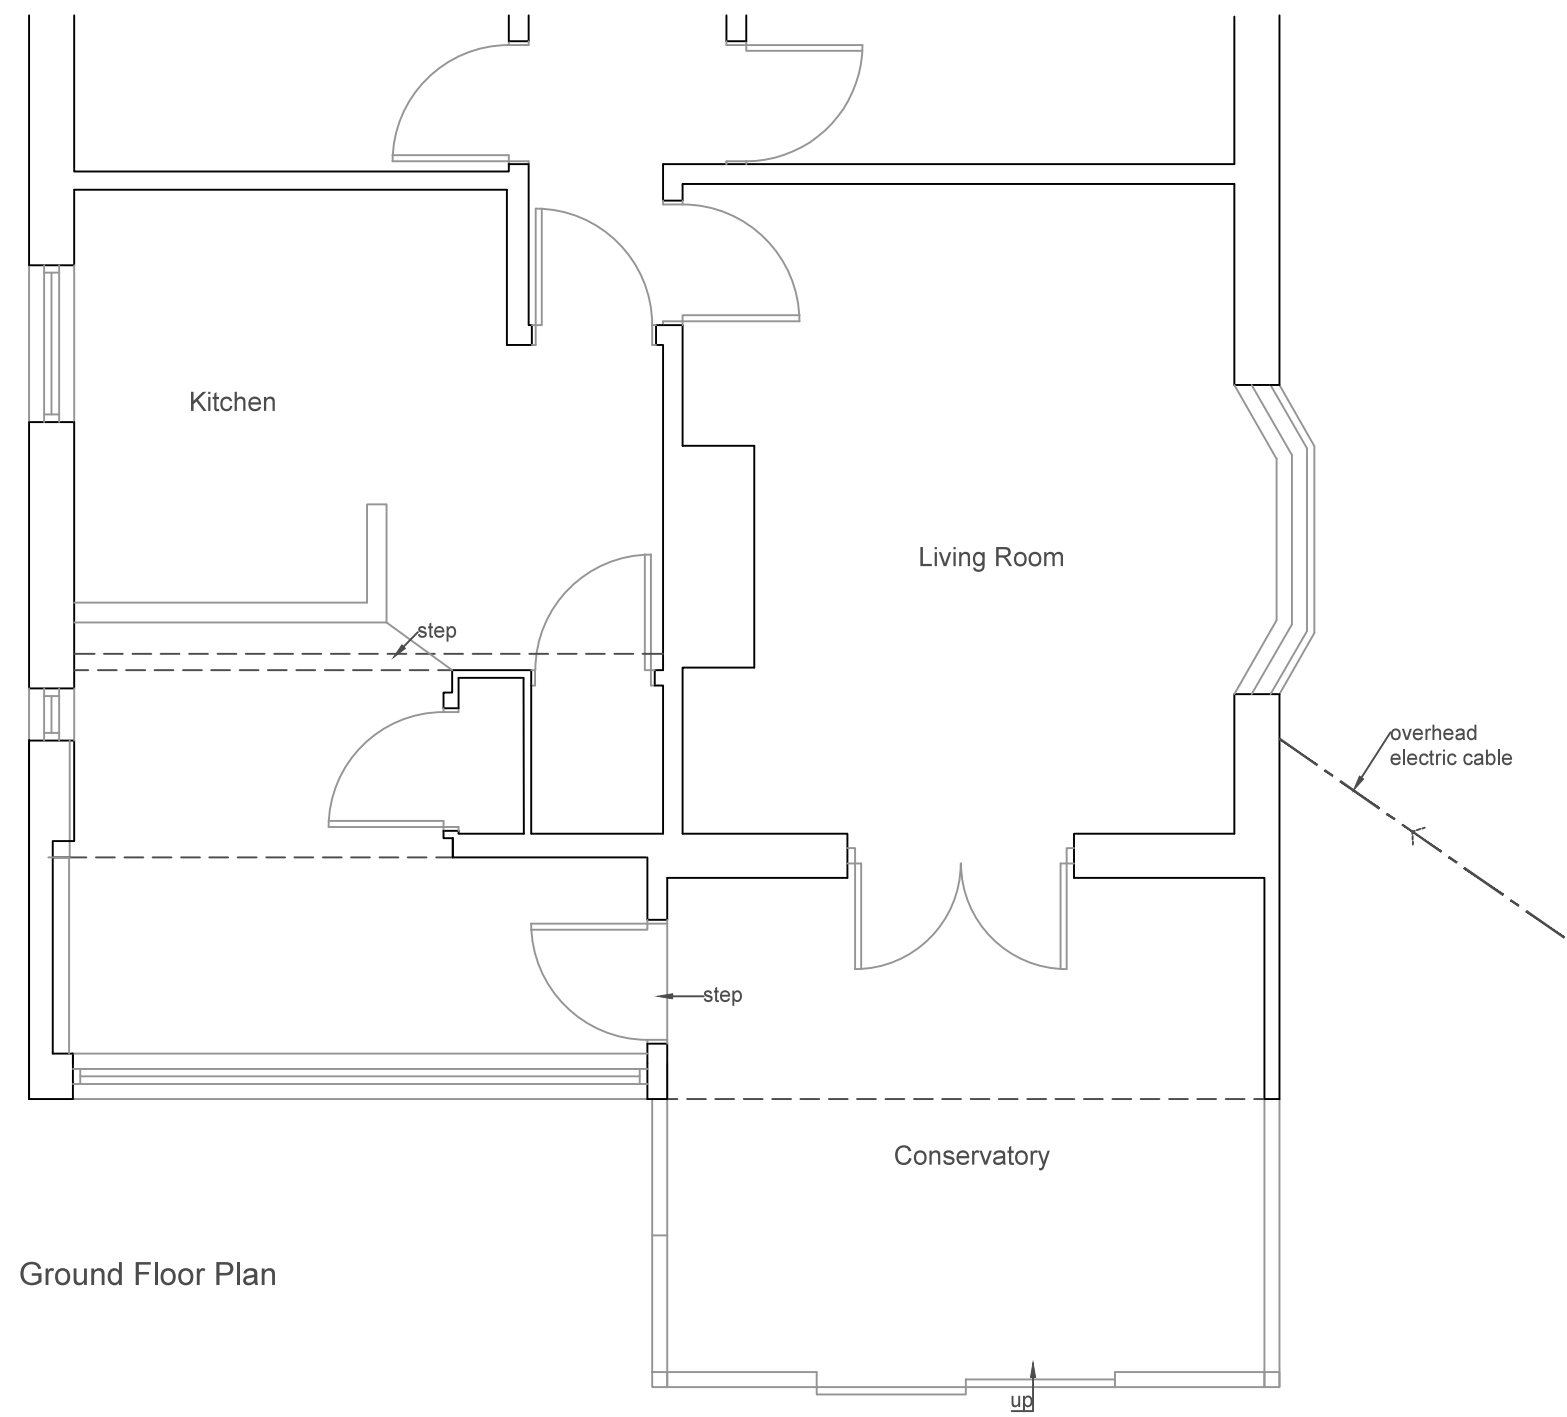


Ground Floor Plan

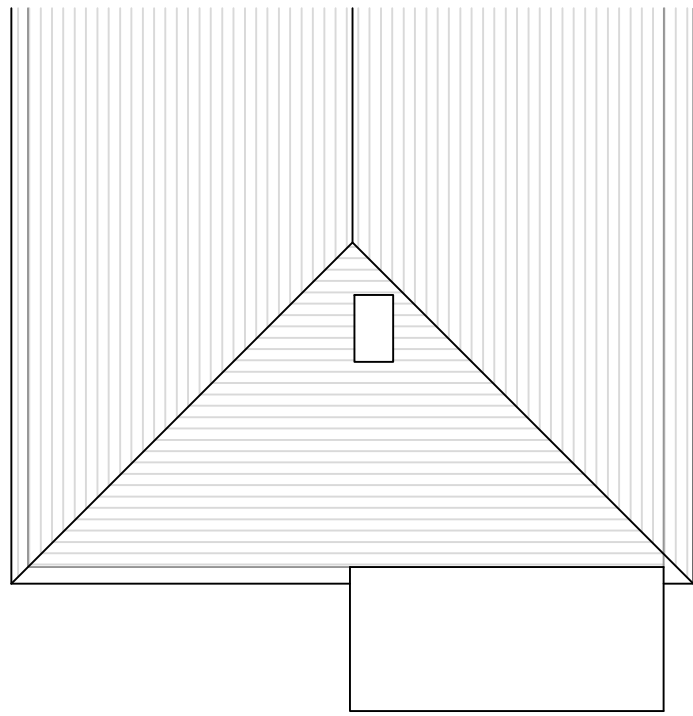

Roof Plan (1:100)

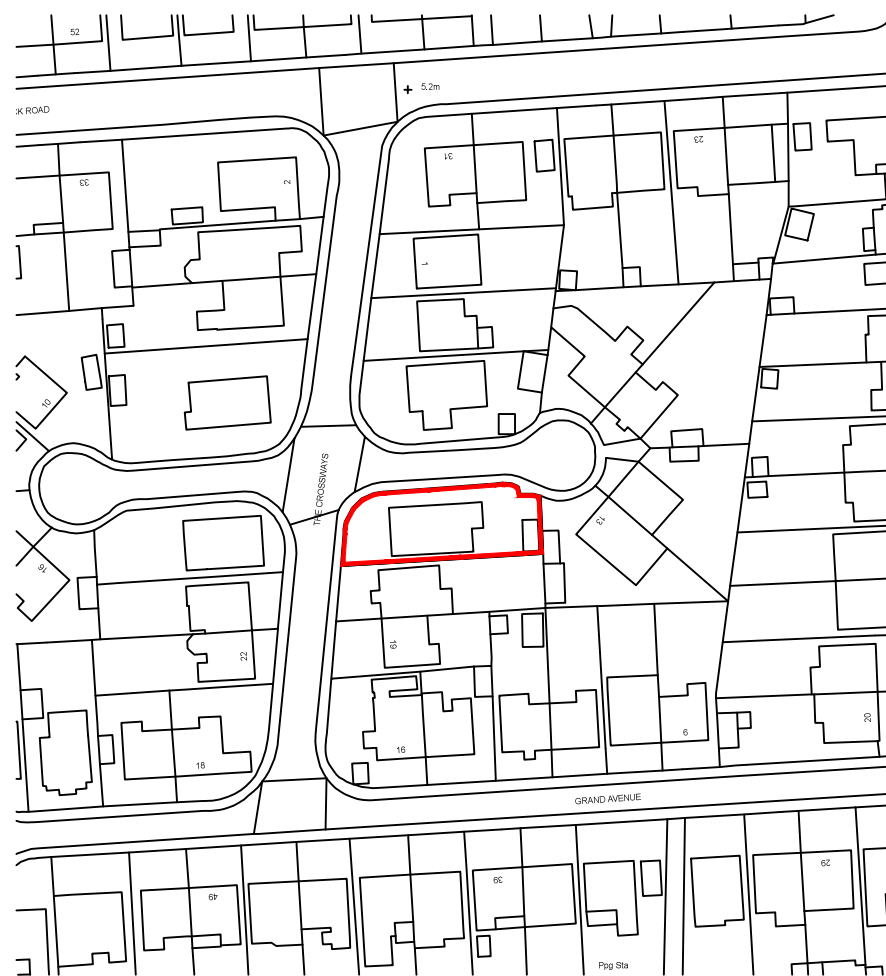


Site Location Plan (1:1250)

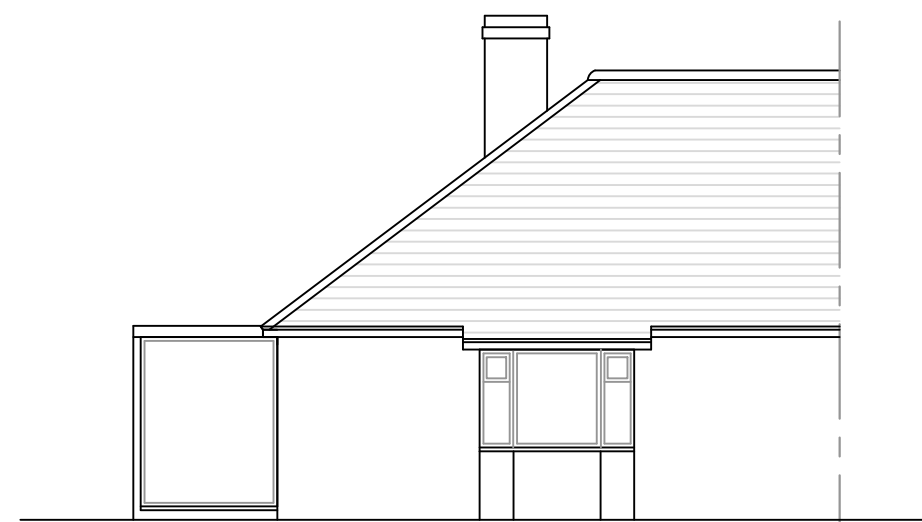


Side Elevation




Rear Elevation

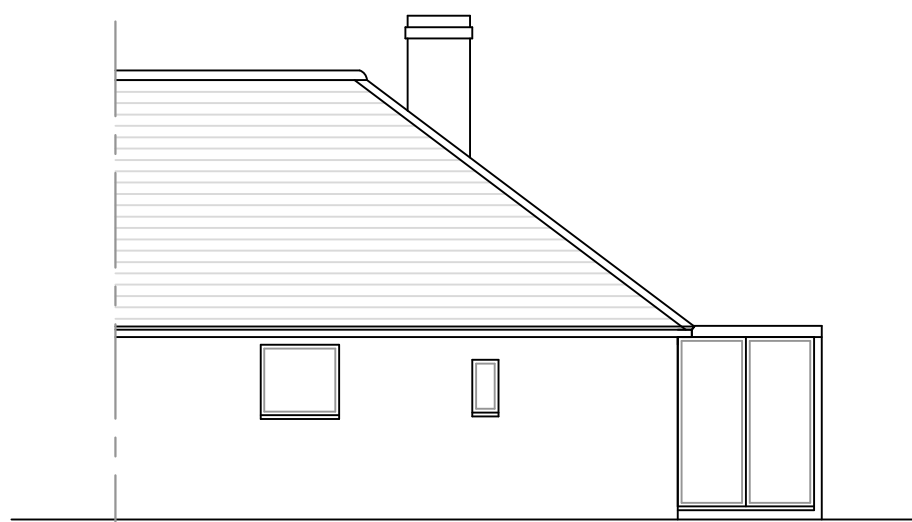


Side Elevation

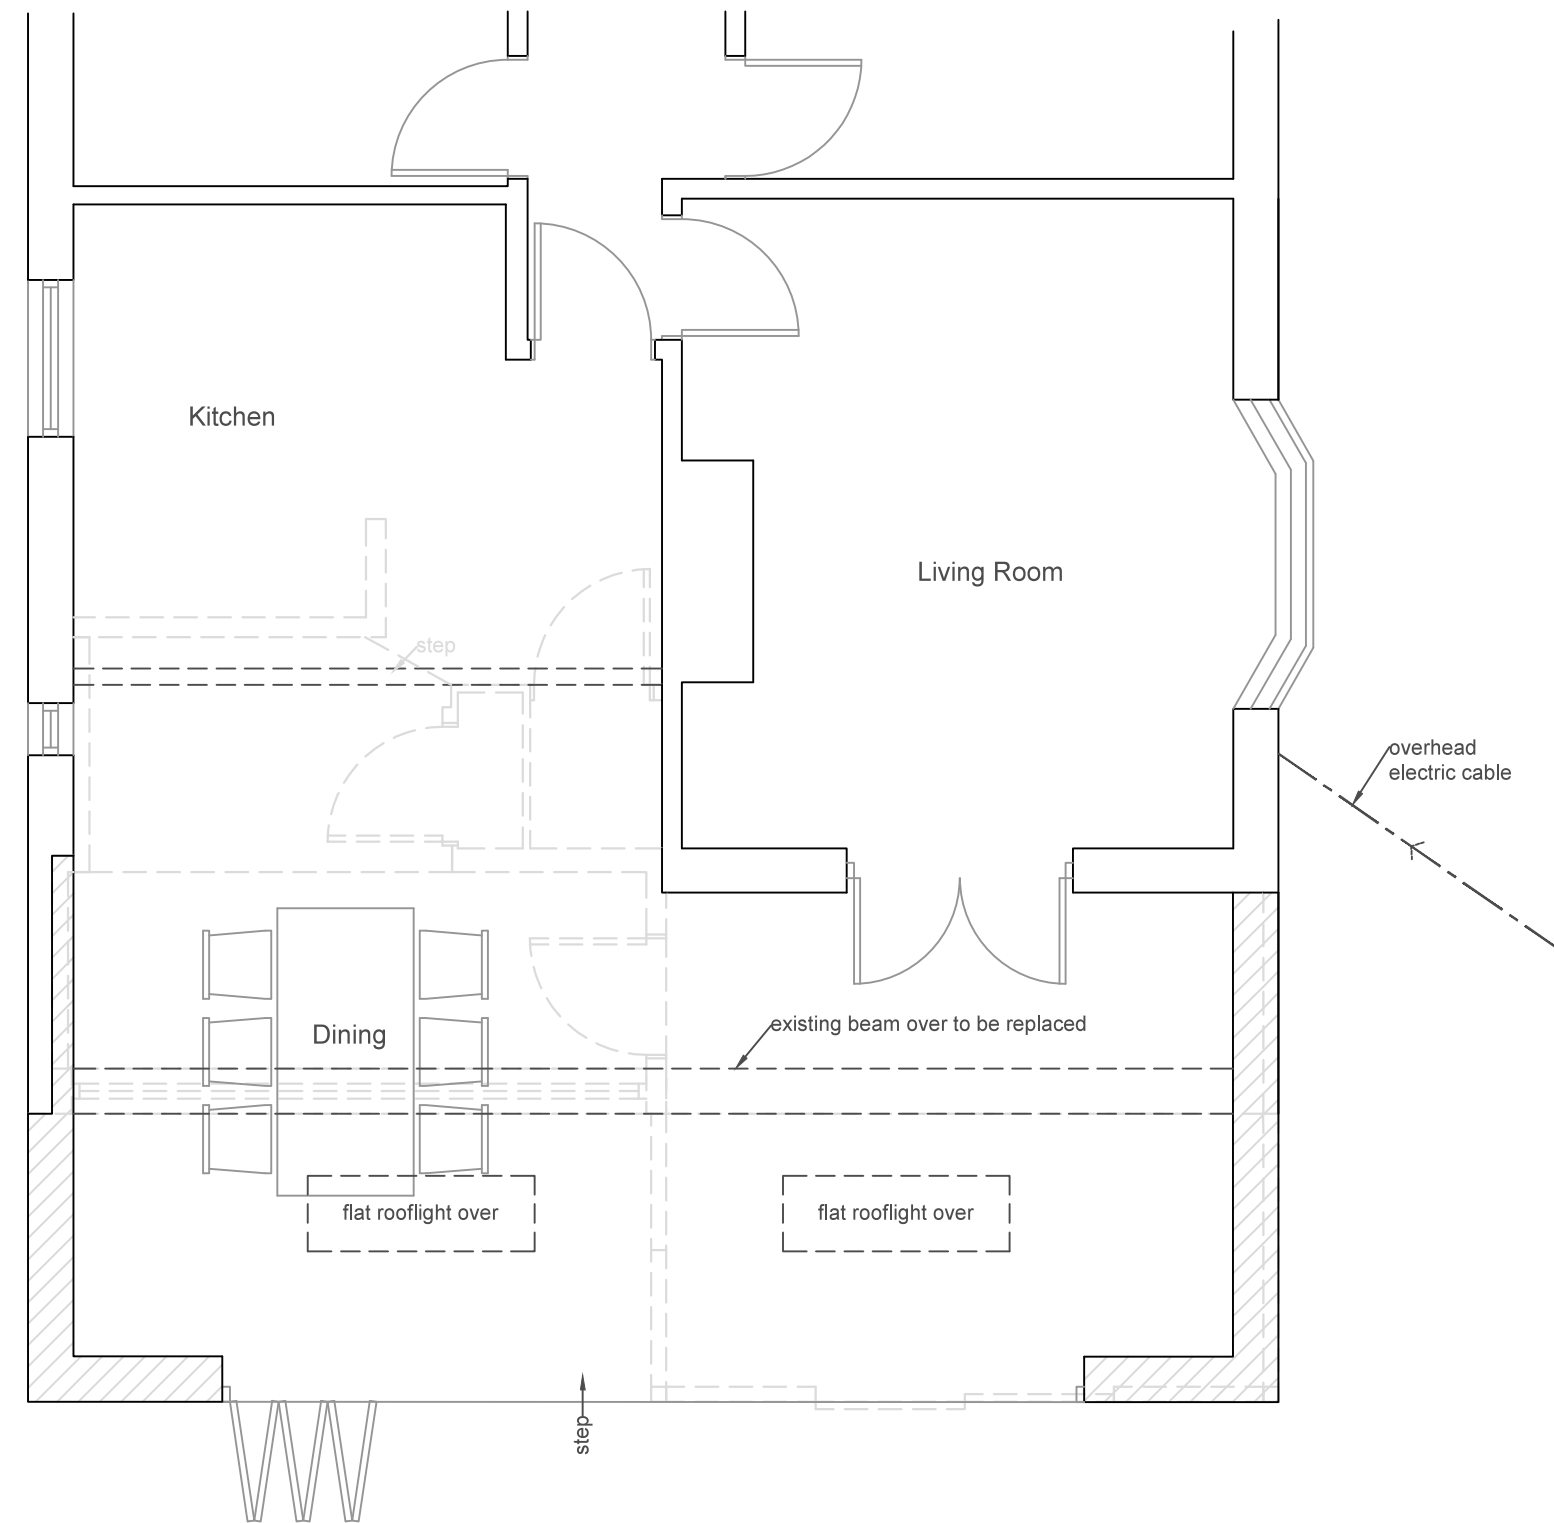


Ground Floor Plan

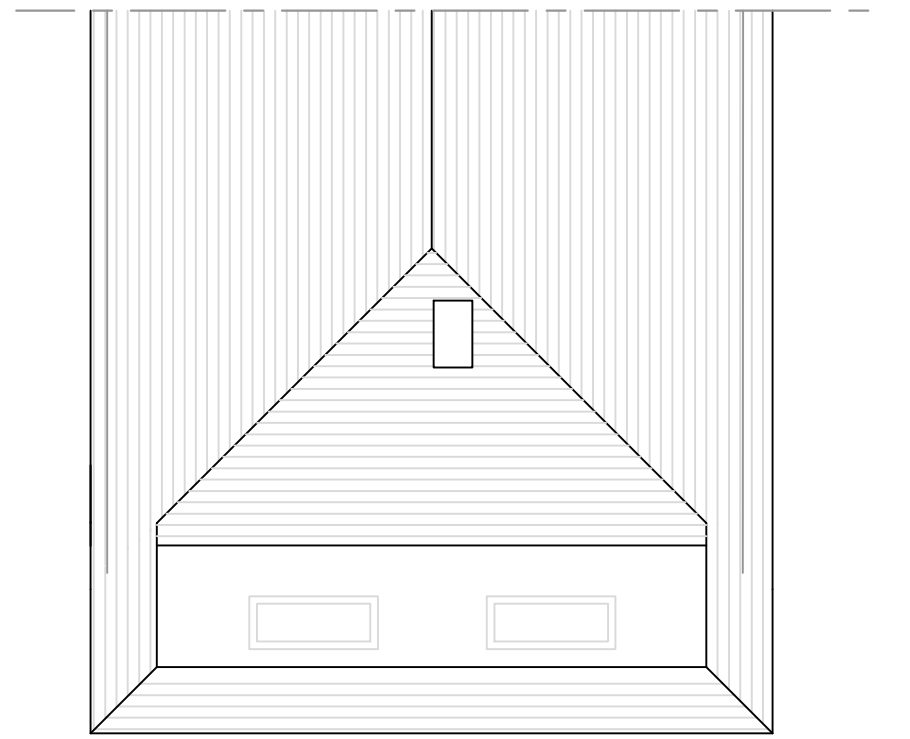


Roof Plan (1:100)

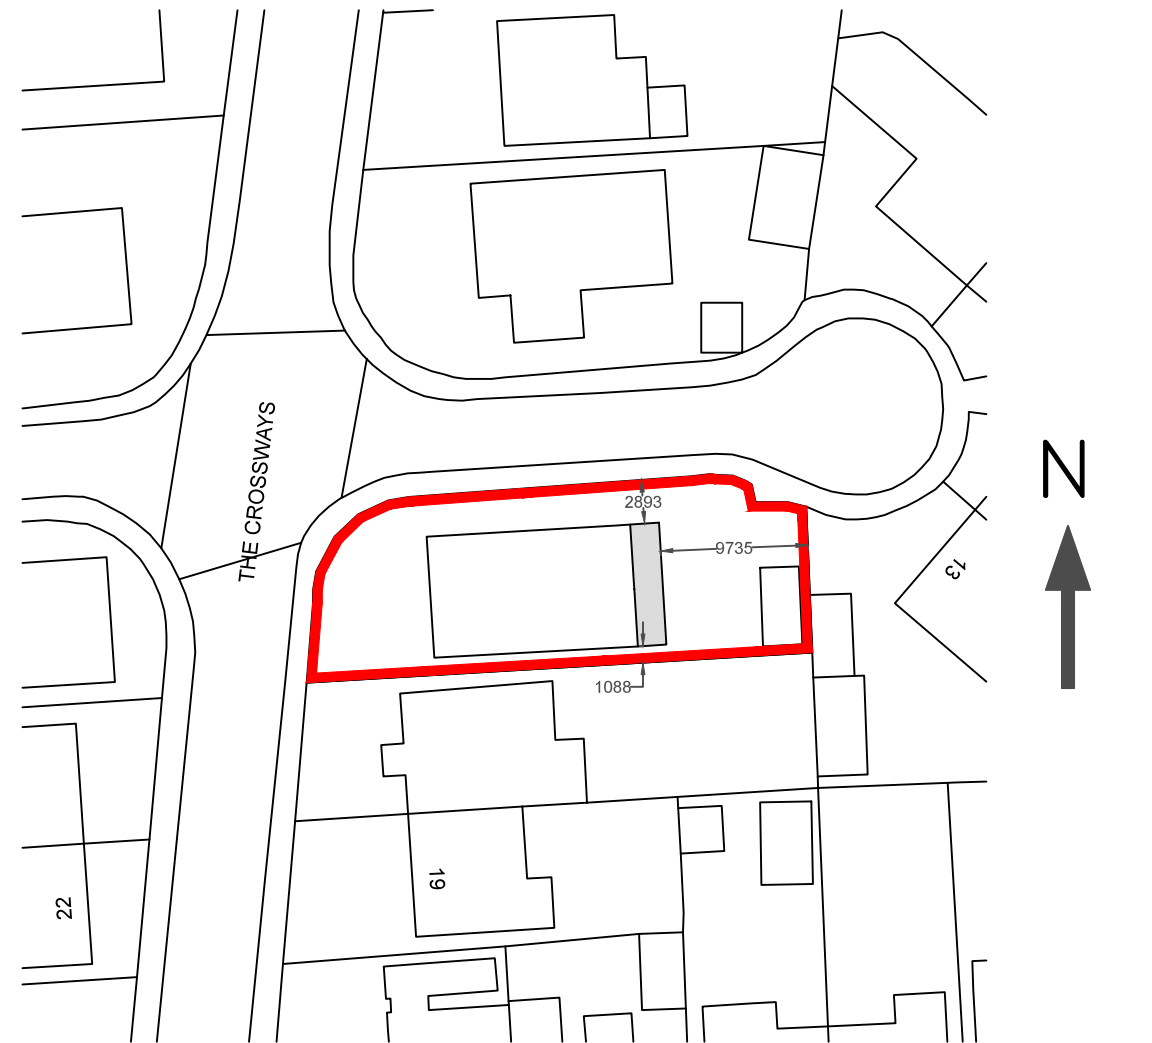


Site Block Plan (1:500)

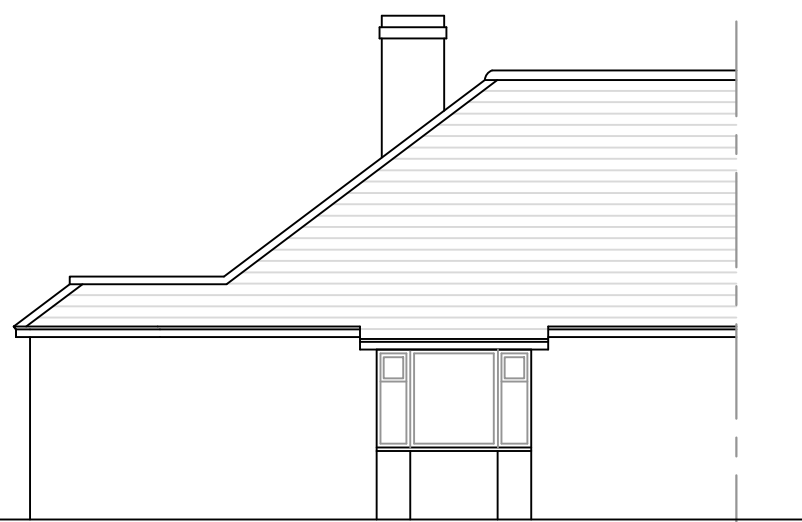

Side Elevation

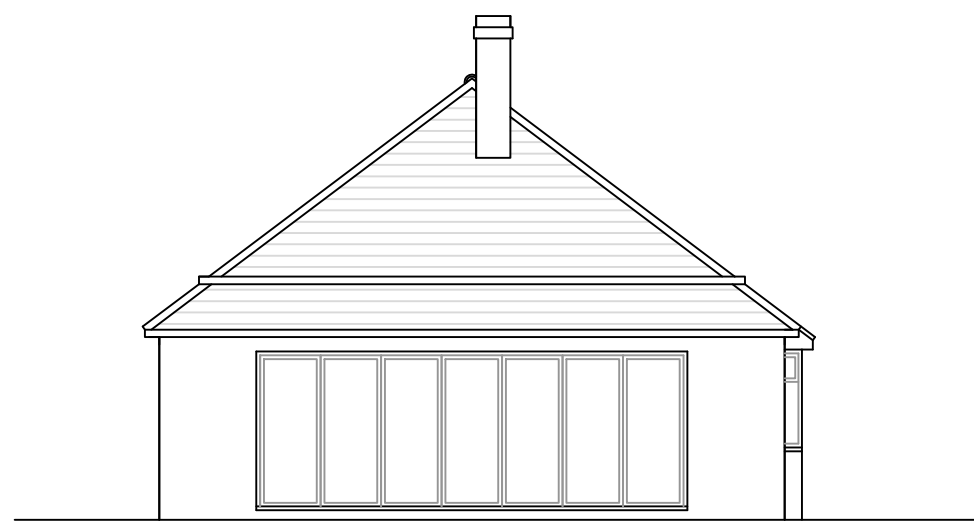

Rear Elevation

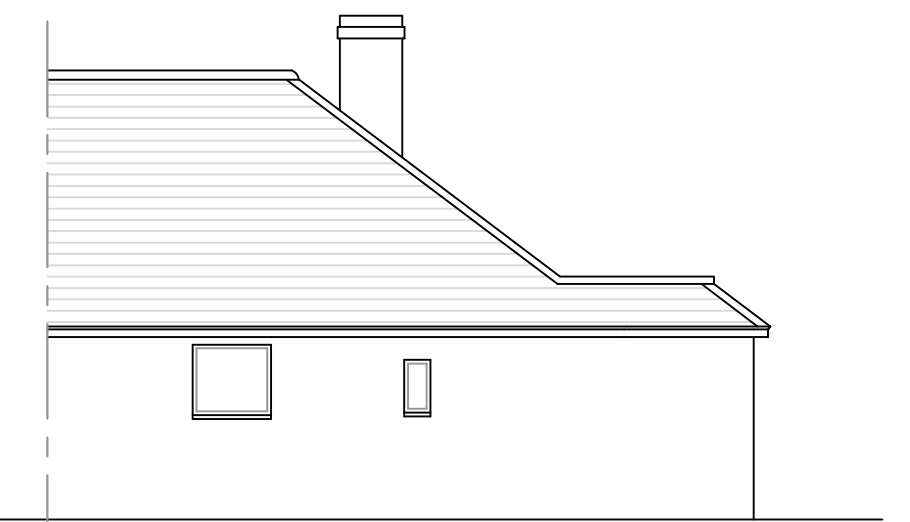

Side Elevation

| Revisions |                        |    |
|-----------|------------------------|----|
| Rev       | Description            | By |
|           |                        |    |
| b         | Additional Information | LW |
| a         | Client Amendments      | LW |

|   |                                                                                               |
|---|-----------------------------------------------------------------------------------------------|
| All dimensions to be checked on site prior to commencement of work, except for planning purposes.<br>This drawing is the copyright of<br><b>Inspired Design Studio Ltd.</b><br>and may not be copied, altered or reproduced<br>in any way without written authority. |                                                                                               |
| Client:   | Mrs Orchard                                                                                   |
| Project Address:   | 15 Crossways<br>Littlehampton                                                                 |
| Drawing Title:   | Existing and Proposed Plans, Elevations, Roof<br>Plan, Site Location Plan and Site Block Plan |
| Drawing Number:   | 1172.01.b                                                                                     |
| Scale:   | As stated printed @ A1                                                                        |
| Date:   | 20/06/2016                                                                                    |