



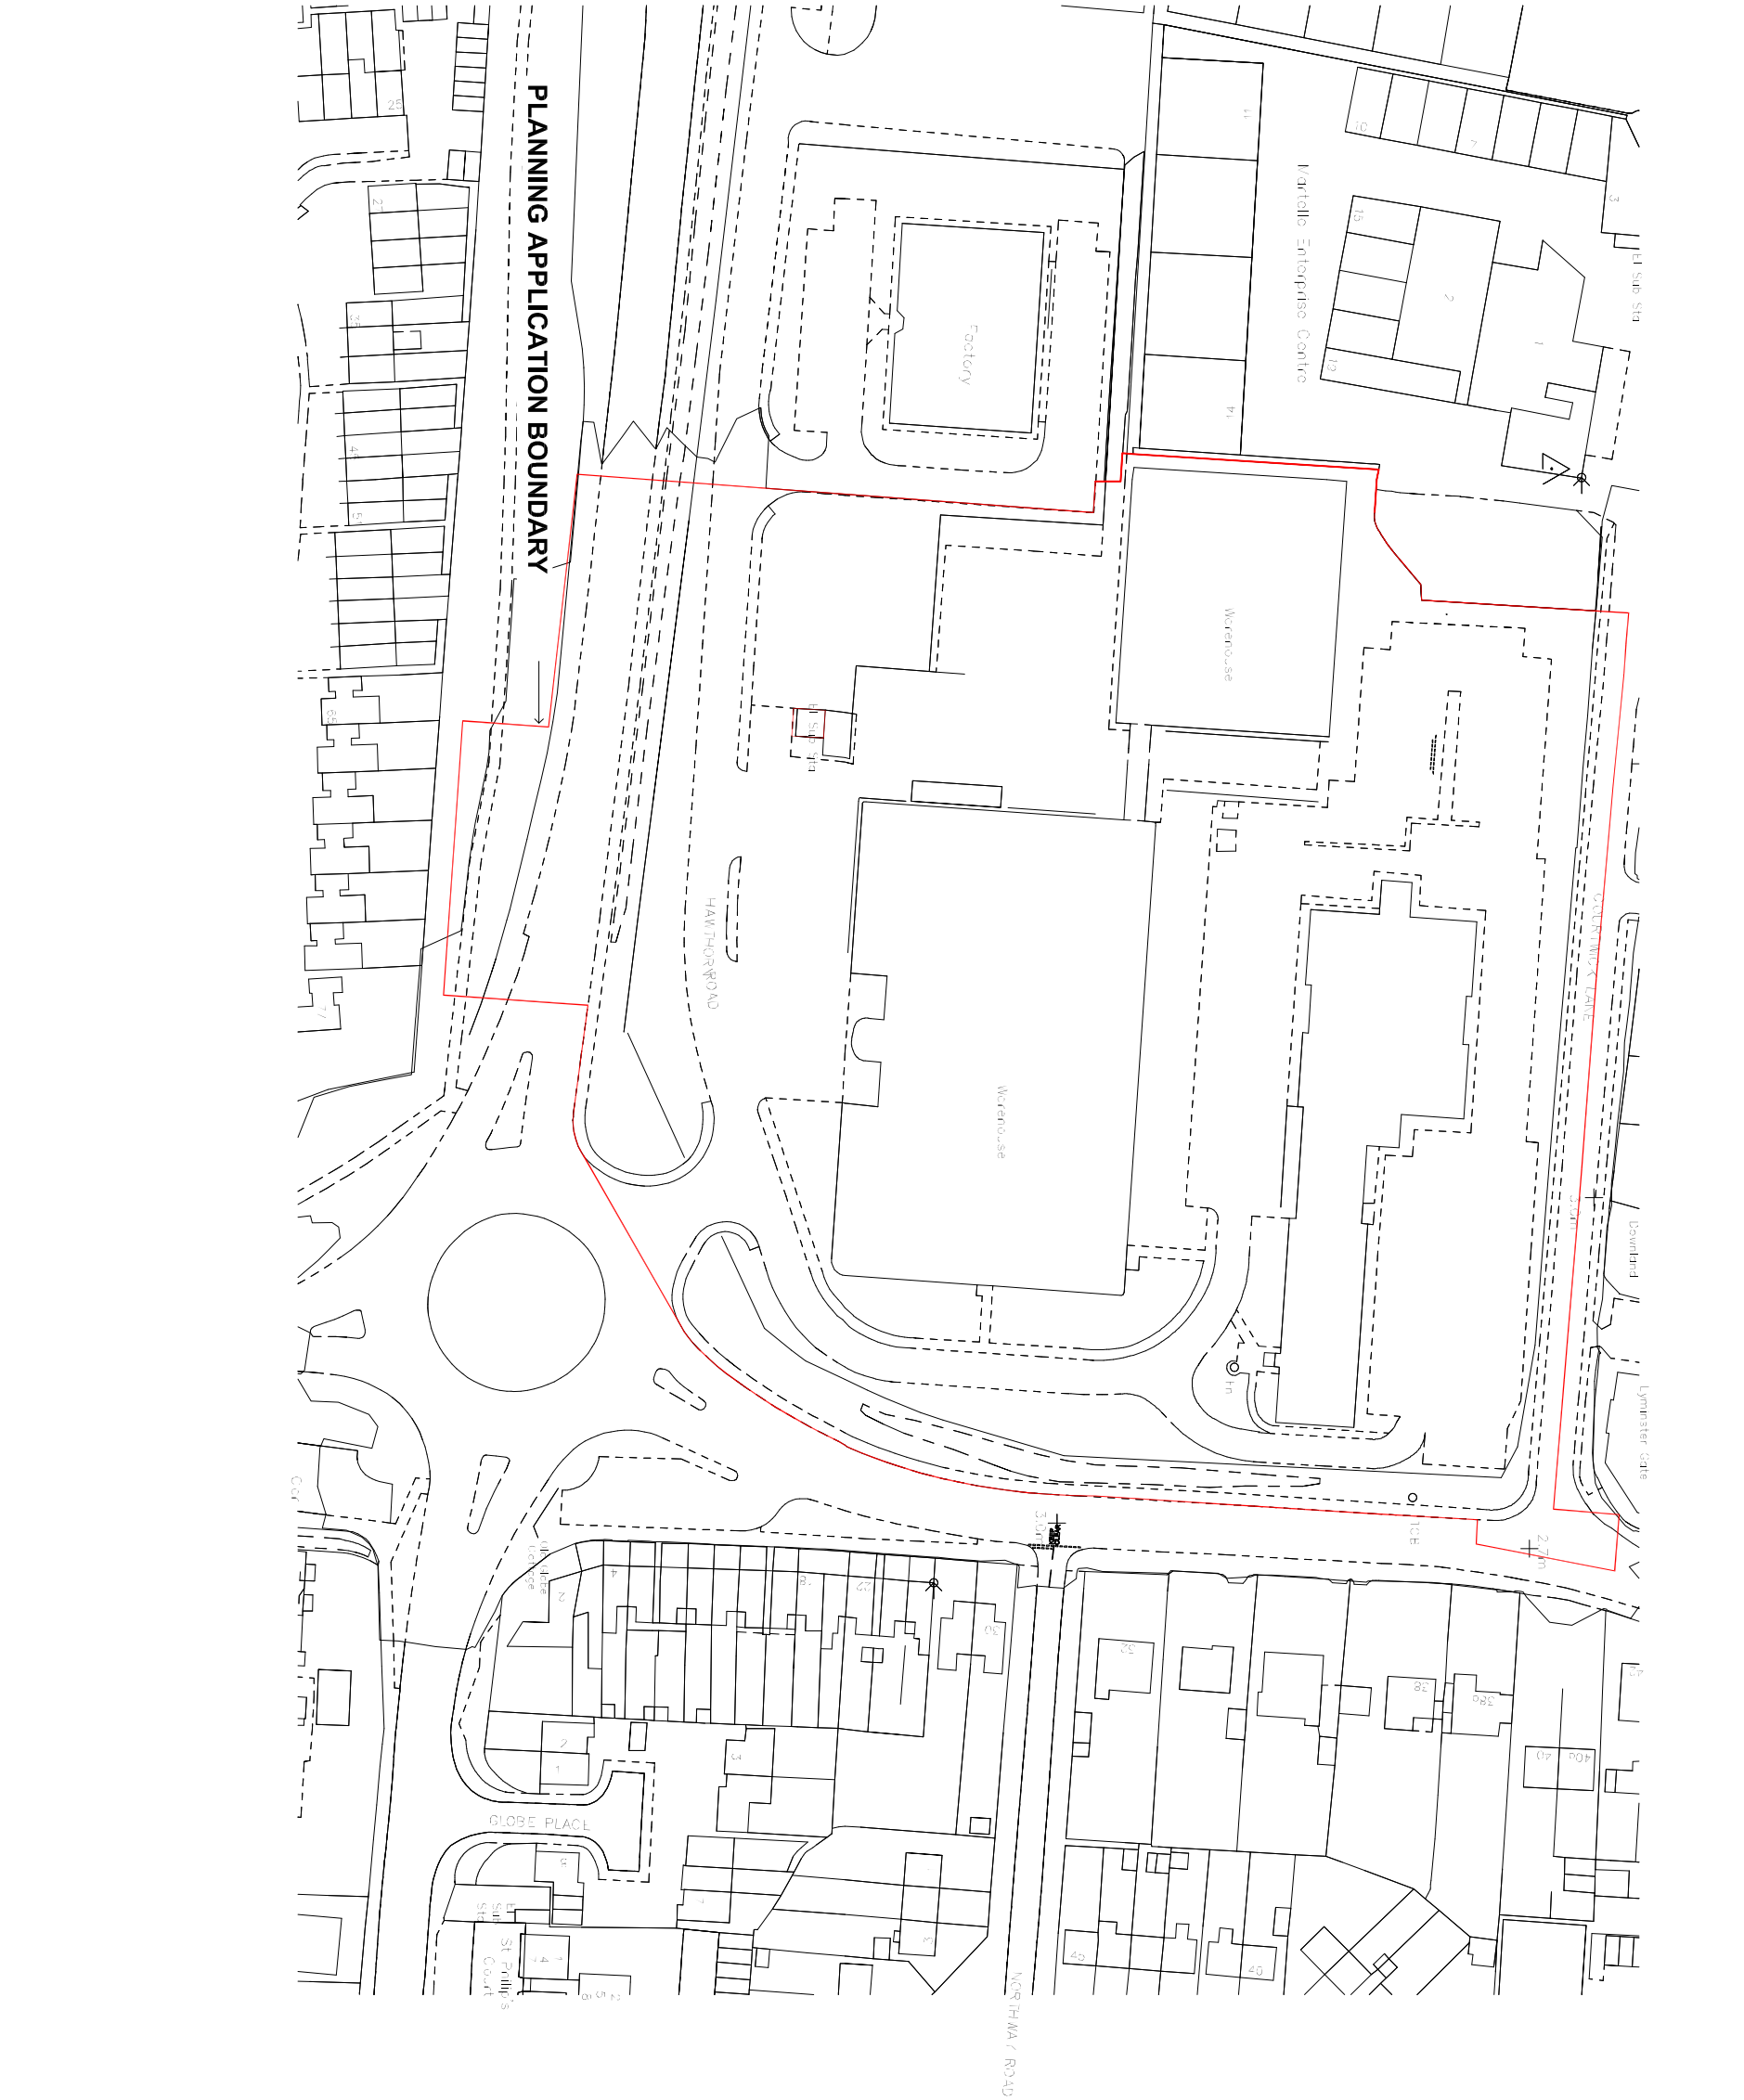

CONSTRUCTION STAFF AND OPERATIVES MUST ENSURE THE PRINCIPAL CONTRACTOR HAS PROVIDED THROUGHOUT AND ACCURATE INFORMATION ON ALL HEALTH AND SAFETY ASPECTS RELATING TO THE DESIGN IDENTIFIED ON THIS DRAWING INCLUDING THE REVIEW OF:

- DESIGNER/CONTRACTORS RISK ASSESSMENTS
- METHOD STATEMENTS
- PERMIT TO WORK
- CONSTRUCTION PHASE HEALTH AND SAFETY PLAN

THE DESIGNERS NOTE THAT THE FOLLOWING HEALTH AND SAFETY RISKS HAVE NOT BEEN ELIMINATED DURING THE DESIGN PROCESS.

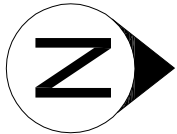

PLANNING ISSUE

A	revision	date	by	chk
A	NORTH DIRECTION INDICATED ON PLAN	03.08.12	AP	TP

All dimensions to be verified on site, and the Architect informed of any discrepancy. All drawings and specifications should be read in conjunction with the Health and Safety Plan; all conflicts should be reported to the CDM Co-ordinator.

DO NOT SCALE THIS DRAWING

This drawing is the copyright of
Bowman Riley Architects Limited.



Client



OPTIMISATION
DEVELOPMENTS LTD

drawn by	checked by	date	scale
AJP	TP	23.08.12	1:1250@A3

project

PROPOSED NEW SUPERMARKET
THE WICK SITE
LITTLEHAMPTON

drawing title

EXISTING SITE PLAN

project number	drawing number	revision
6940	P(000)00	A

bowmanrileyarchitects

EEDS | SKIPTON · wellington house · otley street · skipton · north yorkshire · BD23 1EL · 01756 795 611 · bowmanriley.com