

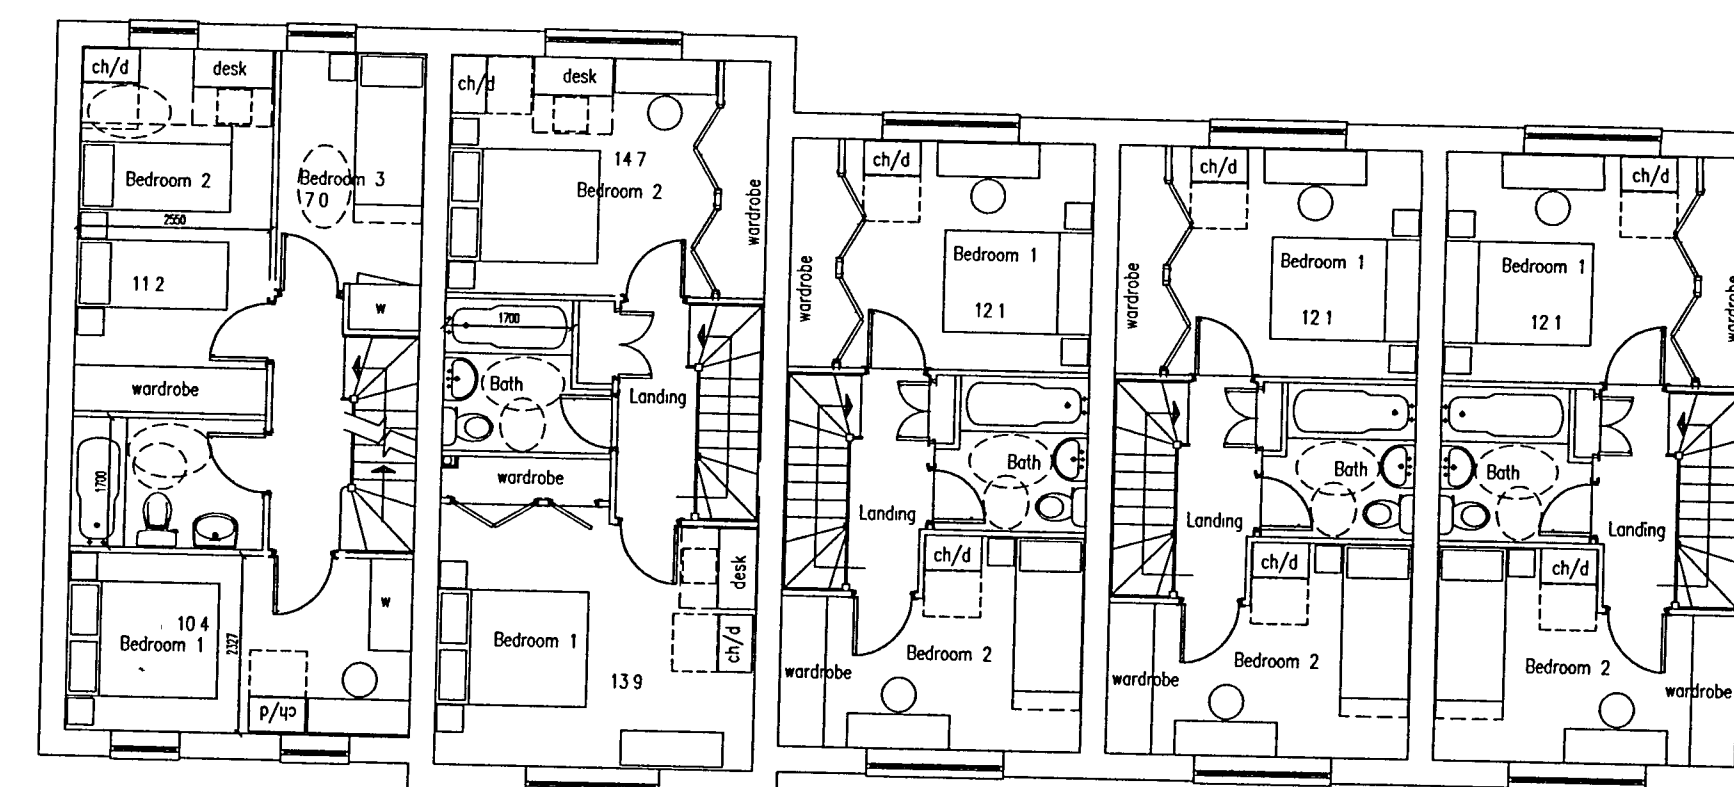
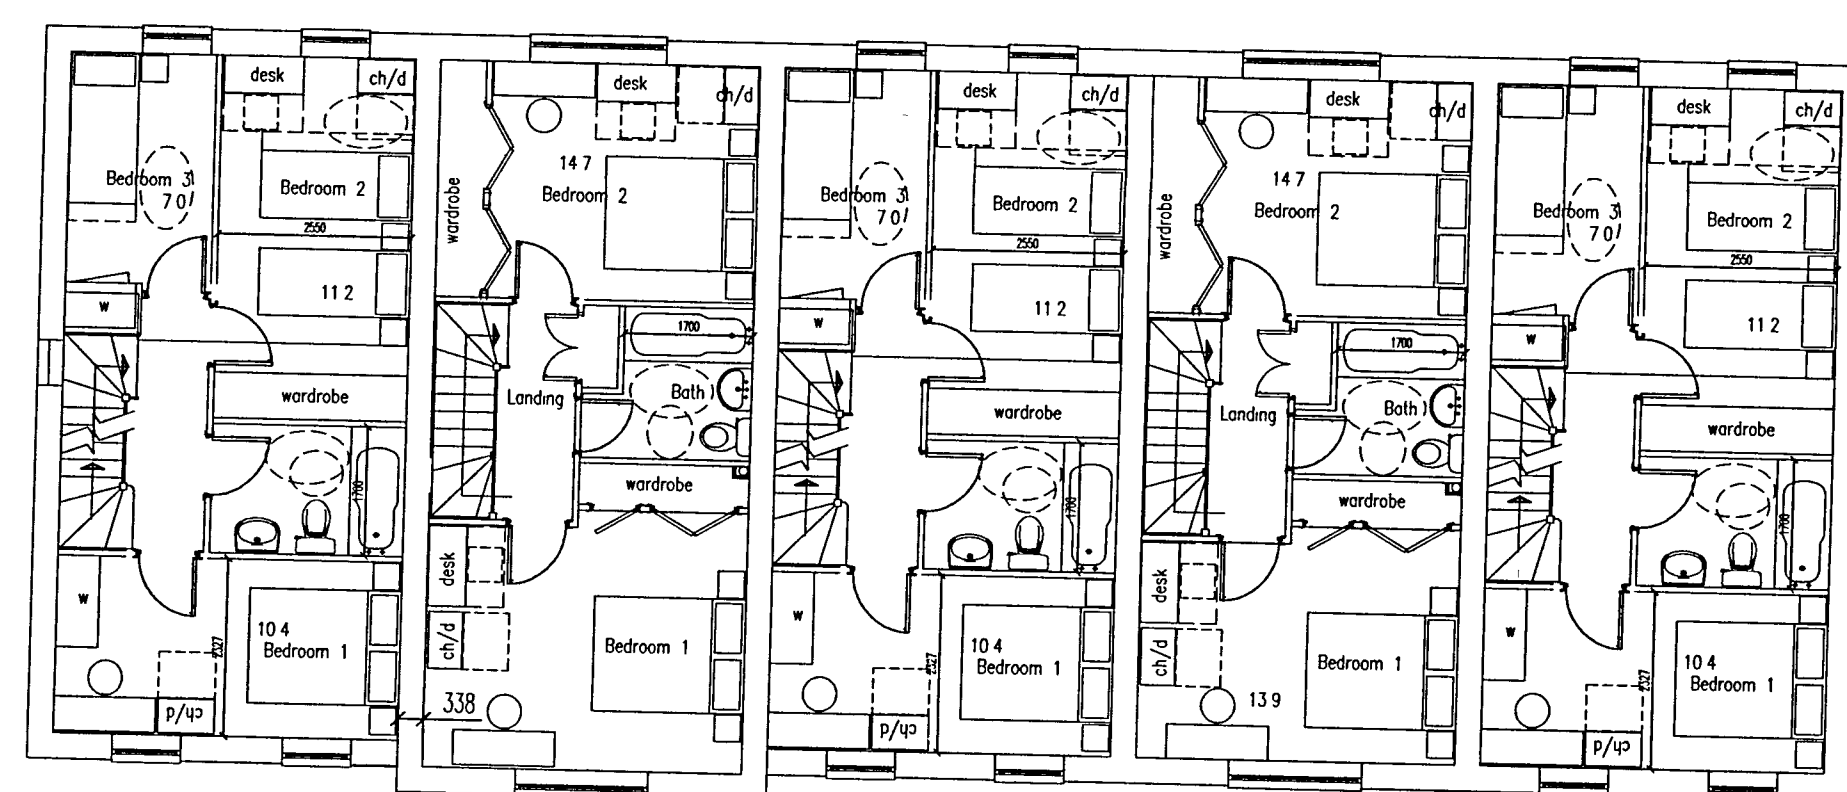
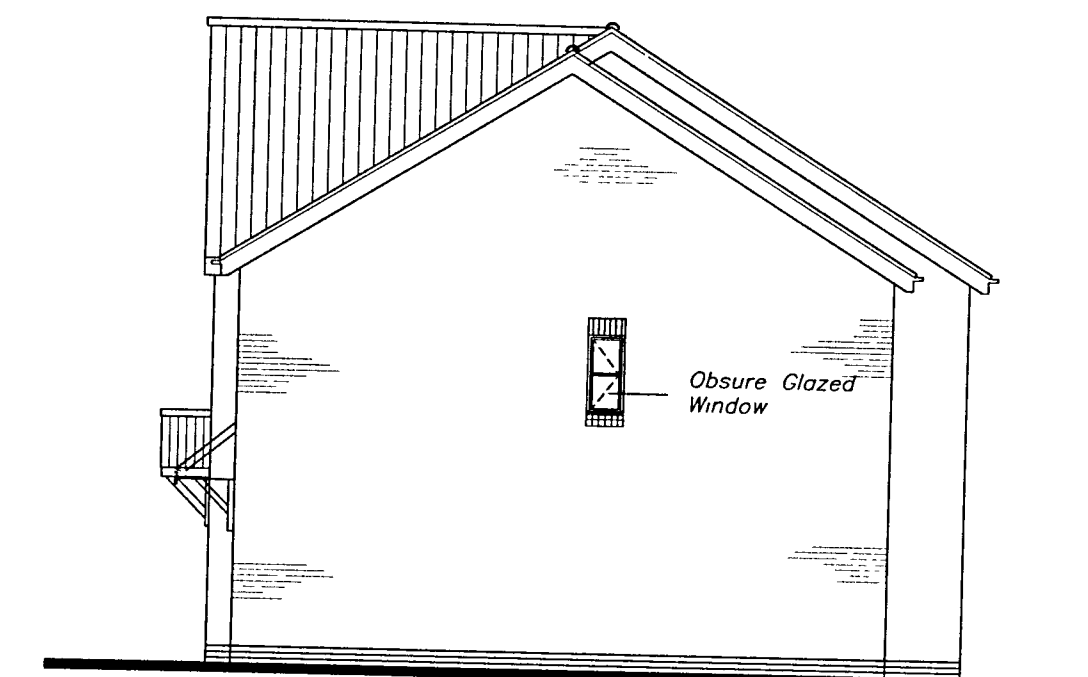
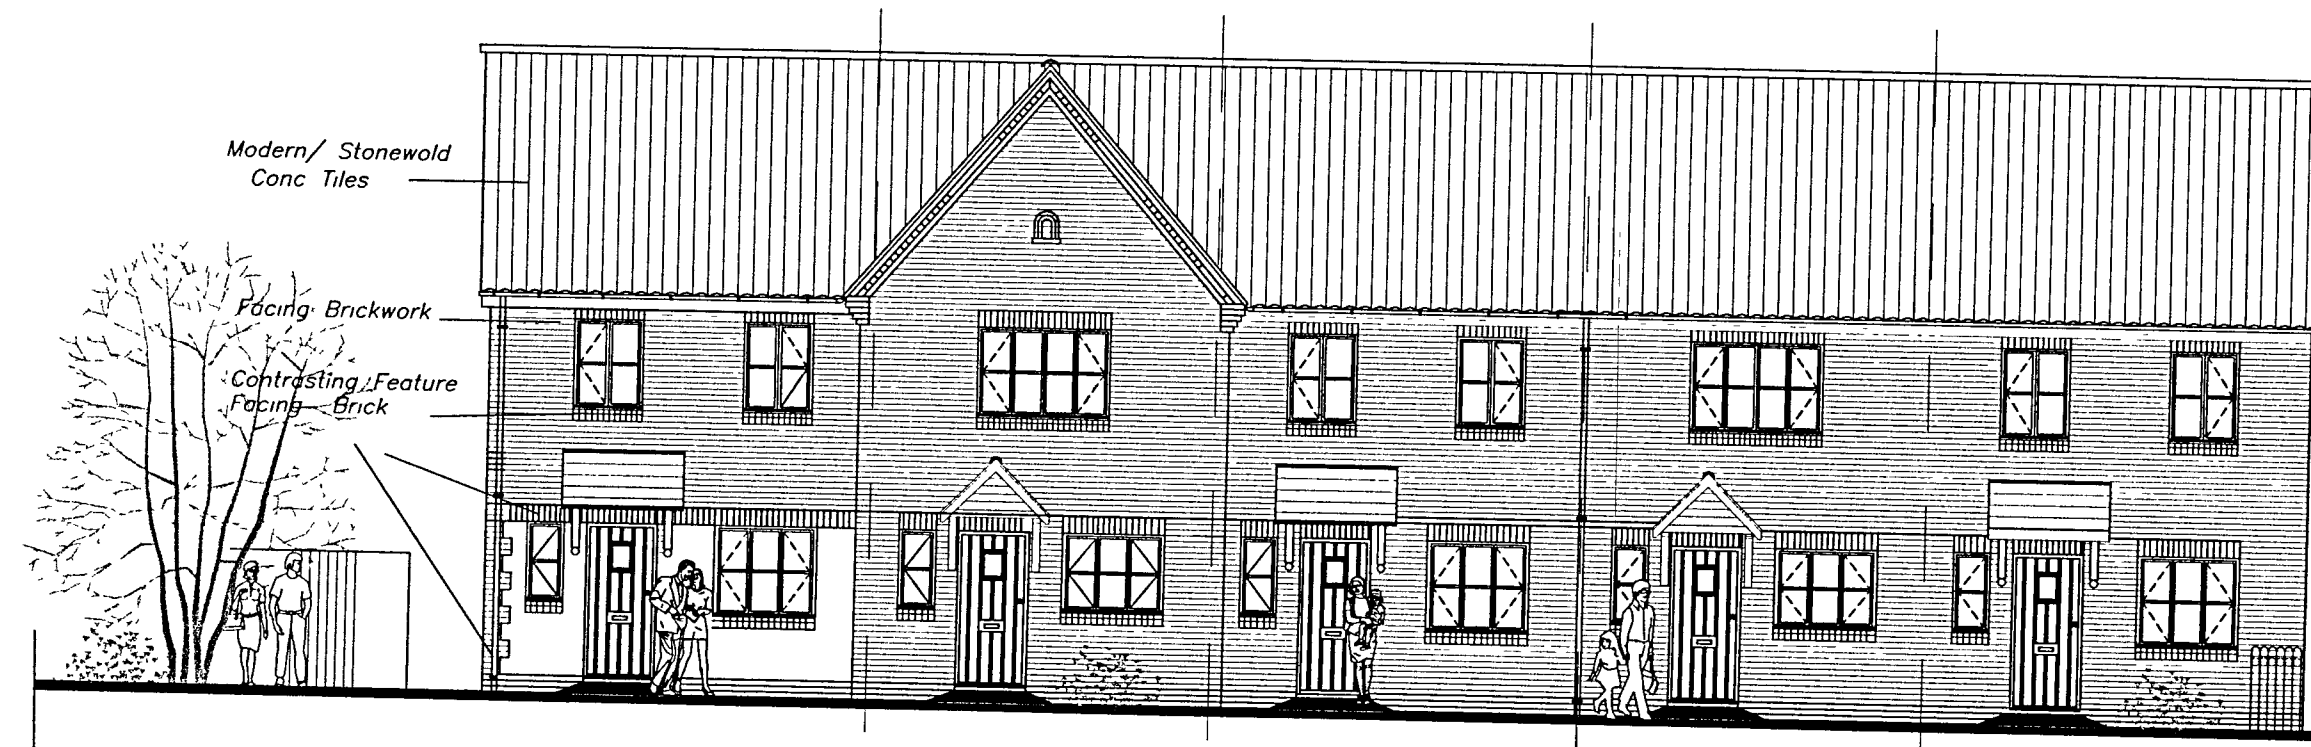
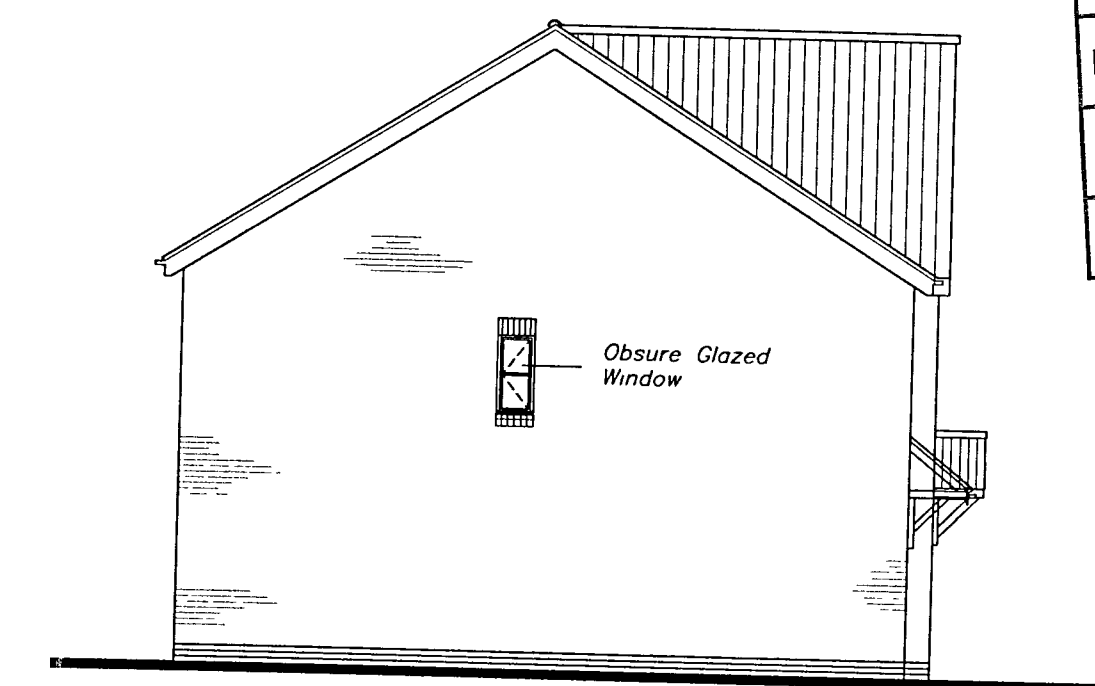


ARUN DISTRICT COURT			
No.	LU	294	08
RECEIVED			

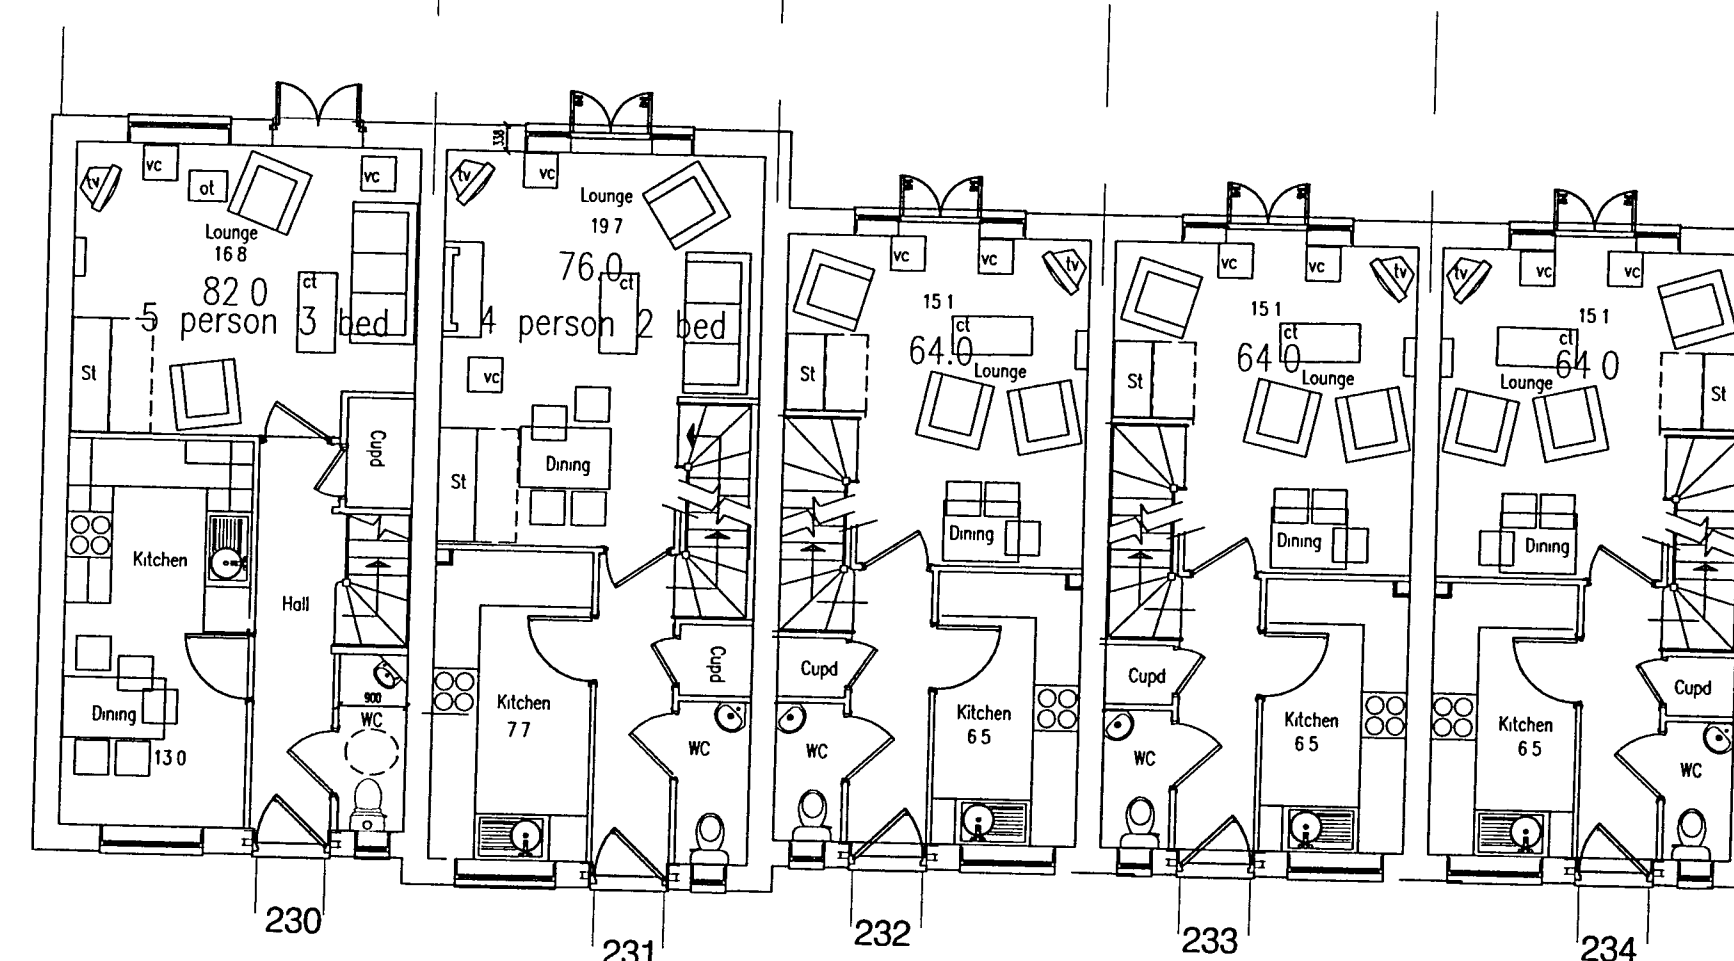

First Floor Plan

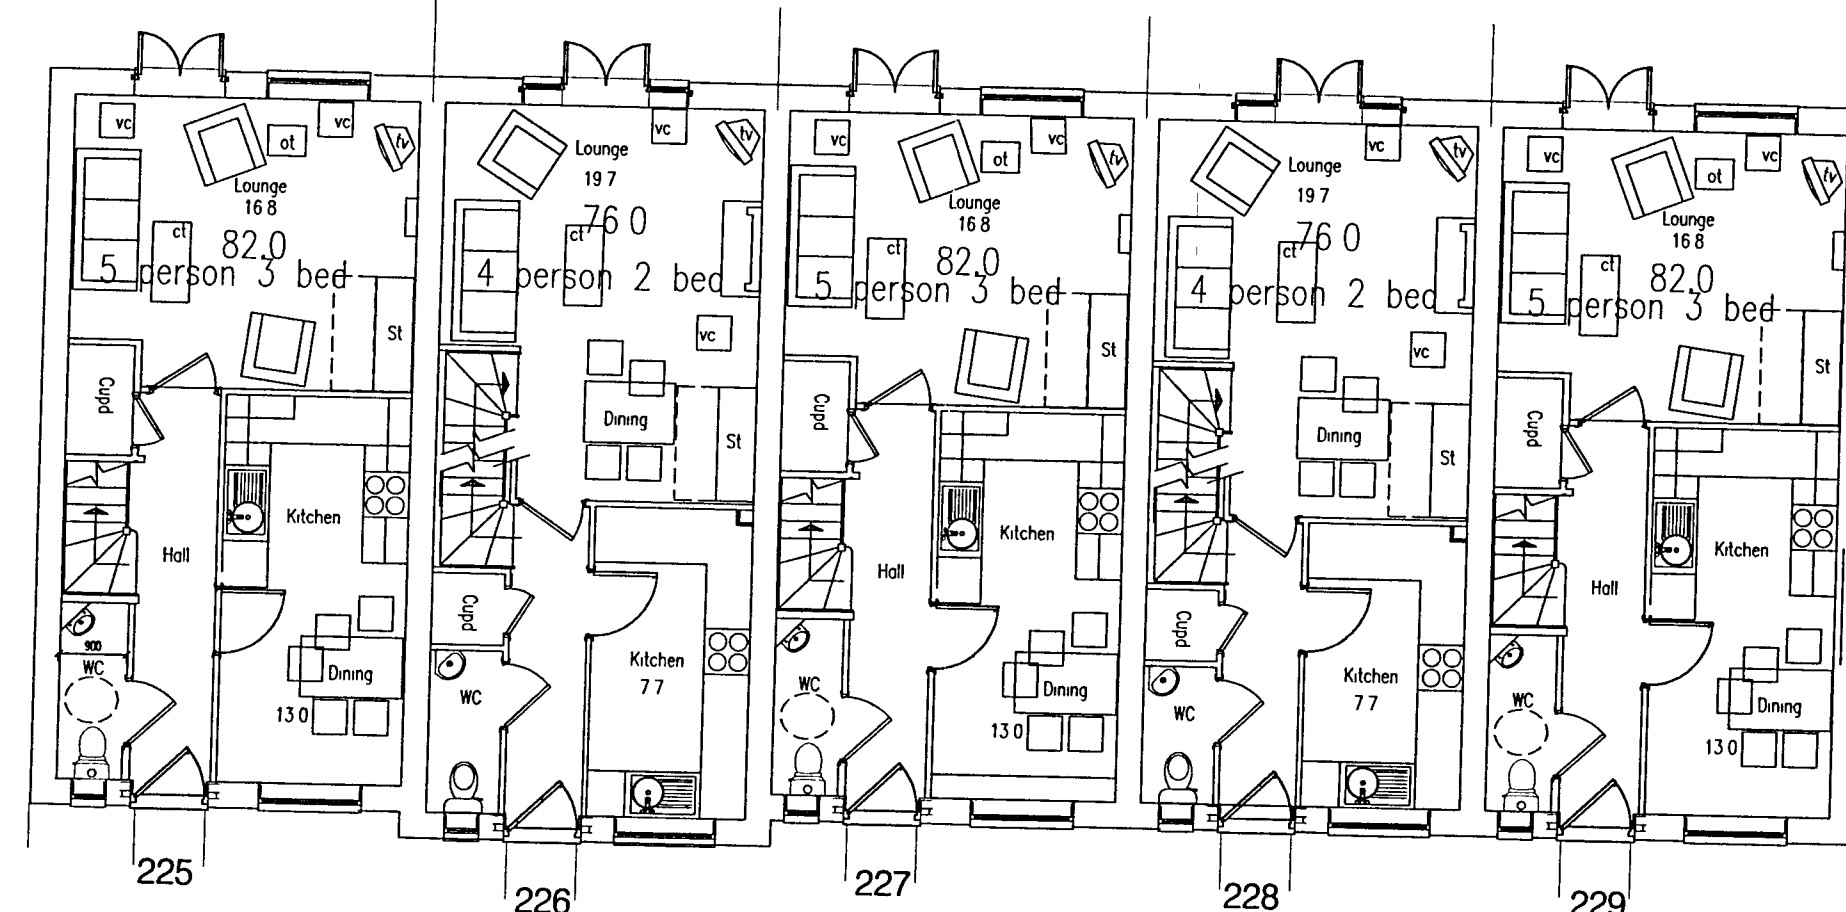

REV	DESCRIPTION	DATE
REVISION		
job no	drawing no	rev
023 999	AH 05	
scale 1:100 @A1	drawn by AS	date Aug 08
CAD File v\		
The Poplars, Worthing Road, Littlehampton.		
Affordable Housing. Plots 225 - 229 & 230 - 234 1:100 Plans & Elevations		
 Hargreaves		
Rustington House, Worthing Road, Rustington, West Sussex, BN16 3PS Tel No. (01903) 777777 Fax No: (01903) 777700		