

EXTERNAL MATERIALS.


Roof and walls to be clad in
Metal Trapezoidal Panels, fixed vertically
and with high pre-finished high build polymer coating
to colour choice.

Base of walls to be brick plinth.

Roller shutter and pass doors
to be in matching material.

External yard areas to be concrete hardstanding
with parking and delivery bays delineated in
thermoplastic paint.

Perimeter fencing to be
Galvanised metal palisade type
1800mm high.

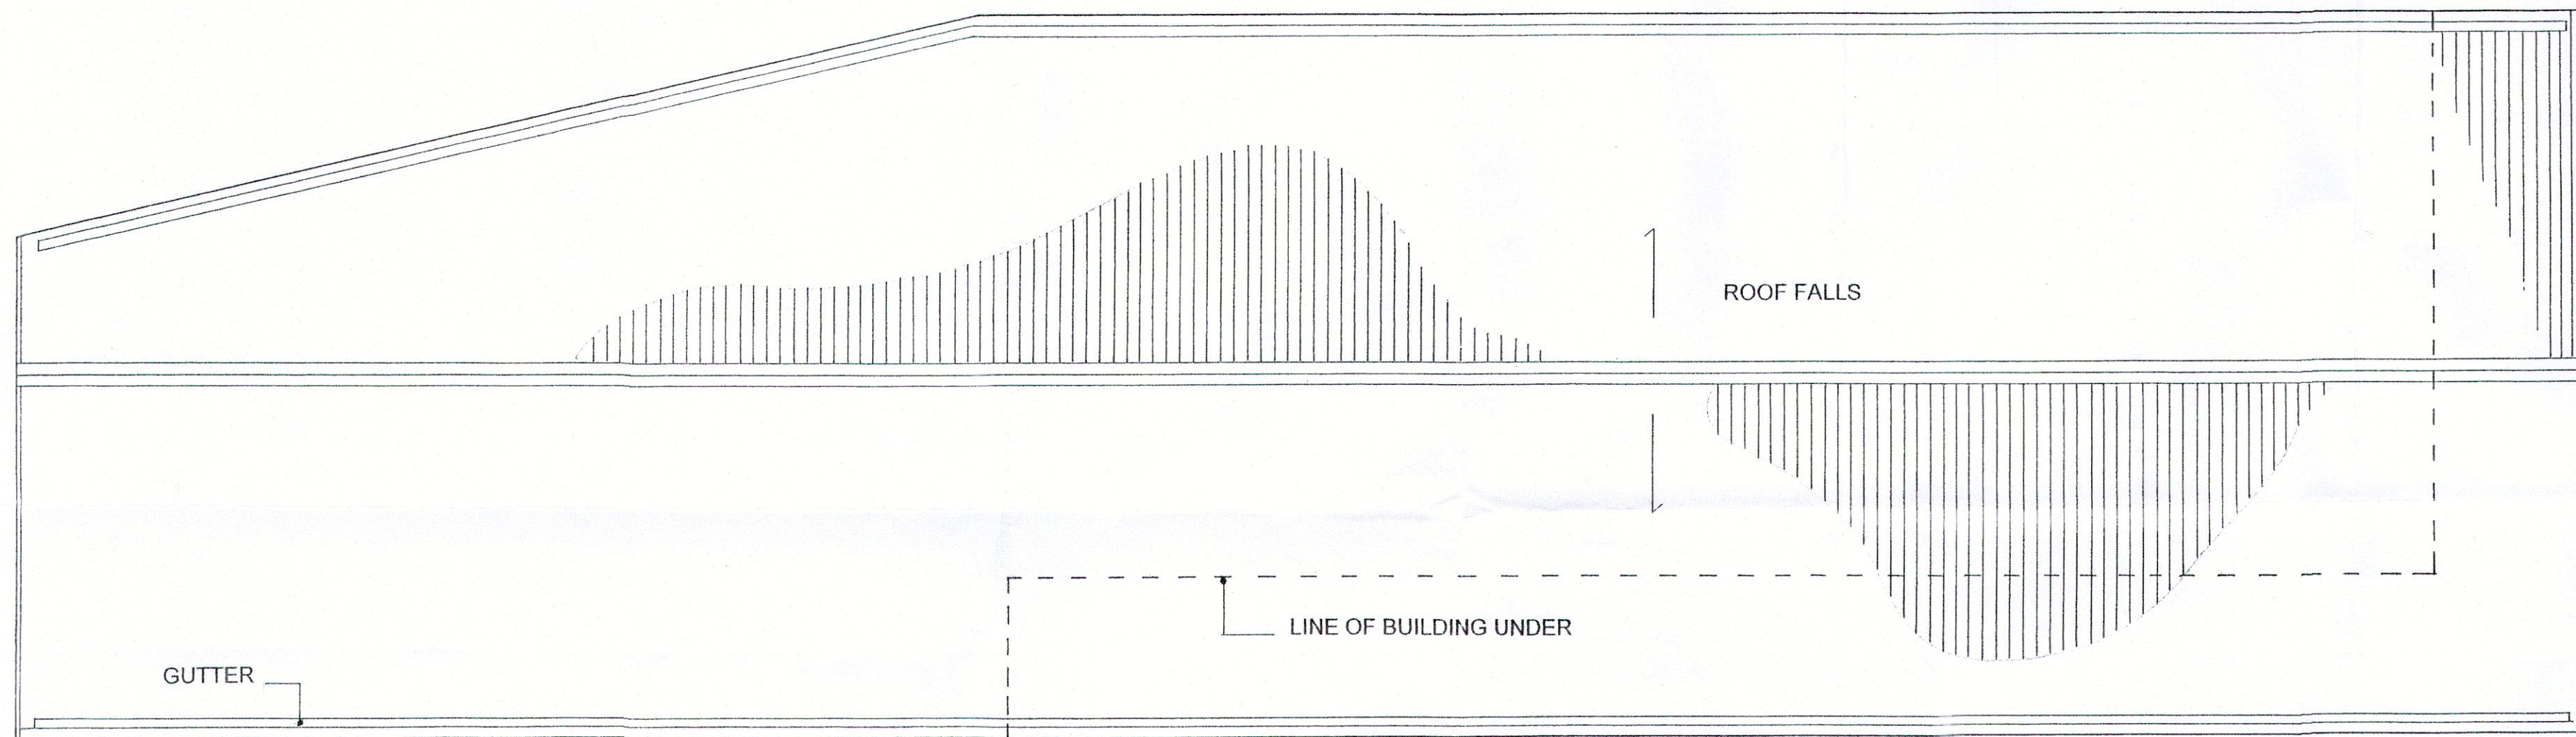

0 1 2 3 4 5 6 7 8 9 10 metres @ 1:100



ATELIER CONSULTANTS

phone 07977 070 031

OLD RECTORY COTTAGE, 55C KINGSTON LANE BN42 4SP

e.mail peter@atelierconsultants.co.uk

PROJECT: LAND TO SOUTH OF UNIT 1, ARUNSIDE INDUSTRIAL ESTATE, LITTLEHAMPTON BN17 7QU

CLIENT:

Drawing Title: PROPOSED ROOF PLAN

Scale: 1:100 @ A2 Date: July 2017

Drawing Number: 113 / P / 008 Rev.