



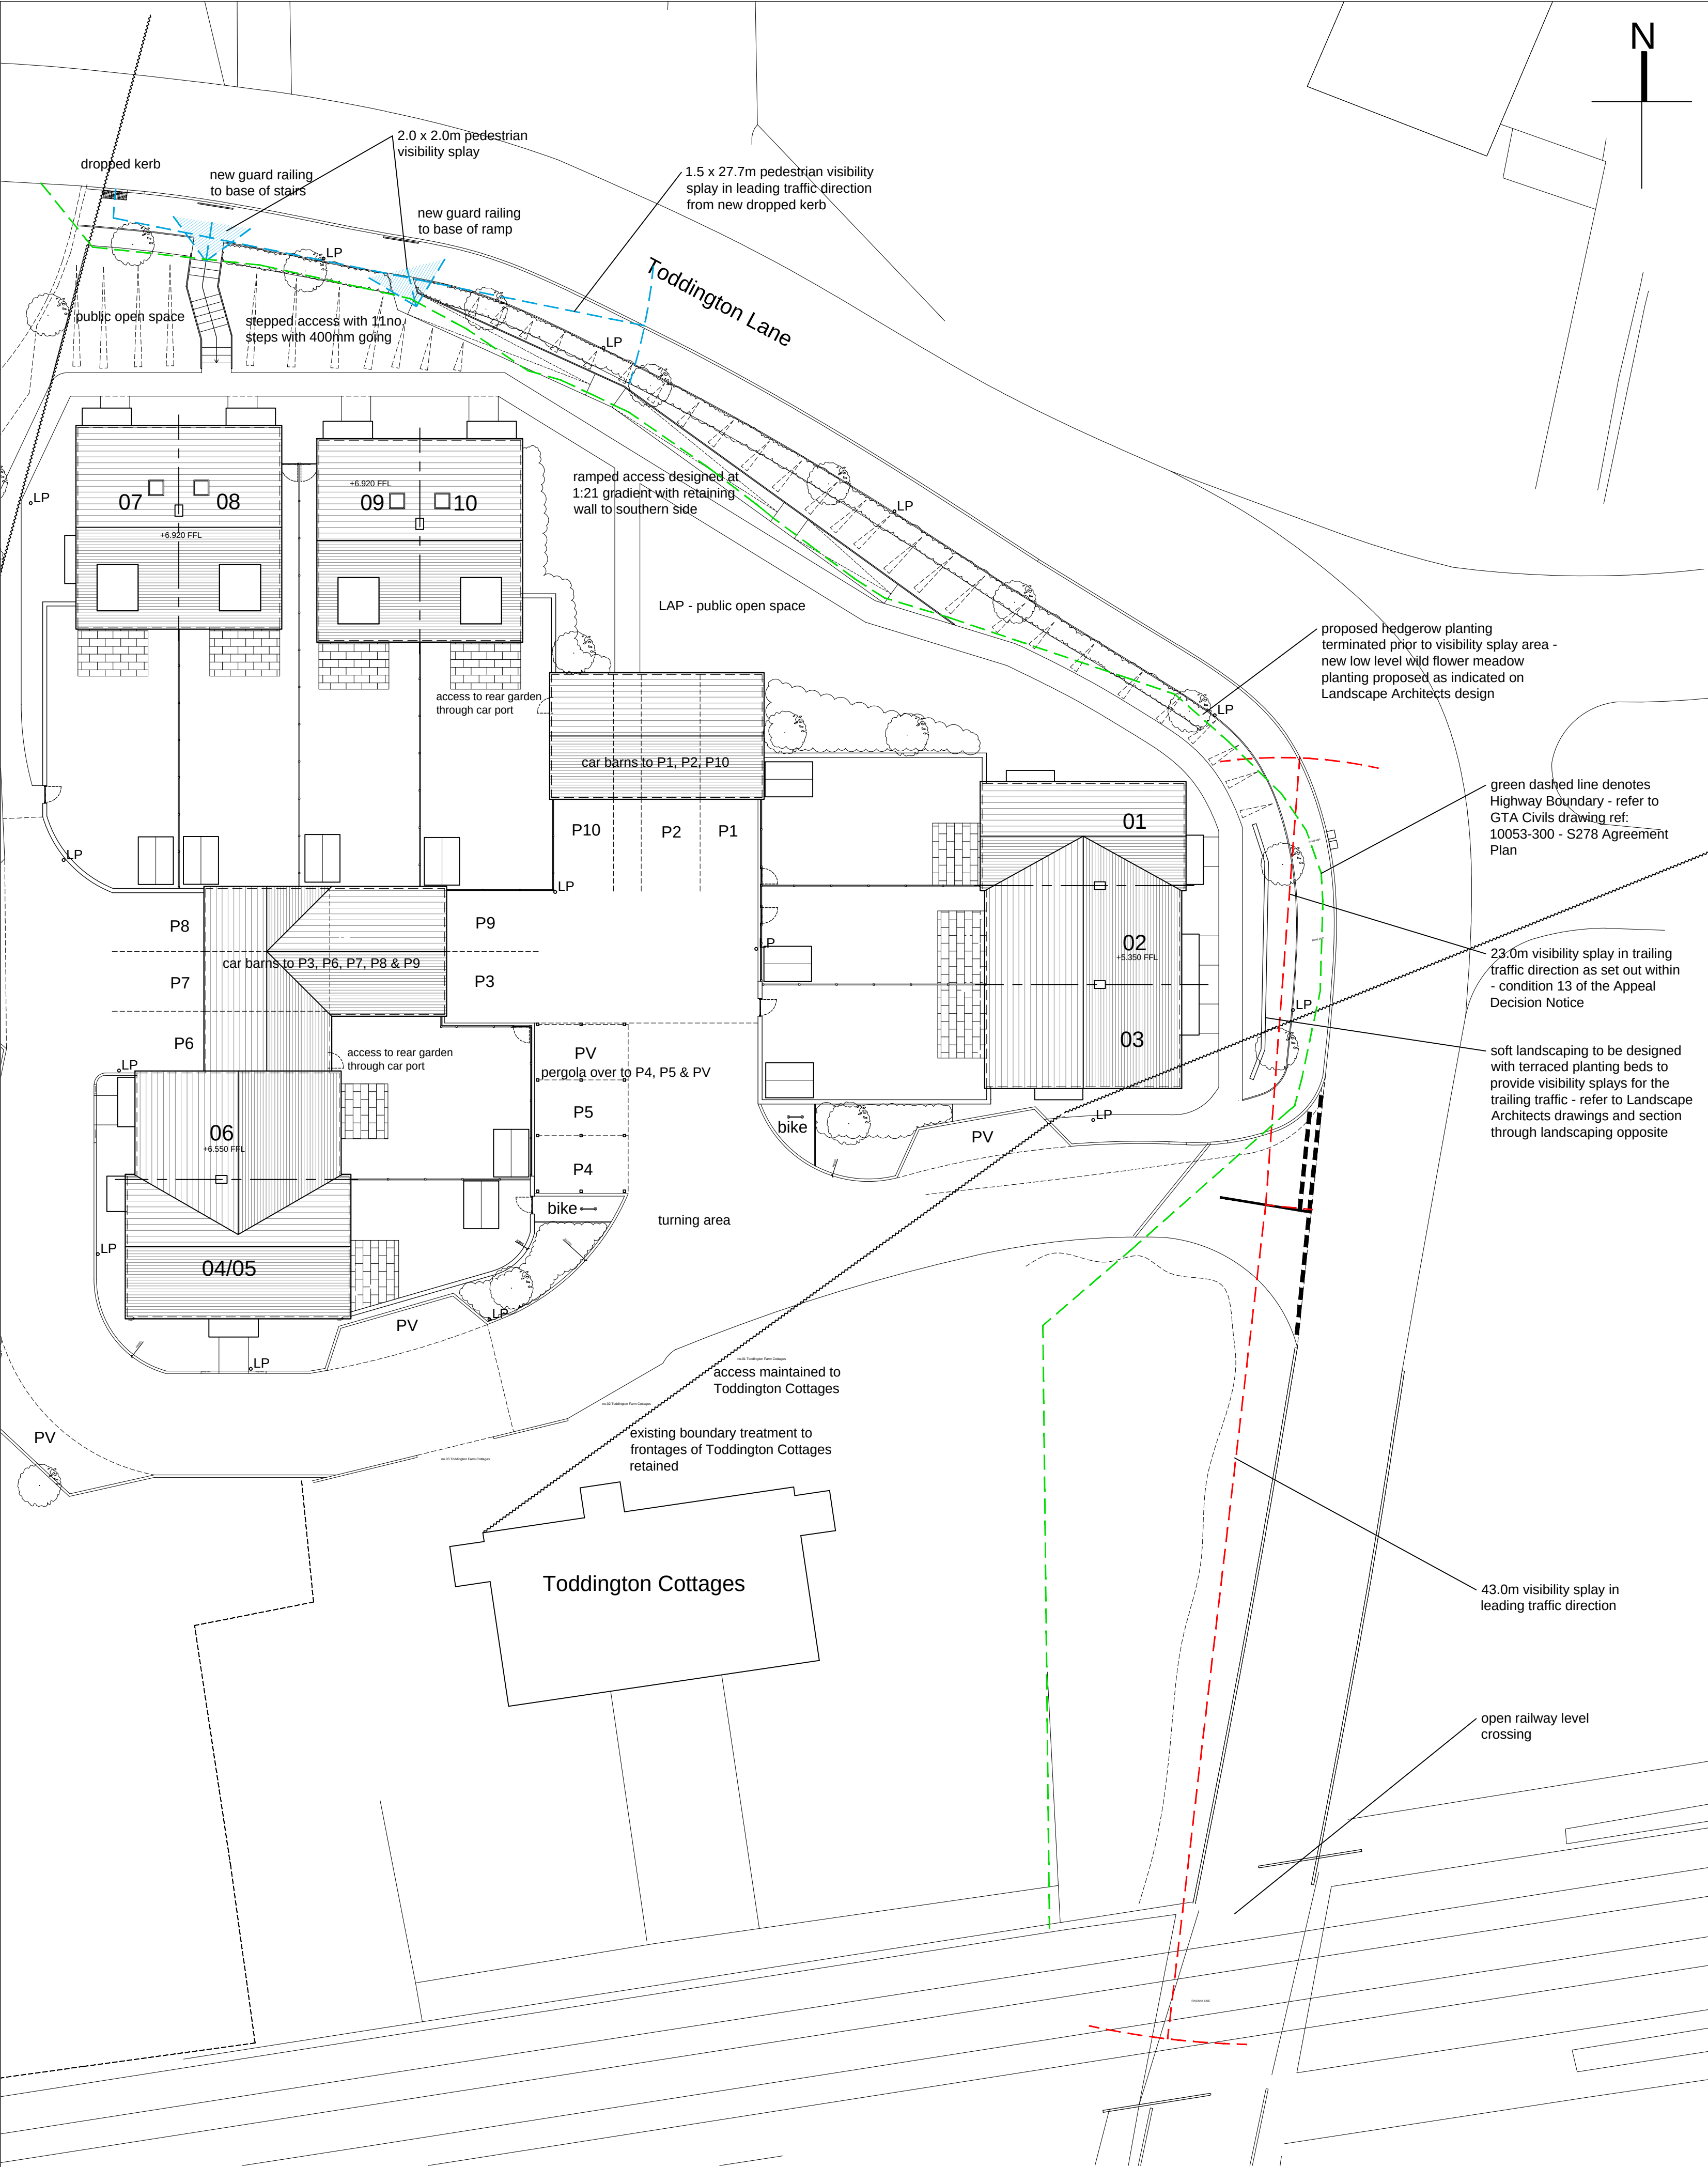

Visibility Splay Site Plan - 1:200 @ A1

0m 2m 4m 6m 8m 10m 12m 14m 16m 18m 20m

scale bar - 1:200 @ A1

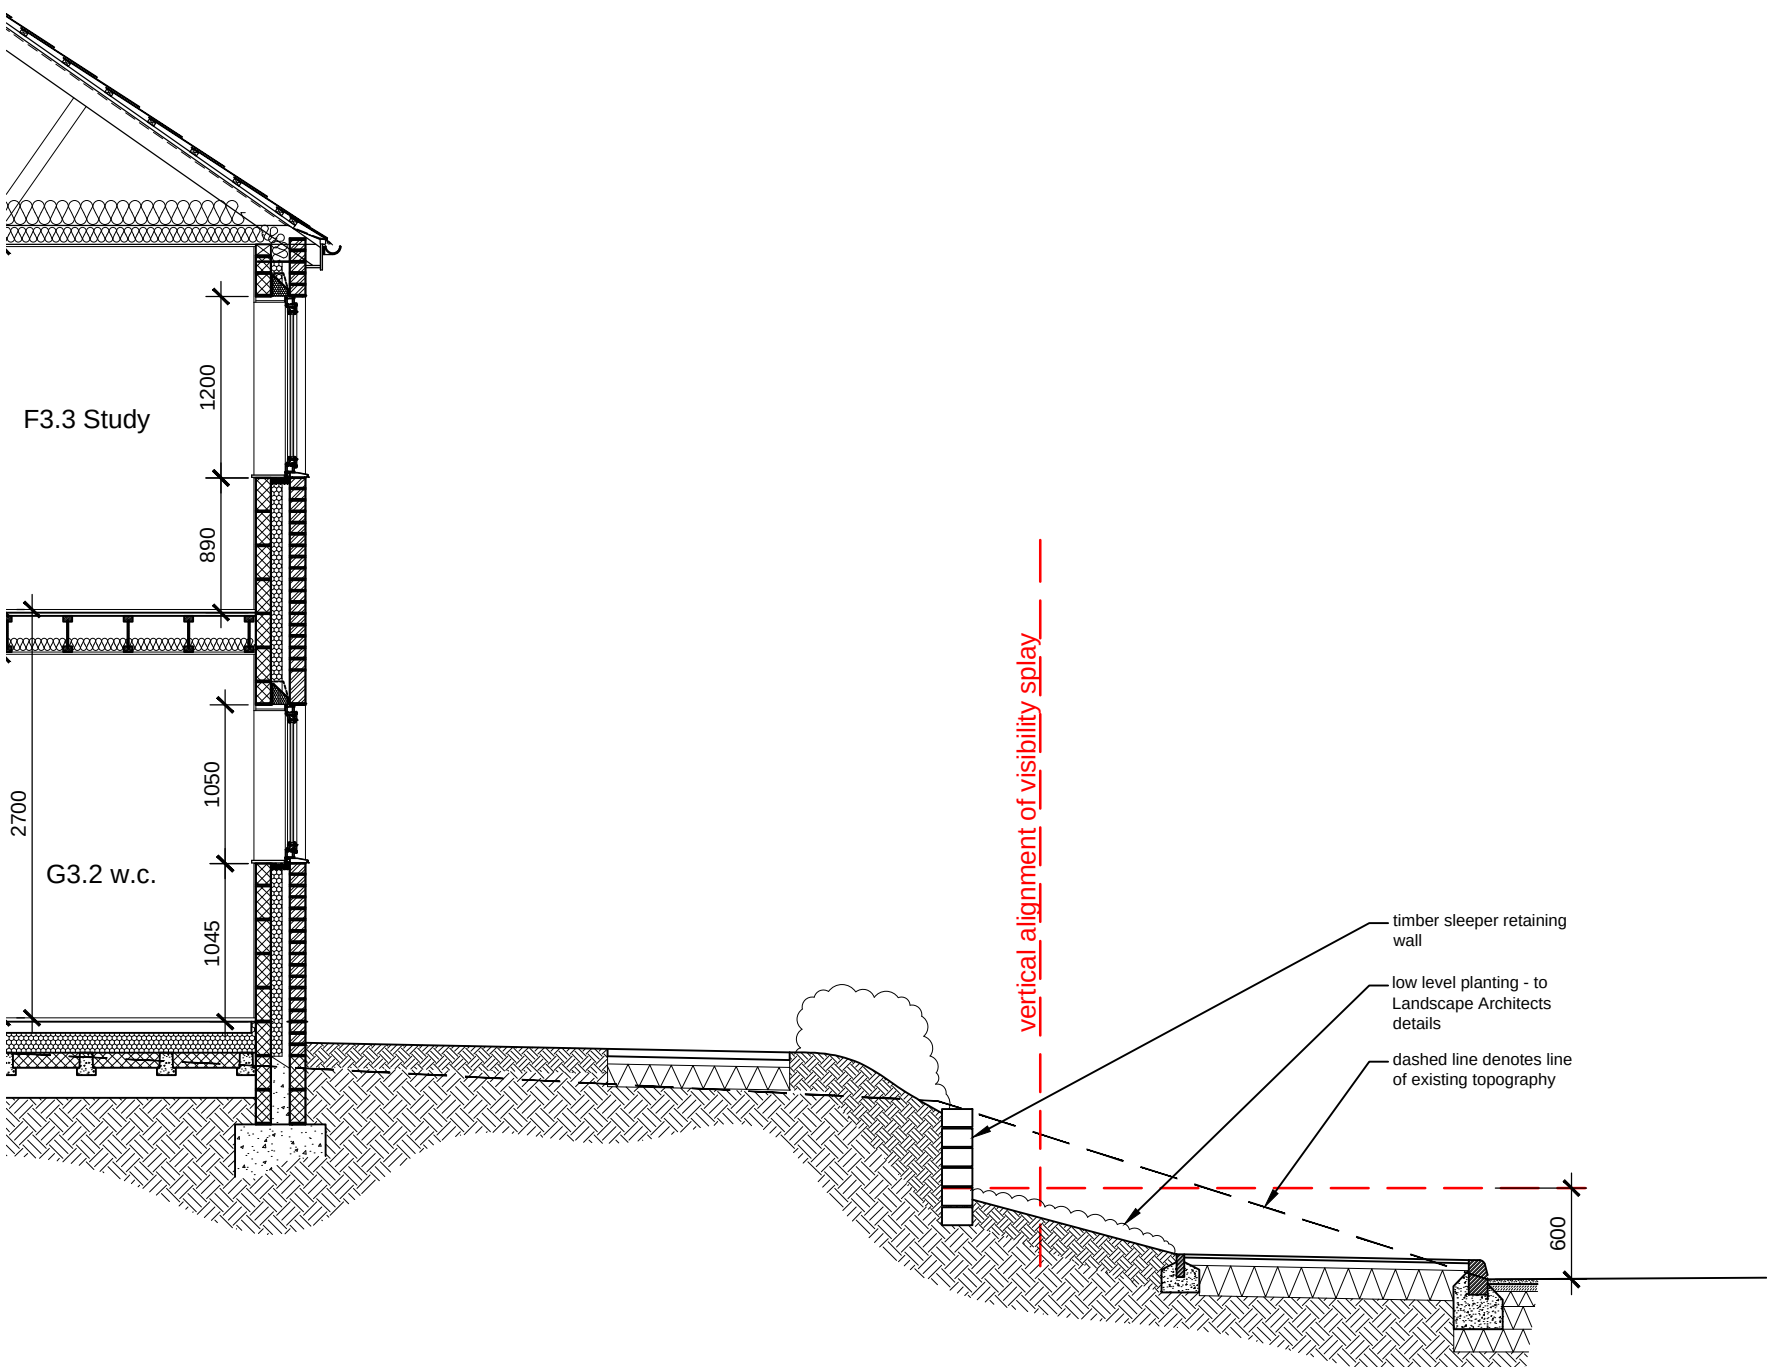

Site Section through landscaping - 1:50 @ A1

0m 1m 2m 3m 4m 5m

scale bar - 1:50 @ A1

NB: This drawing is to be read in conjunction with GTA Civils drawing ref: 10053_300 - Section 278 Agreement Plan

- NOTES**
- DO NOT SCALE OFF THIS DRAWING EXCEPT FOR PLANNING PURPOSES
 - CHECK ALL DIMENSIONS ON SITE BEFORE ANY WORK IS COMMENCED
 - ALL GOODS MATERIALS AND WORKMANSHIP MUST CONFORM WITH CURRENT BUILDING REGULATIONS, BRITISH STANDARDS AND CODES OF PRACTICE
 - COPYRIGHT OF THIS DRAWING IS RETAINED BY THE ARCHITECT AND IT MUST NOT BE REPRODUCED WITHOUT WRITTEN CONSENT

A	25.09.19	ec	updated following planners comments
REV	DATE	BY	AMENDMENT
folkes architects The Old Forge 6 Church Street Barnington West Sussex BN20 4LA L 01903 866029 info@folkesarchitects.co.uk			
CLIENT BB Property Investments Ltd			
JOB TITLE Development of Toddington Lane Littlehampton West Sussex BN17 7PP			
DRAWING TITLE Visibility Splay Layout PLANNING ISSUE			
DATE May '19	SCALE 1:200 @ A1	DRAWN BY ec	CHECKED BY mf
JOB NO. 19014	DRAWING NO. 2.32	REVISION A	