




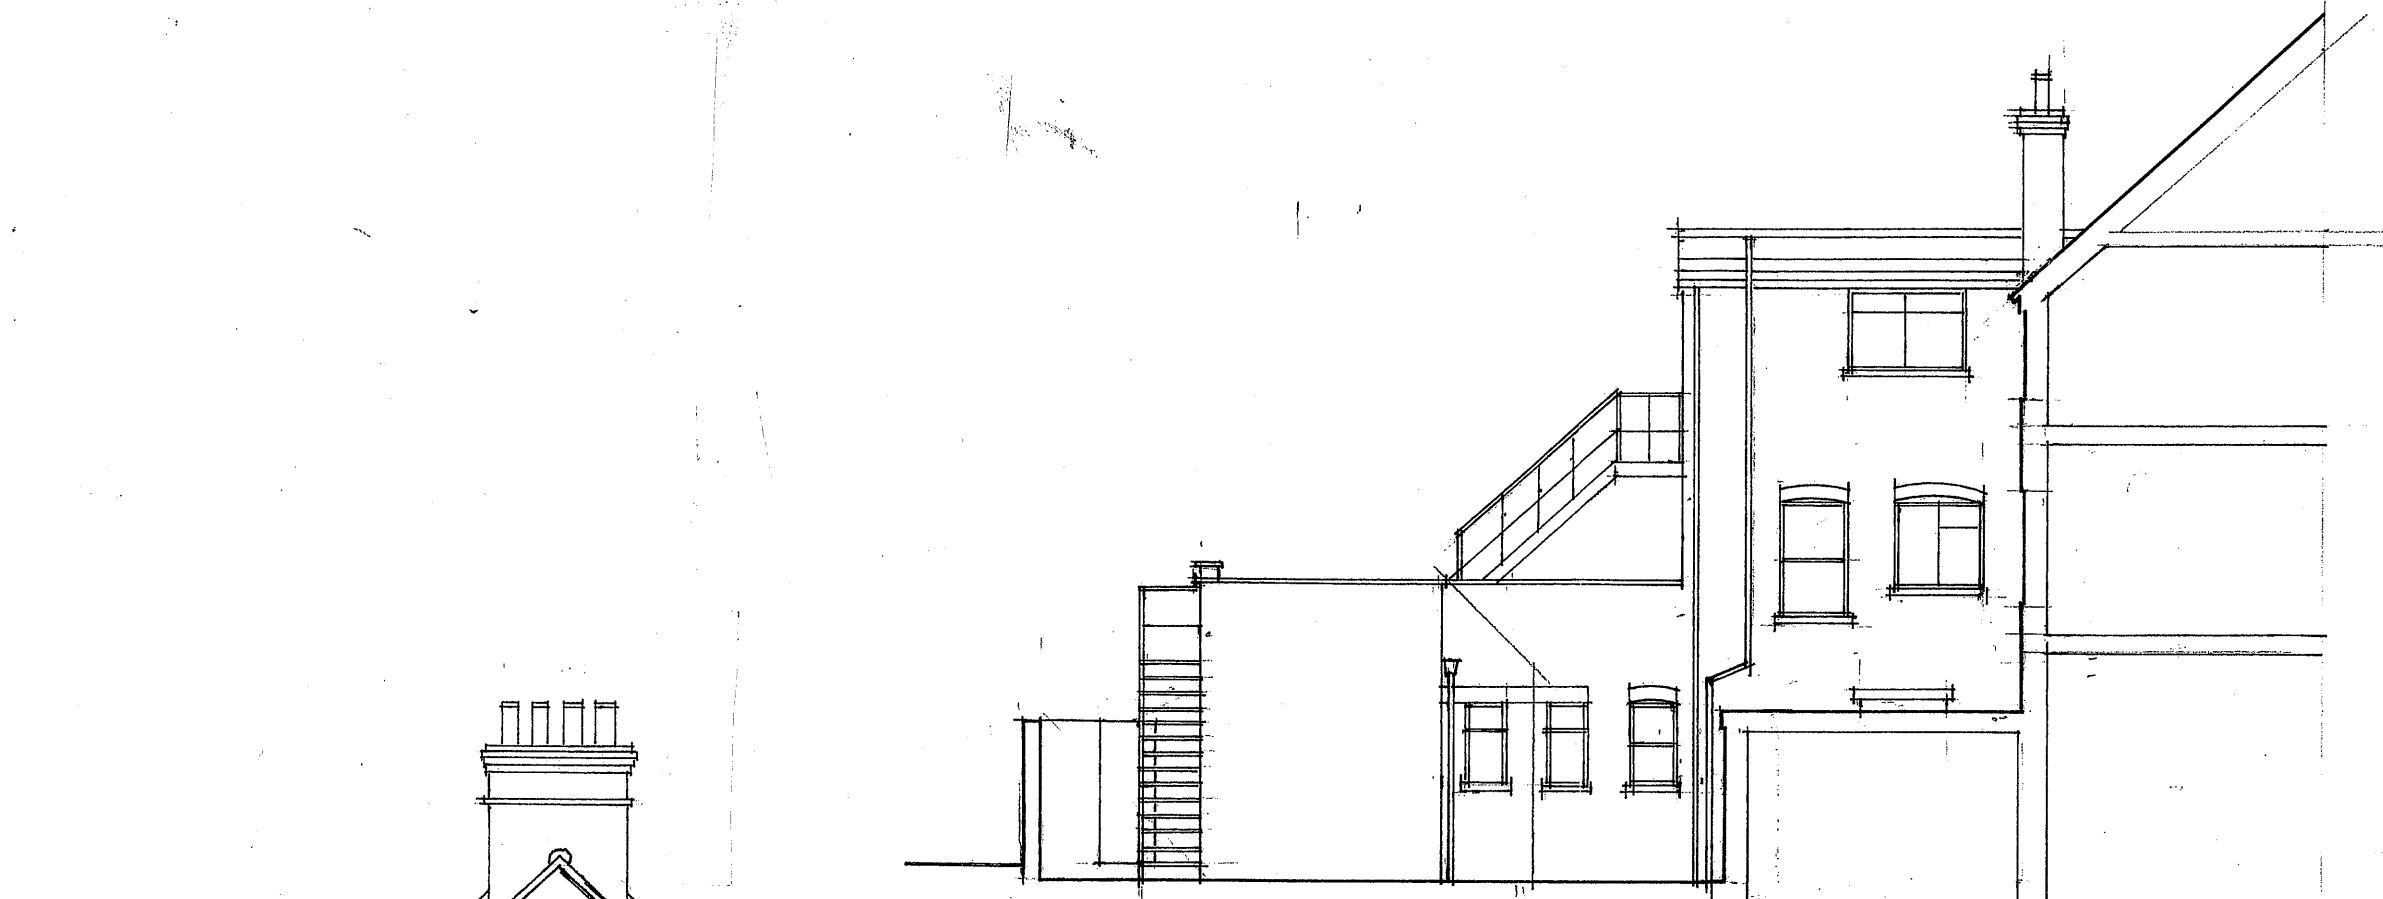

NORTH ELEVATION

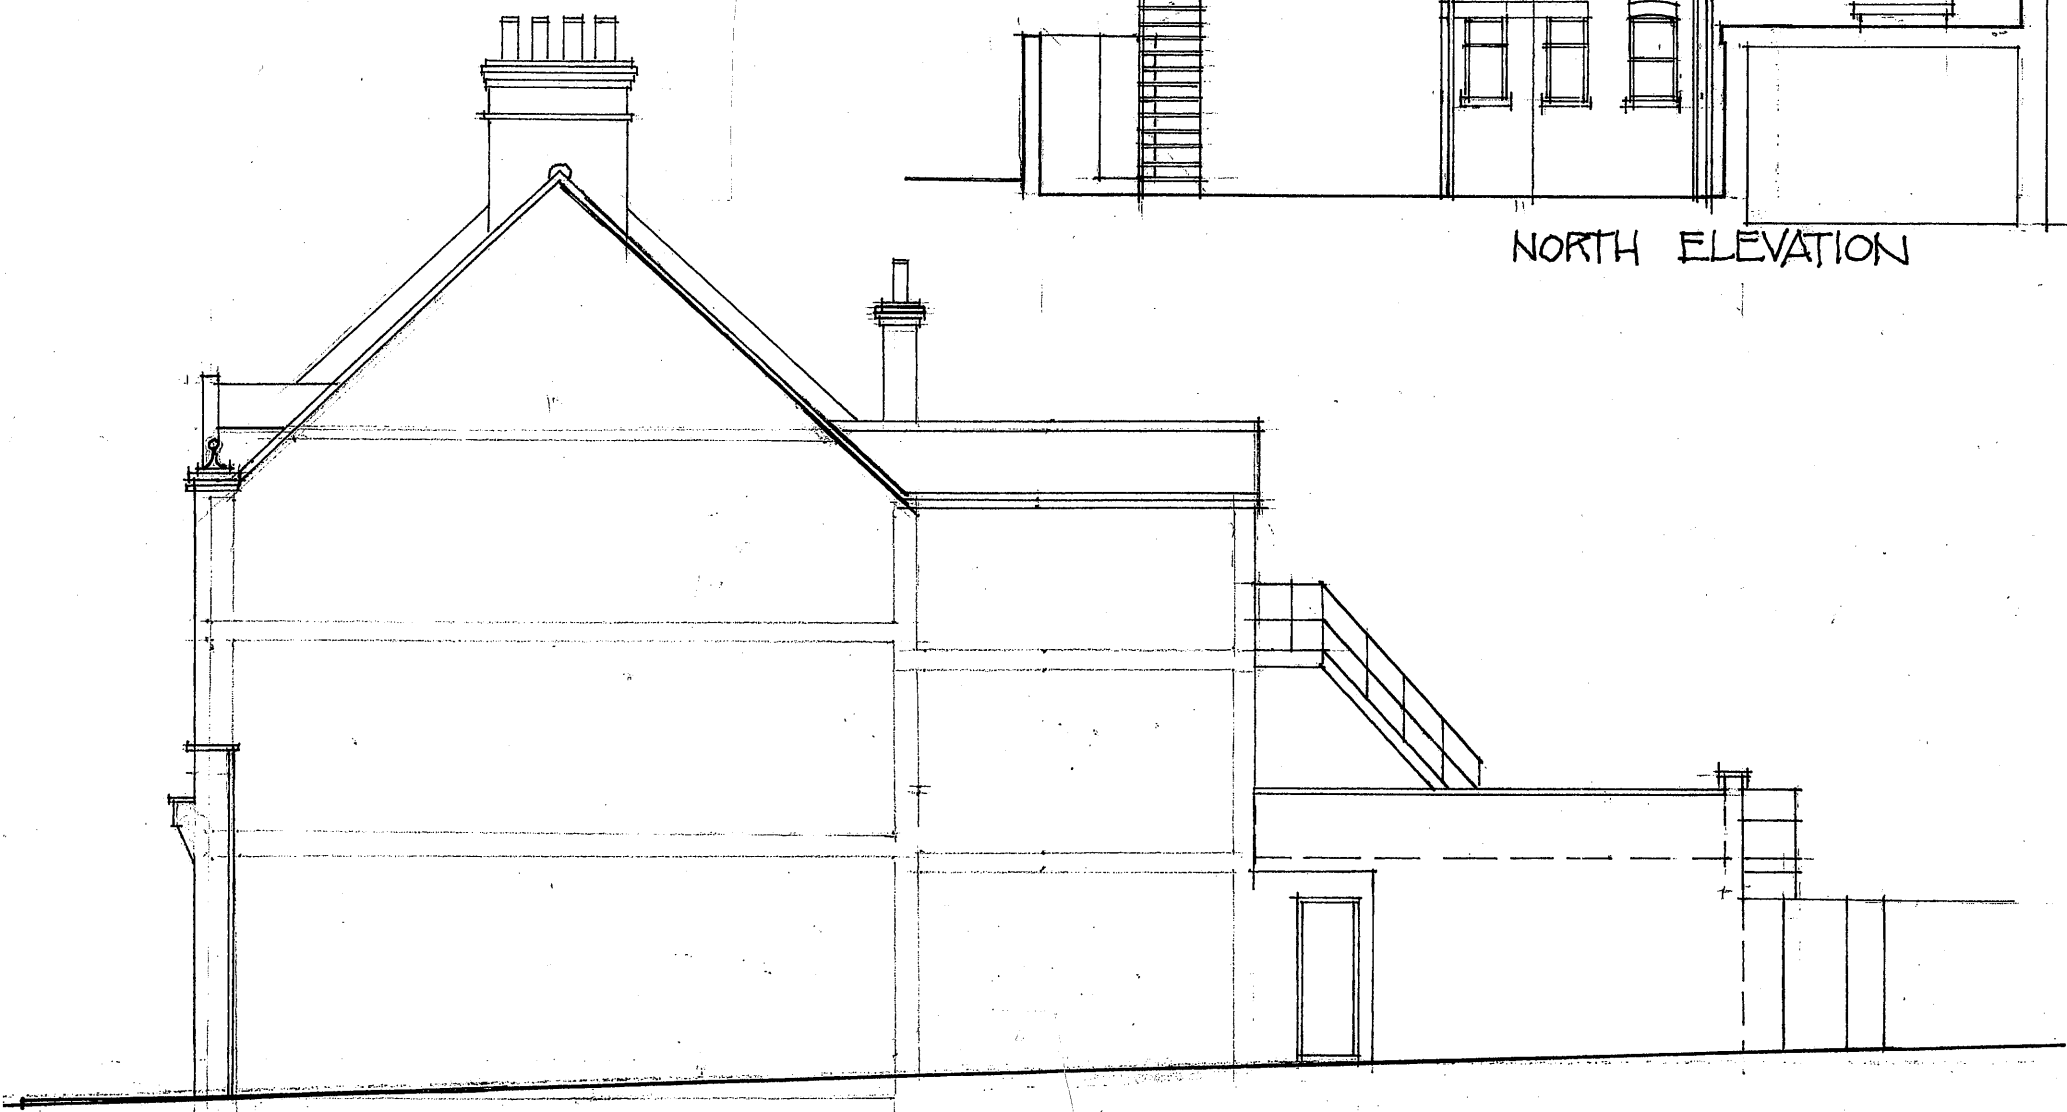

SOUTH ELEVATION

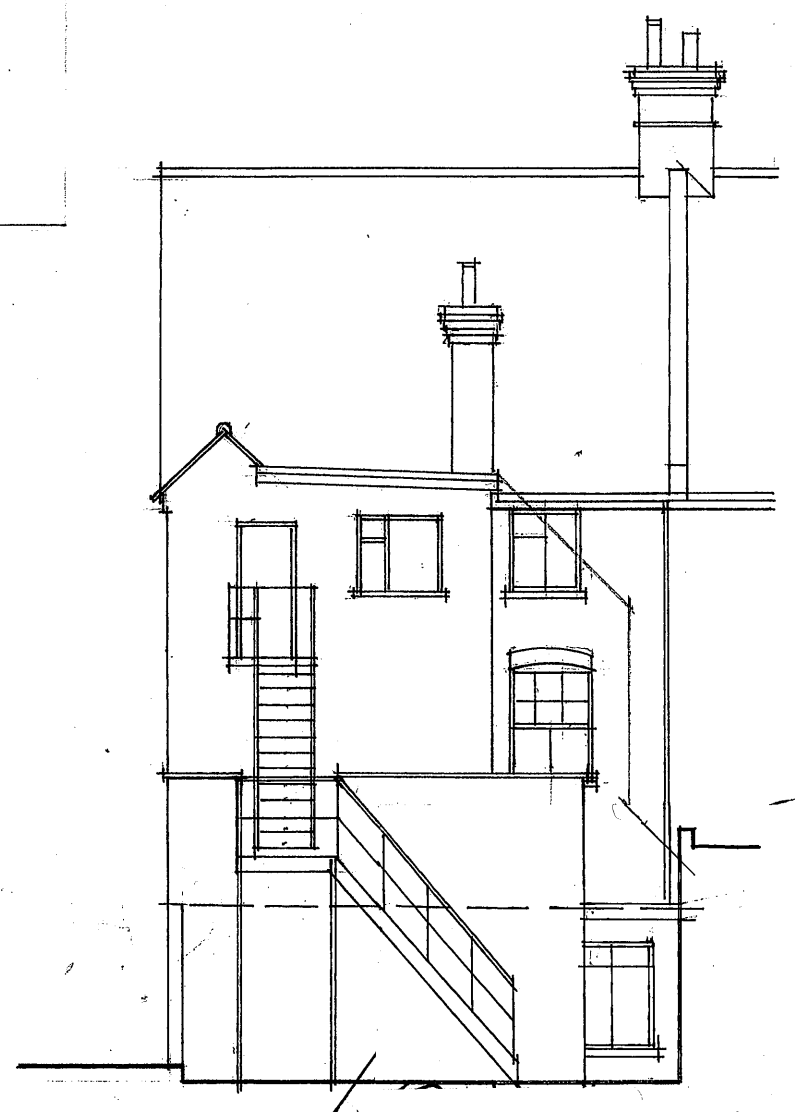

EAST ELEVATION TO CAR PARK

SURVEY AS EXISTING @ 27.10.2016 / ELEVATIONS
15, BEACH ROAD . LITTLEHAMPTON . SUSSEX .
GRAHAM NICOLLS LTD . BUILDING DESIGN + TECHNOLOGY. TEL/07990 522709

SCALE / 1:100 @ A3
DATE / 09.02.2017
DWG. NO / 080616 / SY.02