


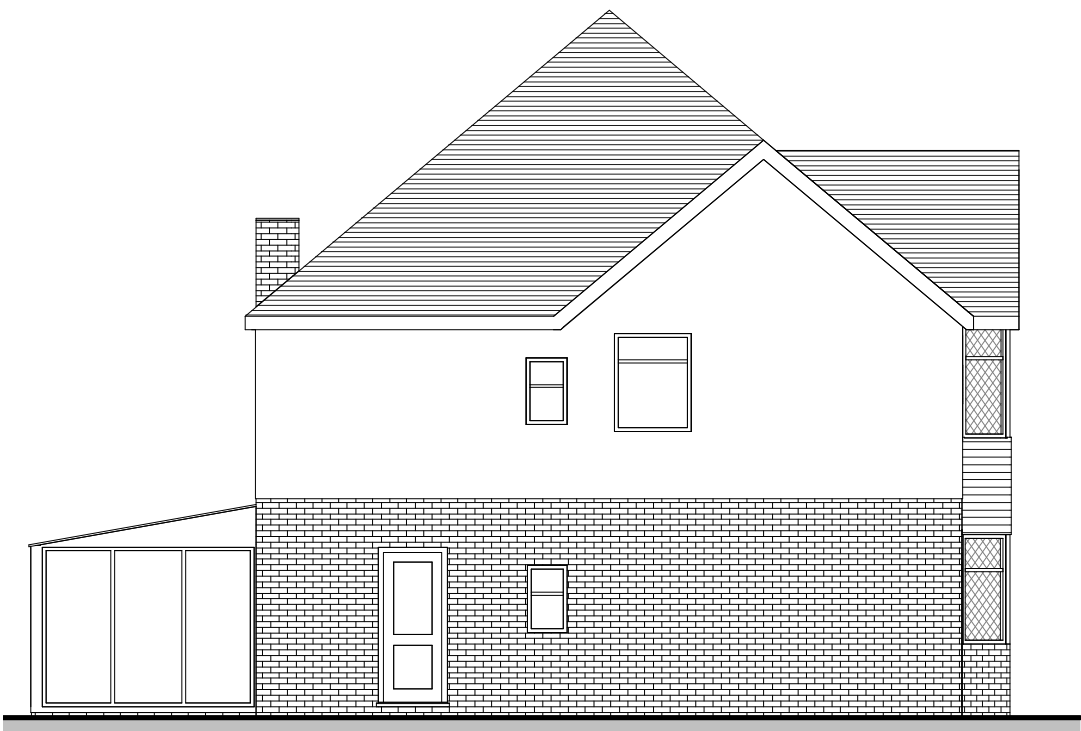


Existing West Elevation
1 : 100





Existing North Elevation
1 : 100



Existing East Elevation
1 : 100

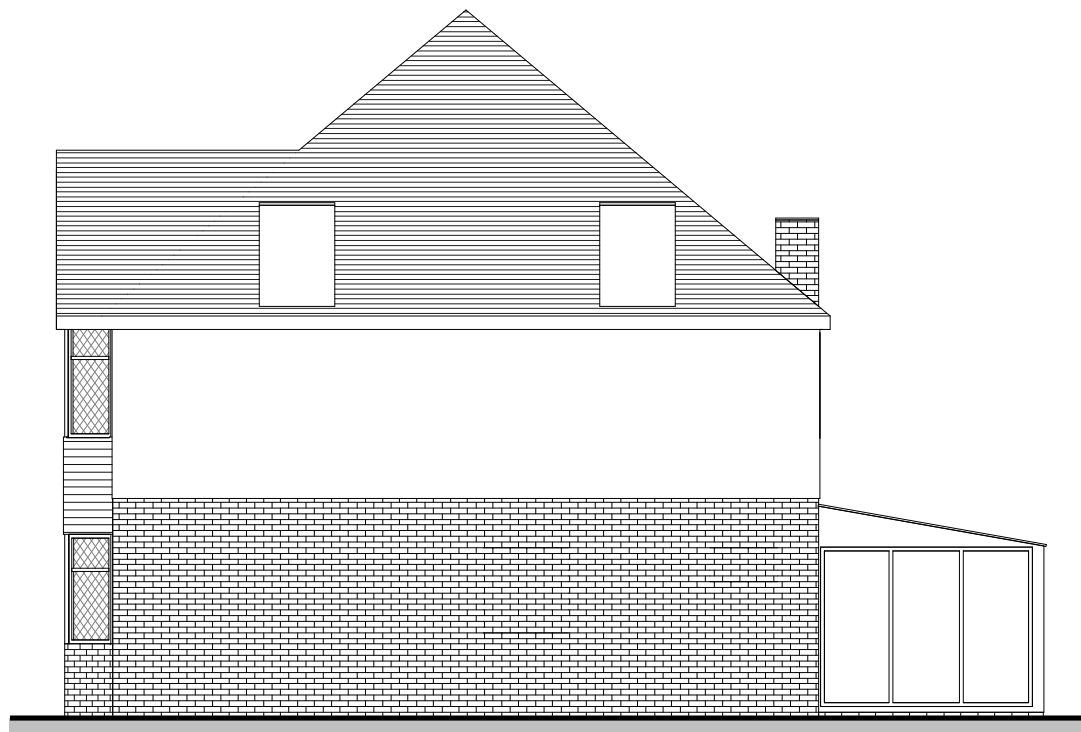

Existing South Elevation
1 : 100

  

Tel: 0800 6127 664
www.yourhomeplans.co.uk

Your Home Plans



These drawings are for approval purposes. Materials and products should not be ordered based on scaling from drawings as errors may occur along existing building lines. All measurements and supporting elements are to be checked on site. Refer to Your Home Plans if any discrepancies are found.

Mrs F Broad
67 Norfolk Road
Littlehampton
West Sussex
BN17 5HE

Existing Elevations

Project number	67NOR-18REVA
Date	20th October 2018
Drawn by	JG
Checked by	Checker

A101

Scale 1 : 100



Proposed West Elevation
1 : 100



Proposed North Elevation
1 : 100





Proposed East Elevation
1 : 100

Materials to
match existing



Proposed South Elevation
1 : 100

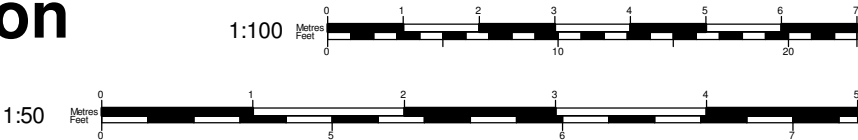

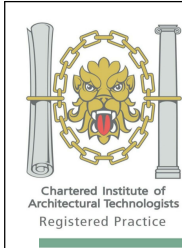


Tel: 0800 6127 664
www.yourhomeplans.co.uk

Your Home Plans


These drawings are for approval purposes. Materials and products should not be ordered based on scaling from drawings as errors may occur along existing building lines. All measurements and supporting elements are to be checked on site. Refer to Your Home Plans if any discrepancies are found.

Mrs F Broad
67 Norfolk Road
Littlehampton
West Sussex
BN17 5HE


Proposed Elevations			
Project number	67NOR-18REVA	A102	Scale
Date	20t October 2018		
Drawn by	JG		
Checked by	Checker	1 : 100	

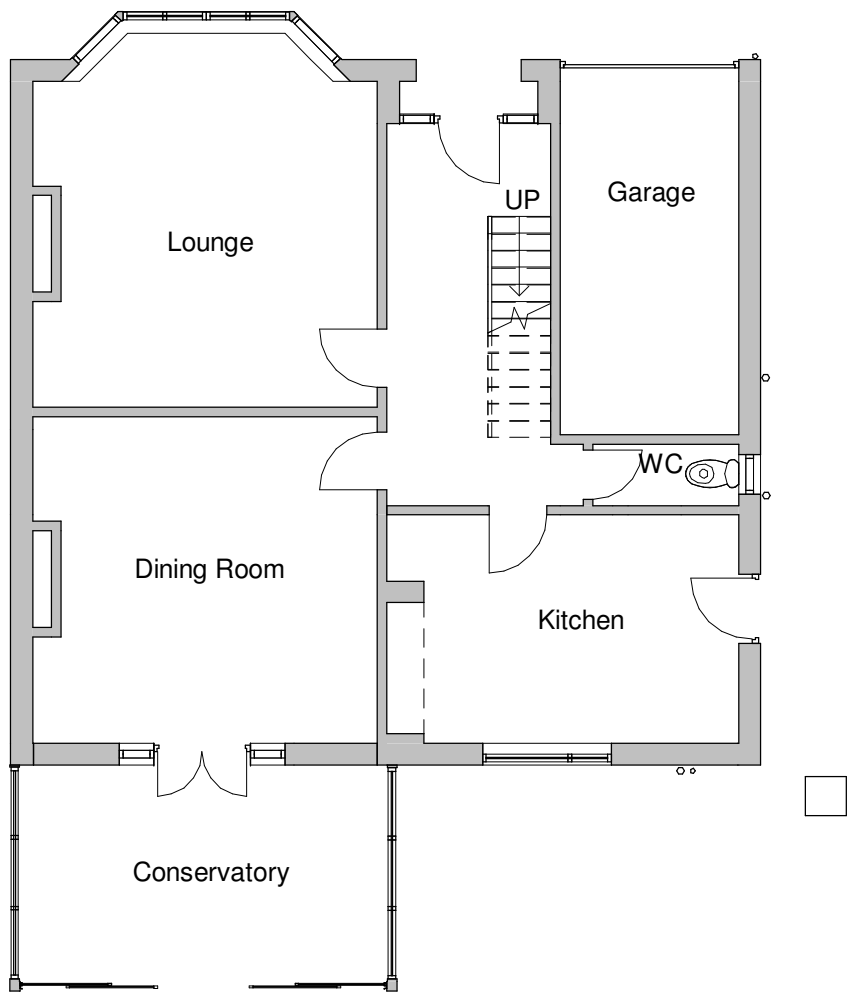


Existing Ground Floor
1 : 100

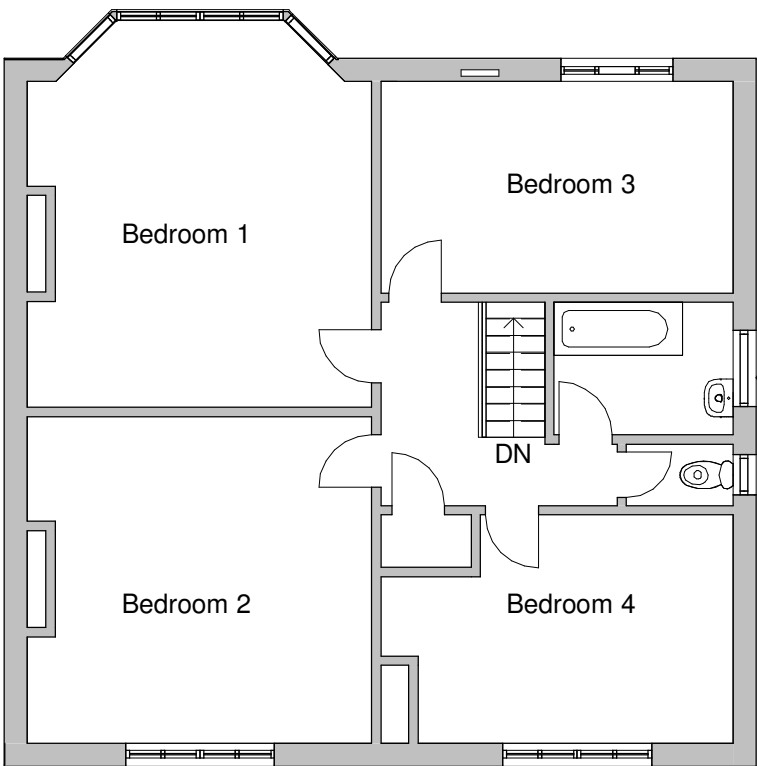

Existing First Floor
1 : 100

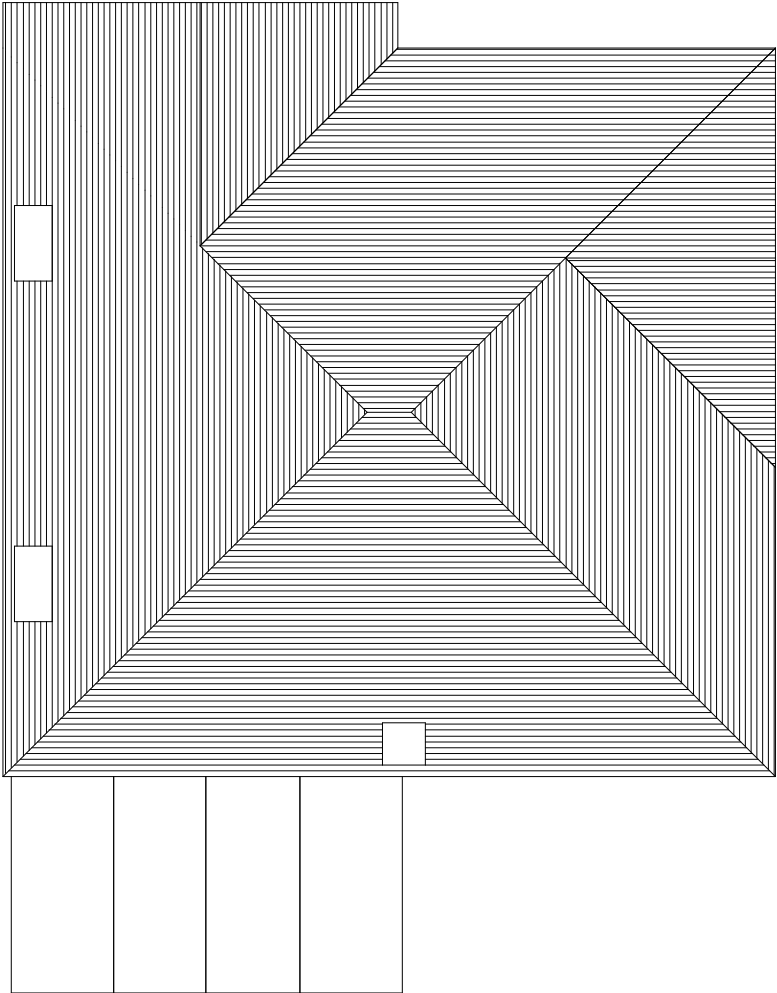

Existing Roof Plan
1 : 100

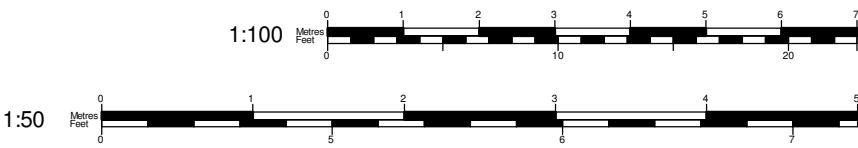




Chartered Institute of
Architectural Technologists
Registered Practice

Tel: 0800 6127 664
www.yourhomeplans.co.uk

Your Home Plans



These drawings are for approval purposes. Materials and products should not be ordered based on scaling from drawings as errors may occur along existing building lines. All measurements and supporting elements are to be checked on site. Refer to Your Home Plans if any discrepancies are found.	Mrs F Broad	Existing Floor Plans			
	67 Norfolk Road	Project number		67NOR-18REVA	A103
	Littlehampton	Date		20t October 2018	
	West Sussex	Drawn by		JG	
	BN17 5HE	Checked by	Checker	Scale	1 : 100

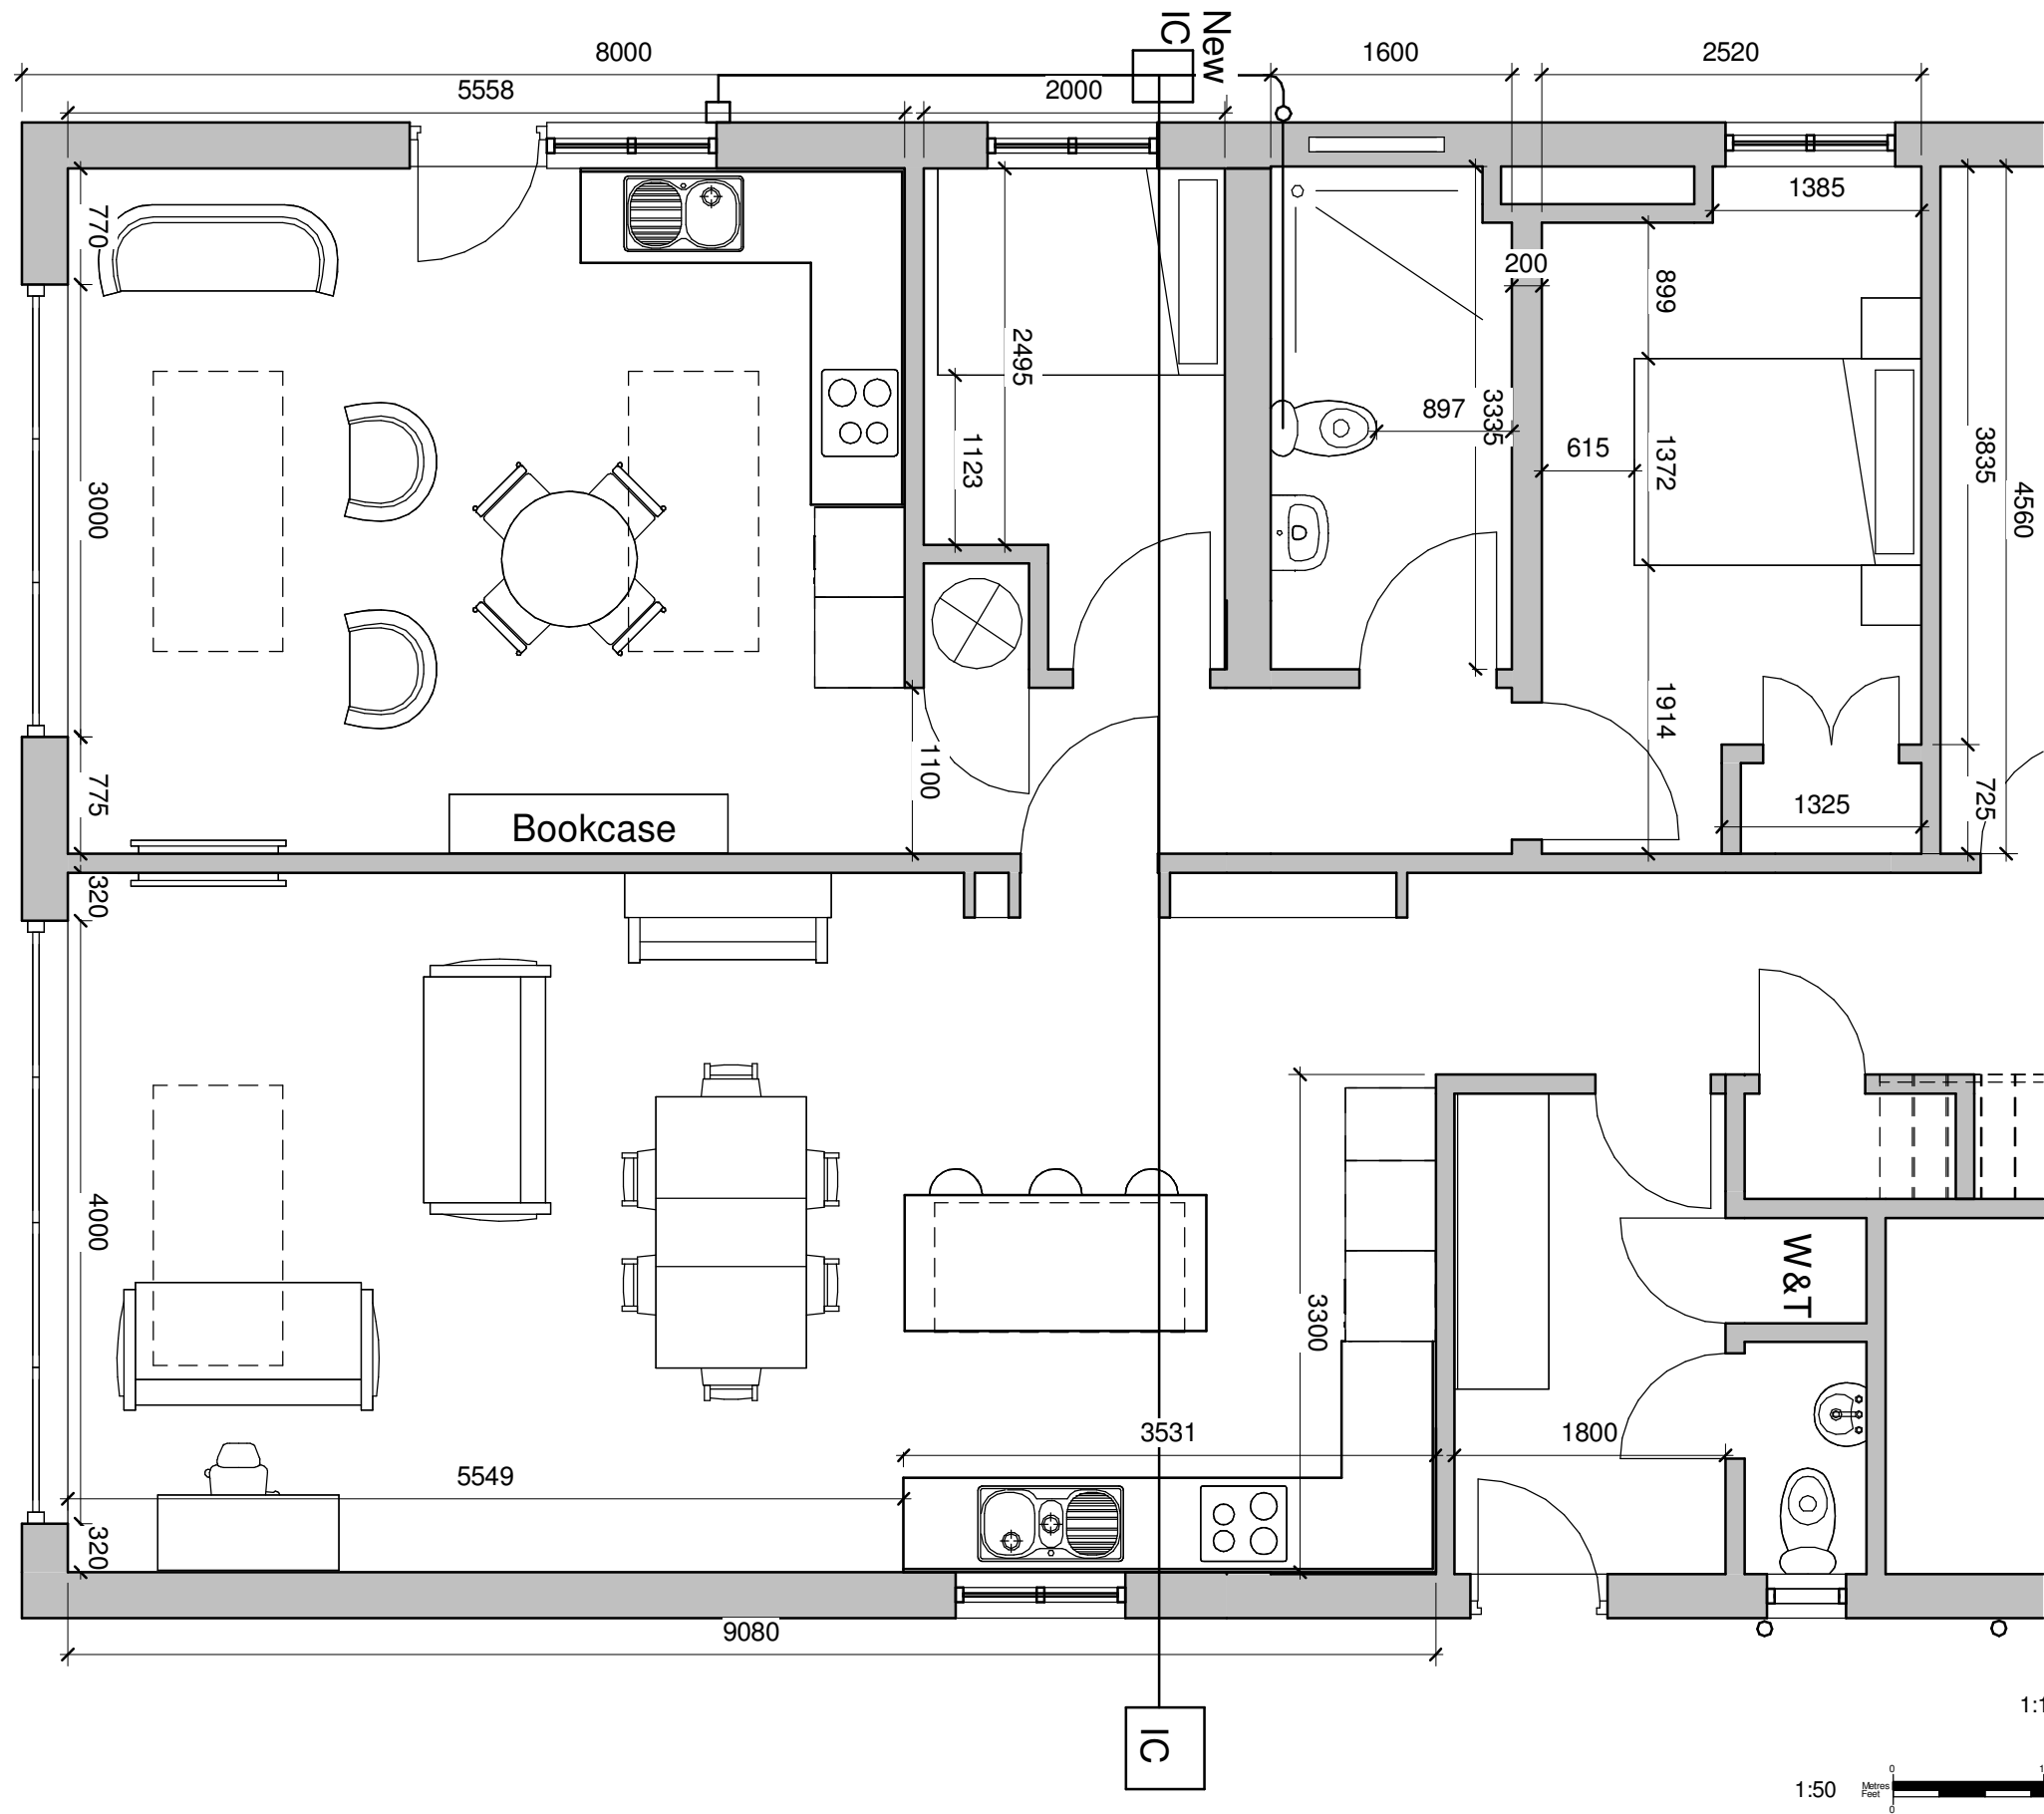

Tel: 0800 6127 664
www.yourhomeplans.co.uk

Your Home Plans



These drawings are for approval purposes. Materials and products should not be ordered based on scaling from drawings as errors may occur along existing building lines. All measurements and supporting elements are to be checked on site. Refer to Your Home Plans if any discrepancies are found.

Mrs F Broad
67 Norfolk Road
Littlehampton
West Sussex
BN17 5HE

Proposed Ground Floor

Project number	67NOR-18REVA
Date	20th October 2018
Drawn by	JG
Checked by	Checker

A104

Scale 1 : 50