



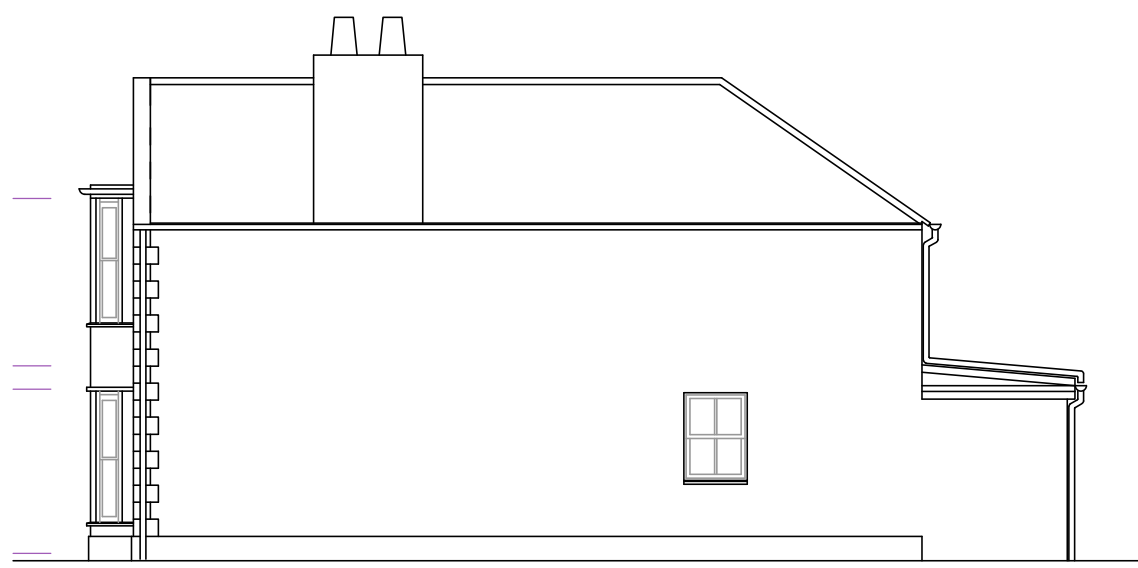


SIDE ELEVATION
East



FRONT ELEVATION
South

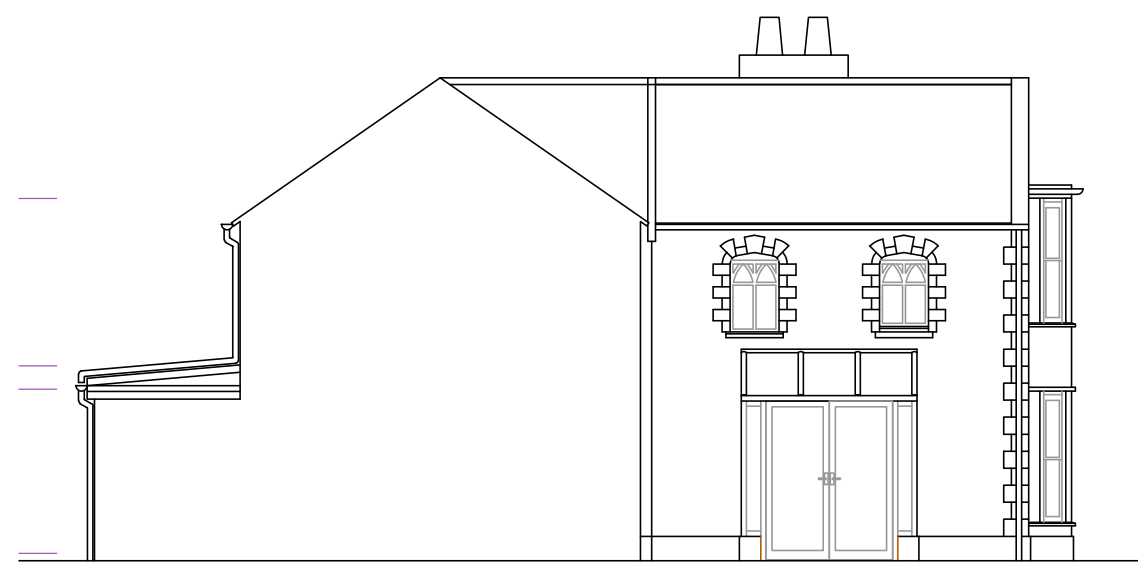


SIDE ELEVATION
West

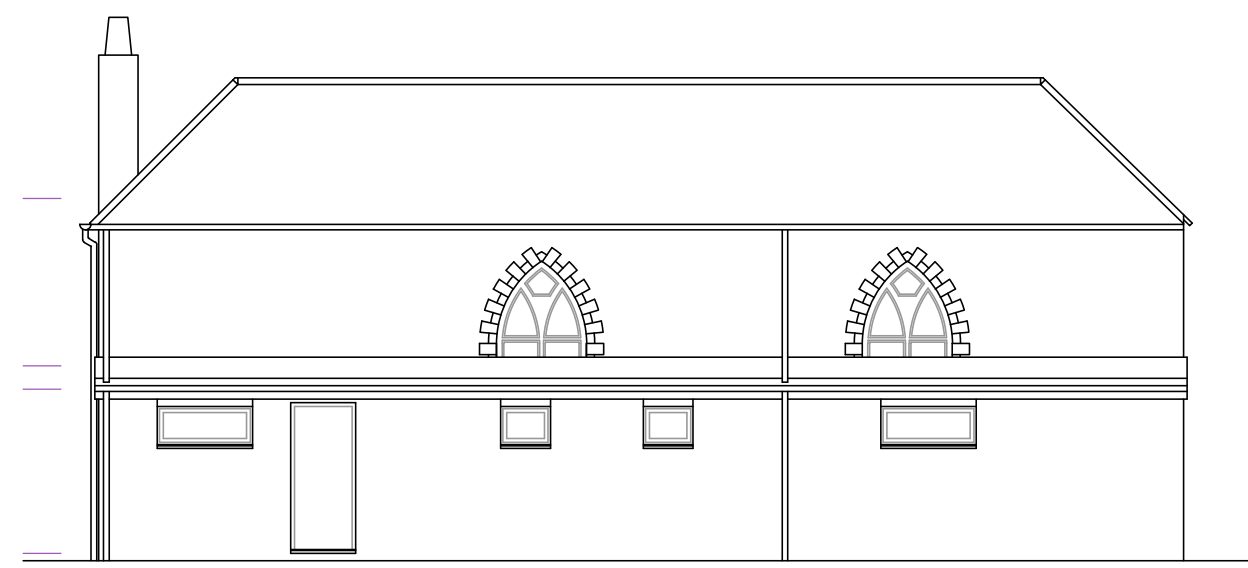


REAR ELEVATION
North

EXISTING AND PROPOSED
ELEVATIONS 1:100

WORKS APPROVED UNDER:
LU/82/18 PL
LU/152/17 PL
LU/325/01/L
LU/245/19L
LU/335/18/L

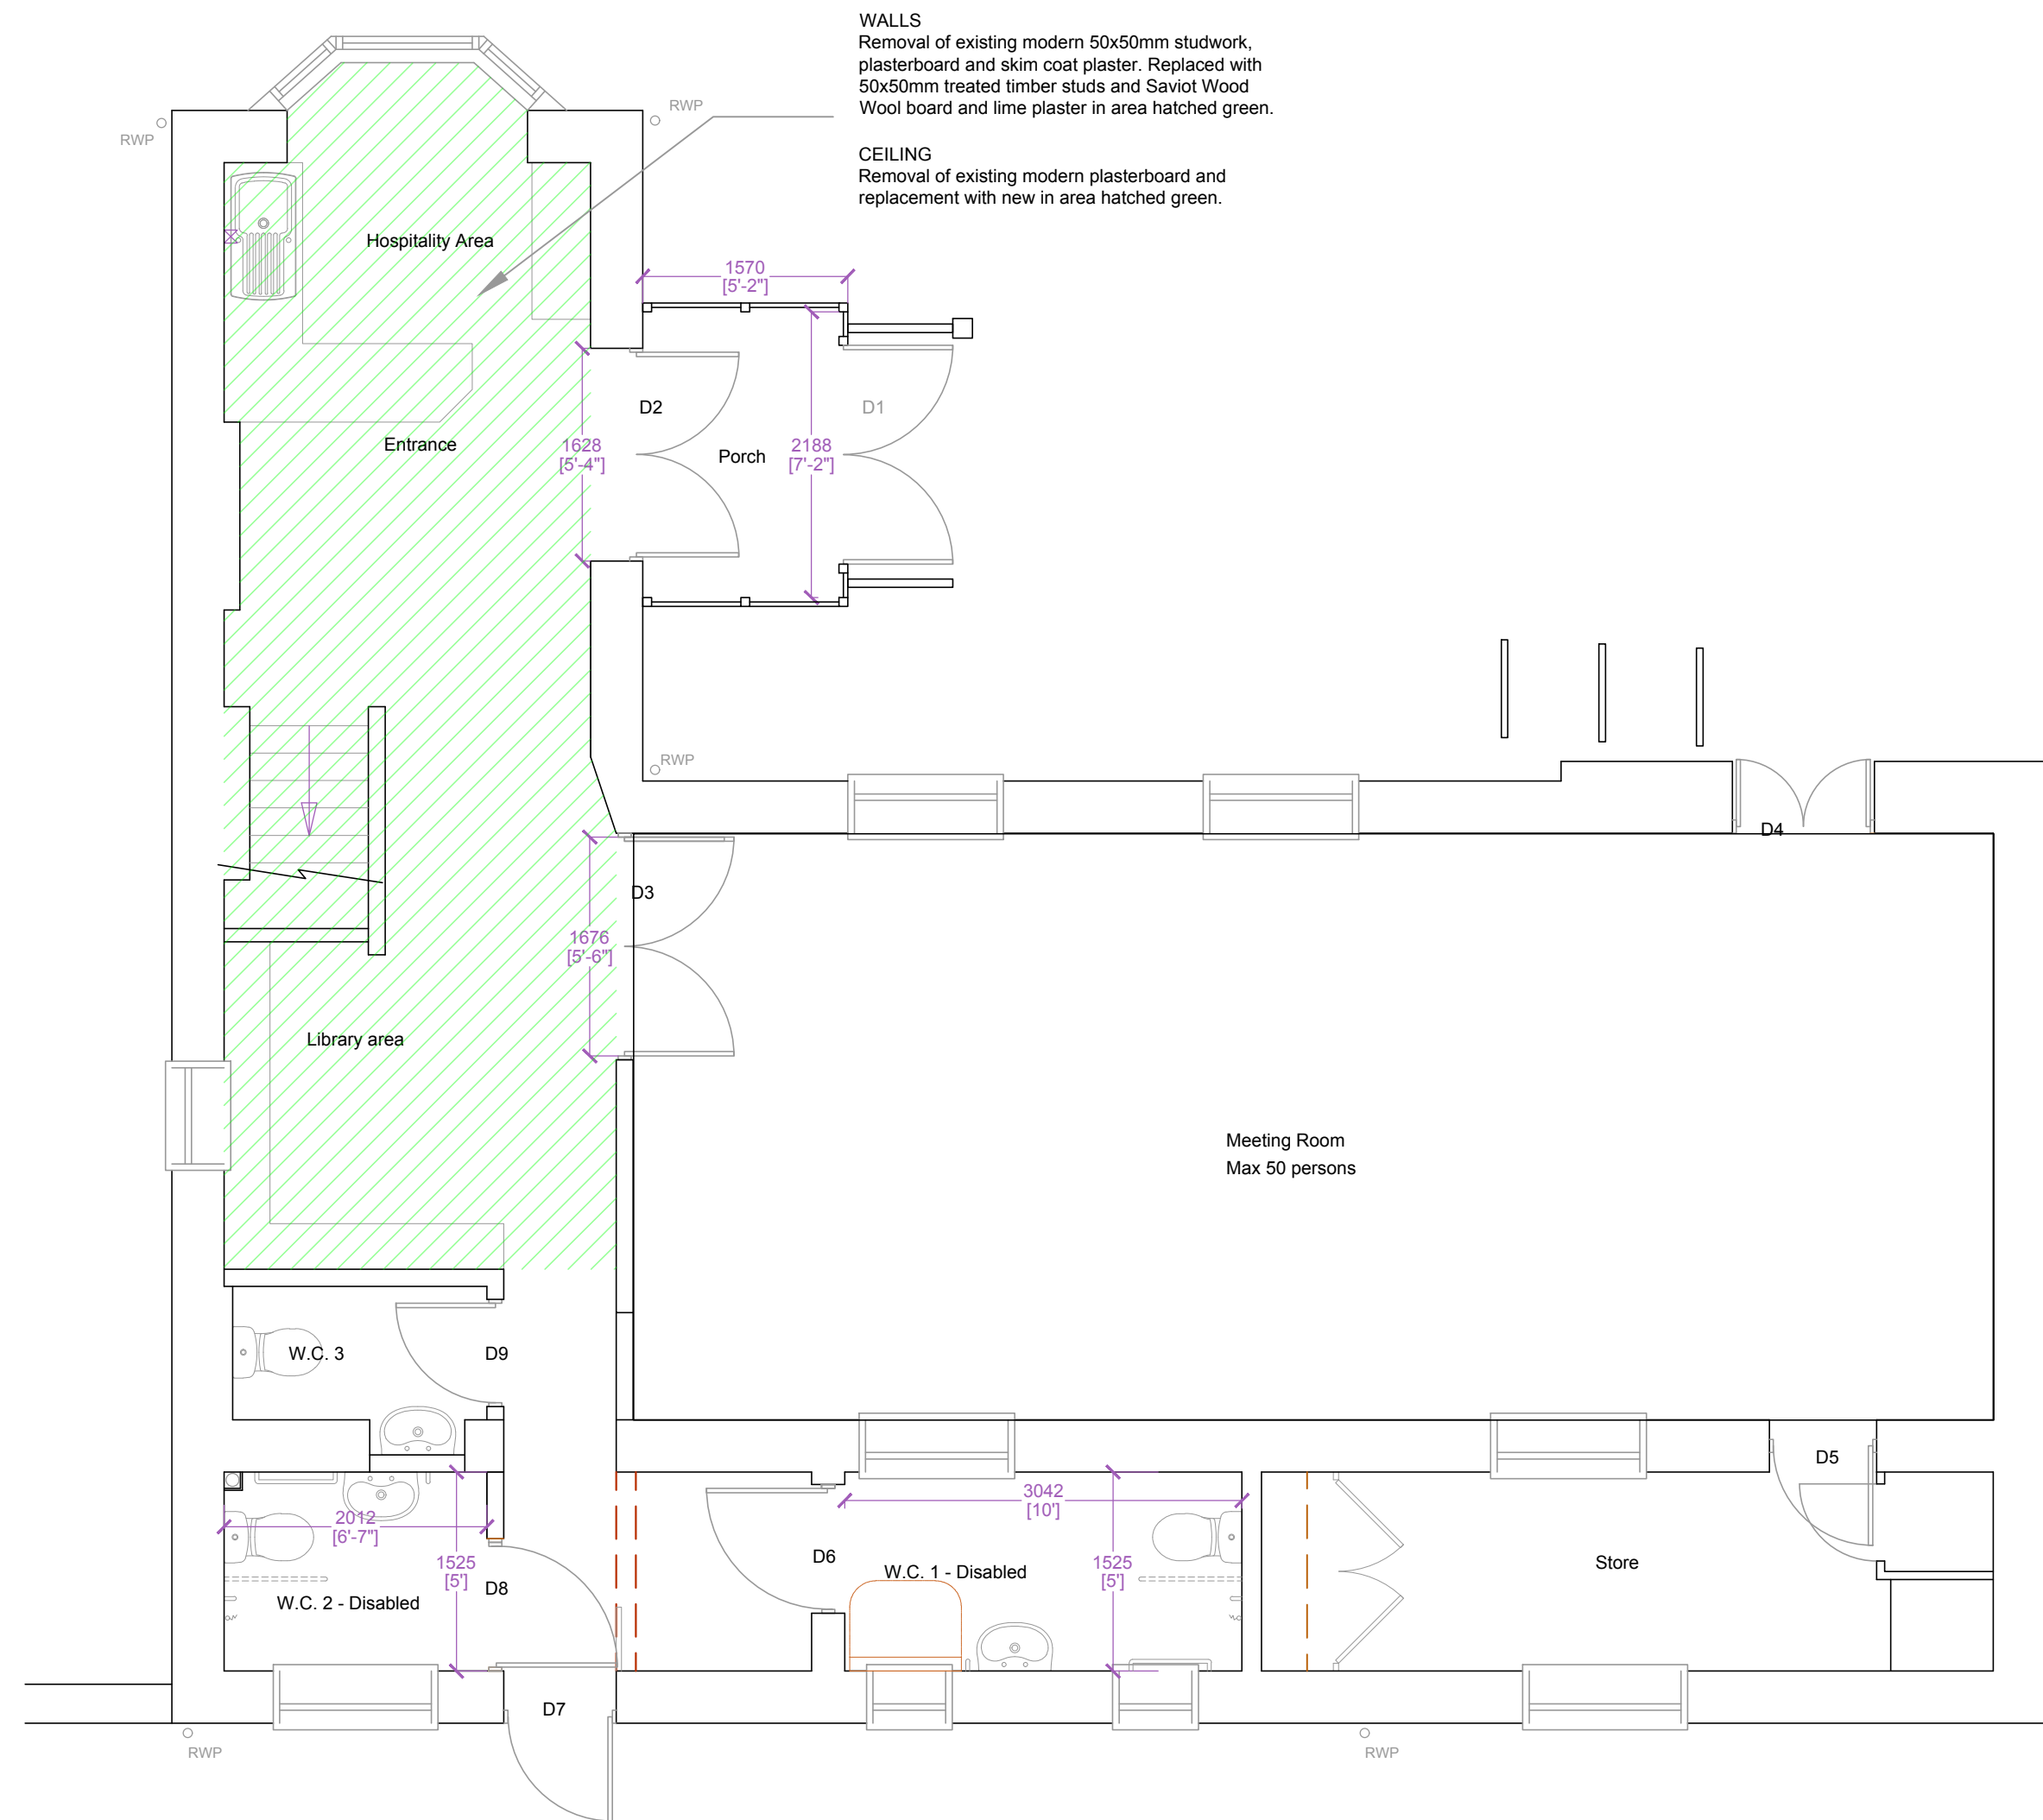



Ground Floor

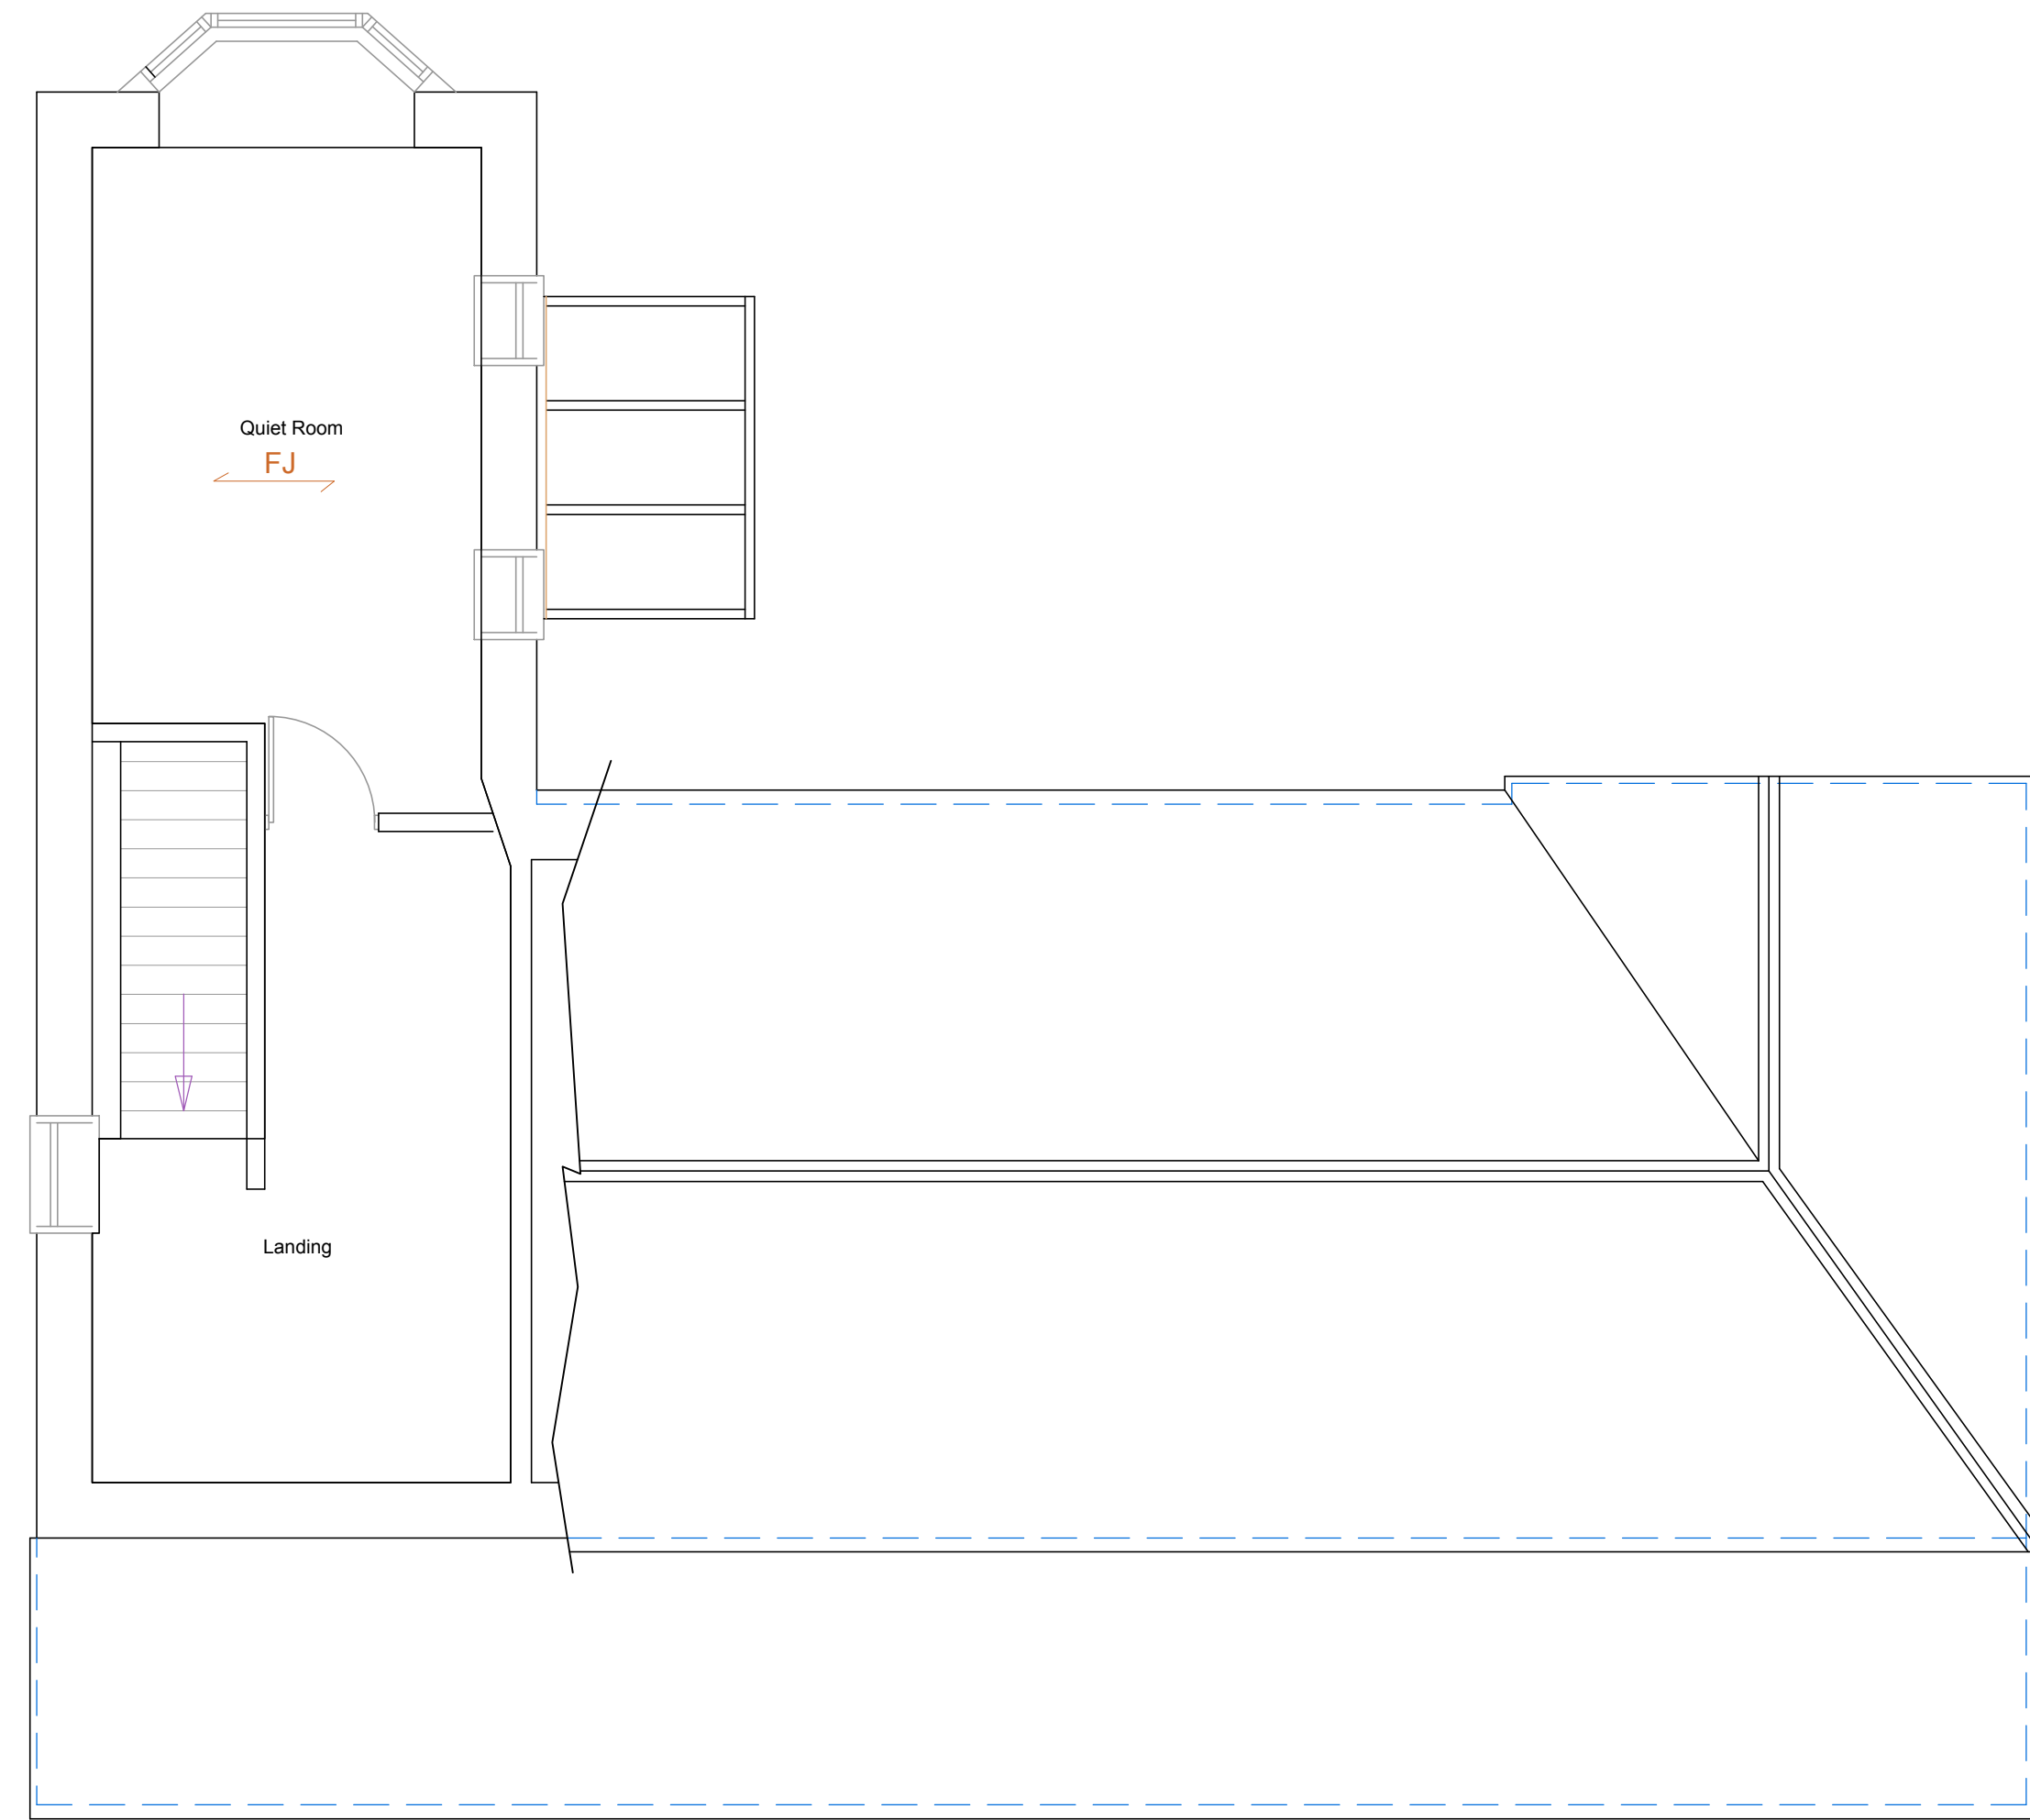

First Floor



PROPOSED FLOOR PLANS 1:50

  

This drawing is the property of Fullers Associates and is not to be copied reproduced, retained or disclosed to any unauthorised person either wholly or in part without prior consent. Do not scale from this drawing except for Planning purposes. Use all figured dimensions only. All figured dimensions to be checked on site prior to construction. All discrepancies, errors and omissions to be reported to Fuller Associates prior to construction. Layout and dimensions existing building to be checked on site.

Rev.	Details	Date

FULLER ASSOCIATES
Chartered Surveyors • Architectural Design

10-11 The Parade 01903 774754
Willowhayne Crescent www.fuller-associates.co.uk
East Preston
West Sussex
BN16 1NS

Issued for:	Drawn	Checked
Discussion	X	X
Planning Application	KW	EW
Building Control	X	X
Construction Issue	X	X
As Built	X	X

EXISTING AND PROPOSED ELEVATIONS AND EXISTING
AND PROPOSED FLOOR PLANS SHOWING WALL AND
CEILING DETAILS

CLIENT Littlehampton Quakers
SITE
23 Church Street
Littlehampton
West Sussex
BN17 5EL

Printed As Shown on A1
Date 26/09/2019
Drawing Number 183037/11