

HIGH STREET





DO NOT SCALE FROM THIS DRAWING EXCEPT FOR PLANNING PURPOSES ONLY.

ALL DIMENSIONS RELATING TO SUB-CONTRACTOR OR SUPPLIERS WORK MUST BE CHECKED ON SITE AND AGREED BETWEEN THE GENERAL CONTRACTOR & THE SUB-CONTRACTORS \ SUPPLIERS. ALL DIMENSIONS ARE IN MILLIMETERS. IF IN DOUBT ASK.

ALL WORKS OR MATERIALS INDICATED ON THE DRAWING ARE TO BE TO THE LATEST BRITISH STANDARDS AND ARE TO BE CARRIED OUT IN ACCORDANCE WITH THE RELEVANT CODES OF PRACTICE OR RECOGNIZED TRADE ASSOCIATIONS RECOMMENDATIONS & PUBLICATIONS

REV.	AMENDMENT	BY	DATE
A	Coordinates B11-B14 amended.	mJw	24 May 13
B	Refuse storage adjacent to block C revised. Cycle storage revised.	mJw	21 Jun 13
C	Spot levels added to ramps and entrance doors.	mJw	07 Aug 13
D	Levels added to entrance doors. Ramped access revised.	AF	27 Sep 13
E	Coordinates B1,B4,B7,B11& B16 amended and B19-36& A4-7 added.	mJw	05 Dec 13
F	Refuse storage revised to block A. Fire/refuse truck tracking added.	mJw	31 July 14
G	Pump Set housing added	mJw	02 Dec 14
H	Gates from Terminus Terrace/High Street Omitted	AF	29 May 15
I	Gates from Surrey Street and River Road Omitted	AF	17 Sep 15

 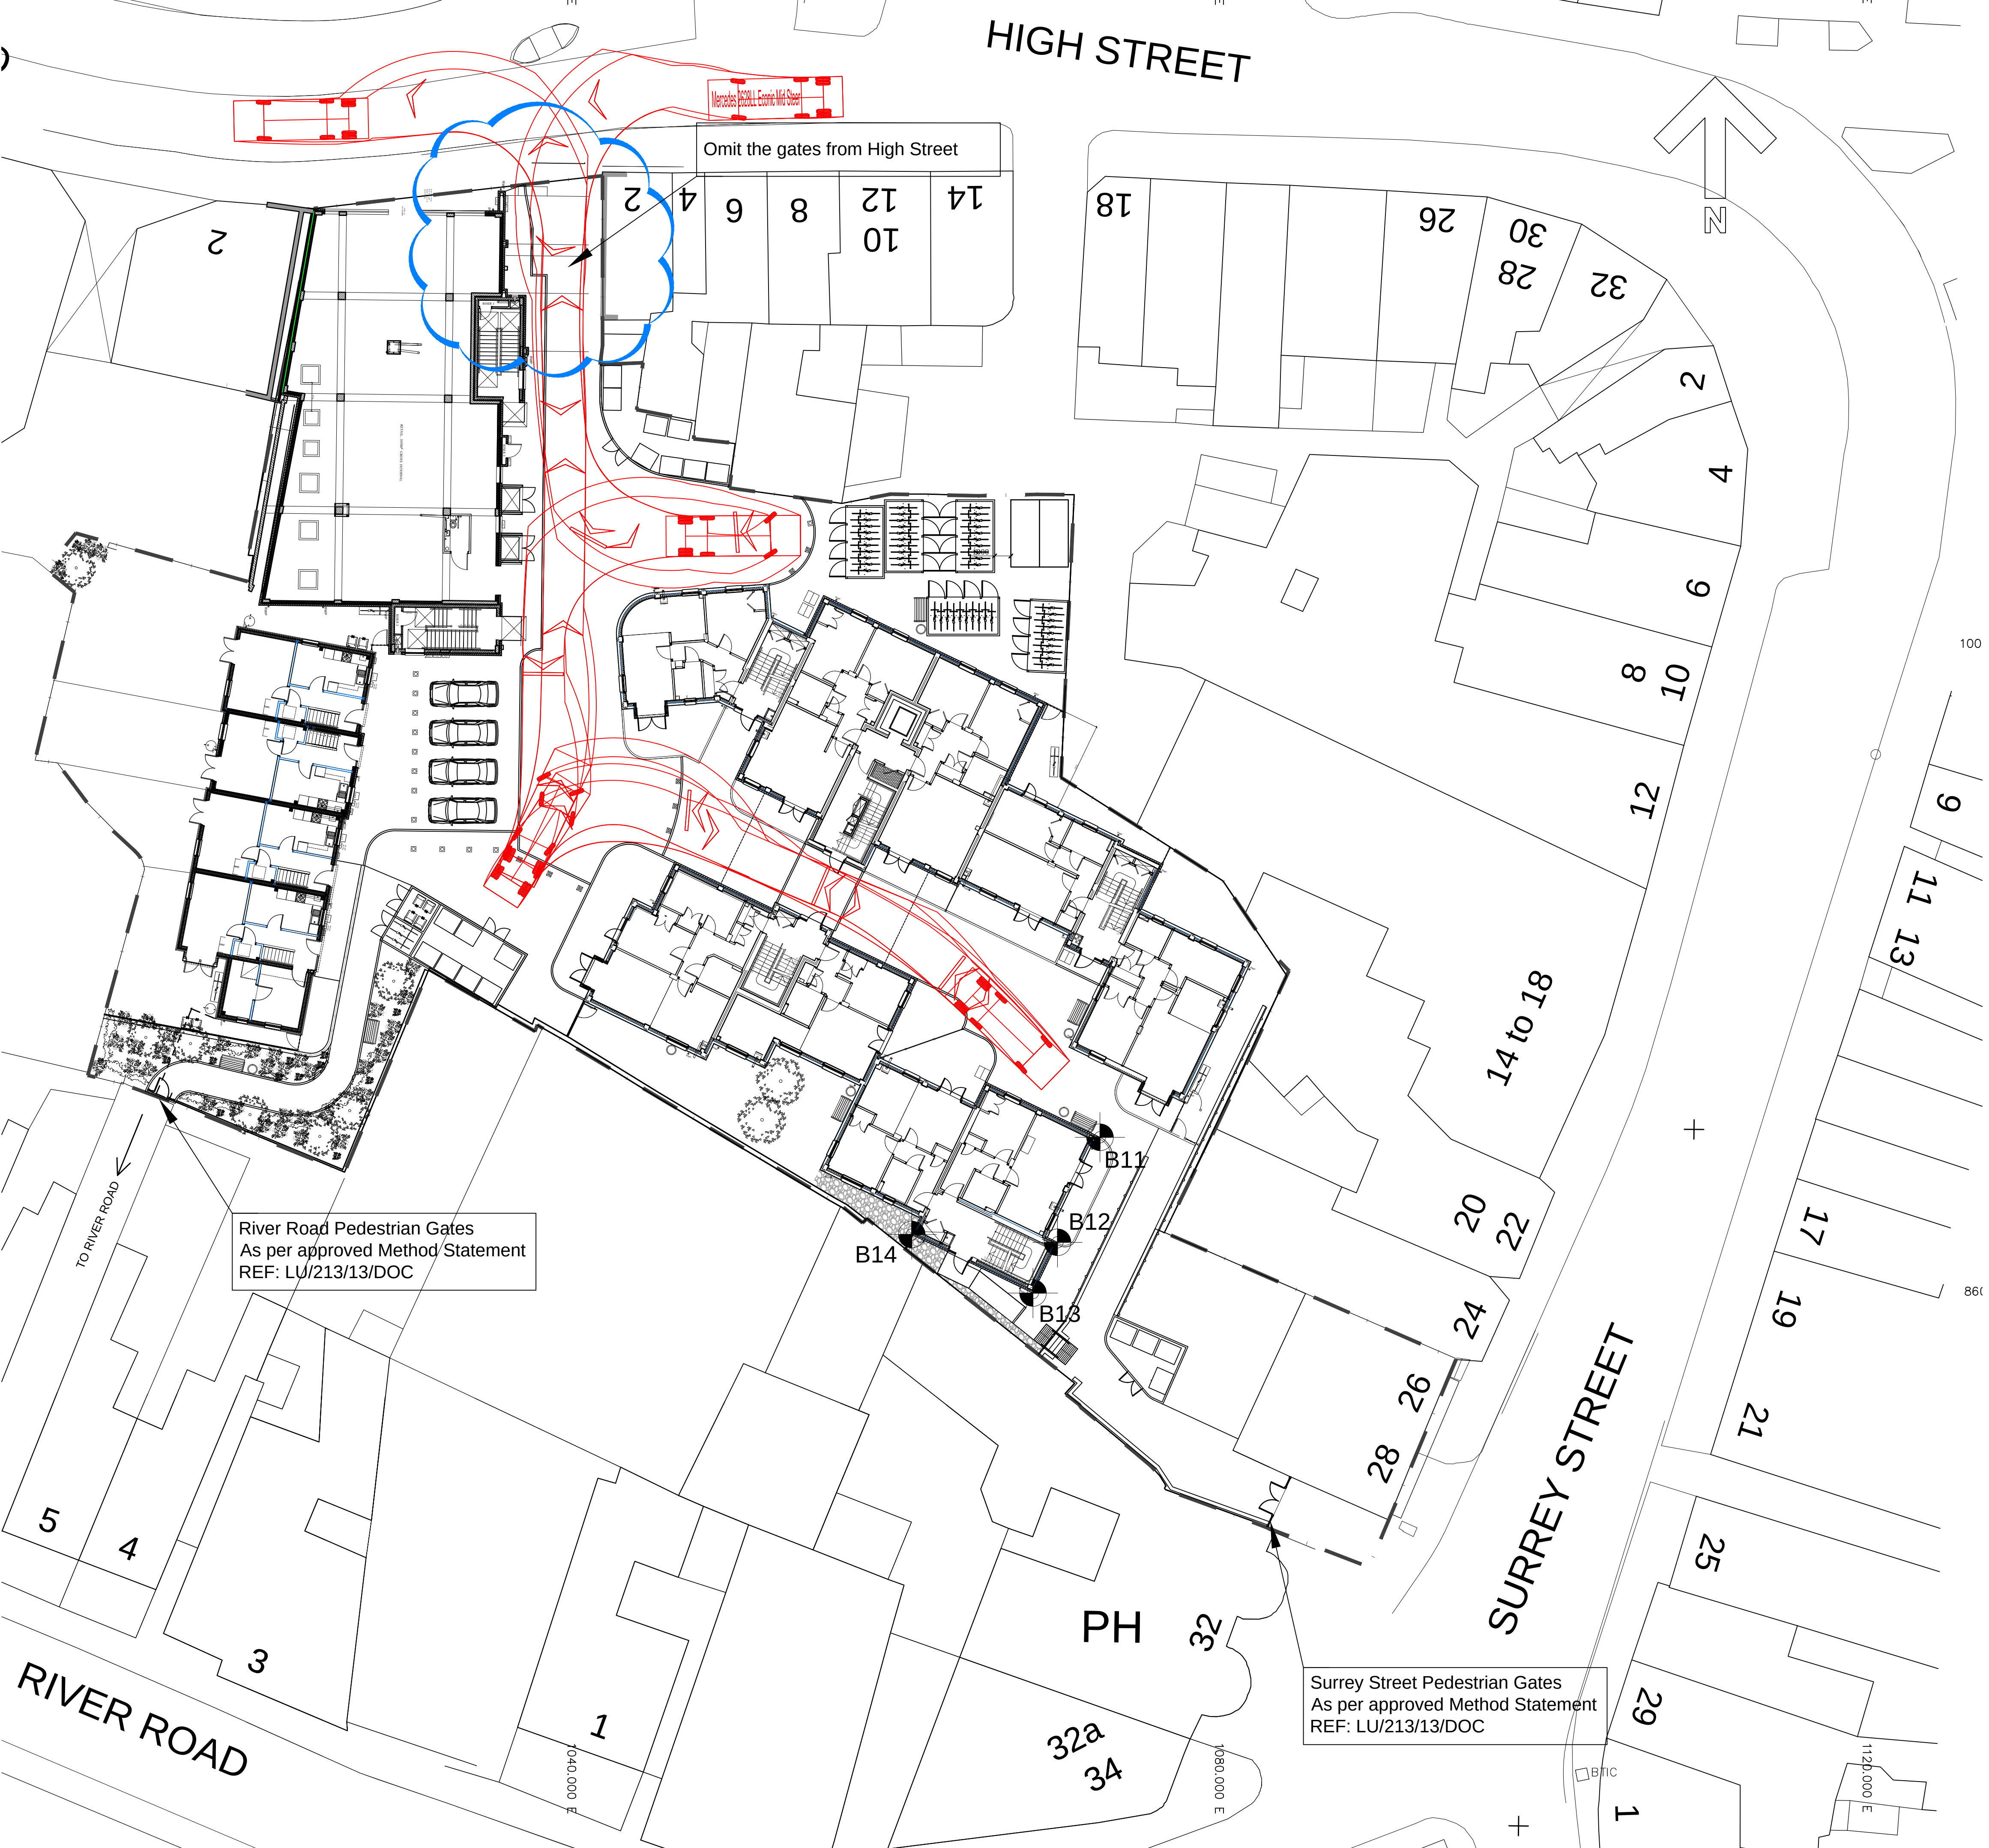

Project
Littlehampton Market

Drawing
Site Plan

Date
September 2013

Scales
1:200 @ A1

Job No
TSP 458

Drawn by
mJw

Status
Construction

Dwg No
A5-01

Revision
I

the SEAMAN PARTNERSHIP Ltd

UNIT 2, MARTINS BARN, BIRDHAM ROAD
CHICHESTER, WEST SUSSEX, PO20 7BX
TEL: 01243 514131 FAX: 01243 511488
office@the-seaman-partnership.co.uk
www.the-seaman-partnership.co.uk