




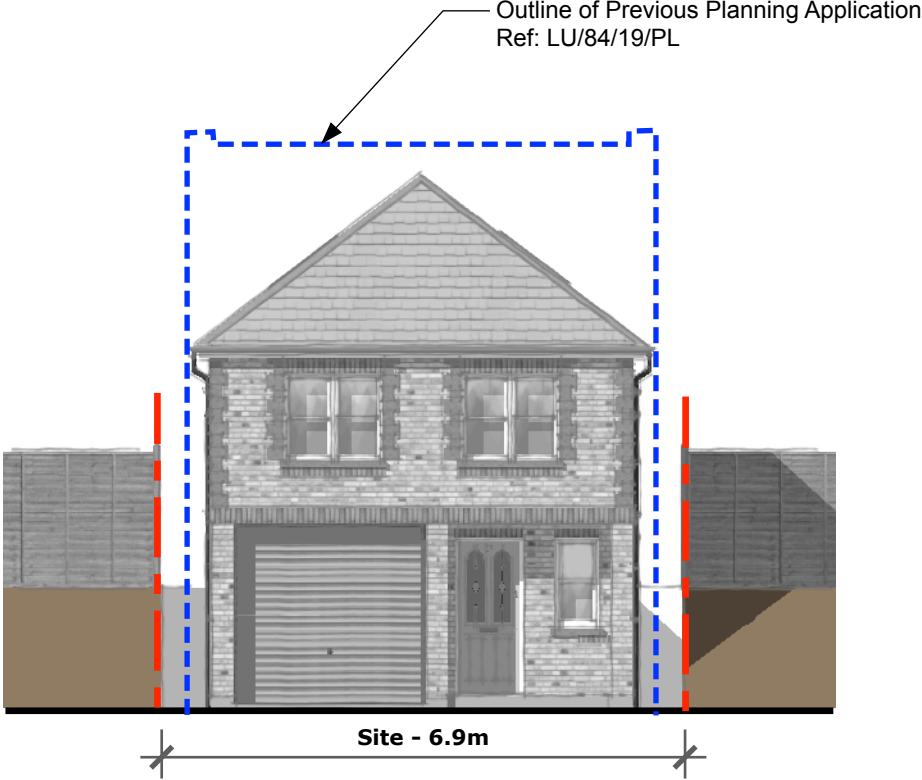


East Elevation scale 1:100 @ A3

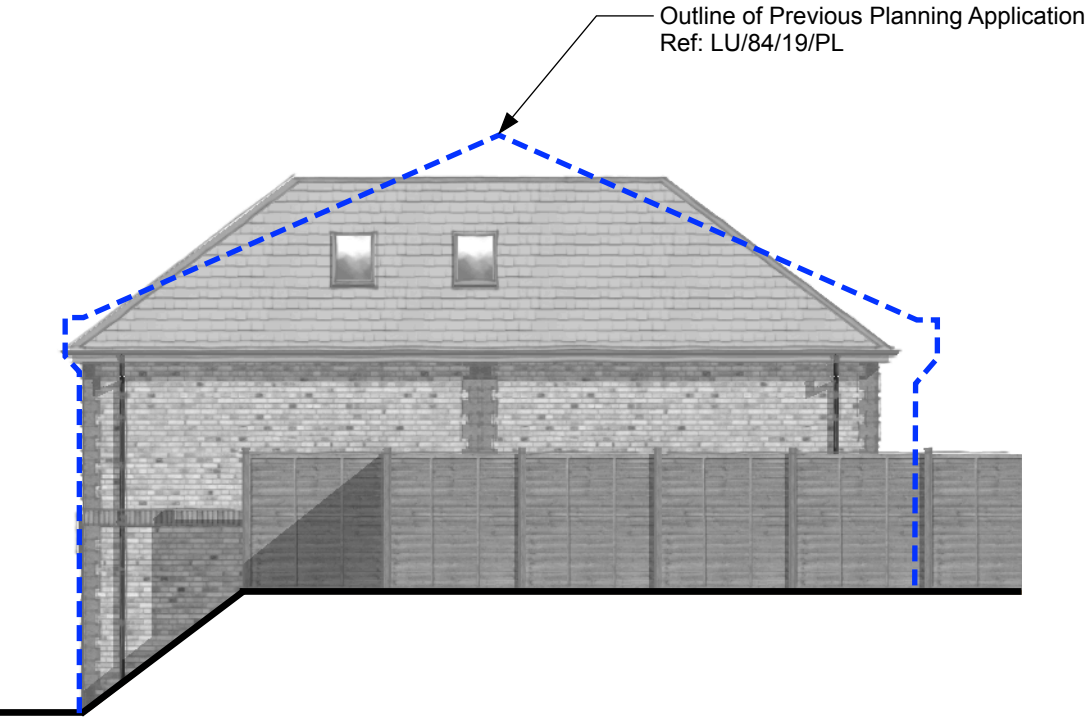

North Elevation scale 1:100 @ A3

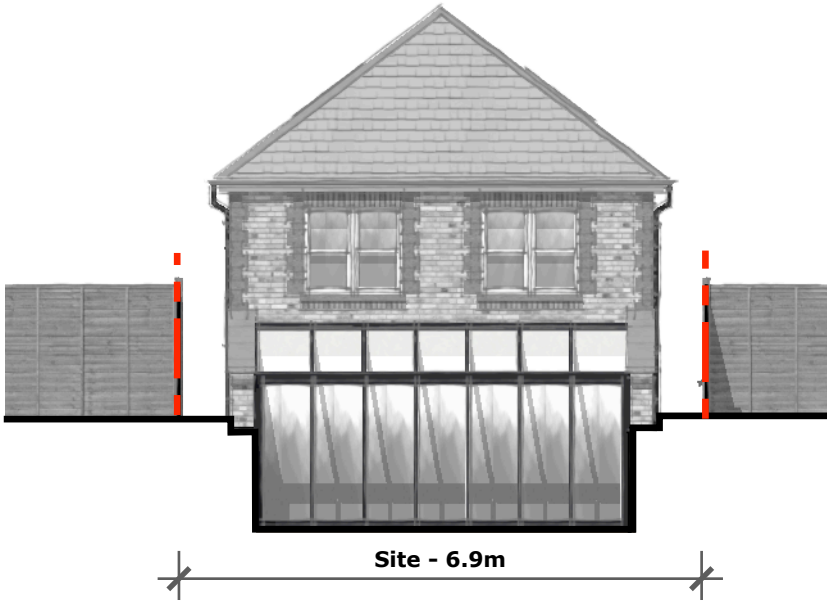

West Elevation scale 1:100 @ A3

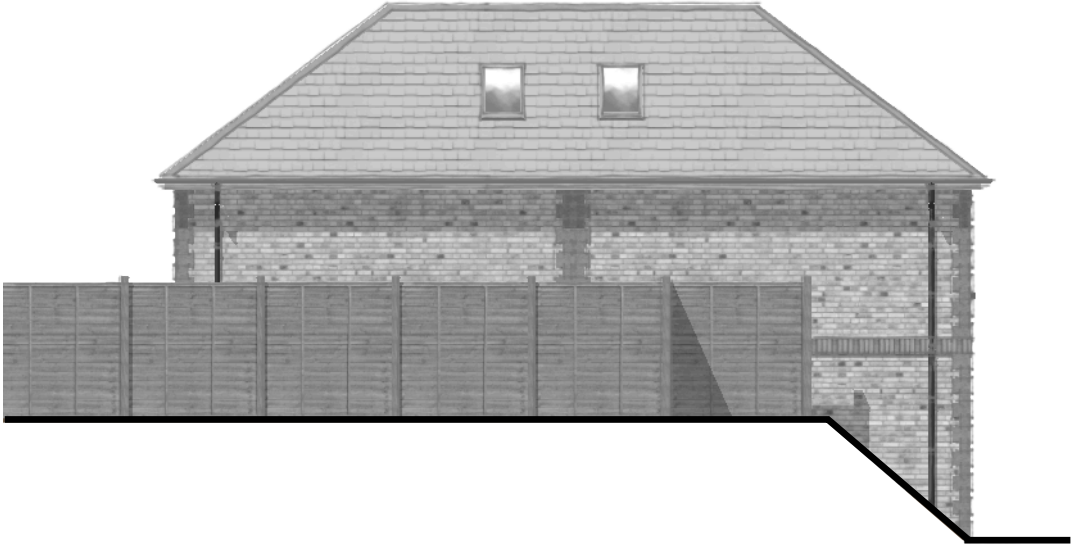

South Elevation scale 1:100 @ A3

Materials:
Roof: Clay Tiles
Walls: Face brick work with brick quoining.
Windows / Doors: White UPVC to match existing.
Rainwater goods - UPVC Black



Rev:	
 23 Mill Road Angmering, West Sussex BN16 4HT E:natdesign1@gmail.com	
Project: Land to the rear of 141 Wick Street Littlehampton West Sussex BN17 7JY	
Drawing Proposed Elevations	
Drawn By: NSE	Scale: as shown @ A3
Date: Sept 2019	Revision:
Drawing No. 458 - DPA 04	