


Proposed

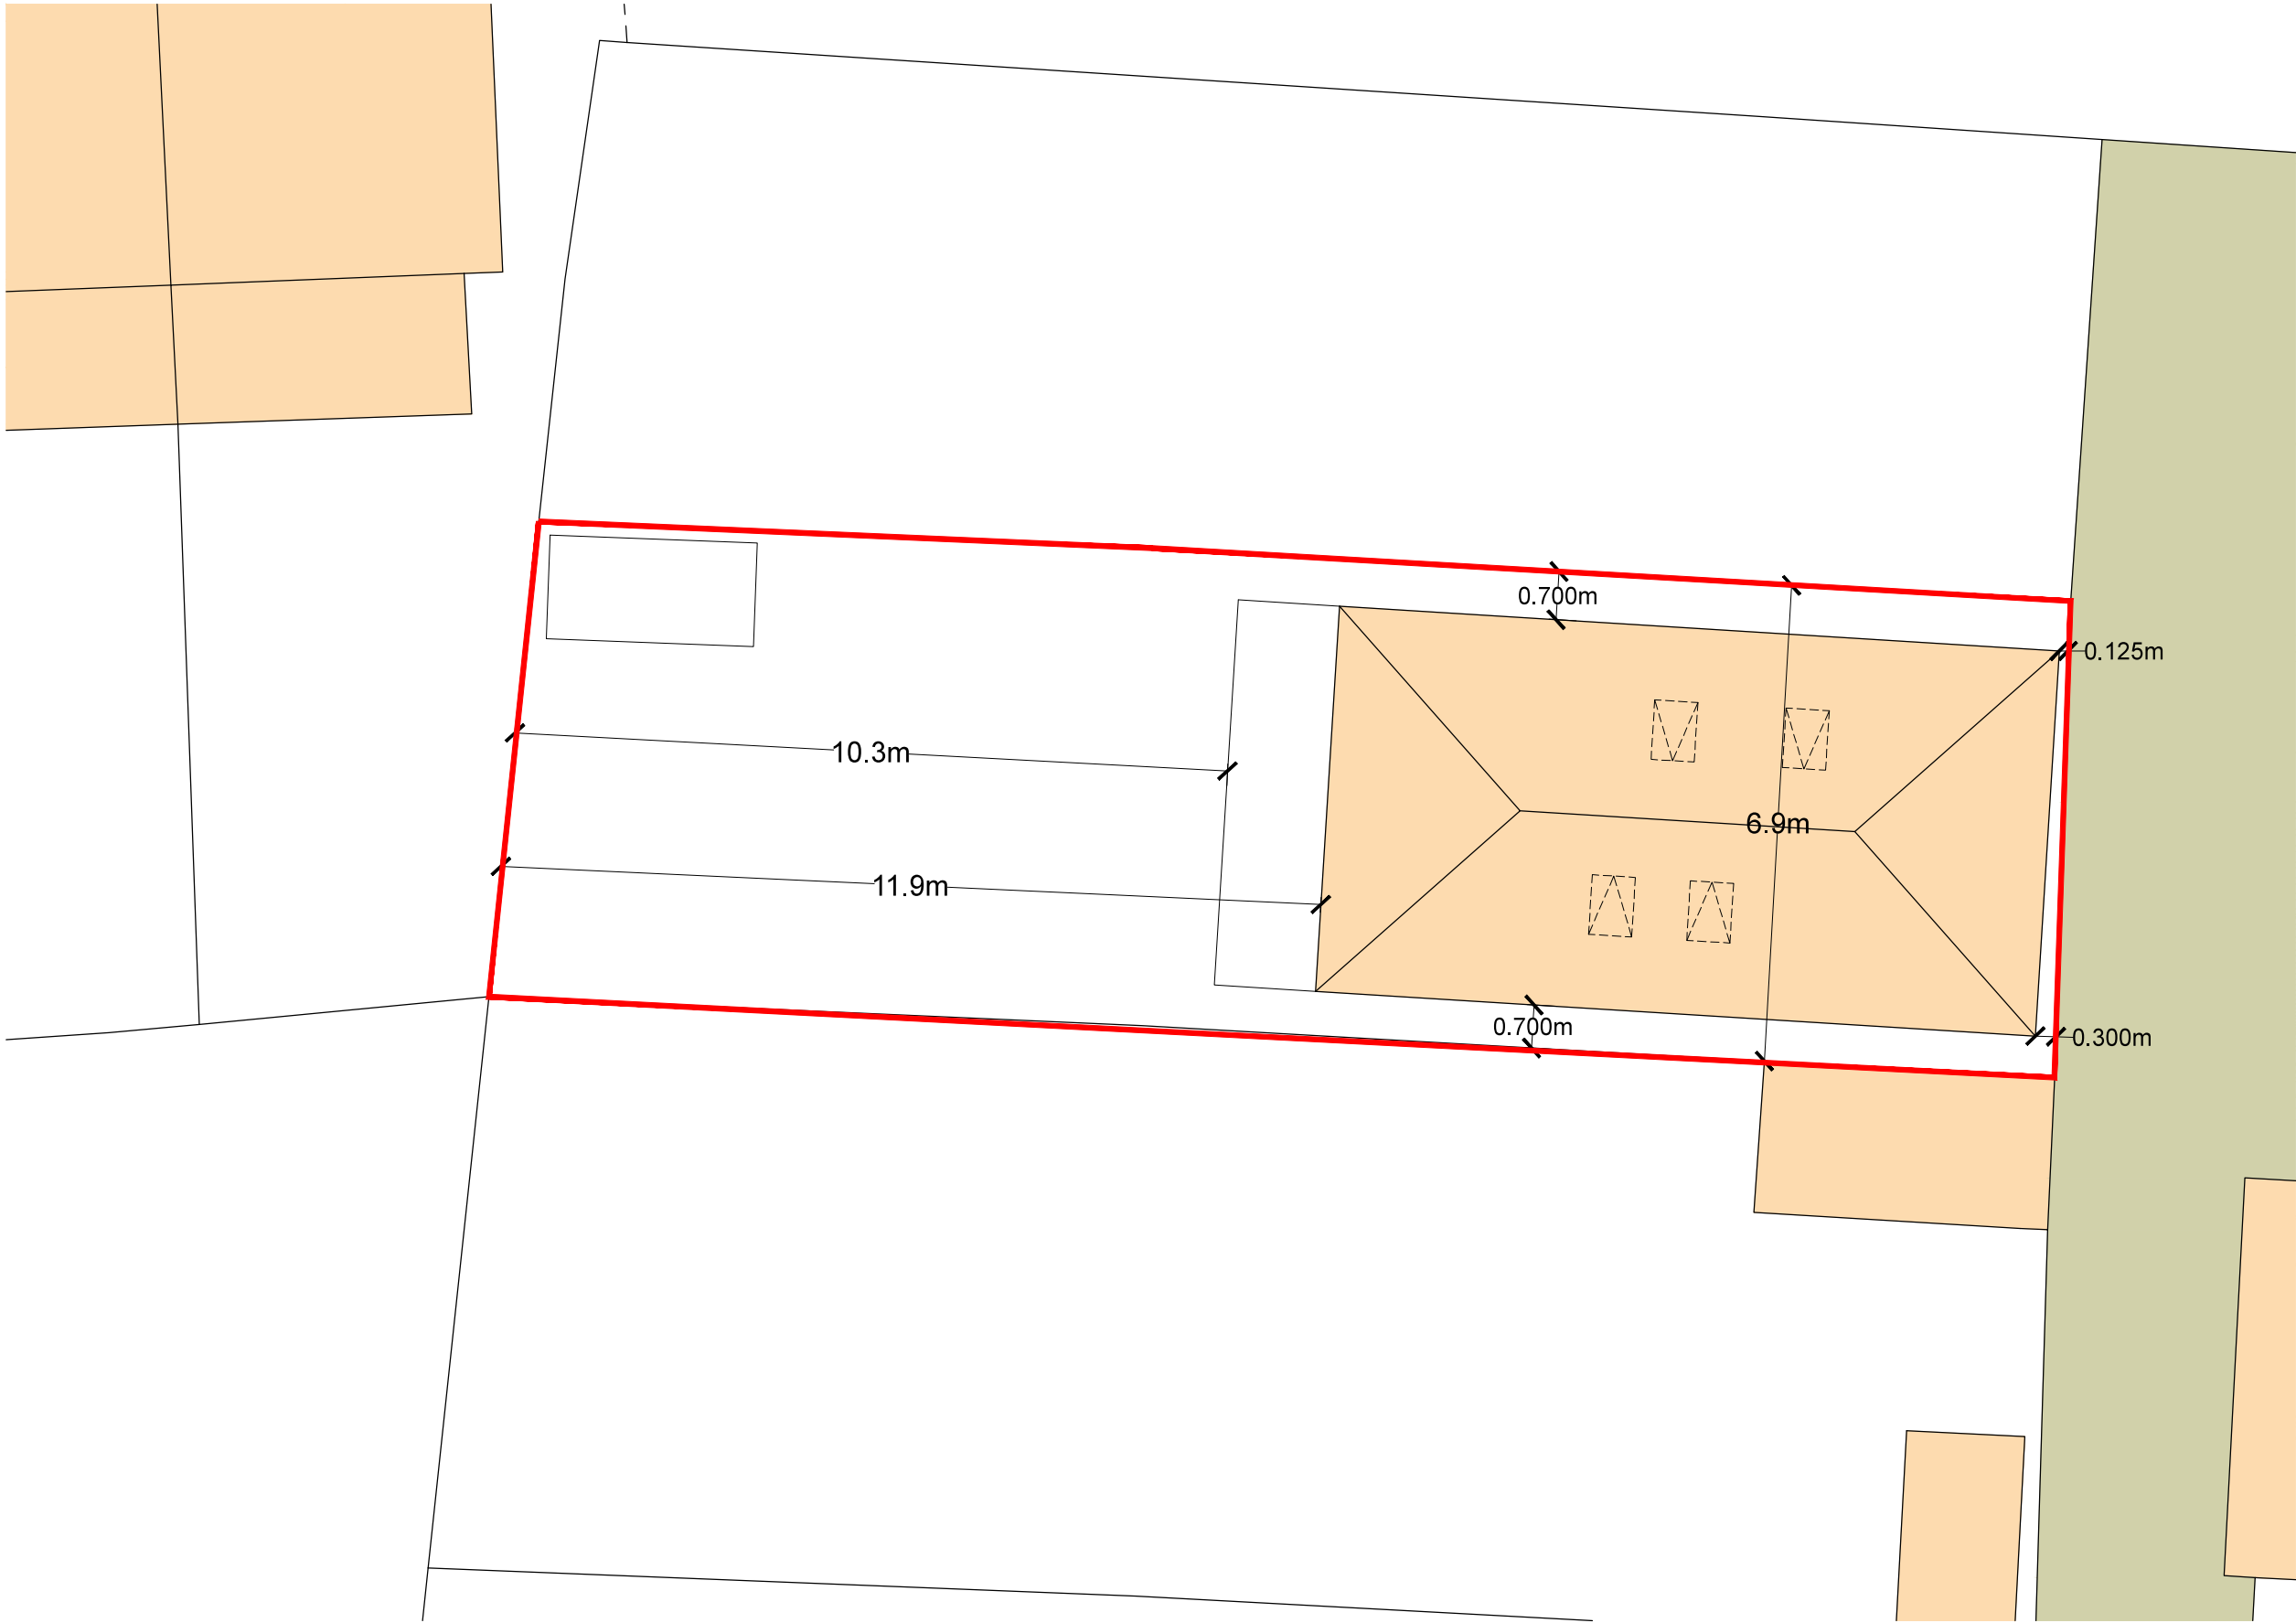

SITE PLAN
PROPOSED
1:100 @A3

© nat-design, all rights reserved. Use figured dimensions only. All dimensions are to be checked on site before any work is carried out. Please contact the Architect immediately regarding any discrepancies discovered on site.

Rev.	Notes	Date
 NAT Design Architectural Services 23 Mill Road Angmering, West Sussex BN16 4HT E:natdesign1@gmail.com		
Project		
Land to the rear of 141 Wick Street Littlehampton West Sussex BN17 7JY		
Drawing		
Proposed Site Plan with Dimensions		
Drawn By NSE		Scale as shown @ A3
Date Sept 2019		Revision -
Drawing No.		
458 - DPA 06		