



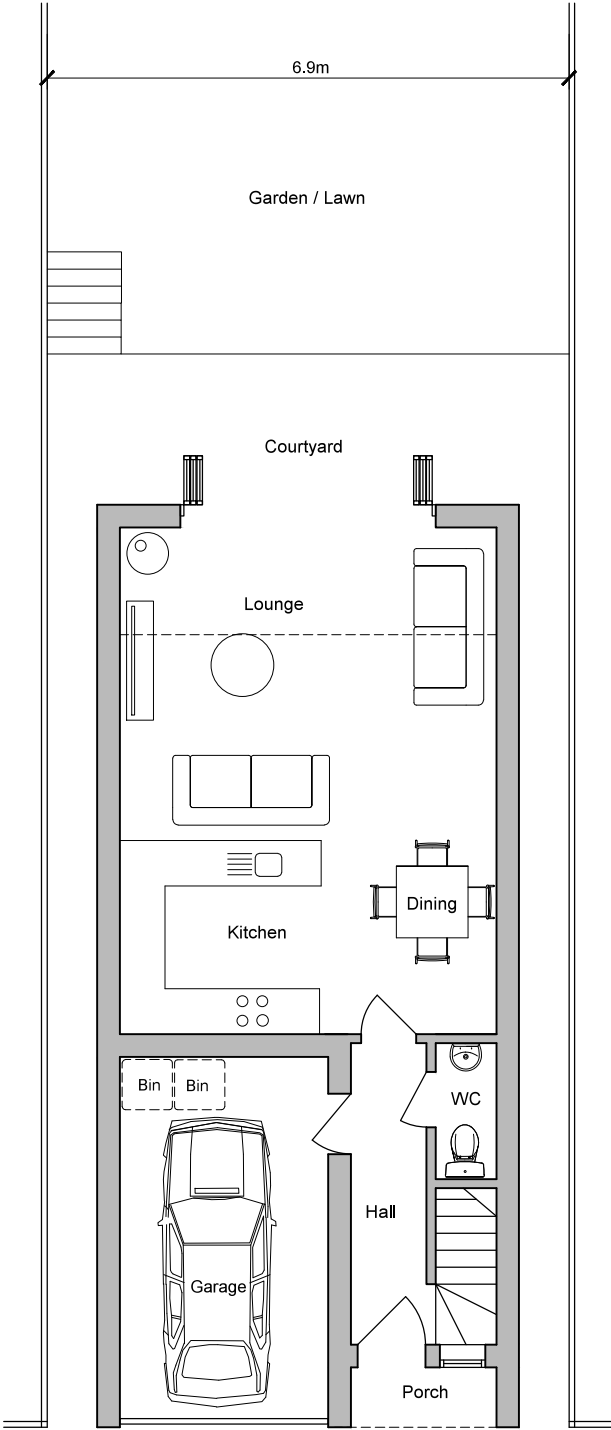

Ground Floor
Scale 1:100 @ A3

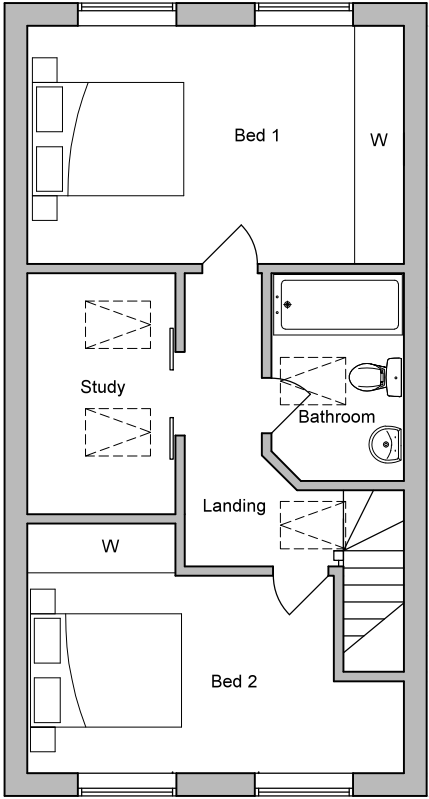

First Floor
Scale 1:100 @ A3

Proposed



© nat-design., all rights reserved. Use figured dimensions only. All dimensions are to be checked on site before any work is carried out. Please contact the Architect immediately regarding any discrepancies discovered on site.

Rev.	Notes	Date
 NAT Design Architectural Services 23 Mill Road Angmering, West Sussex BN16 4HT E:natdesign1@gmail.com		
Project Land to the rear of 141 Wick Street Littlehampton West Sussex BN17 7JY		
Drawing Proposed Floor Plans		
Drawn By	Scale	
NSE	as shown @ A3	
Date	Revision	
Sept 2019		
Drawing No.	458 - DPA 03	