

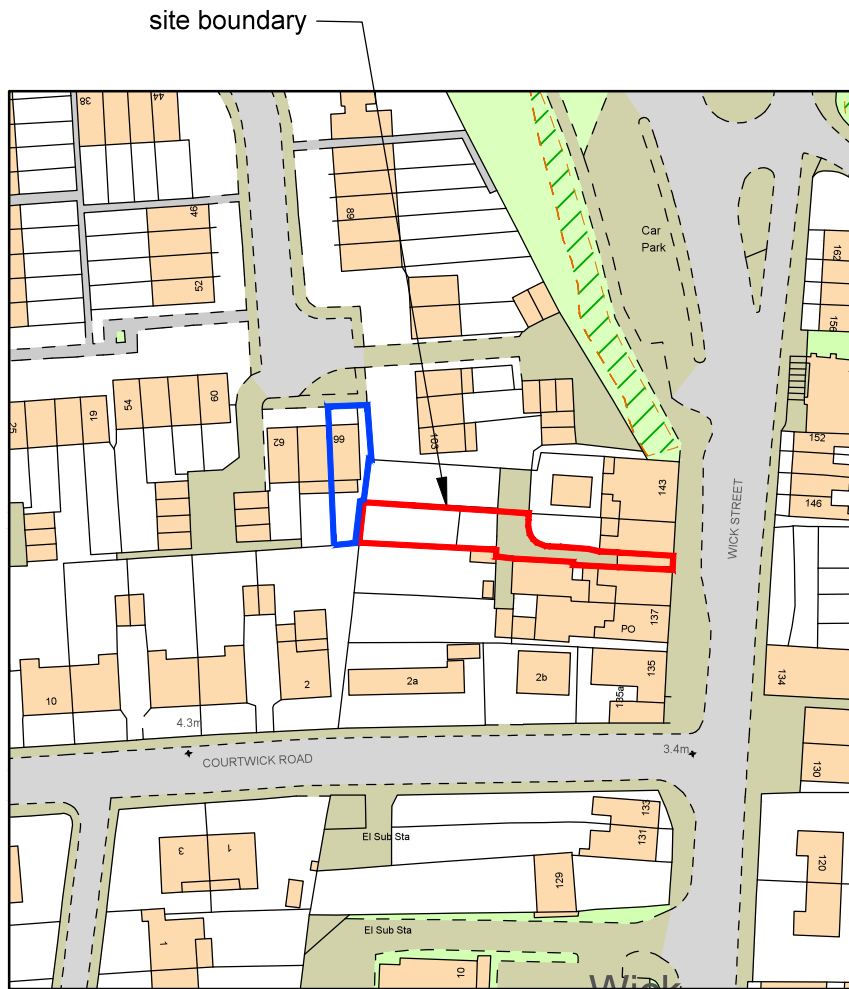


 

Copyright. All rights reserved. Licence no. 100019980

LOCATION PLAN
EXISTING

1:1250 @ A3

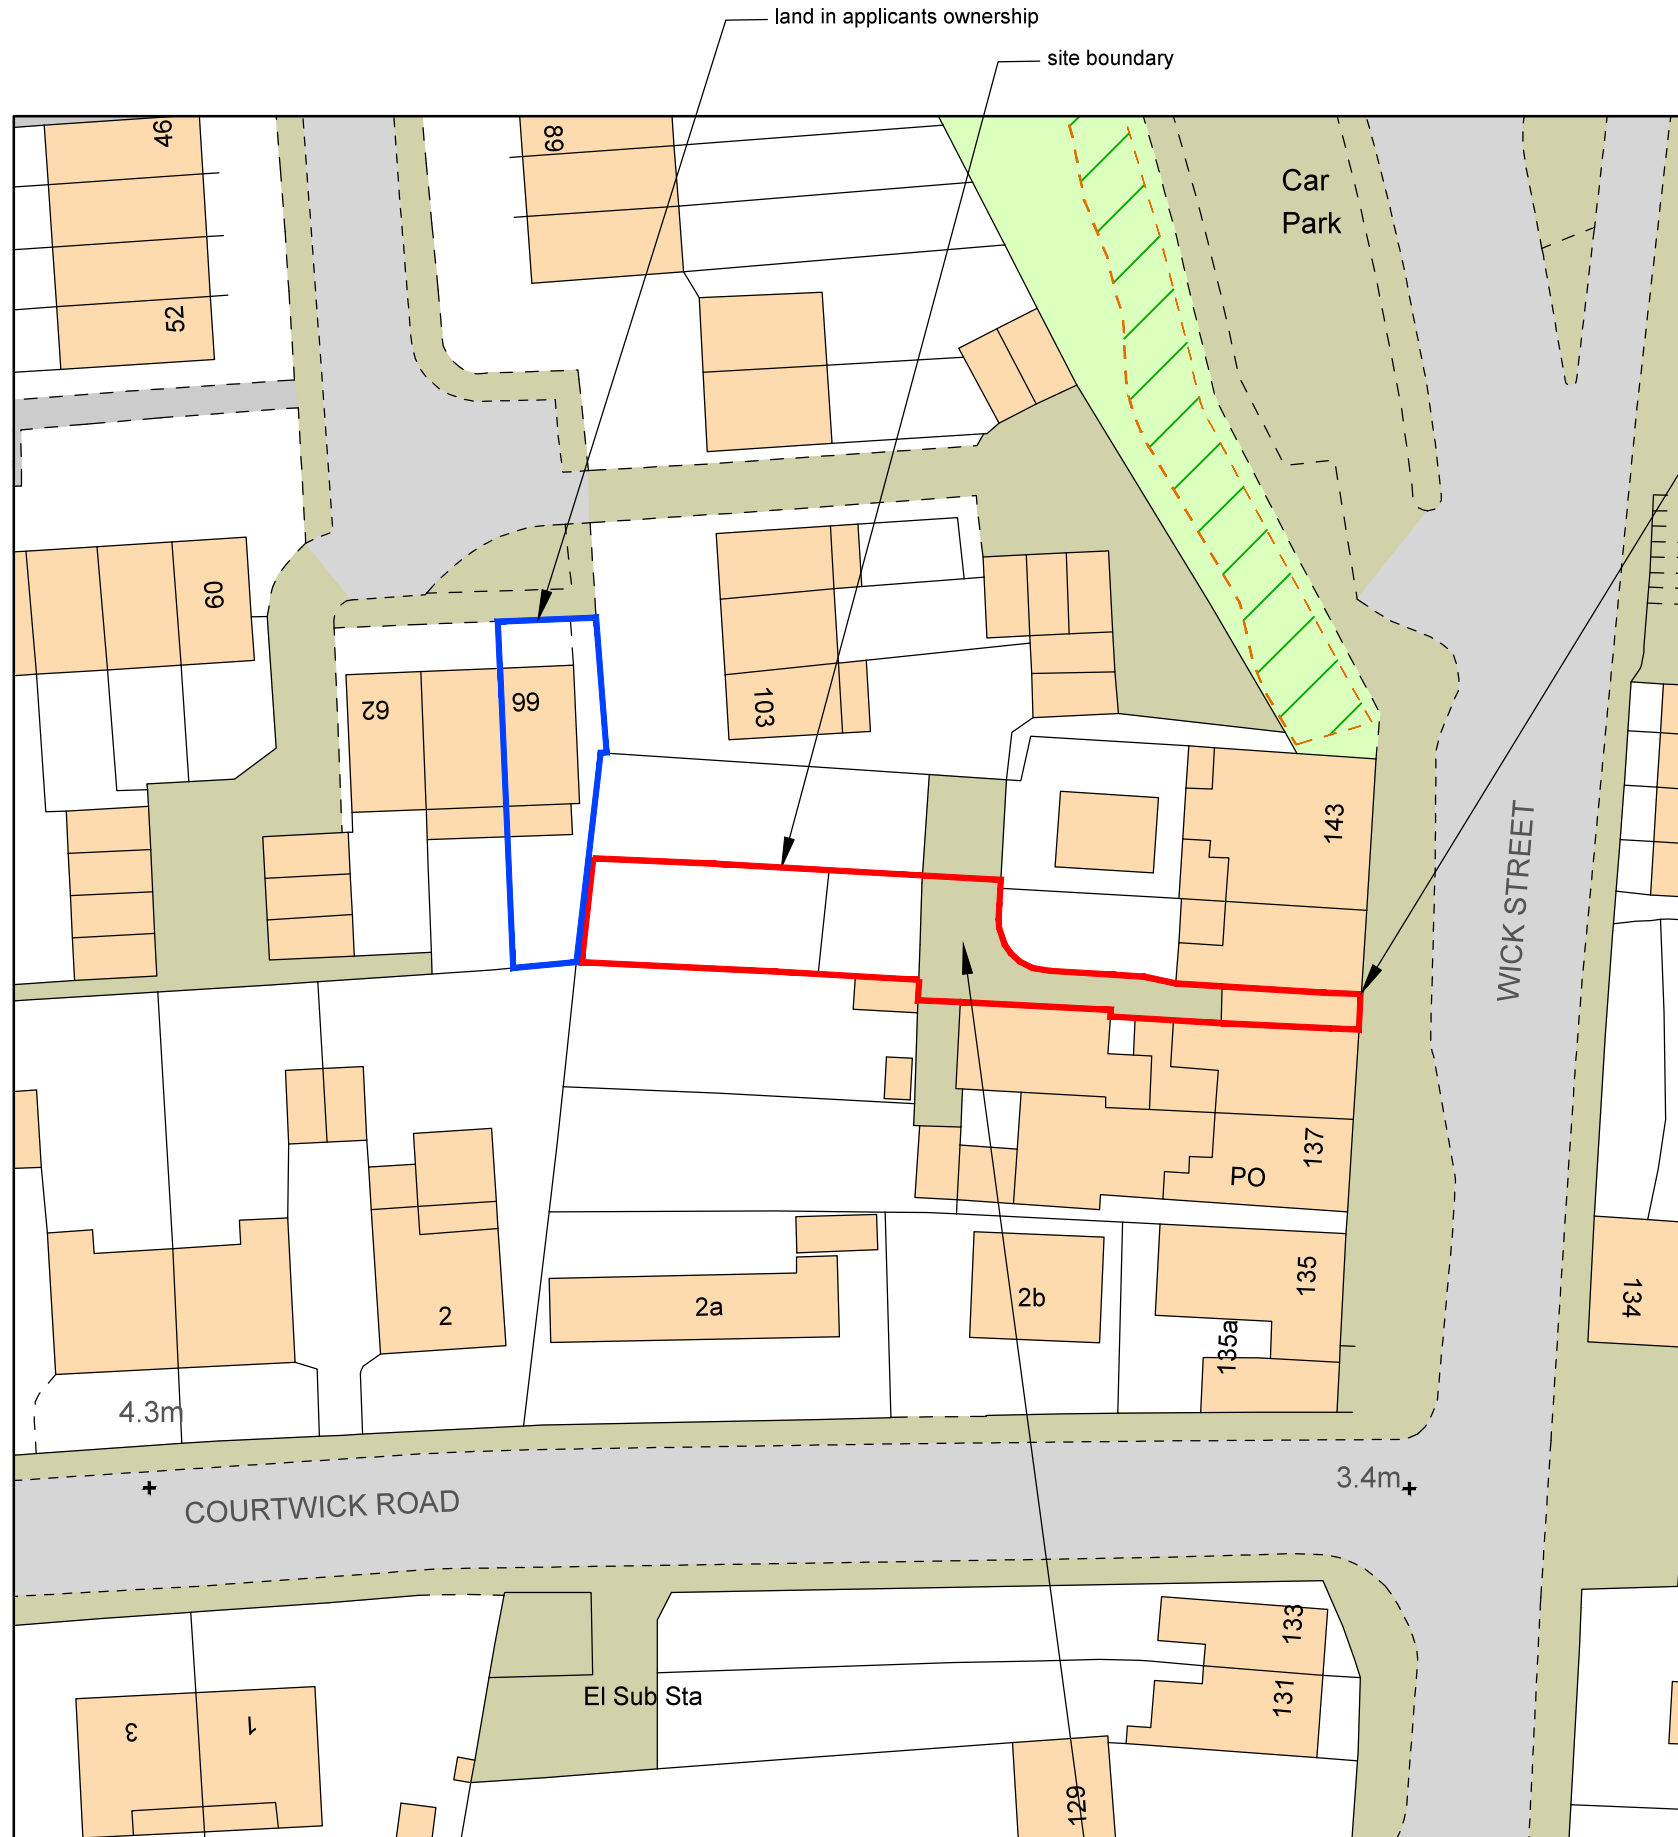


Copyright. All rights reserved. Licence no. 100019980

SITE PLAN
EXISTING

1:500 @ A3

Existing

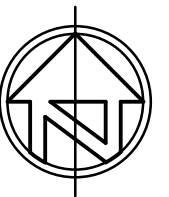

© nat-design, all rights reserved. Use figured dimensions only. All dimensions are to be checked on site before any work is carried out. Please contact the Architect immediately regarding any discrepancies discovered on site.

	PLANNING ISSUE		-
Rev.	Notes	Date	
 NAT Design <i>Architectural Services</i> 23 Mill Road Angmering, West Sussex BN16 4HT E:natdesign1@gmail.com			
Project Land to the rear of 141 Wick Street Littlehampton West Sussex BN17 7JY			
Drawing Existing Location & Site Plan			
Drawn By NSE		Scale as shown @ A3	
Date Sept 2019		Revision -	
Drawing No. 458 - DPA 01			