



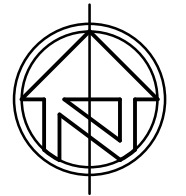

# Proposed

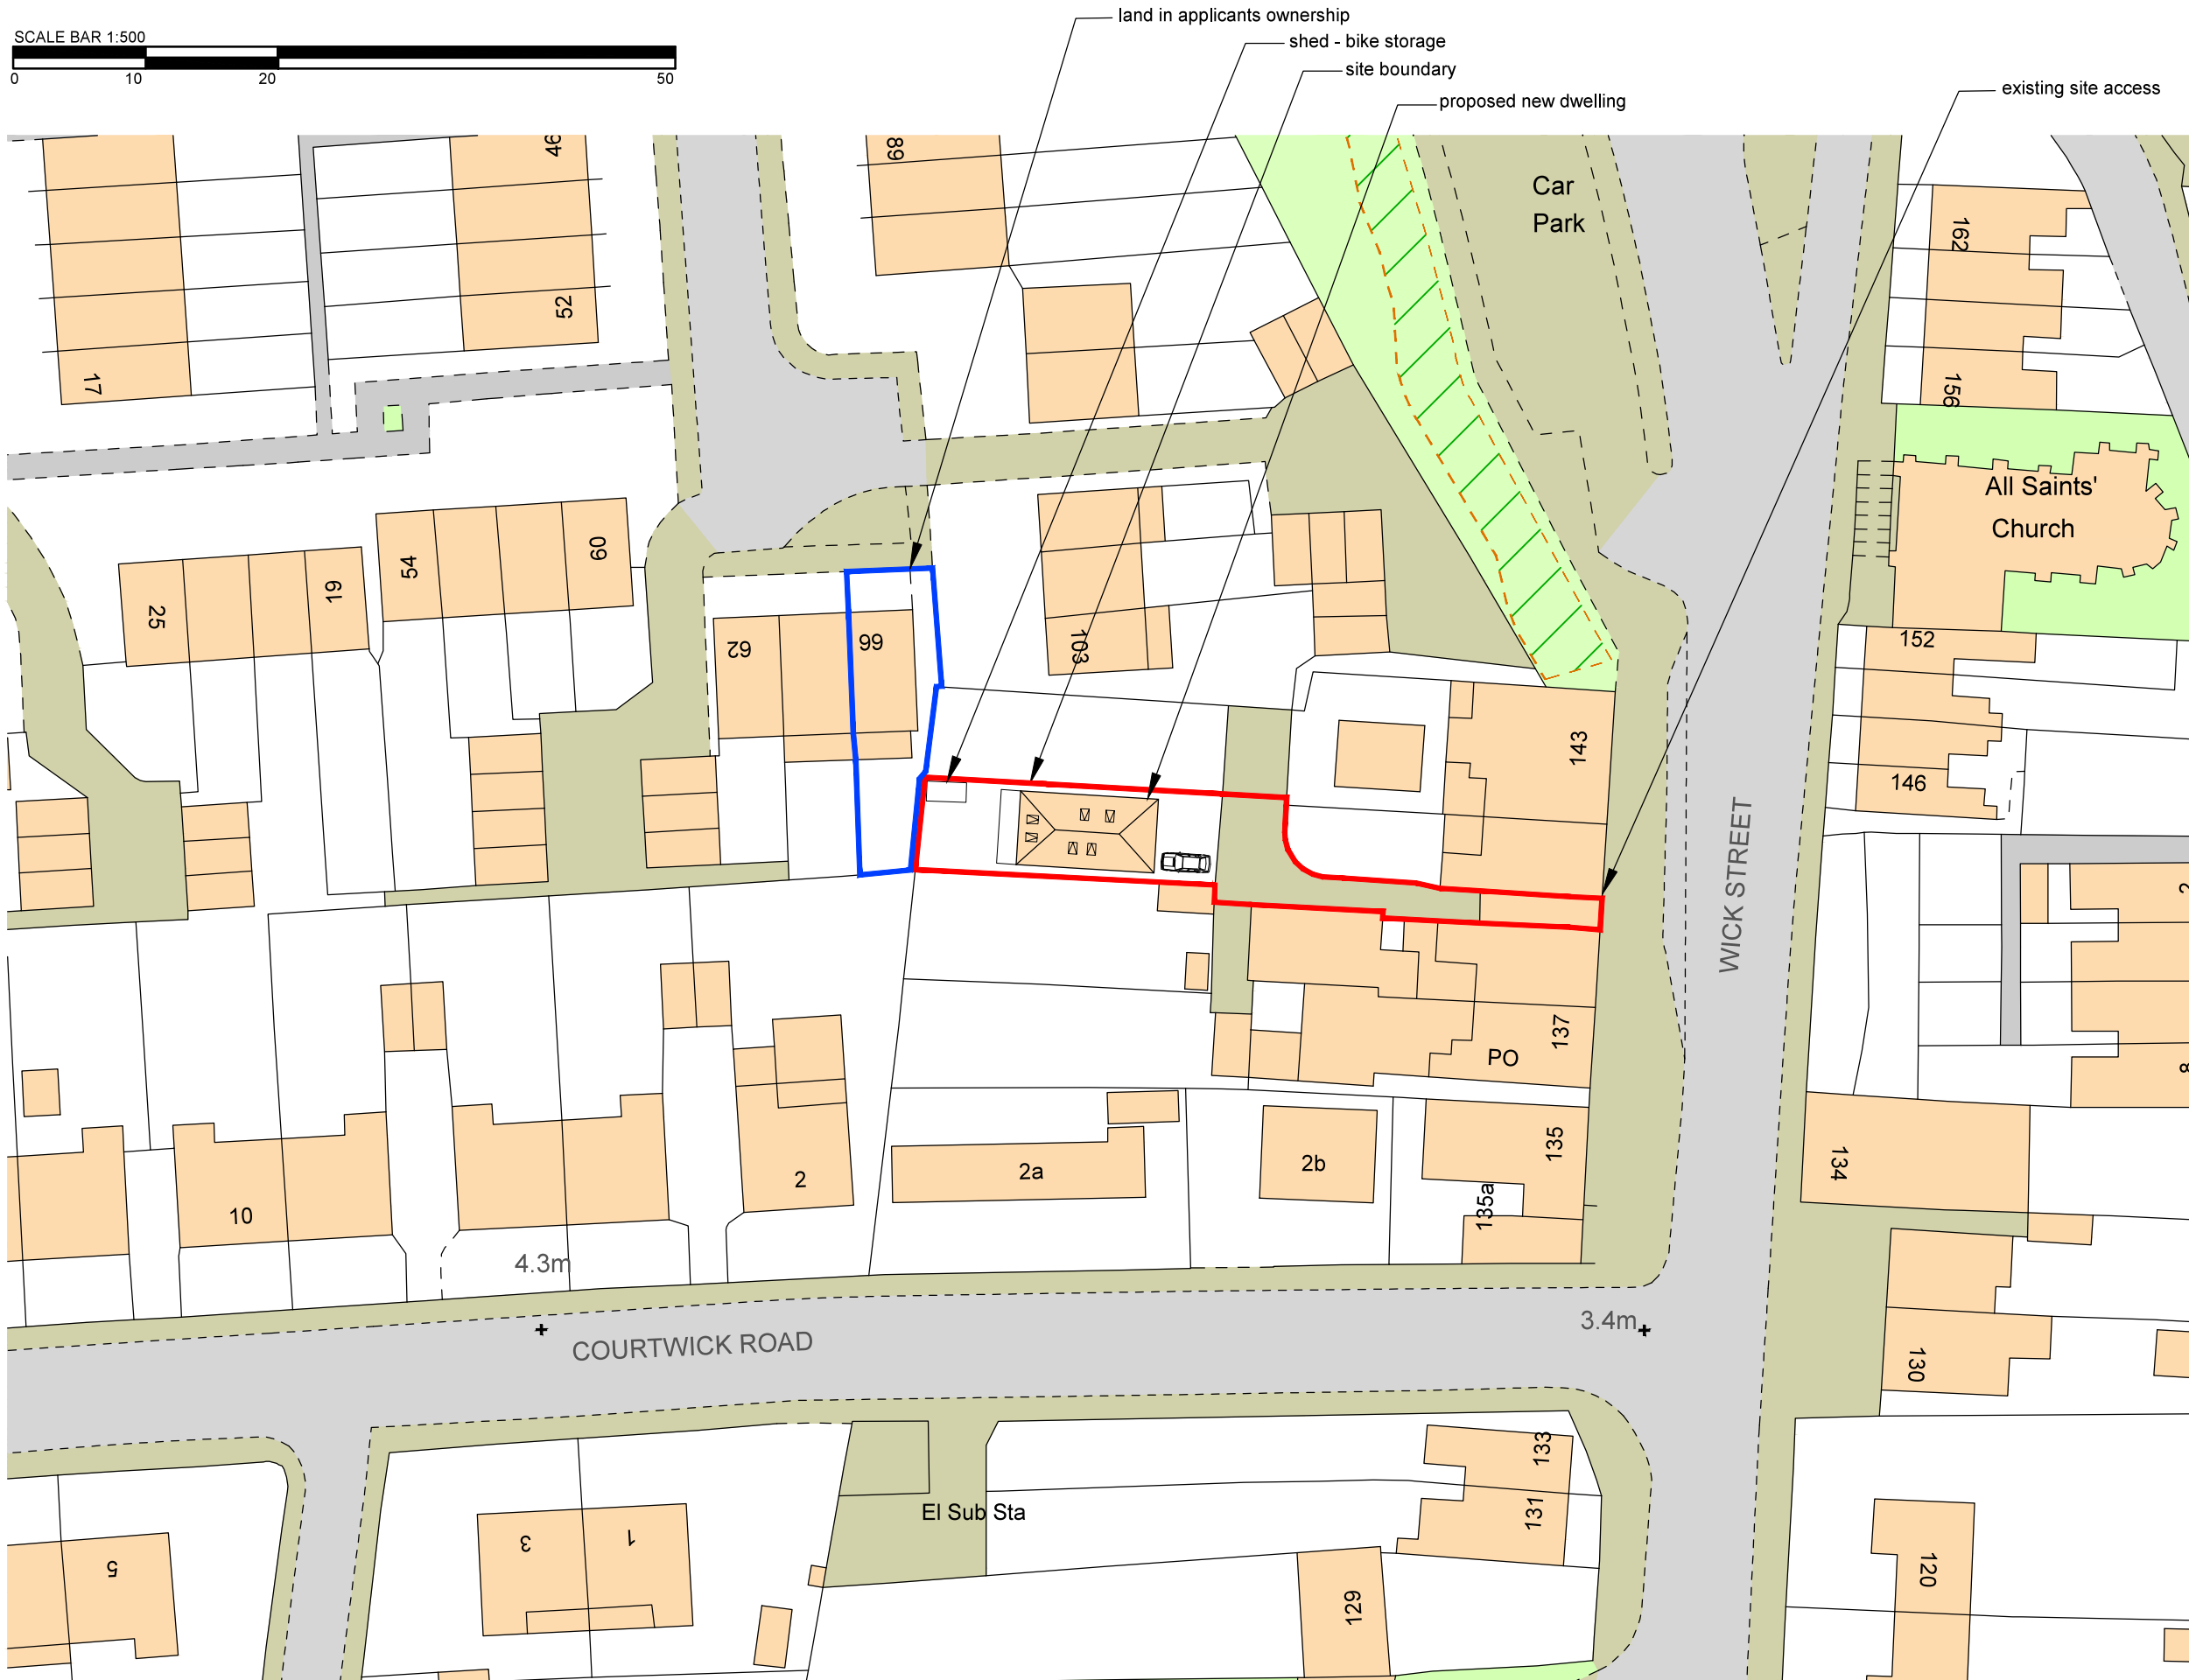

© nat-design, all rights reserved. Use figured dimensions only. All dimensions are to be checked on site before any work is carried out. Please contact the Architect immediately regarding any discrepancies discovered on site.

|   |         |                        |
|---|---------|------------------------|
| B   | Revised | 17.12.19               |
| Rev.   | Notes   | Date                   |
| <div><p><b>NAT Design</b><br/><i>Architectural Services</i></p><p>23 Mill Road<br/>Angmering, West Sussex<br/>BN16 4HT<br/>E:natdesign1@gmail.com</p></div> |         |                        |
| Project   |         |                        |
| Land to the rear of 141 Wick Street<br>Littlehampton<br>West Sussex<br>BN17 7JY   |         |                        |
| Drawing   |         |                        |
| Proposed<br>Site Plan & Roof Plan   |         |                        |
| Drawn By<br>NSE   |         | Scale<br>as shown @ A3 |
| Date<br>Sept 2019   |         | Revision<br>B          |
| Drawing No.<br>458 - DPA 02   |         |                        |

**SITE / ROOF PLAN**  
PROPOSED

1:500 @A3

©Crown Copyright. All rights reserved. Licence no. 100019980