




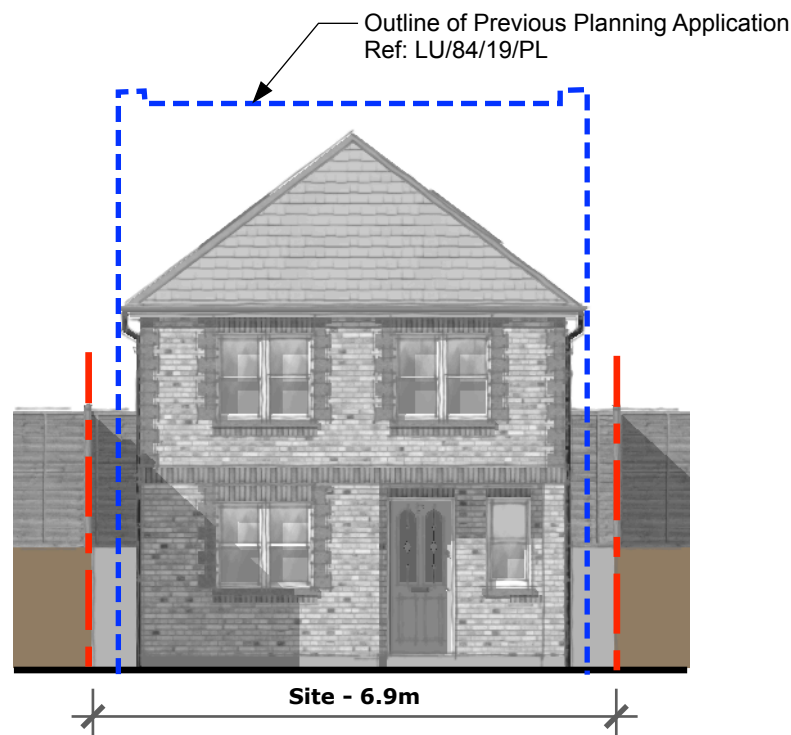

East Elevation scale 1:100 @ A3

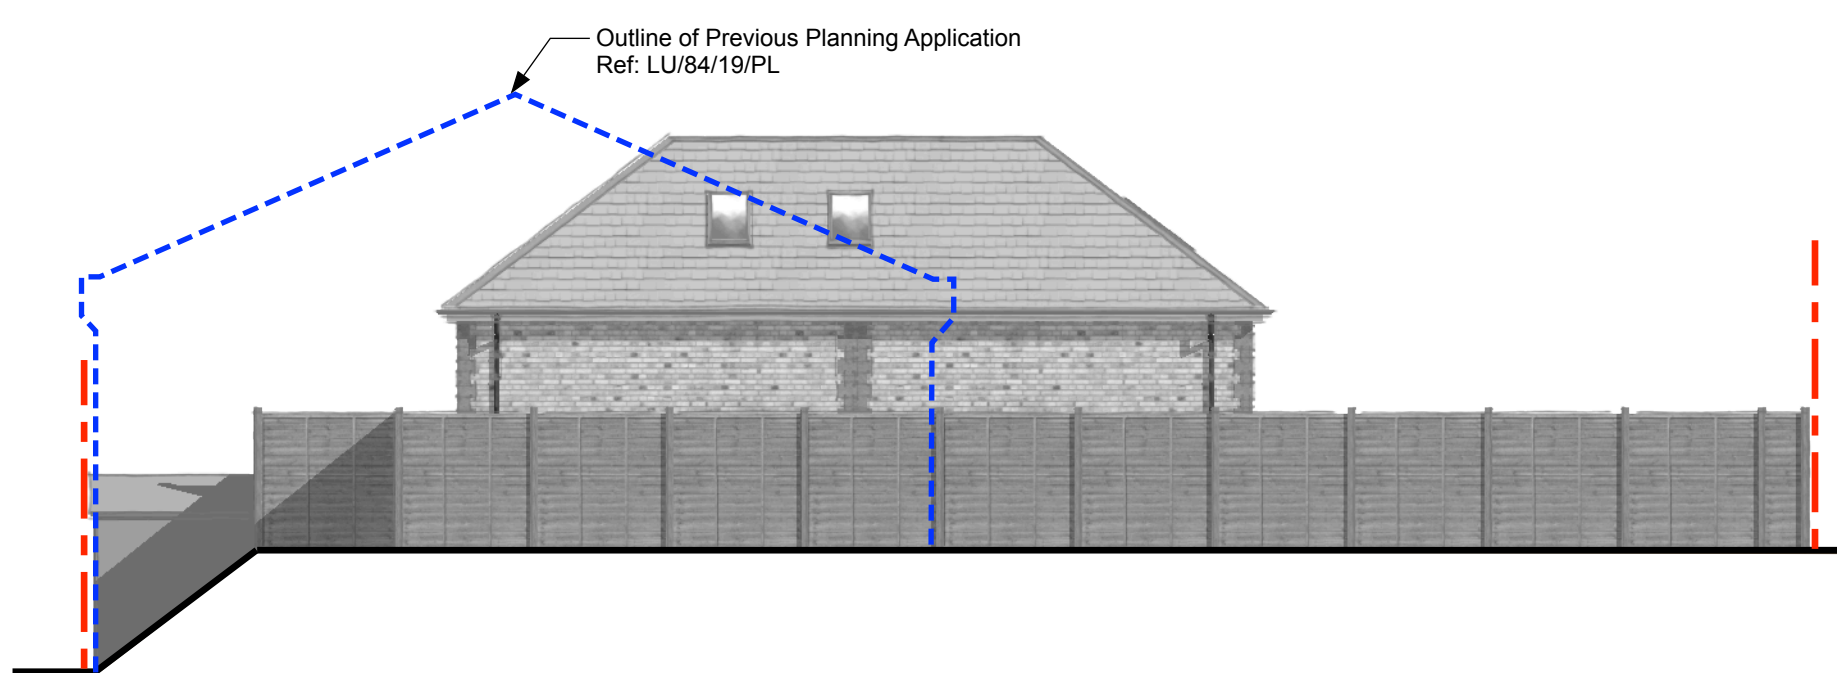


North Elevation scale 1:100 @ A3

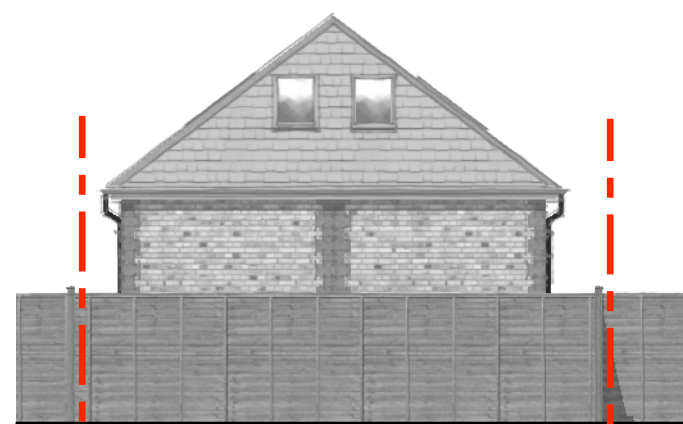

West Elevation scale 1:100 @ A3



South Elevation scale 1:100 @ A3

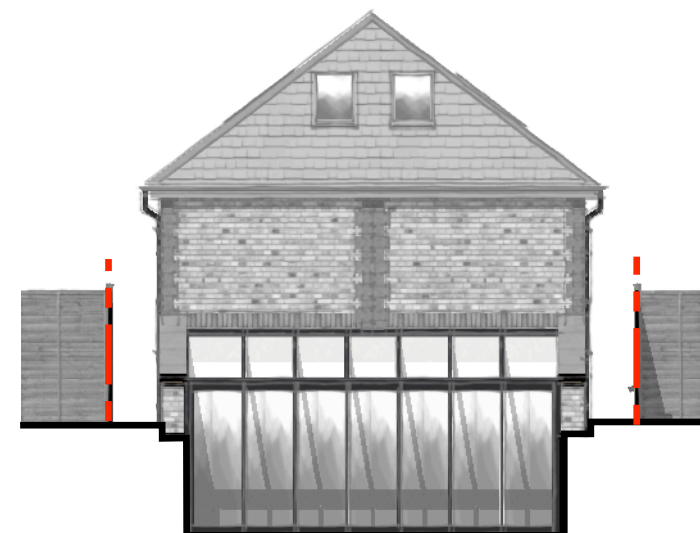

West Courtyard Elev scale 1:100 @ A3

Materials:

Roof: Clay Tiles
Walls: Face brick work with brick quoining.
Windows / Doors: White UPVC to match existing.
Rainwater goods - UPVC Black

B	Revised	17.12.19
Rev	Notes	Date

NAT Design
Architectural Services

23 Mill Road
Angmering, West Sussex
BN16 4HT

E:natdesign1@gmail.com

Project:

Land to the rear of 141
Wick Street
Littlehampton
West Sussex
BN17 7JY

Drawing

Proposed Elevations

Drawn By:

NSE

Scale:

as shown @ A3

Date:

Sept 2019

Revision:

B

Drawing No.

458 - DPA 04

SCALE BAR 1:100

