



Proposed

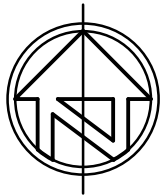

© nat-design, all rights reserved. Use figured dimensions only. All dimensions are to be checked on site before any work is carried out. Please contact the Architect immediately regarding any discrepancies discovered on site.

B	Revised	17.12.19
Rev.	Notes	Date

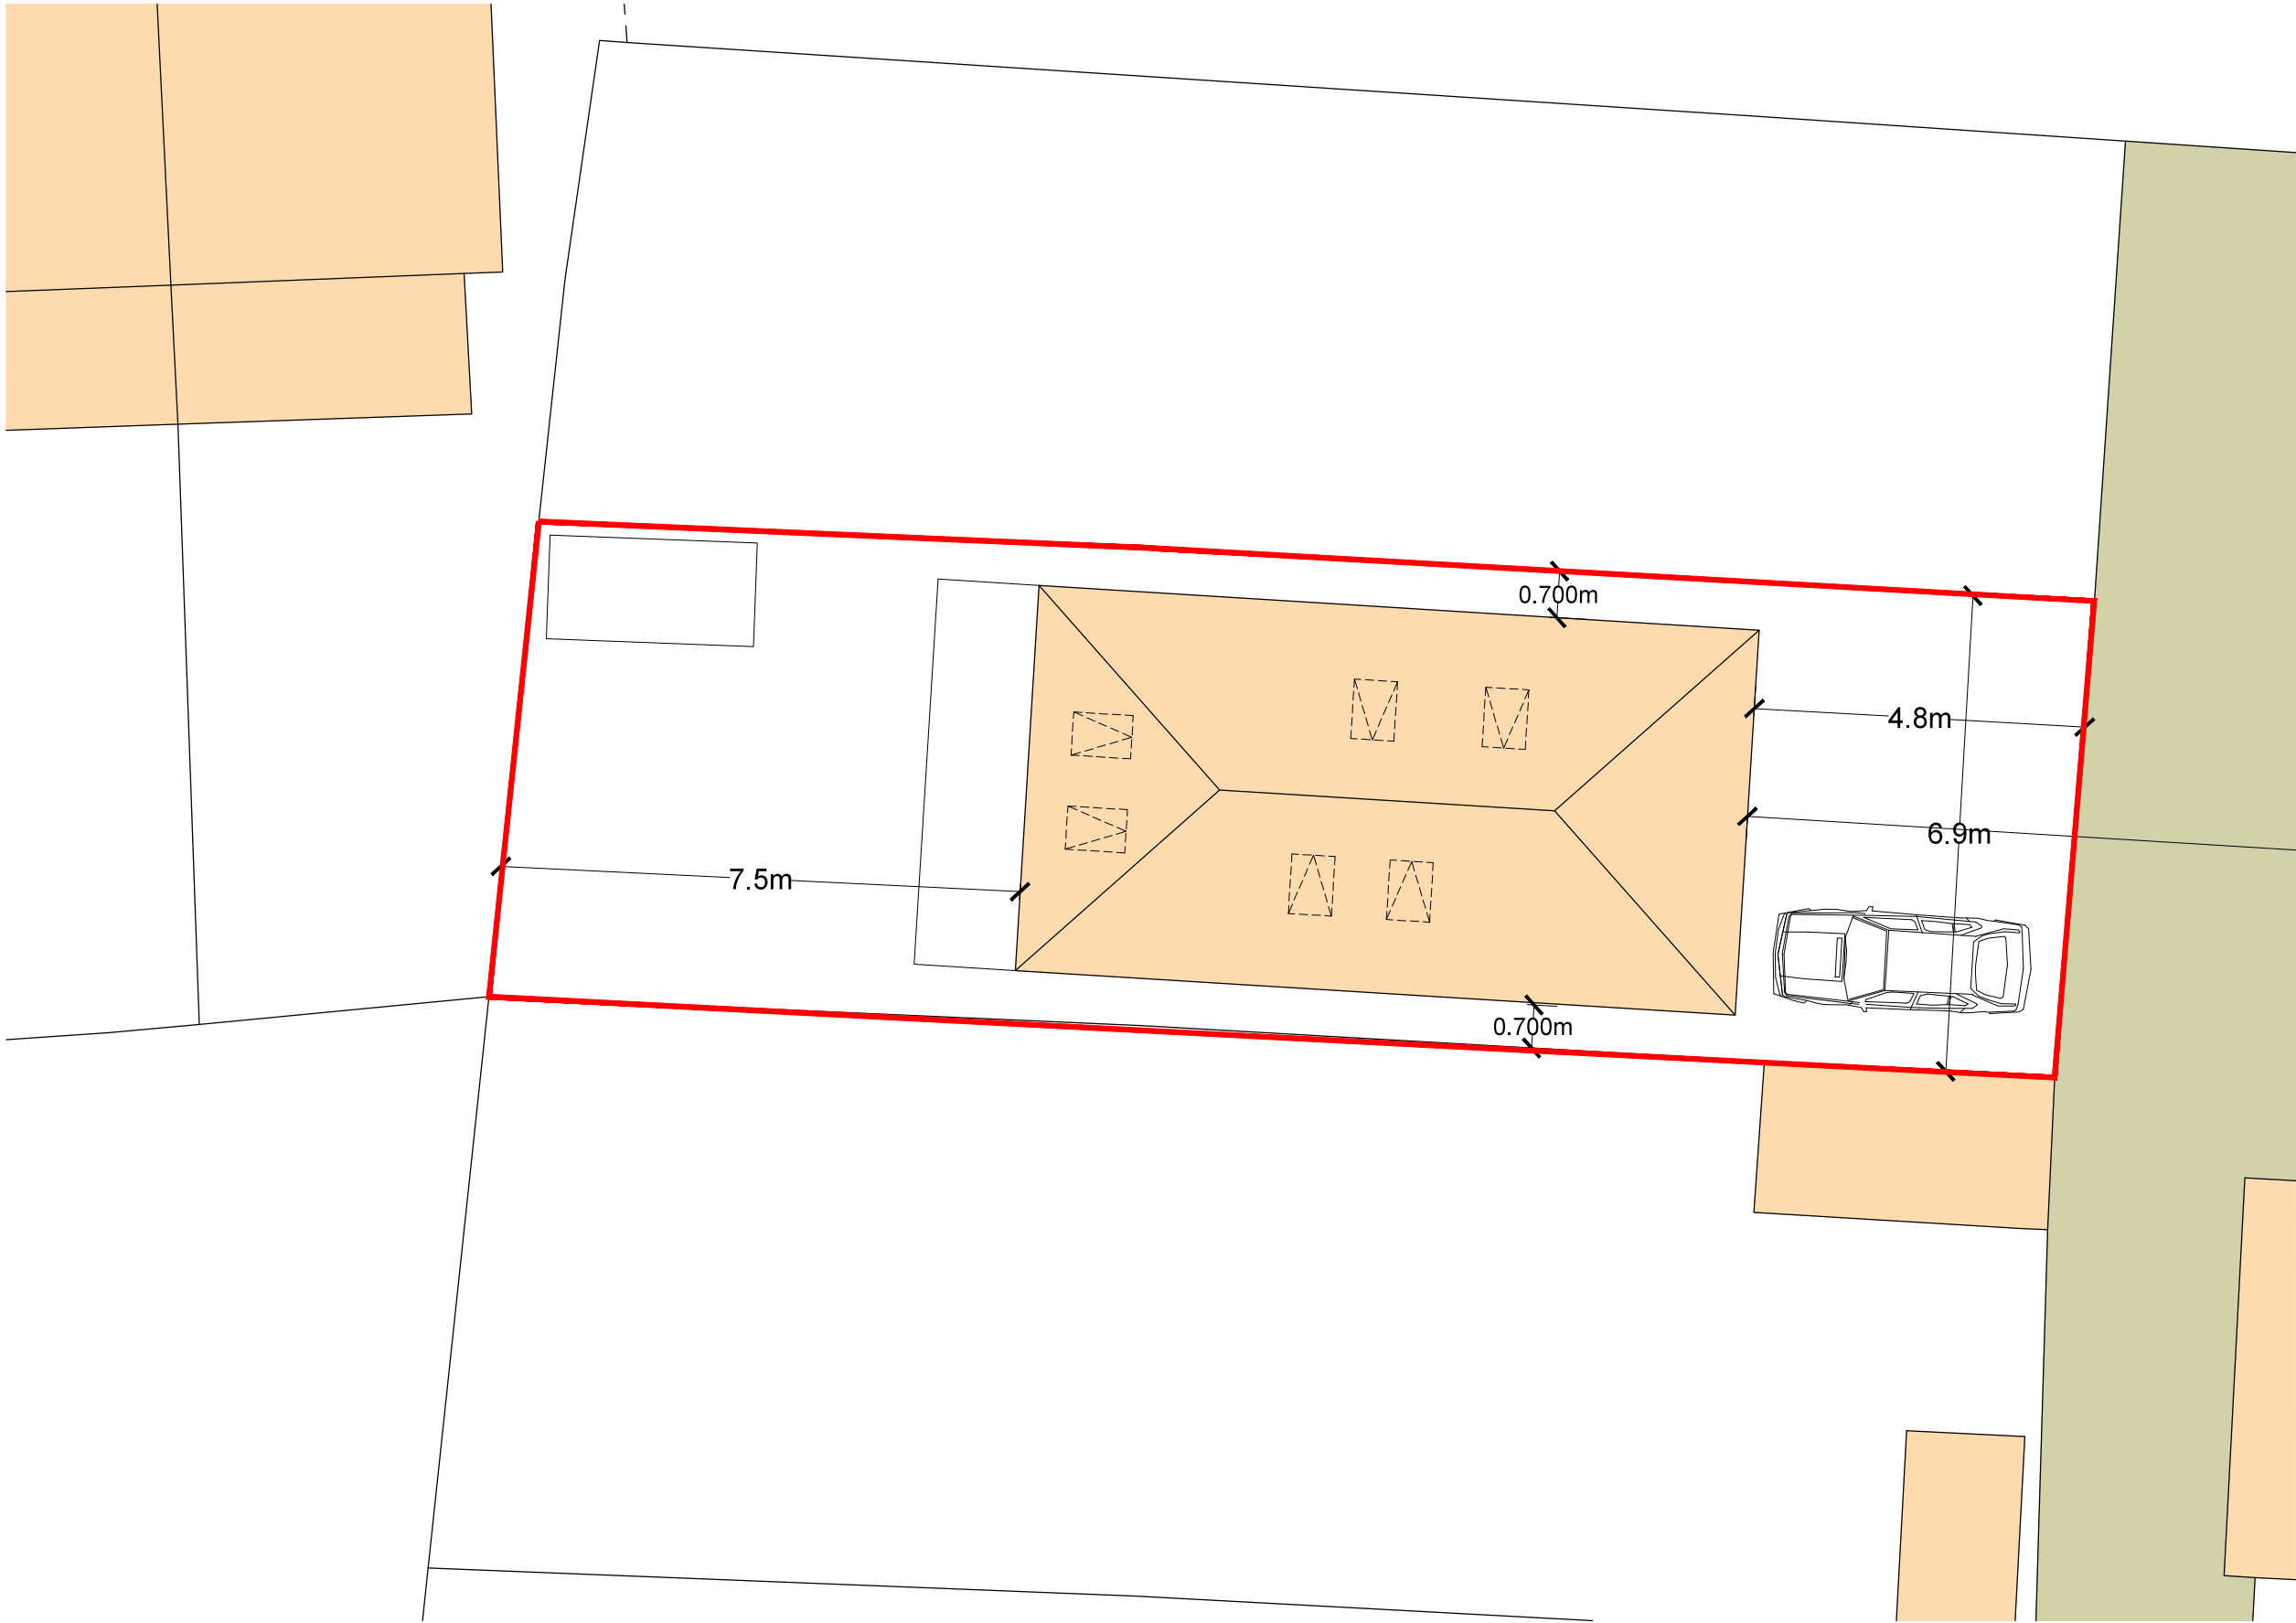

23 Mill Road
Angmering, West Sussex
BN16 4HT
E:natdesign1@gmail.com

Project
Land to the rear of 141 Wick Street
Littlehampton
West Sussex
BN17 7JY

Drawing
Proposed
Site Plan with Dimensions

Drawn By NSE	Scale as shown @ A3
Date Sept 2019	Revision B
Drawing No.	458 - DPA 06

SITE PLAN
PROPOSED

1:100 @A3

©Crown Copyright. All rights reserved. Licence no. 100019980