




IF IN DOUBT - ASK

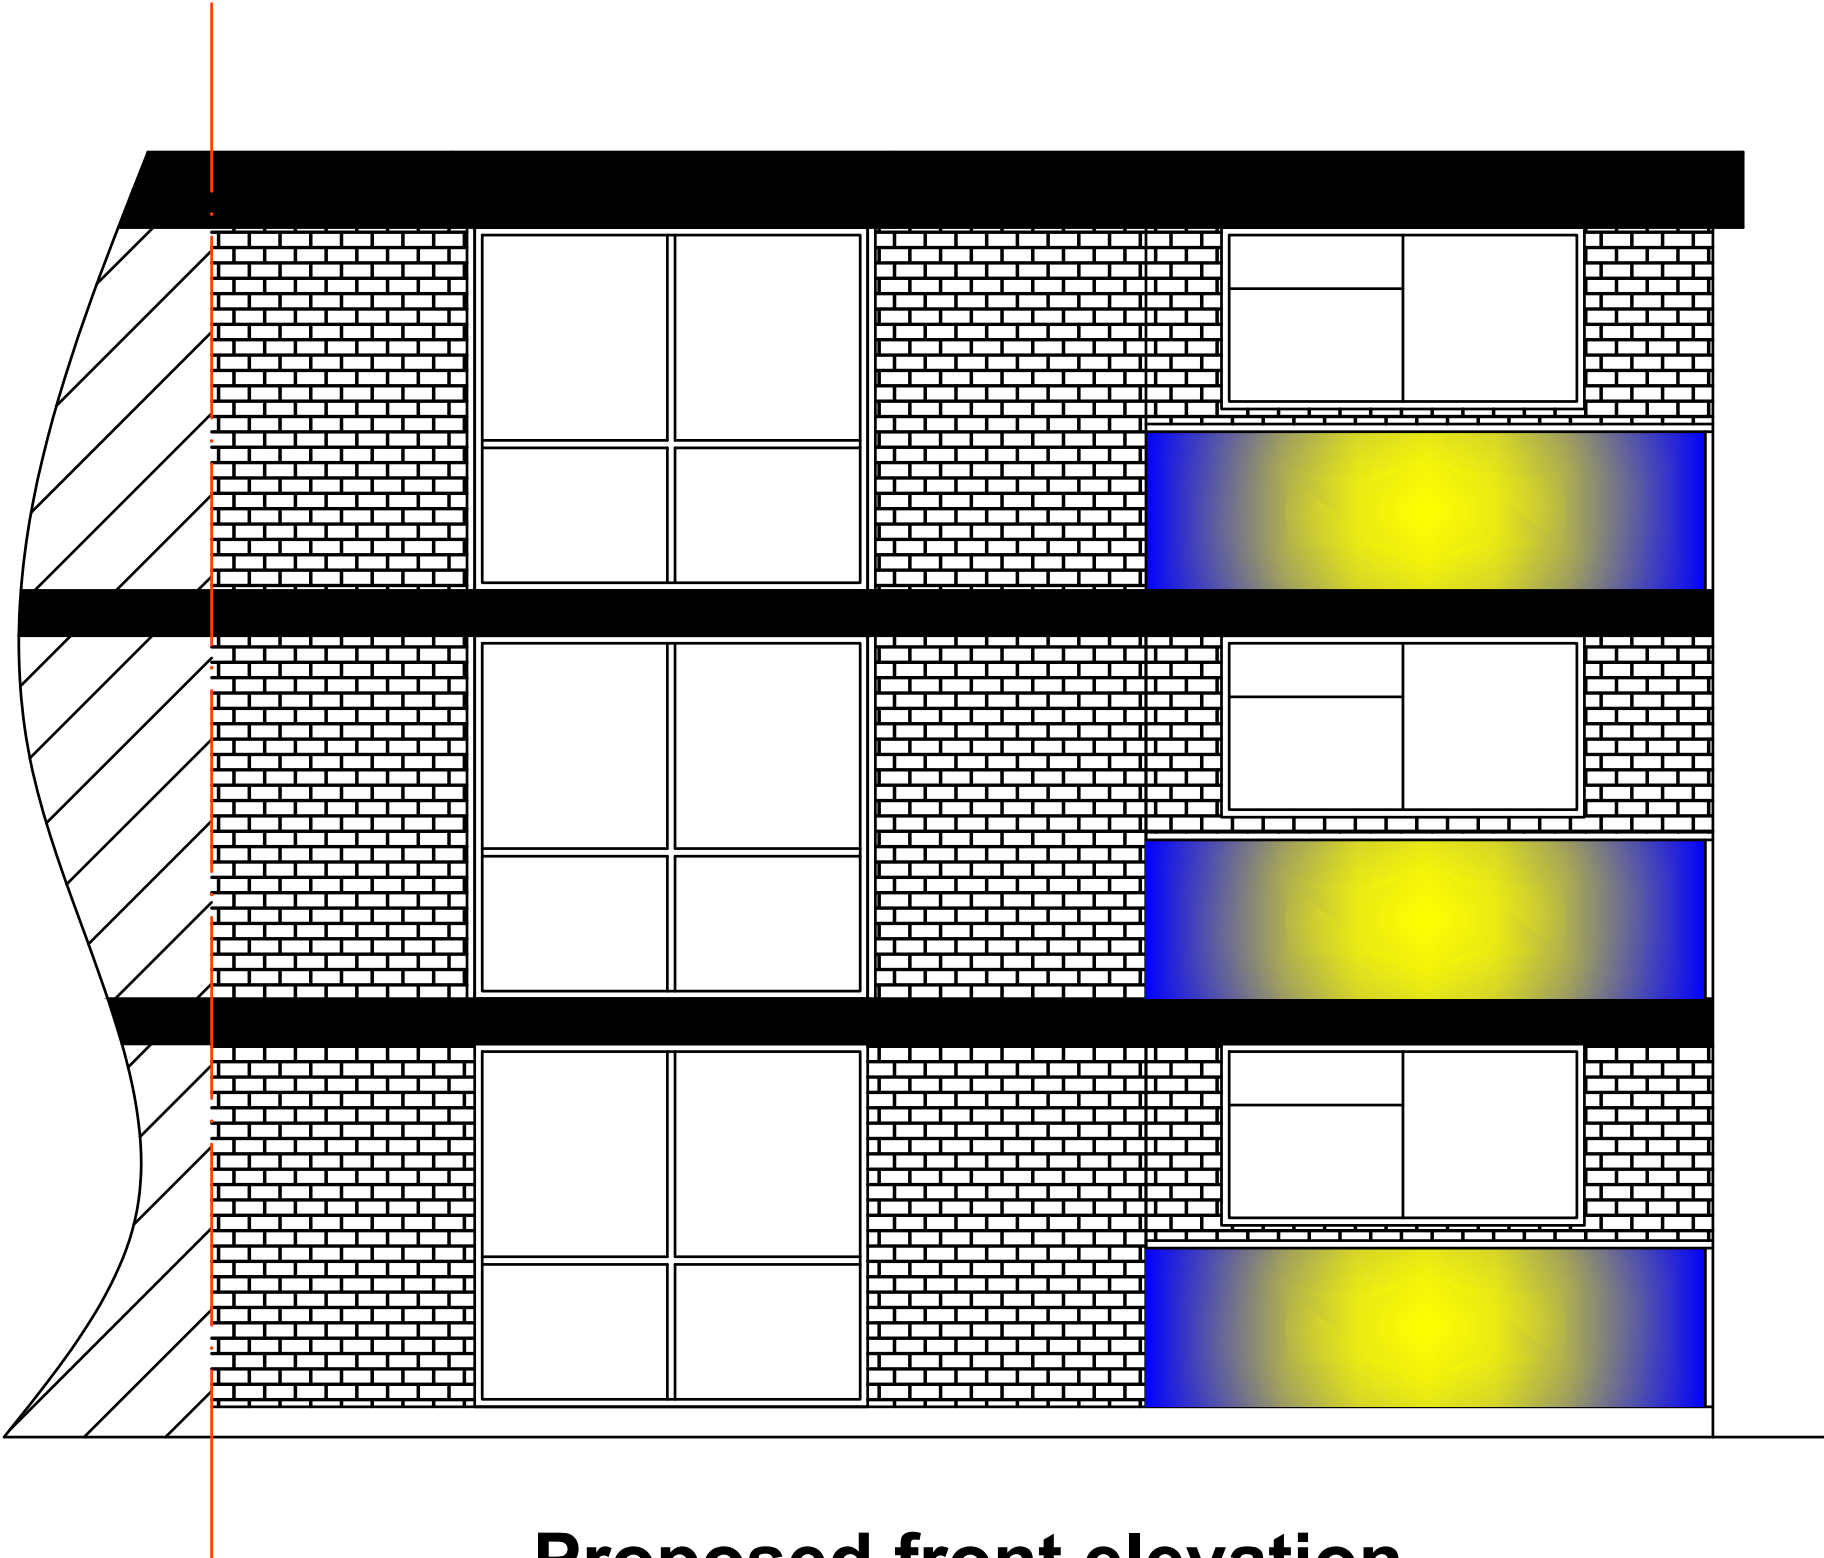


Proposed front elevation

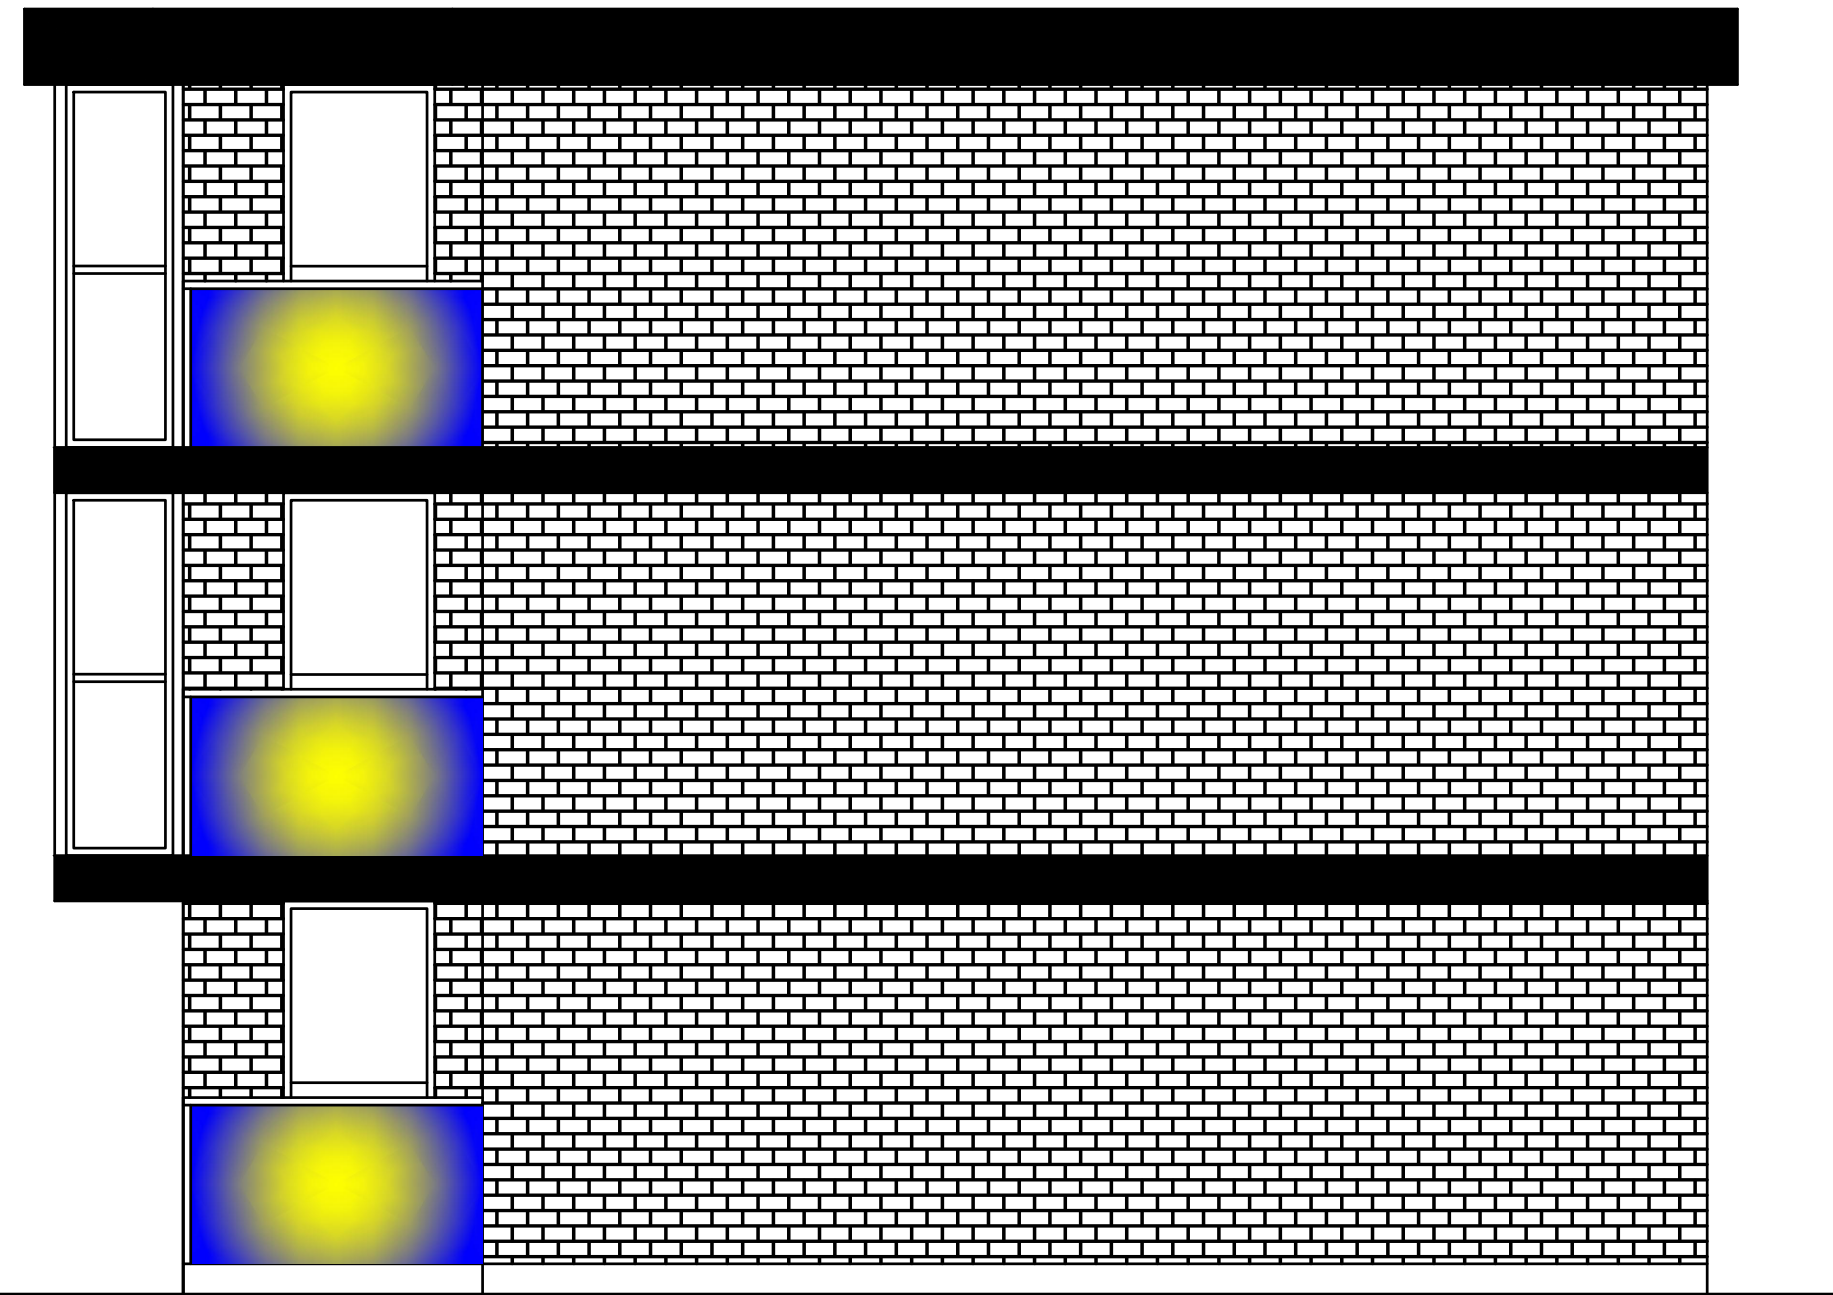


Proposed side elevation

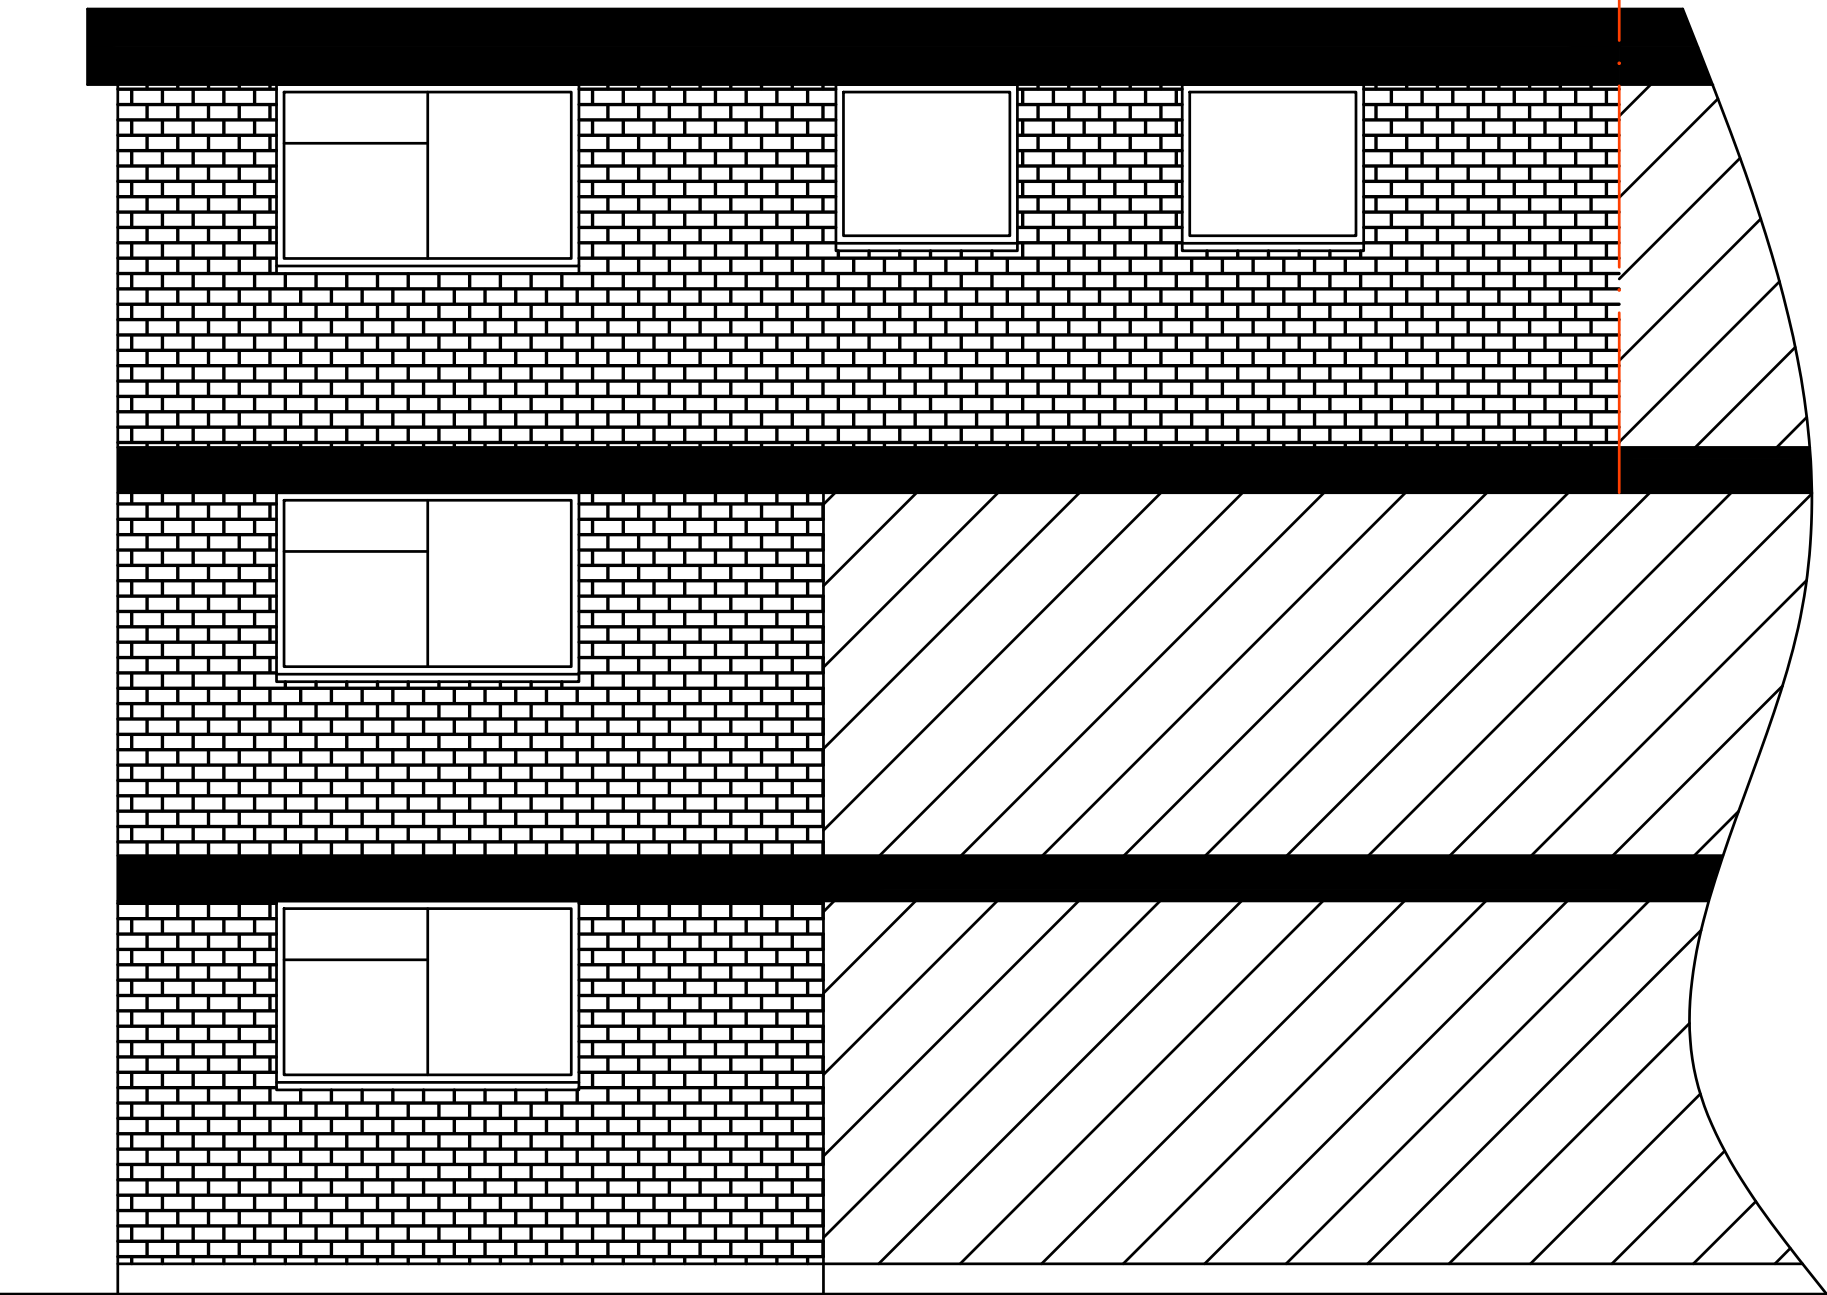

Proposed rear elevation

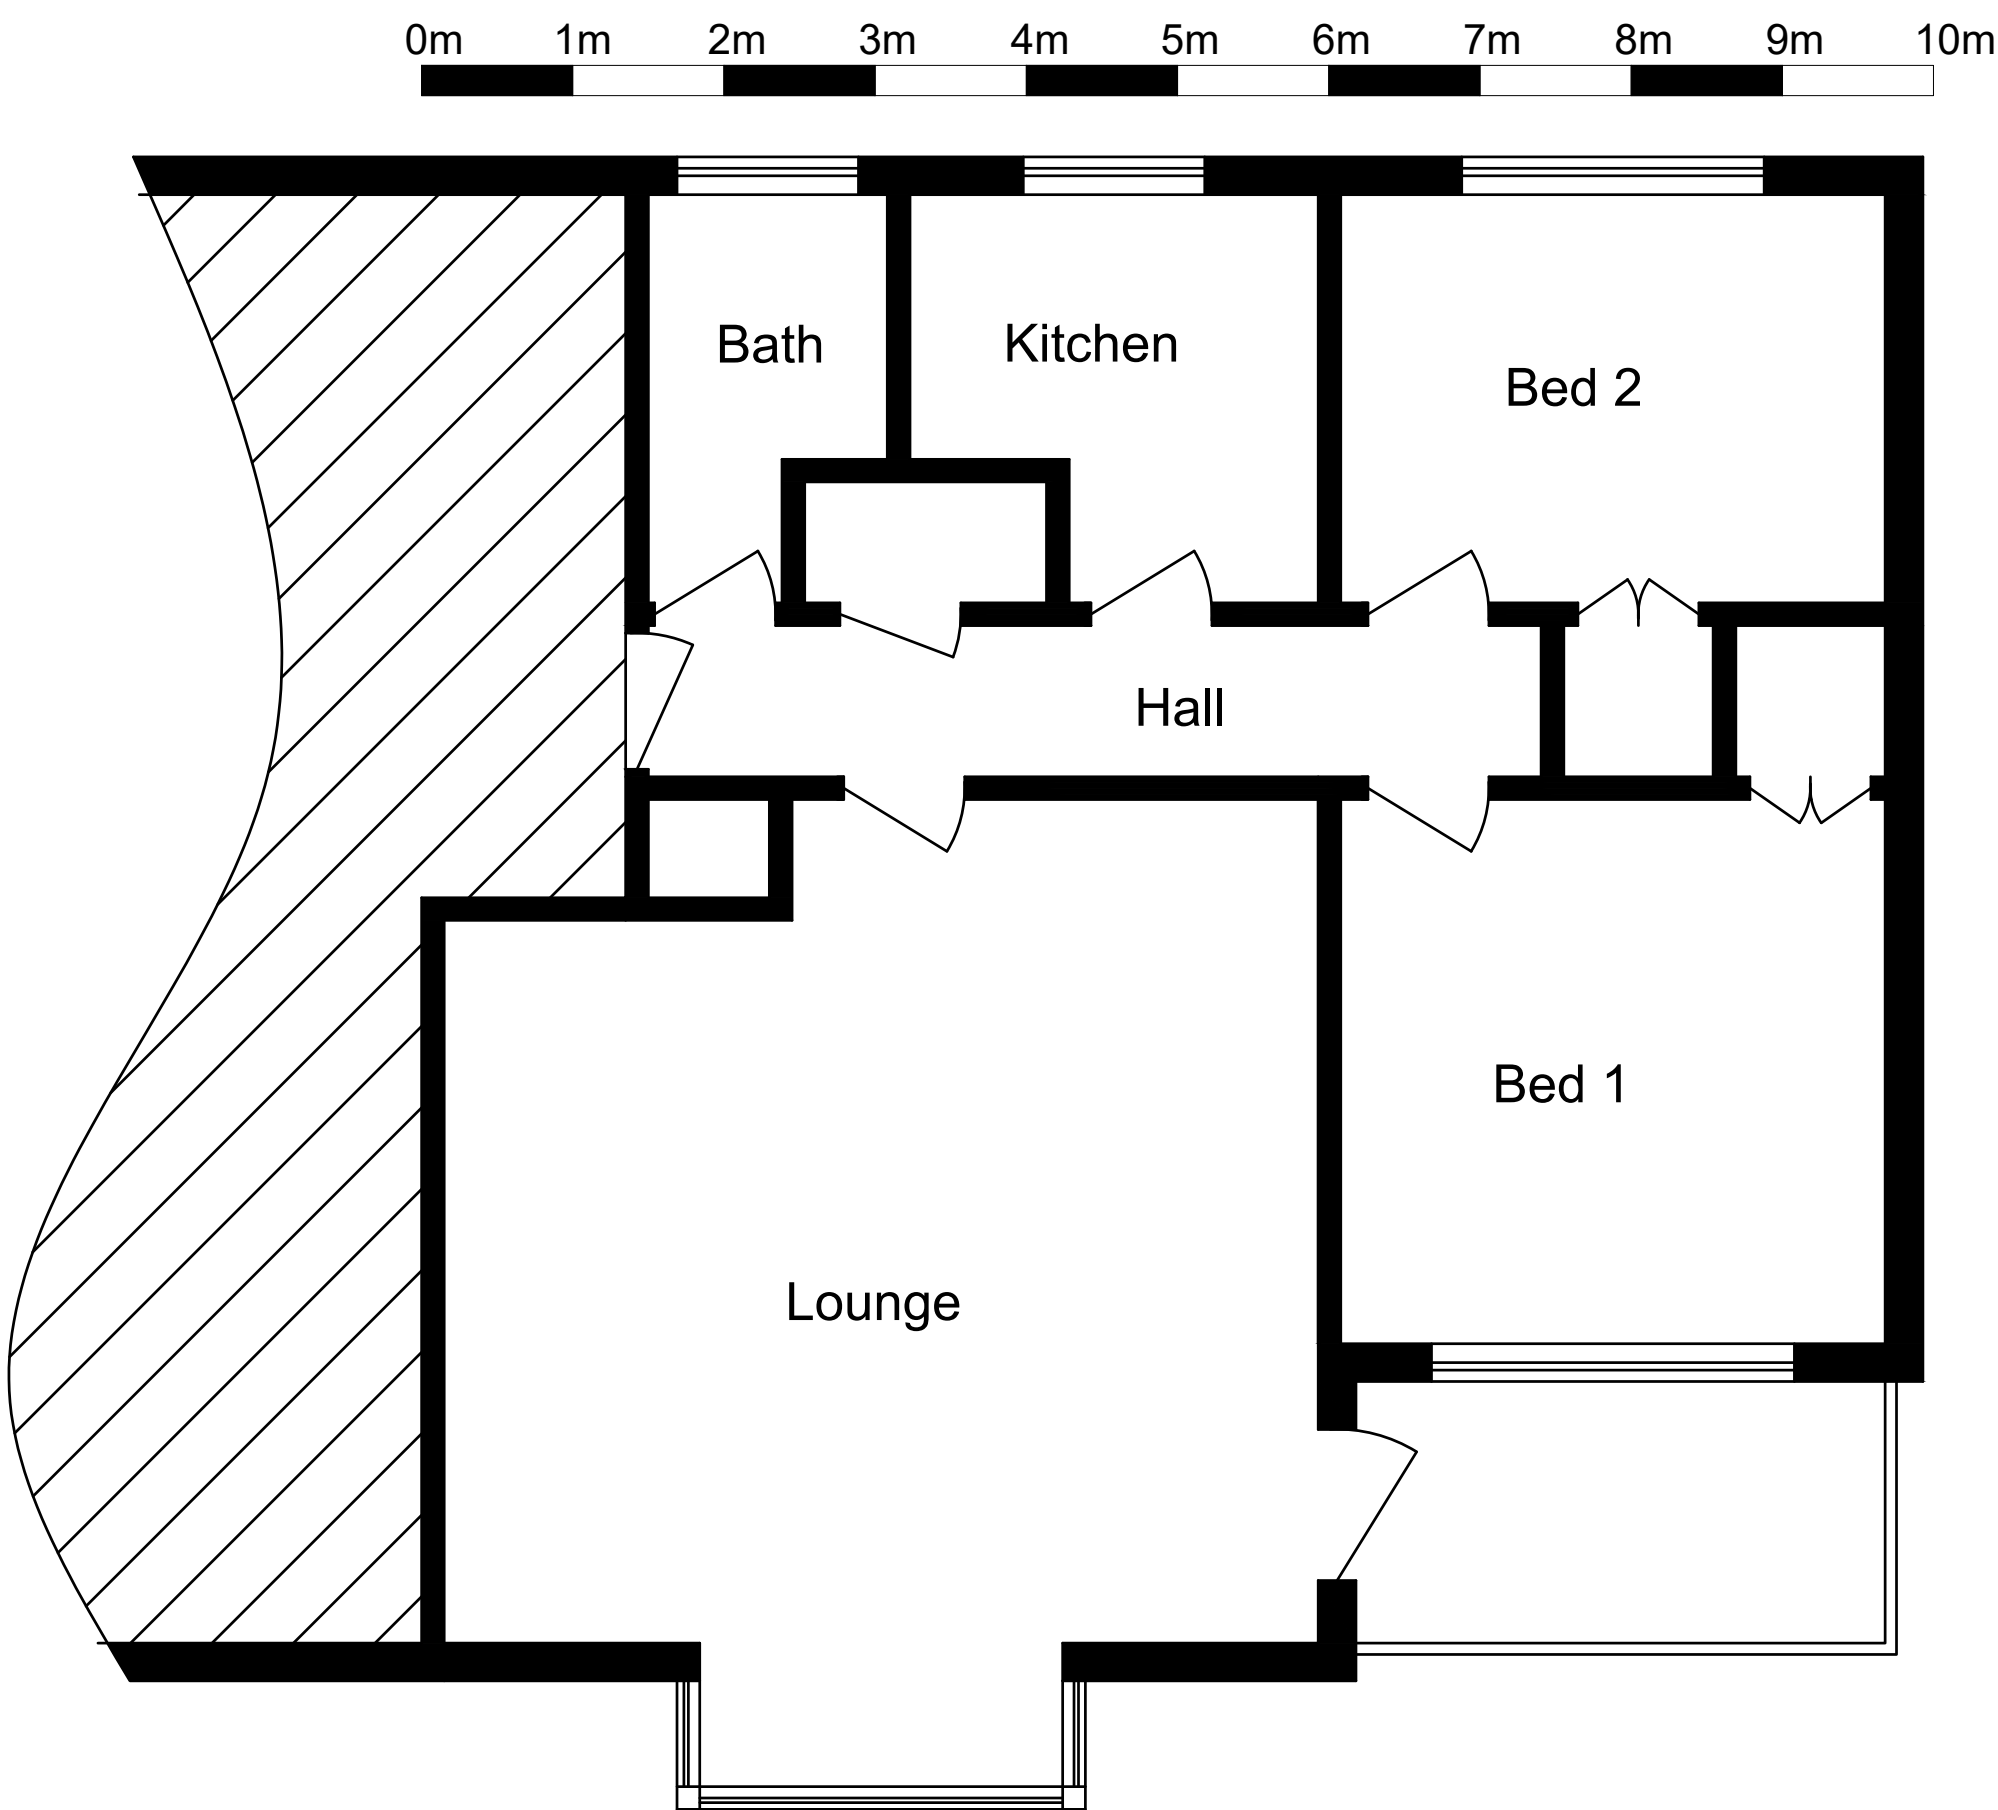


Existing Floor Plan

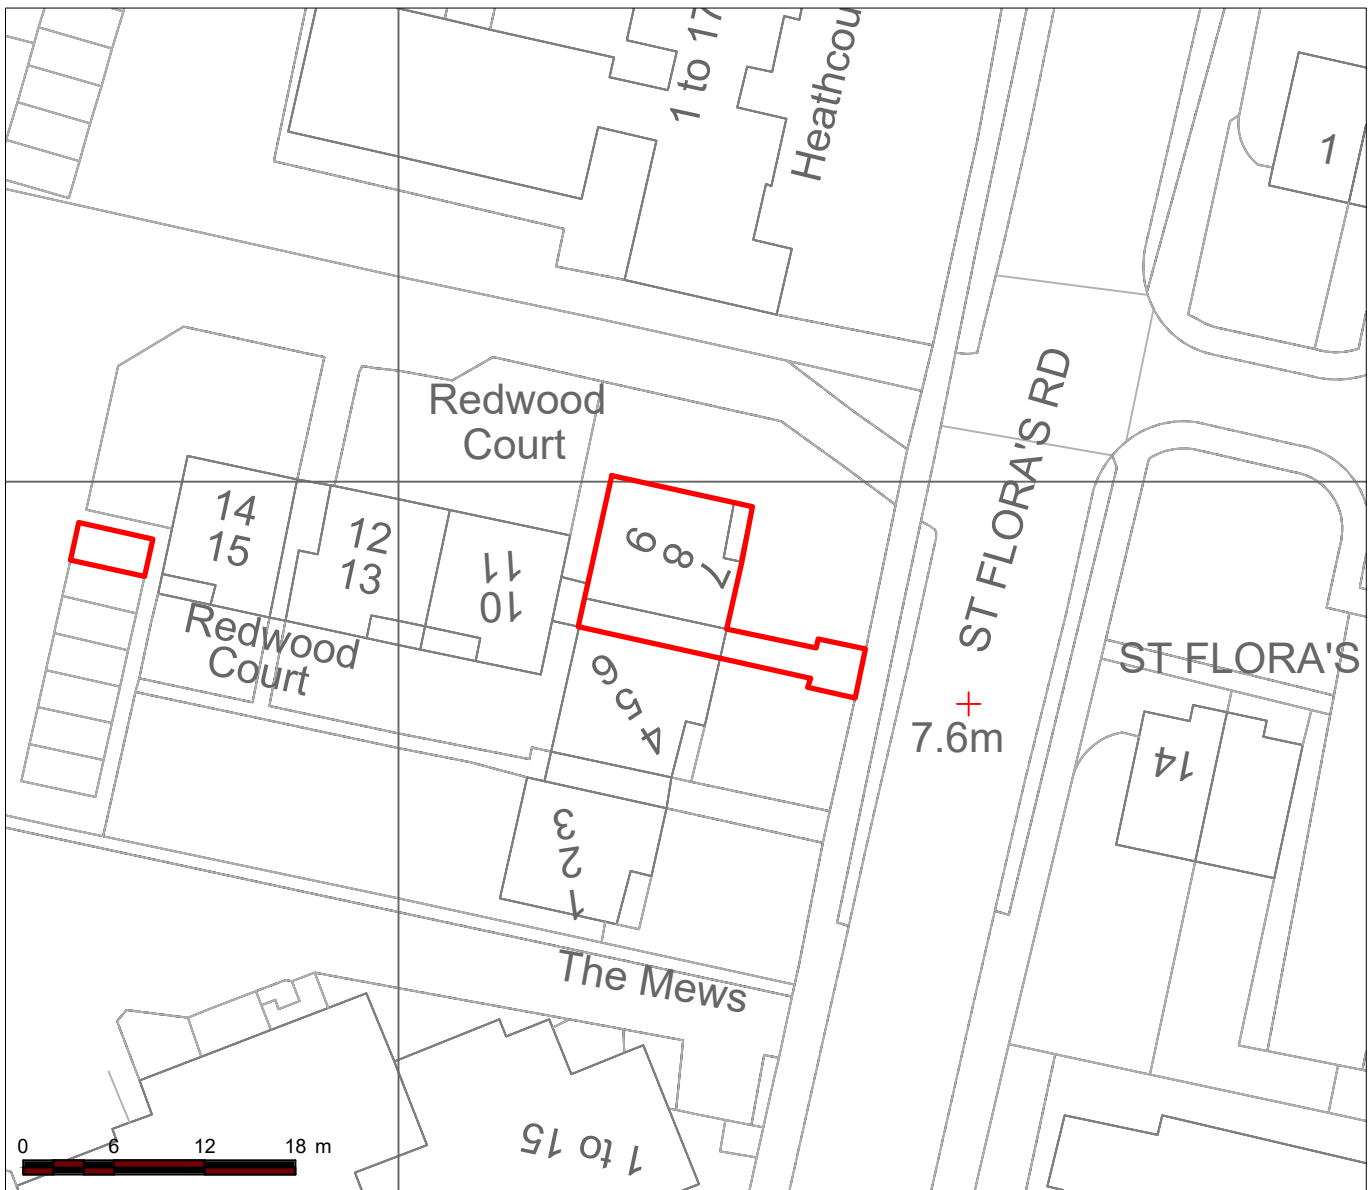

SITE PLAN - 1 : 500



SITE PLAN - 1 : 1250

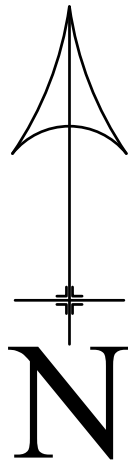

**NOTE!**  
ALL MAPS REPRODUCED UNDER  
LICENCE No 100047474.

**NOTE**  
ALL MATERIALS USED ON THE PROPOSED  
STRUCTURE WILL BE IN KEEPING WITH THE  
ADJOINING AND SURROUNDING DWELLINGS.

**COPYRIGHT NOTICE**  
DRAWING REMAINS THE PROPERTY  
OF MT PLANNING AND MAY NOT BE  
REPRODUCED OR ALTERED  
WITHOUT THE PRIOR CONSENT OF  
MARK TUSON.

|                                                                |                                                                               |
|----------------------------------------------------------------|-------------------------------------------------------------------------------|
| <b>Date</b><br>August 2020                                     | <b>Approved by</b>                                                            |
| <b>Drawn by</b><br>Mark Tuson                                  | <b>Scale - 1 : 50</b>                                                         |
| <b>Notes</b>                                                   |                                                                               |
| <b>Client</b><br>Ms H Soan                                     | <b>Site</b><br>9 Redwood Court<br>St Floras Road<br>Littlehampton<br>BN17 6BB |
| <b>MT Planning &amp; design</b><br>For all your planning needs |                                                                               |
| 07950 887579 mtplanning@hotmail.co.uk                          |                                                                               |
| REVISION:- A                                                   | DRAWING NO:- MT / 1547 / 2                                                    |