




IF IN DOUBT - ASK

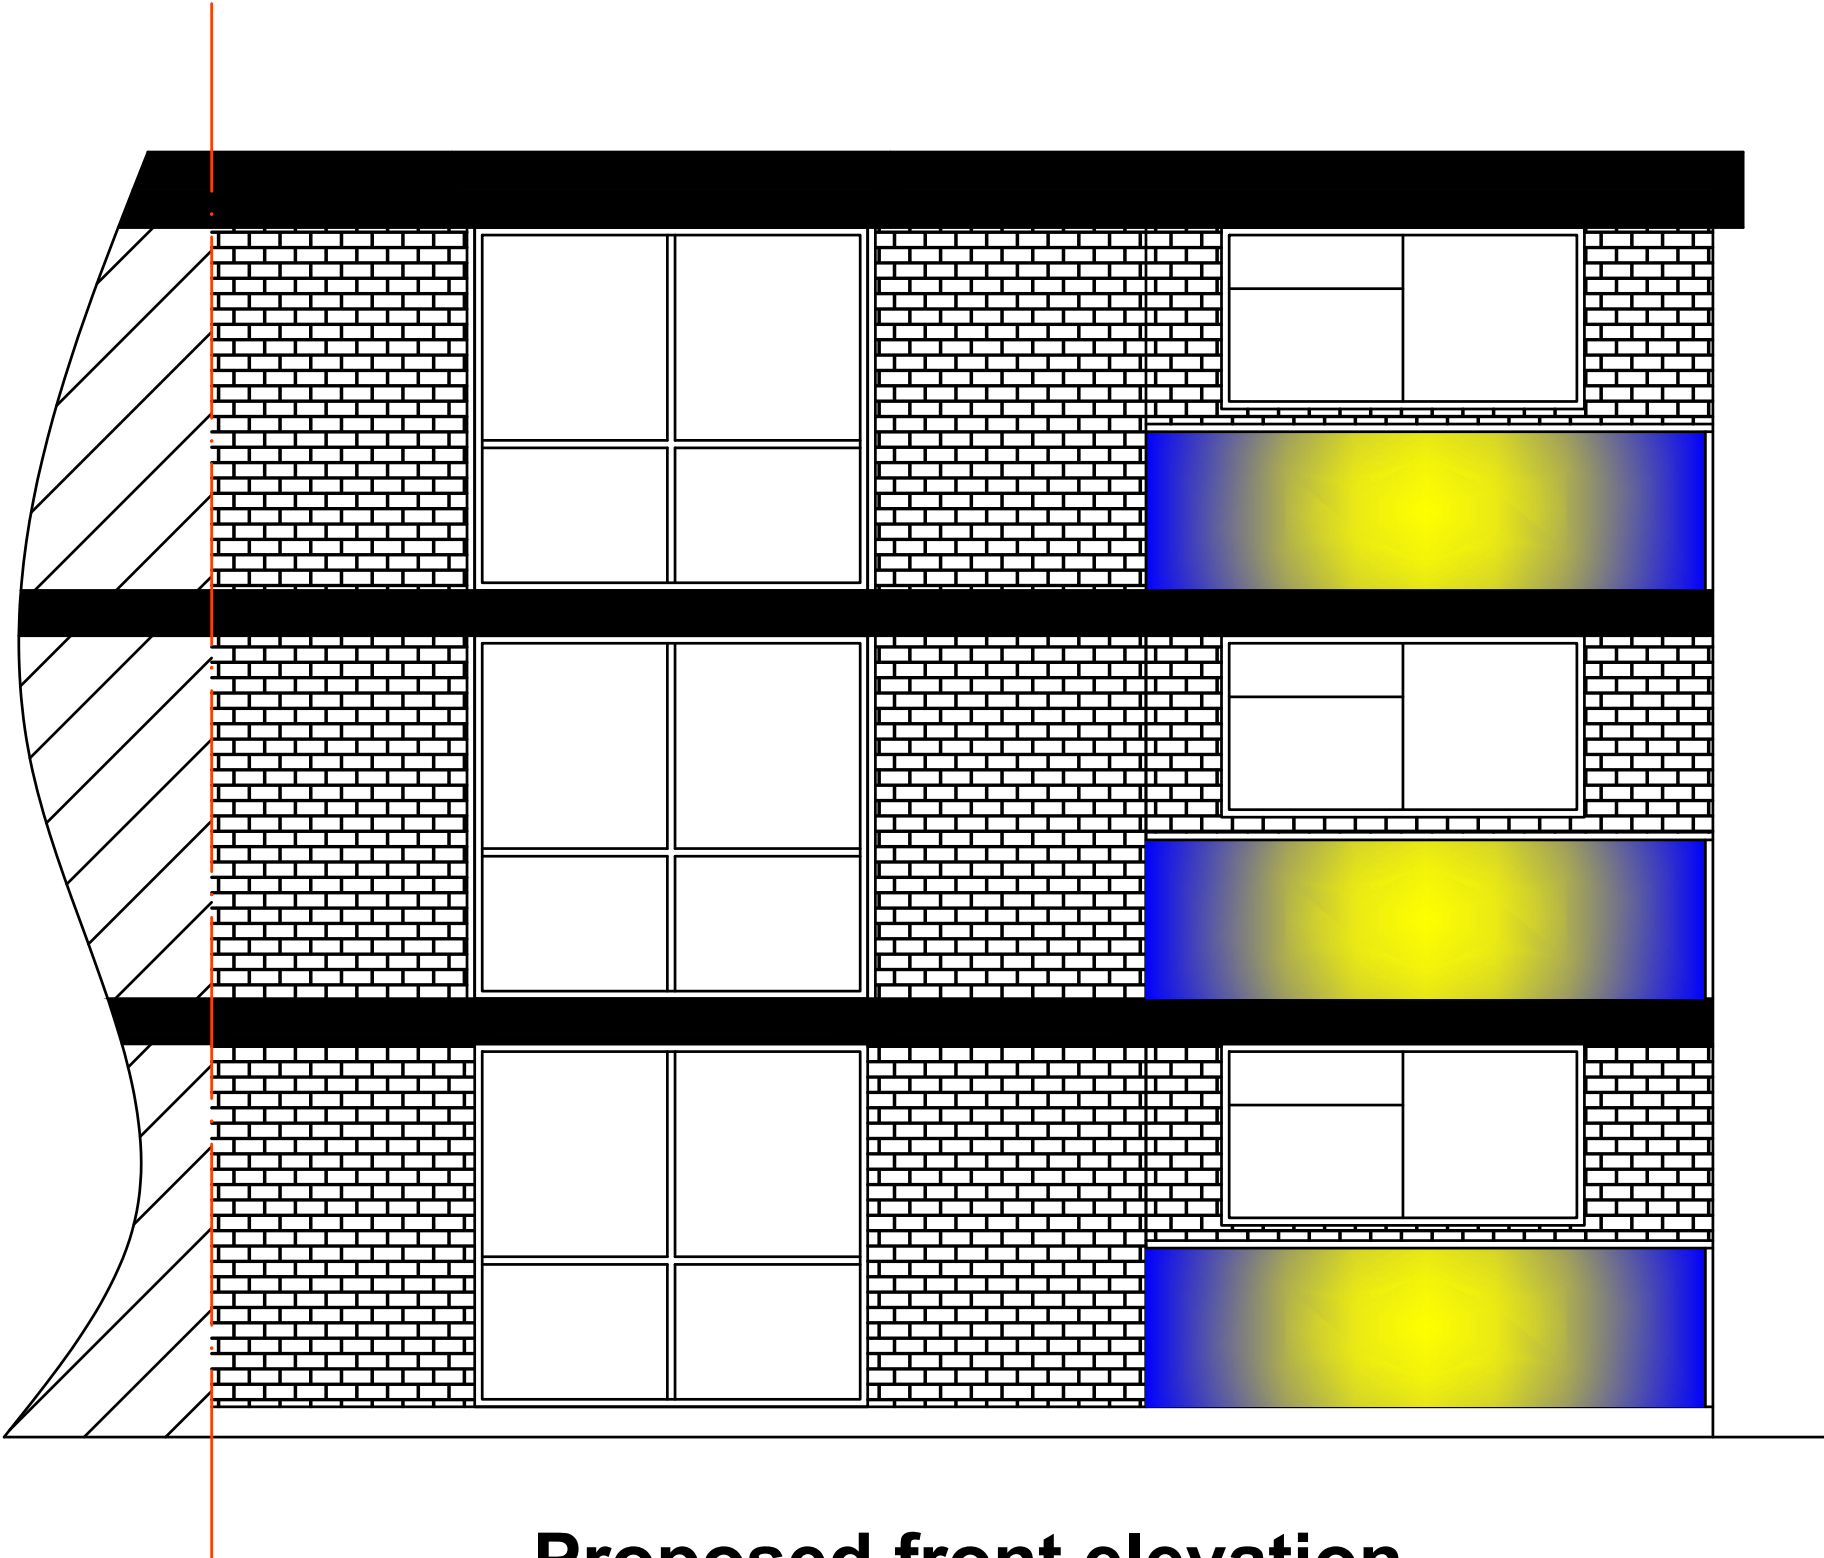


Proposed front elevation

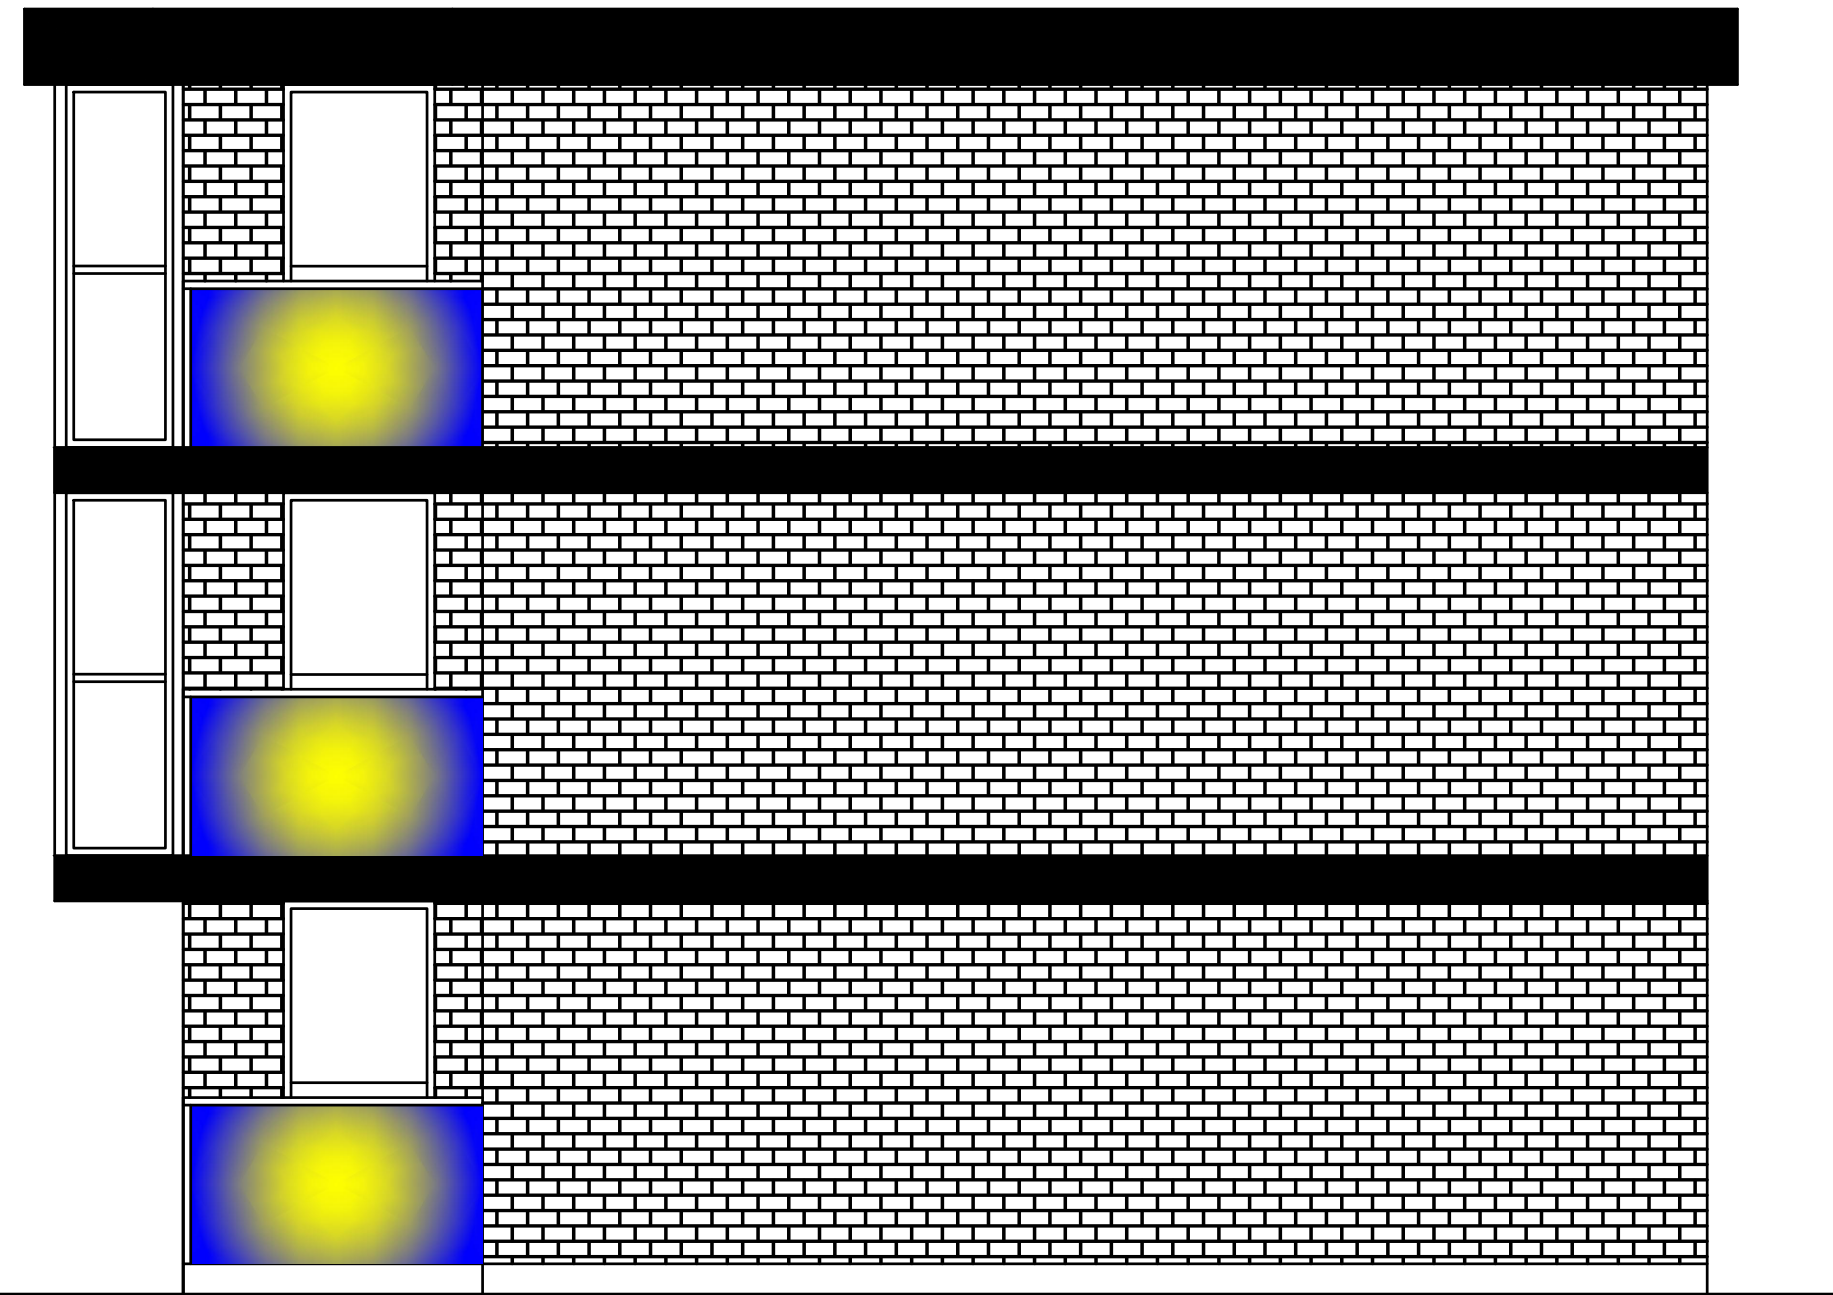


Proposed side elevation

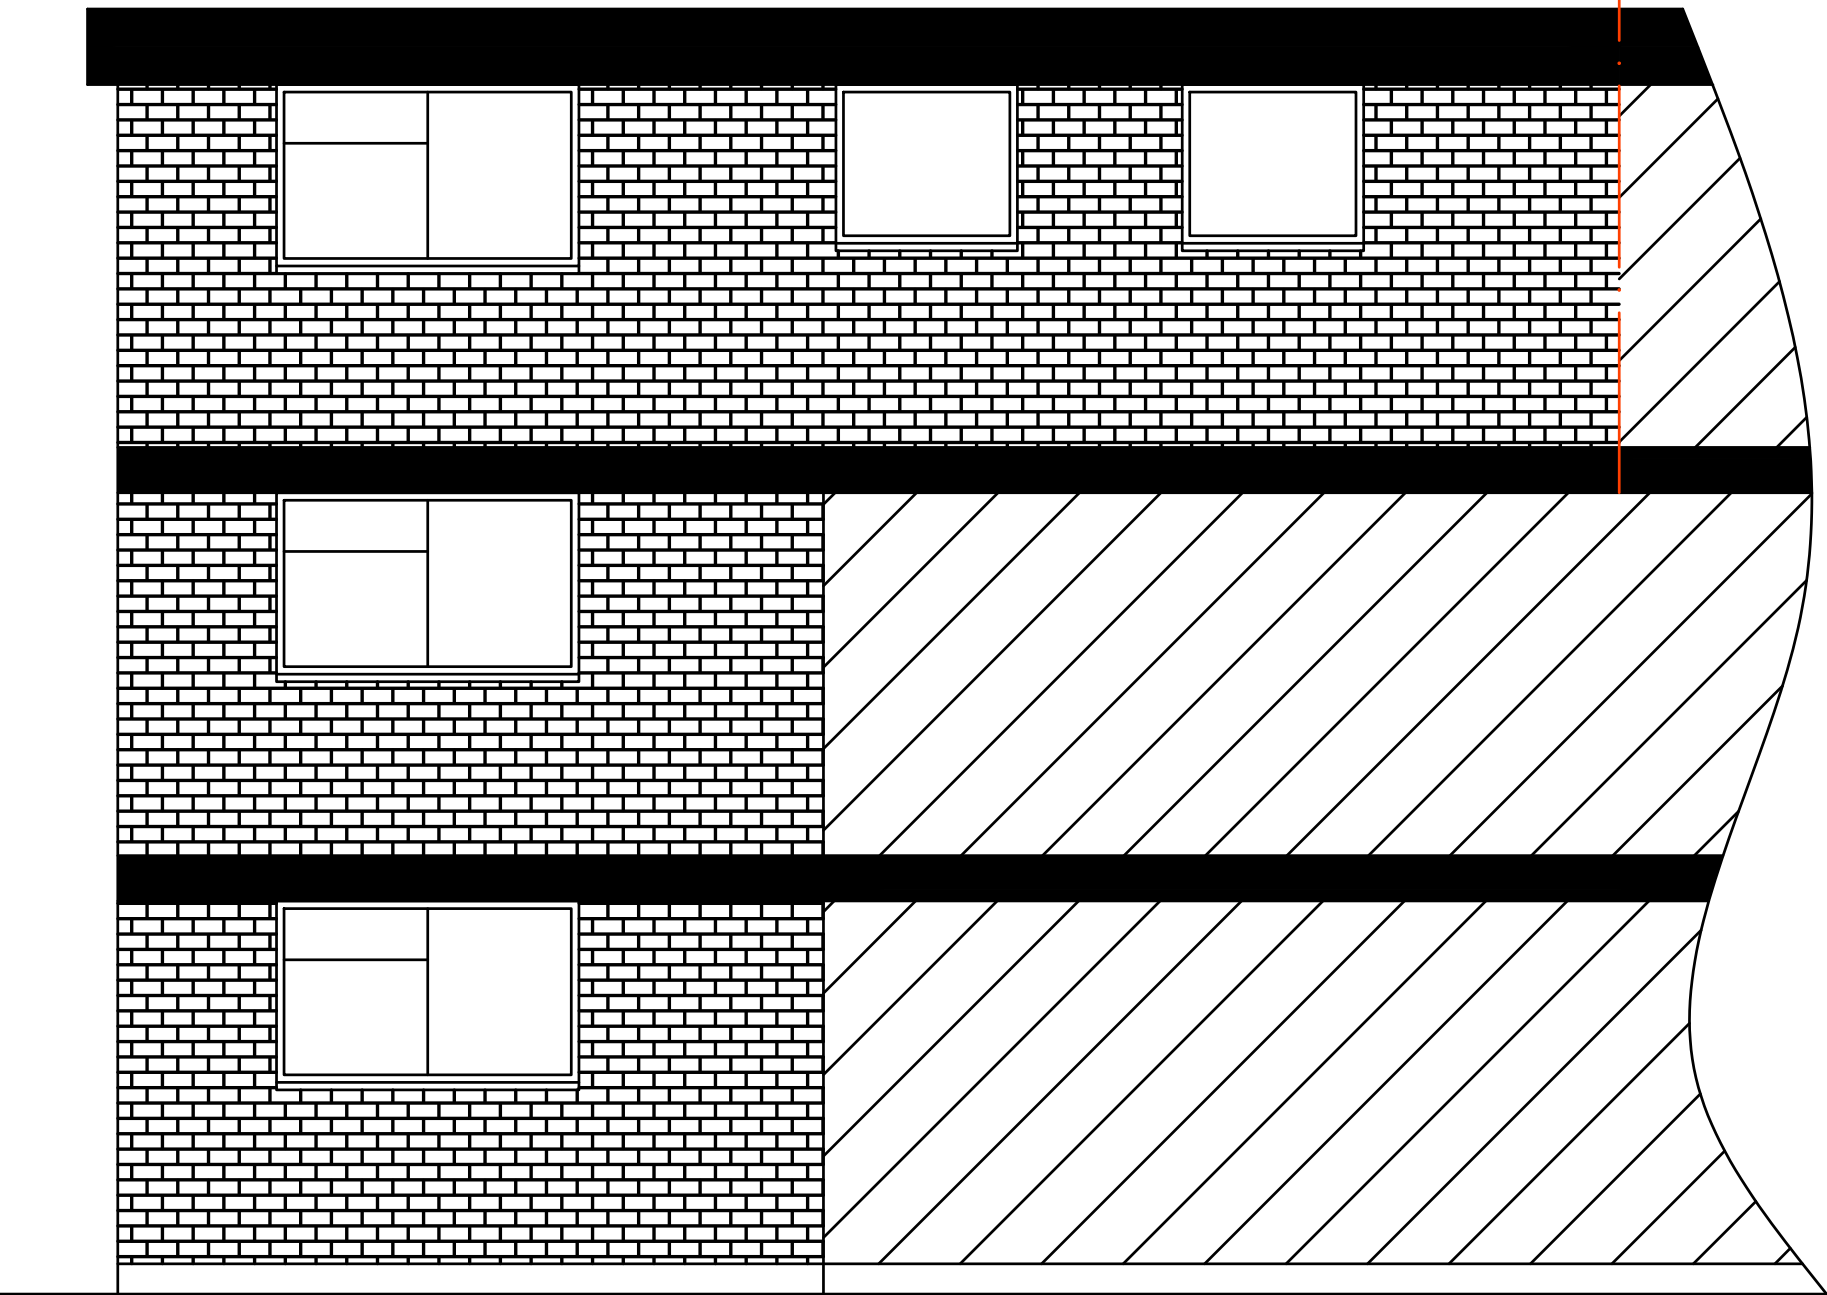

Proposed rear elevation

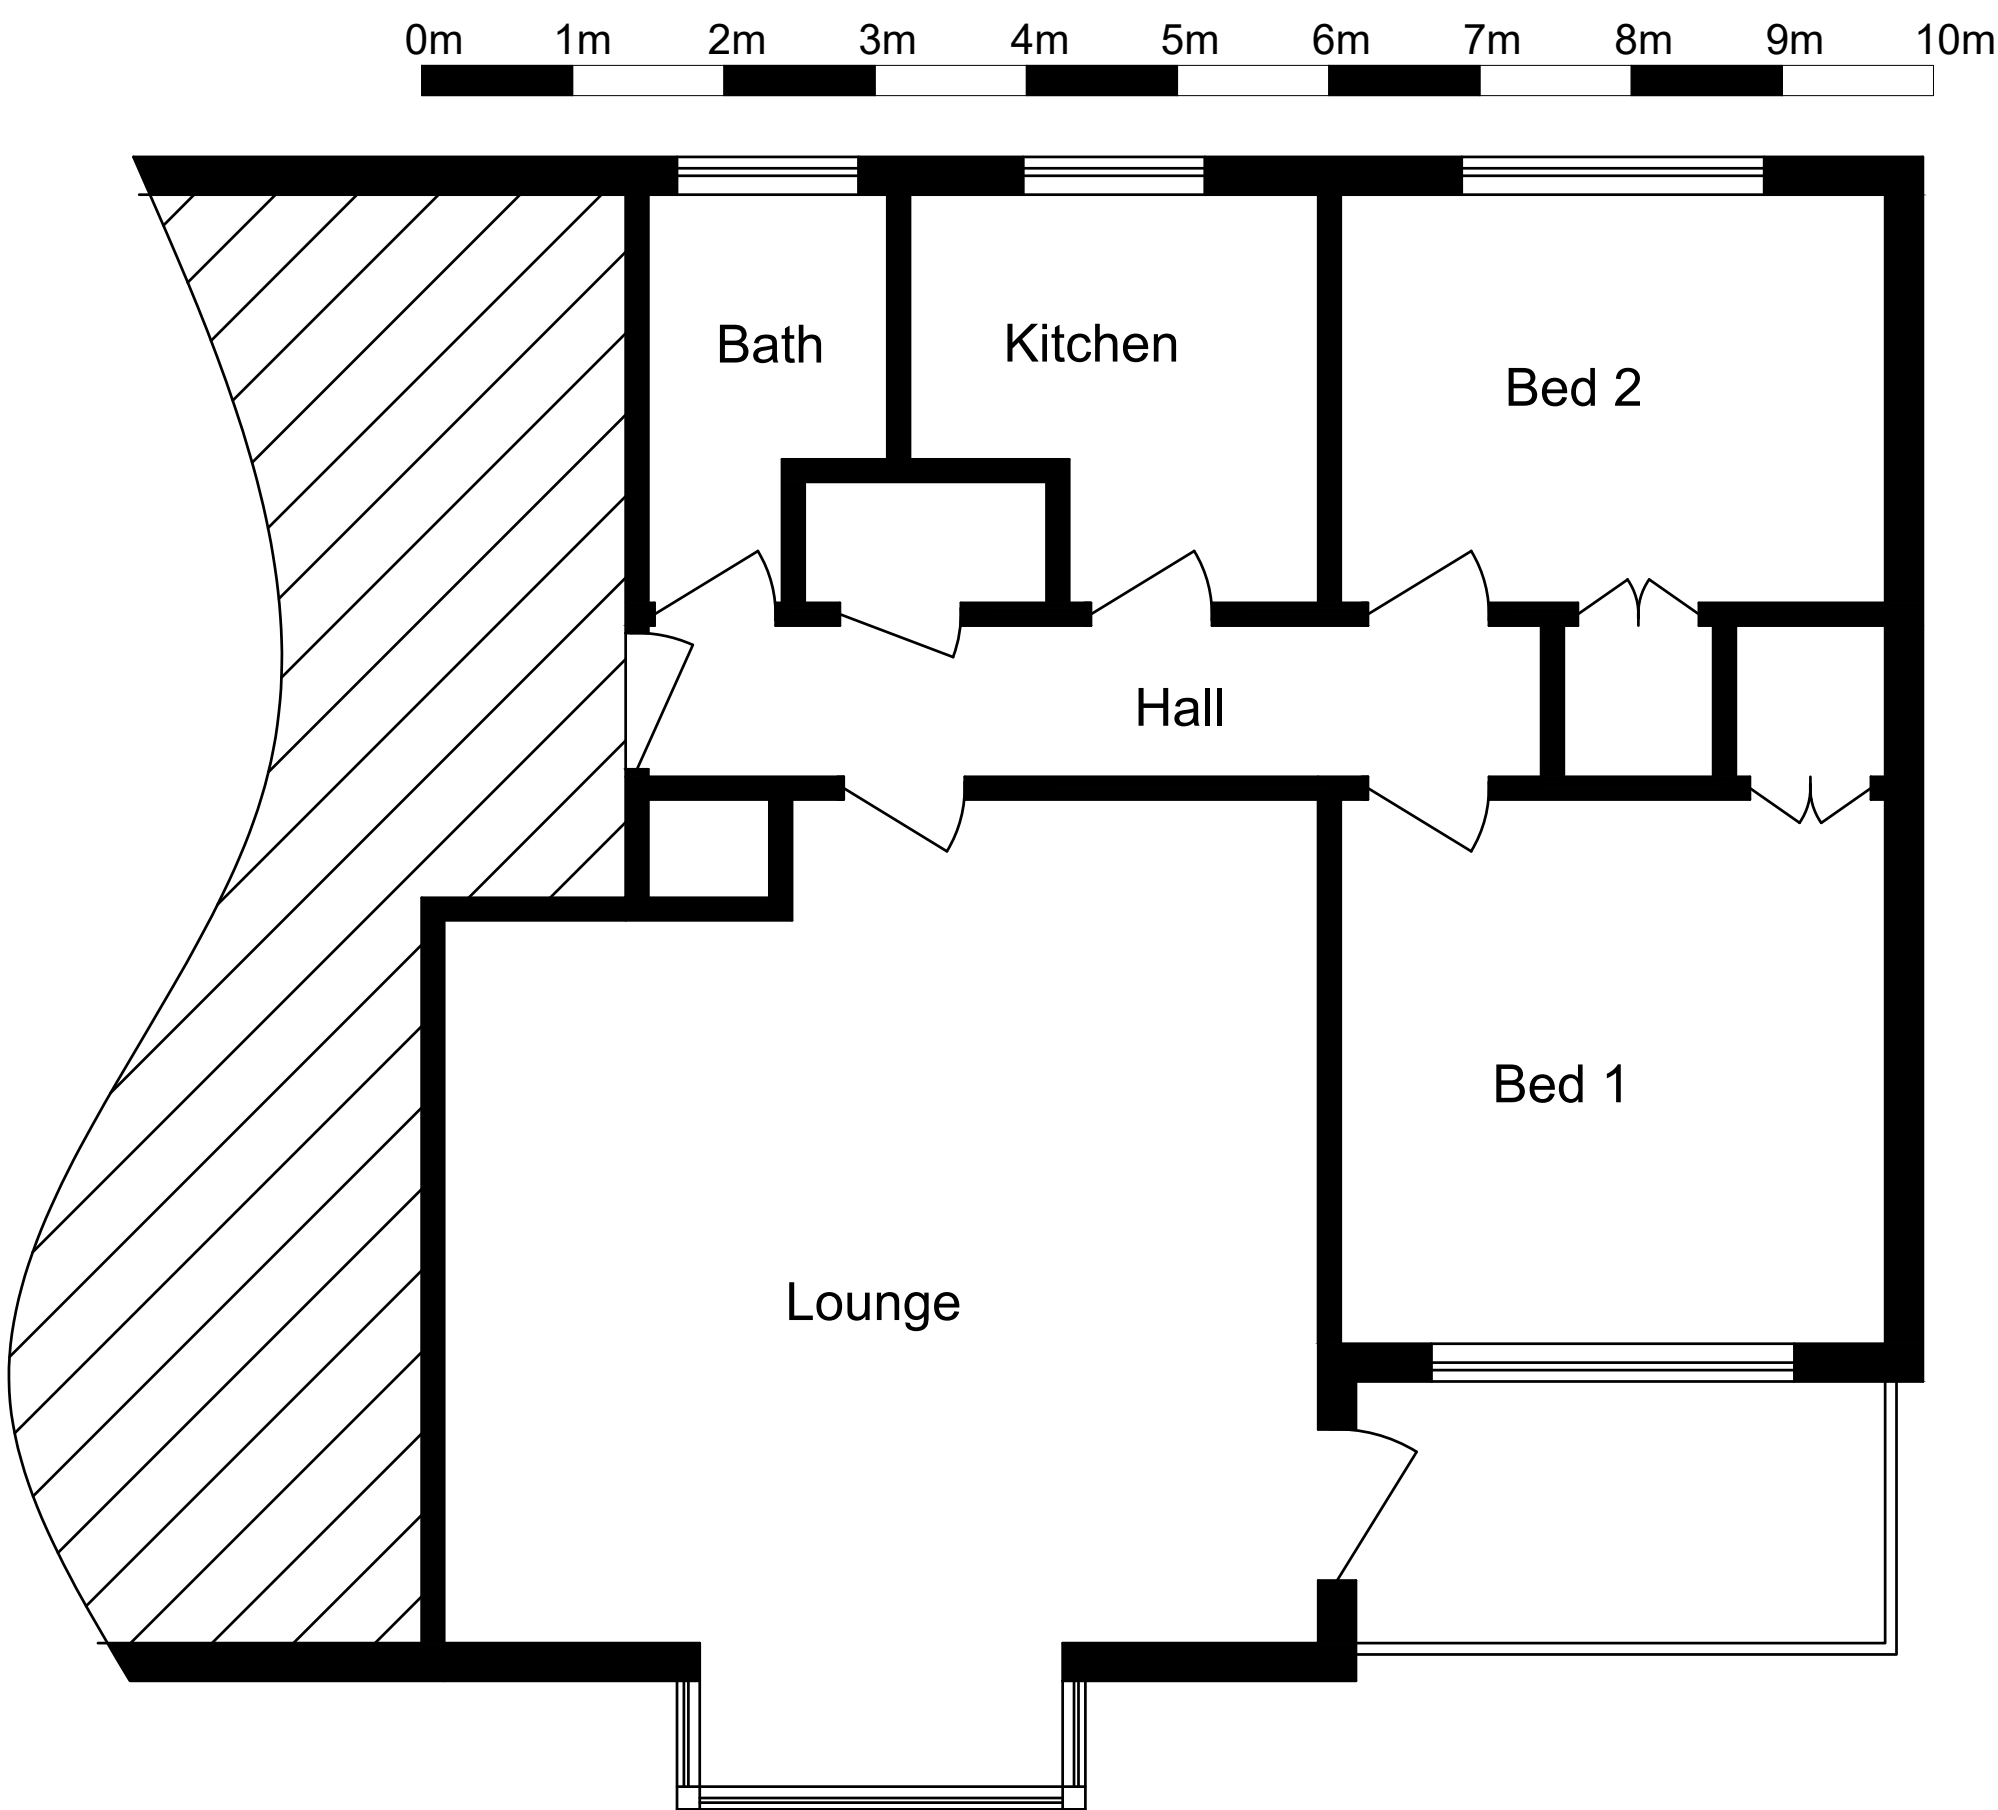


Existing Floor Plan

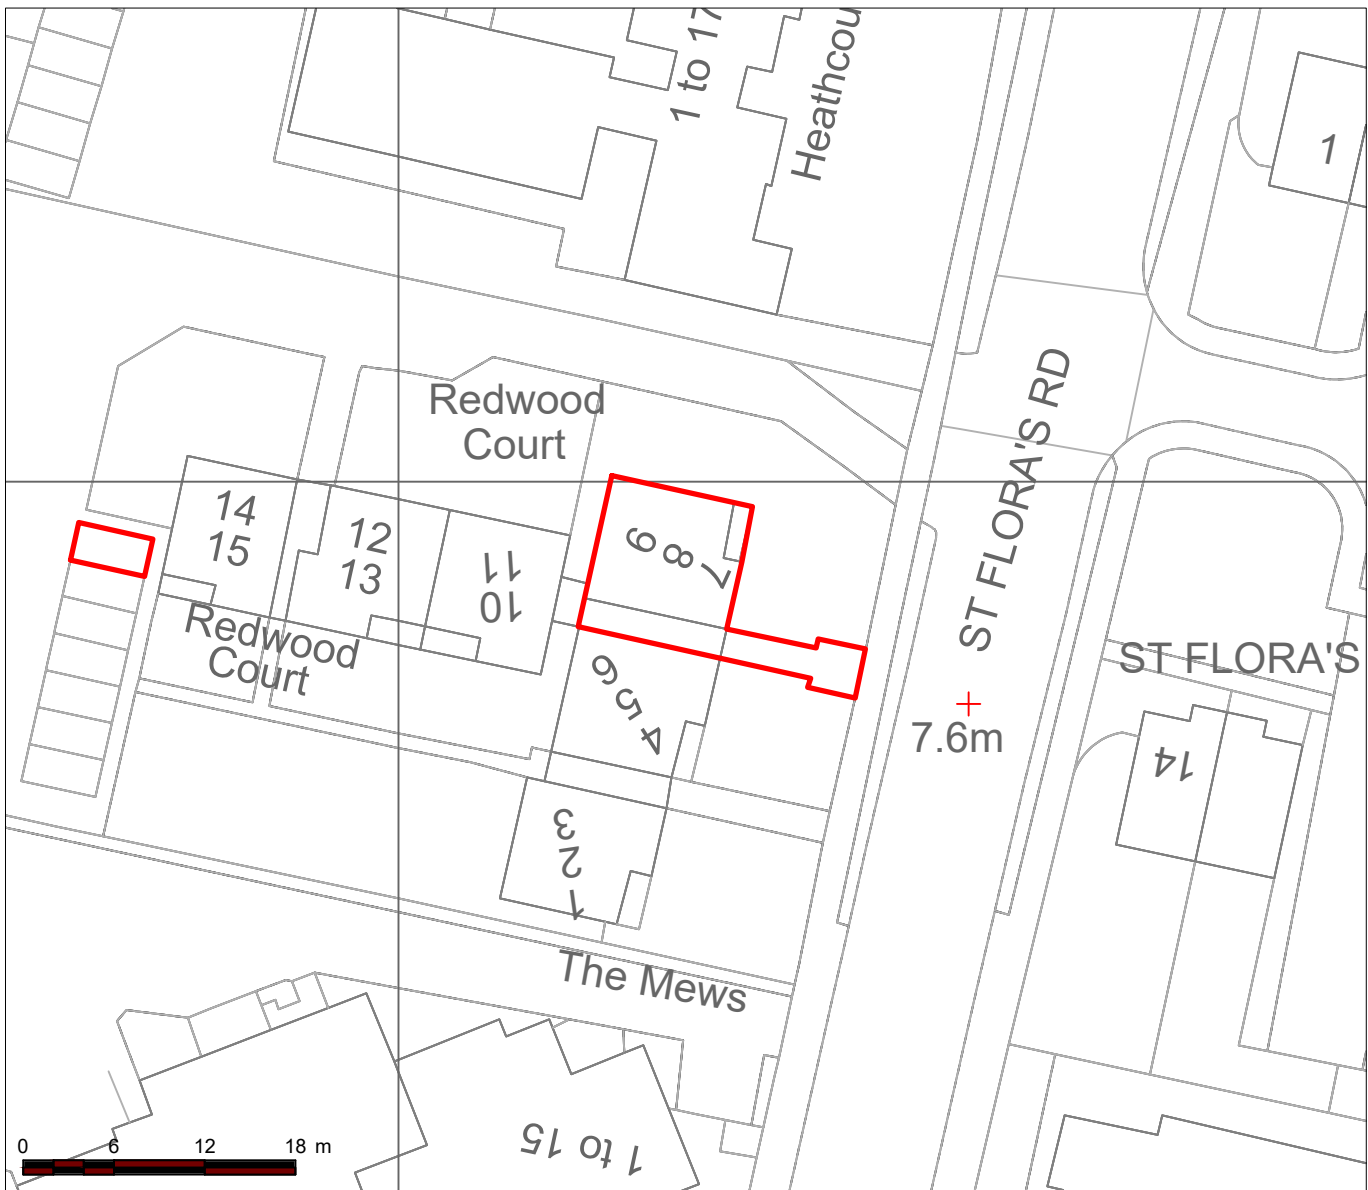

SITE PLAN - 1 : 500



SITE PLAN - 1 : 1250

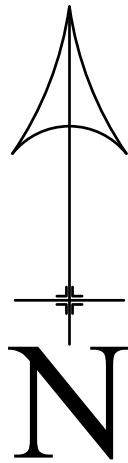

NOTE!
ALL MAPS REPRODUCED UNDER
LICENCE No 100047474.

NOTE
ALL MATERIALS USED ON THE PROPOSED
STRUCTURE WILL BE IN KEEPING WITH THE
ADJOINING AND SURROUNDING DWELLINGS.

COPYRIGHT NOTICE
DRAWING REMAINS THE PROPERTY
OF MT PLANNING AND MAY NOT BE
REPRODUCED OR ALTERED
WITHOUT THE PRIOR CONSENT OF
MARK TUSON.

Date August 2020	Approved by
Drawn by Mark Tuson	Scale - 1 : 50
Notes	
Client Ms H Soan	Site 9 Redwood Court St Floras Road Littlehampton BN17 6BB
MT Planning & design For all your planning needs	
07950 887579 mtplanning@hotmail.co.uk	
REVISION:- A	DRAWING NO:- MT / 1547 / 2