




Proposed

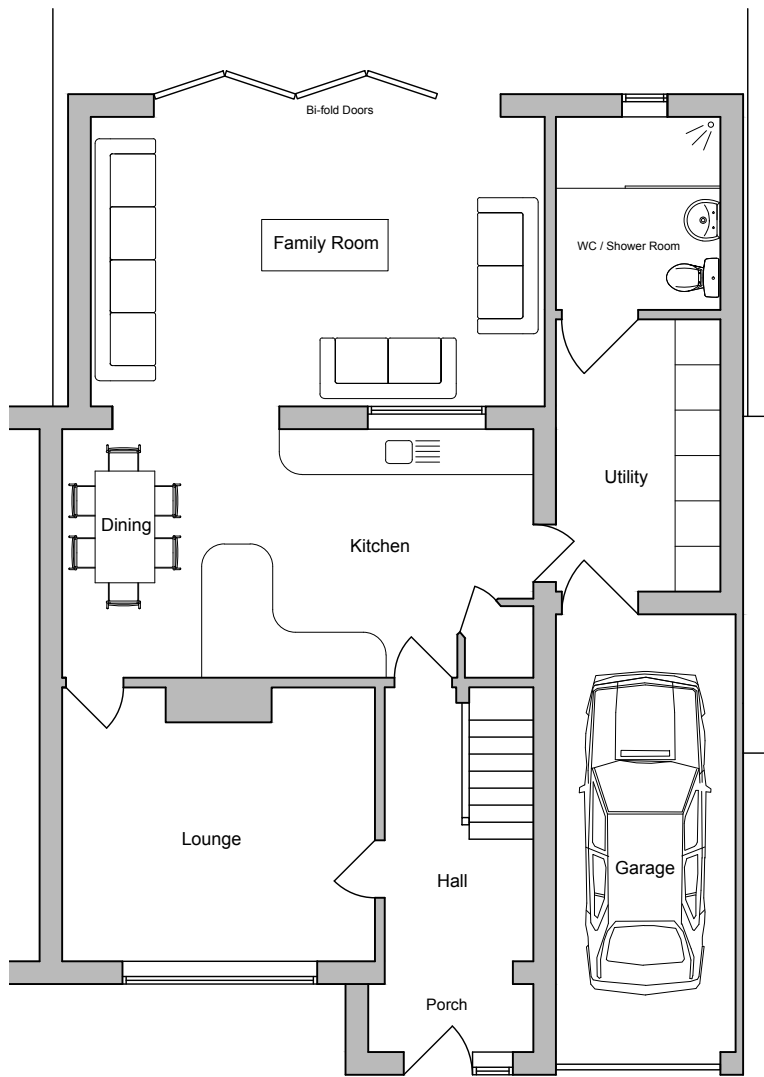

GF Plan 1:100@A3

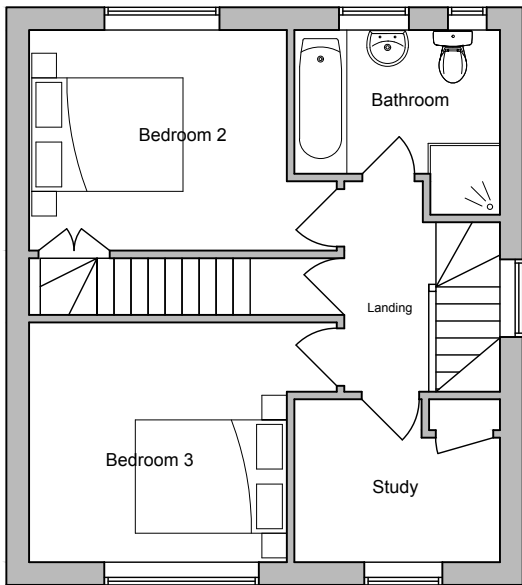

FF Plan 1:100@A3

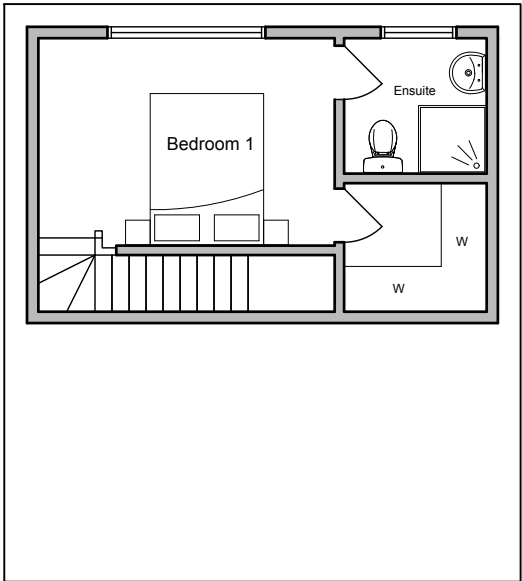

Loft Plan 1:100@A3



© nat-design, all rights reserved. Use figured dimensions only. All dimensions are to be checked on site before any work is carried out. Please contact the Architect immediately regarding any discrepancies discovered on site.

PLANNING ISSUE		
Rev.	Notes	Date
 NAT Design <i>Architectural Services</i> 23 Mill Road Angmering BN16 4HT Tel: 07599 199759 E: info@nat-design.co.uk		
Project		
4 Esmonde Close, Littlehampton, BN17 6DZ		
Drawing		
Proposed Floor Plans		
Drawn By NSE		Scale as shown
Date Aug 2021		Revision -
Drawing No.		
851 - DPA -04		

