

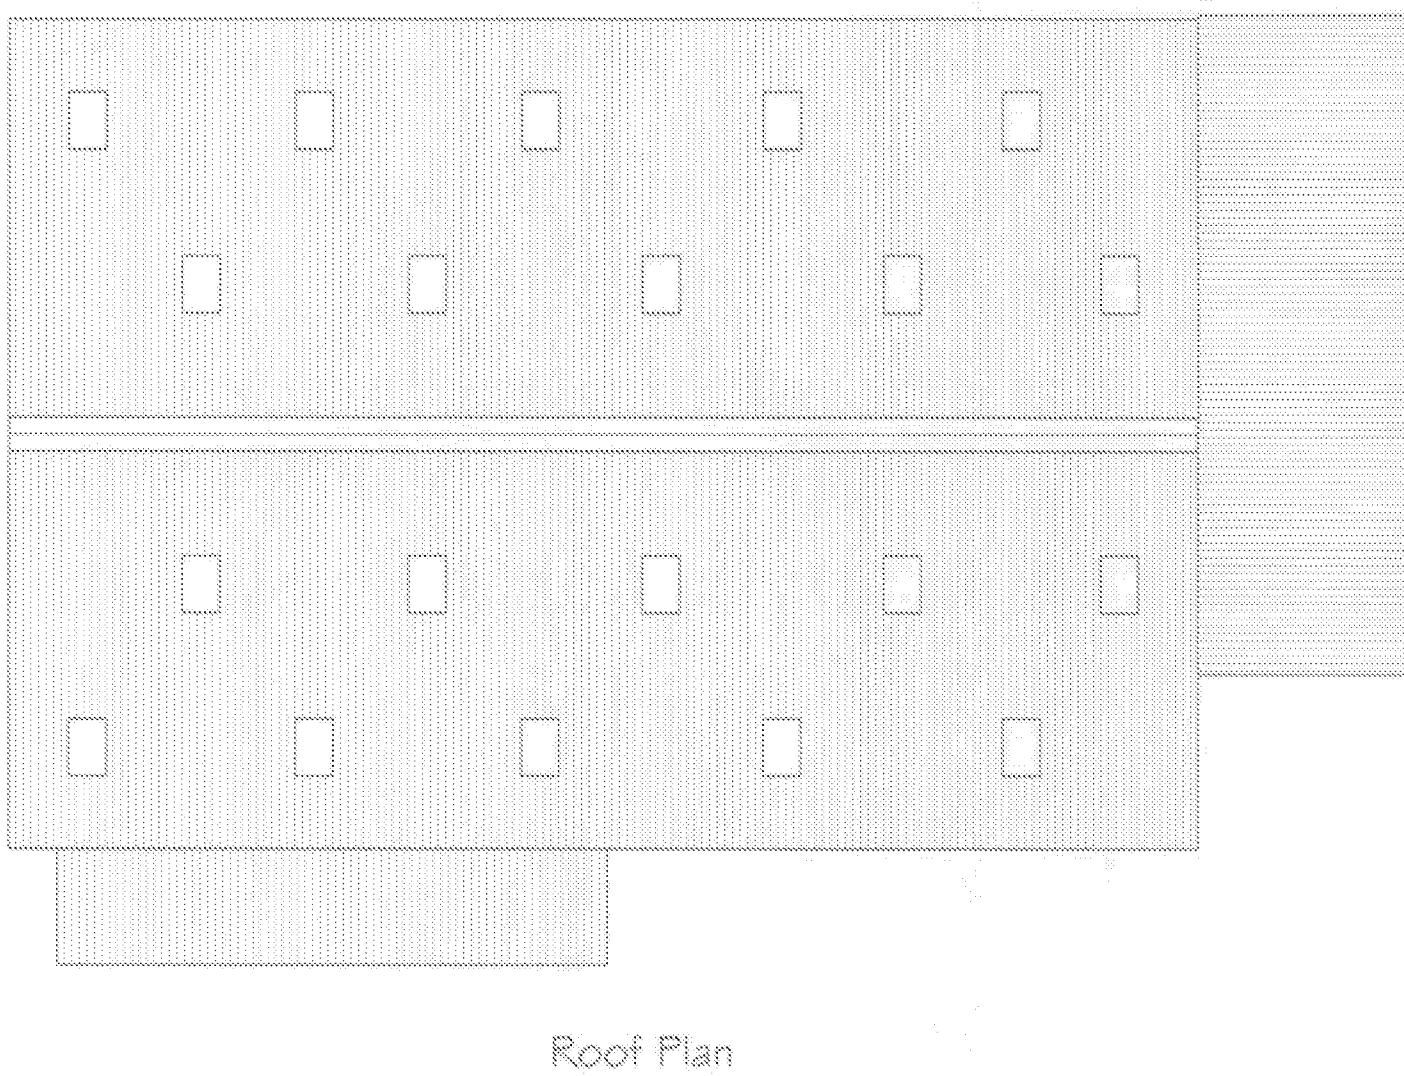
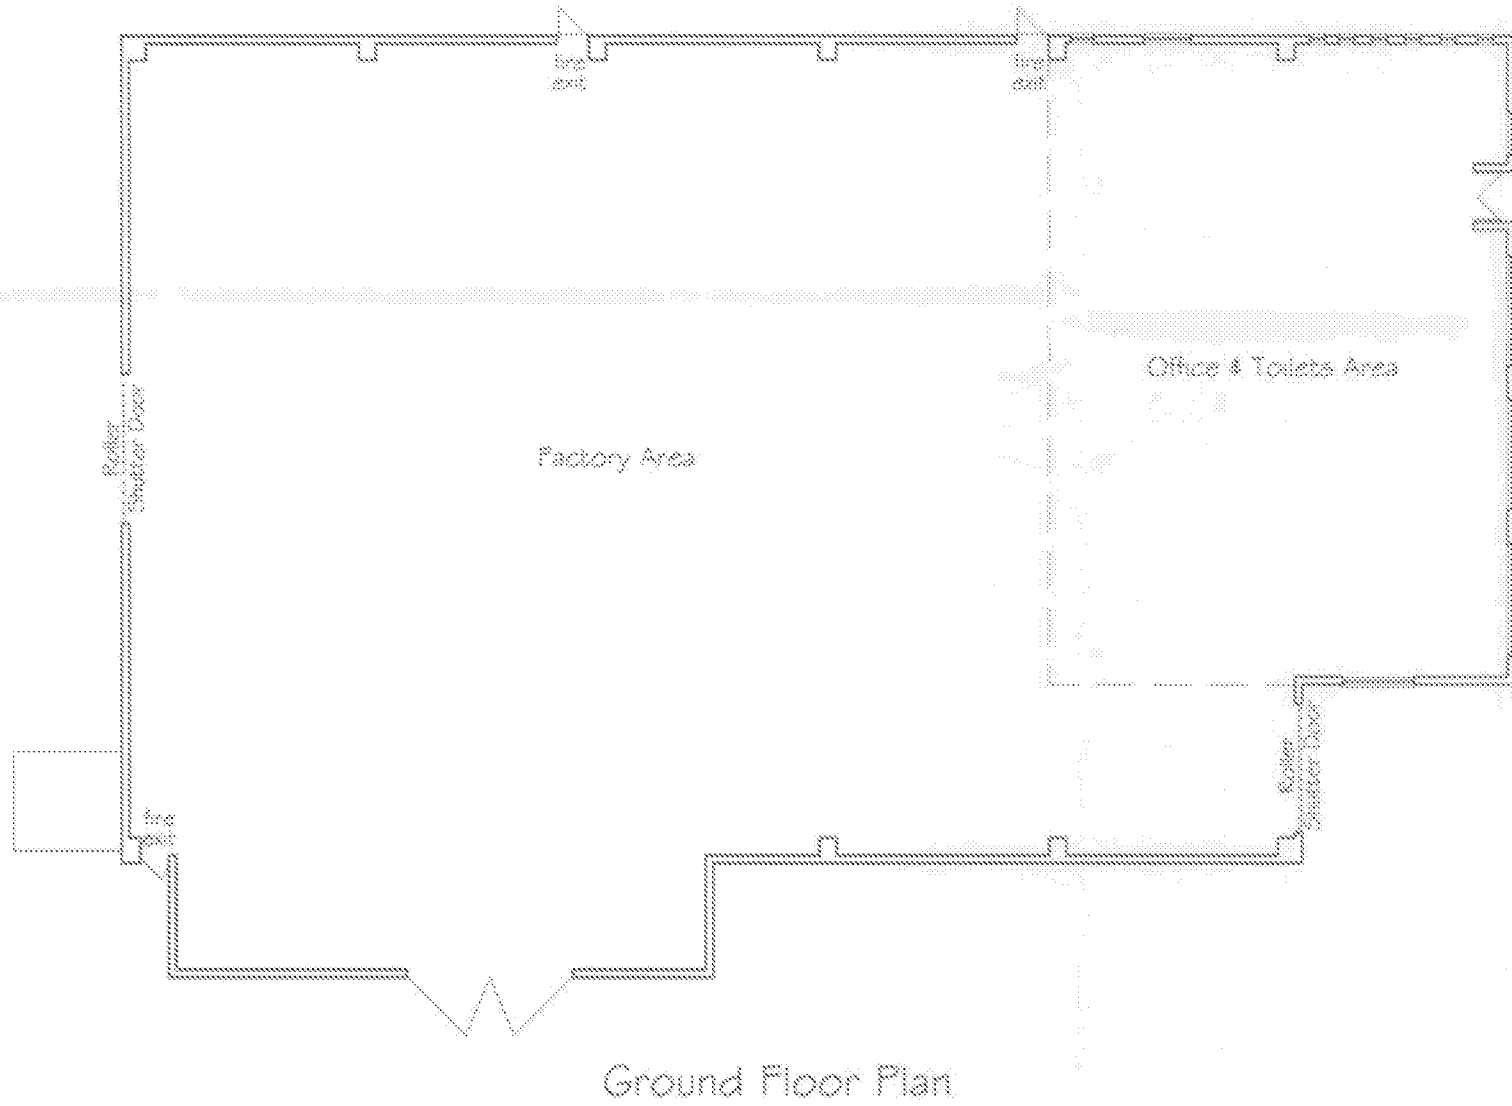
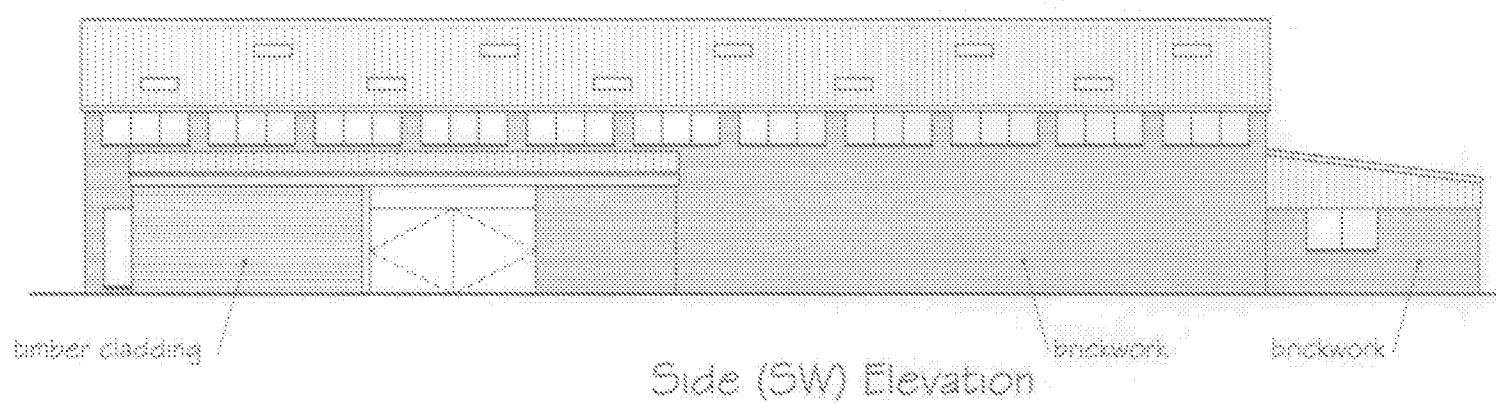
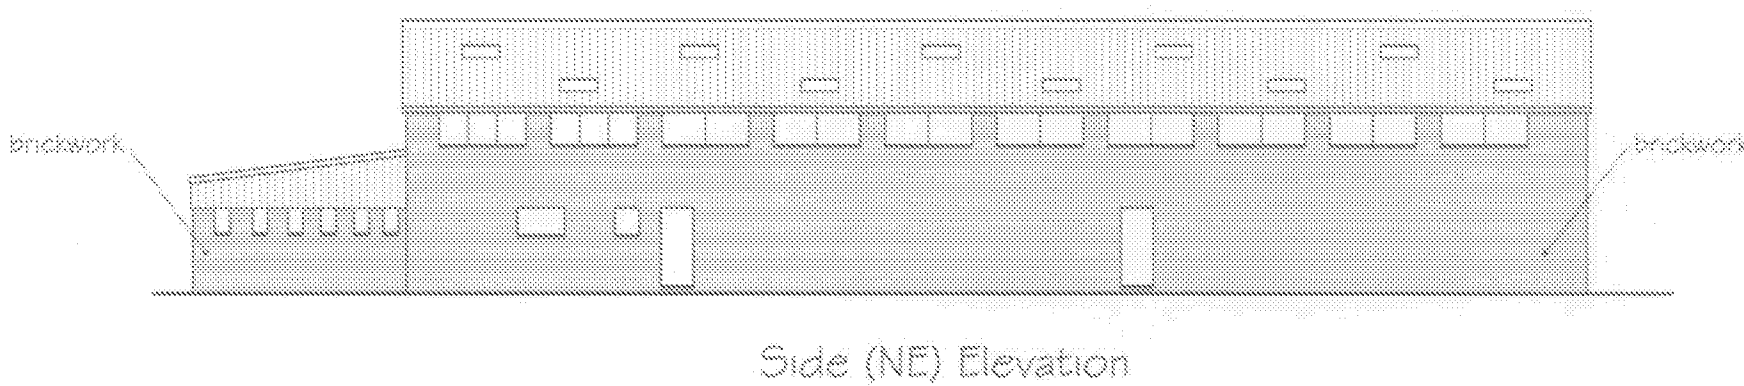
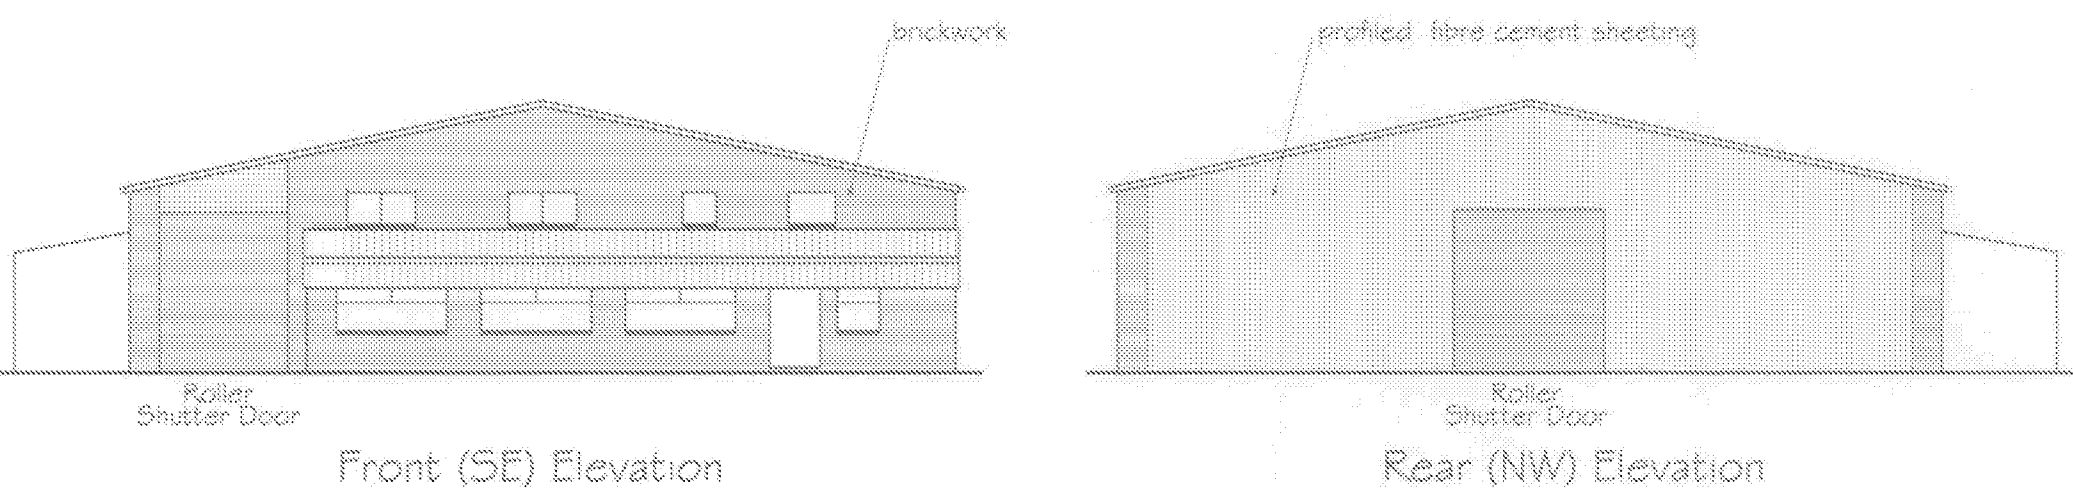
 
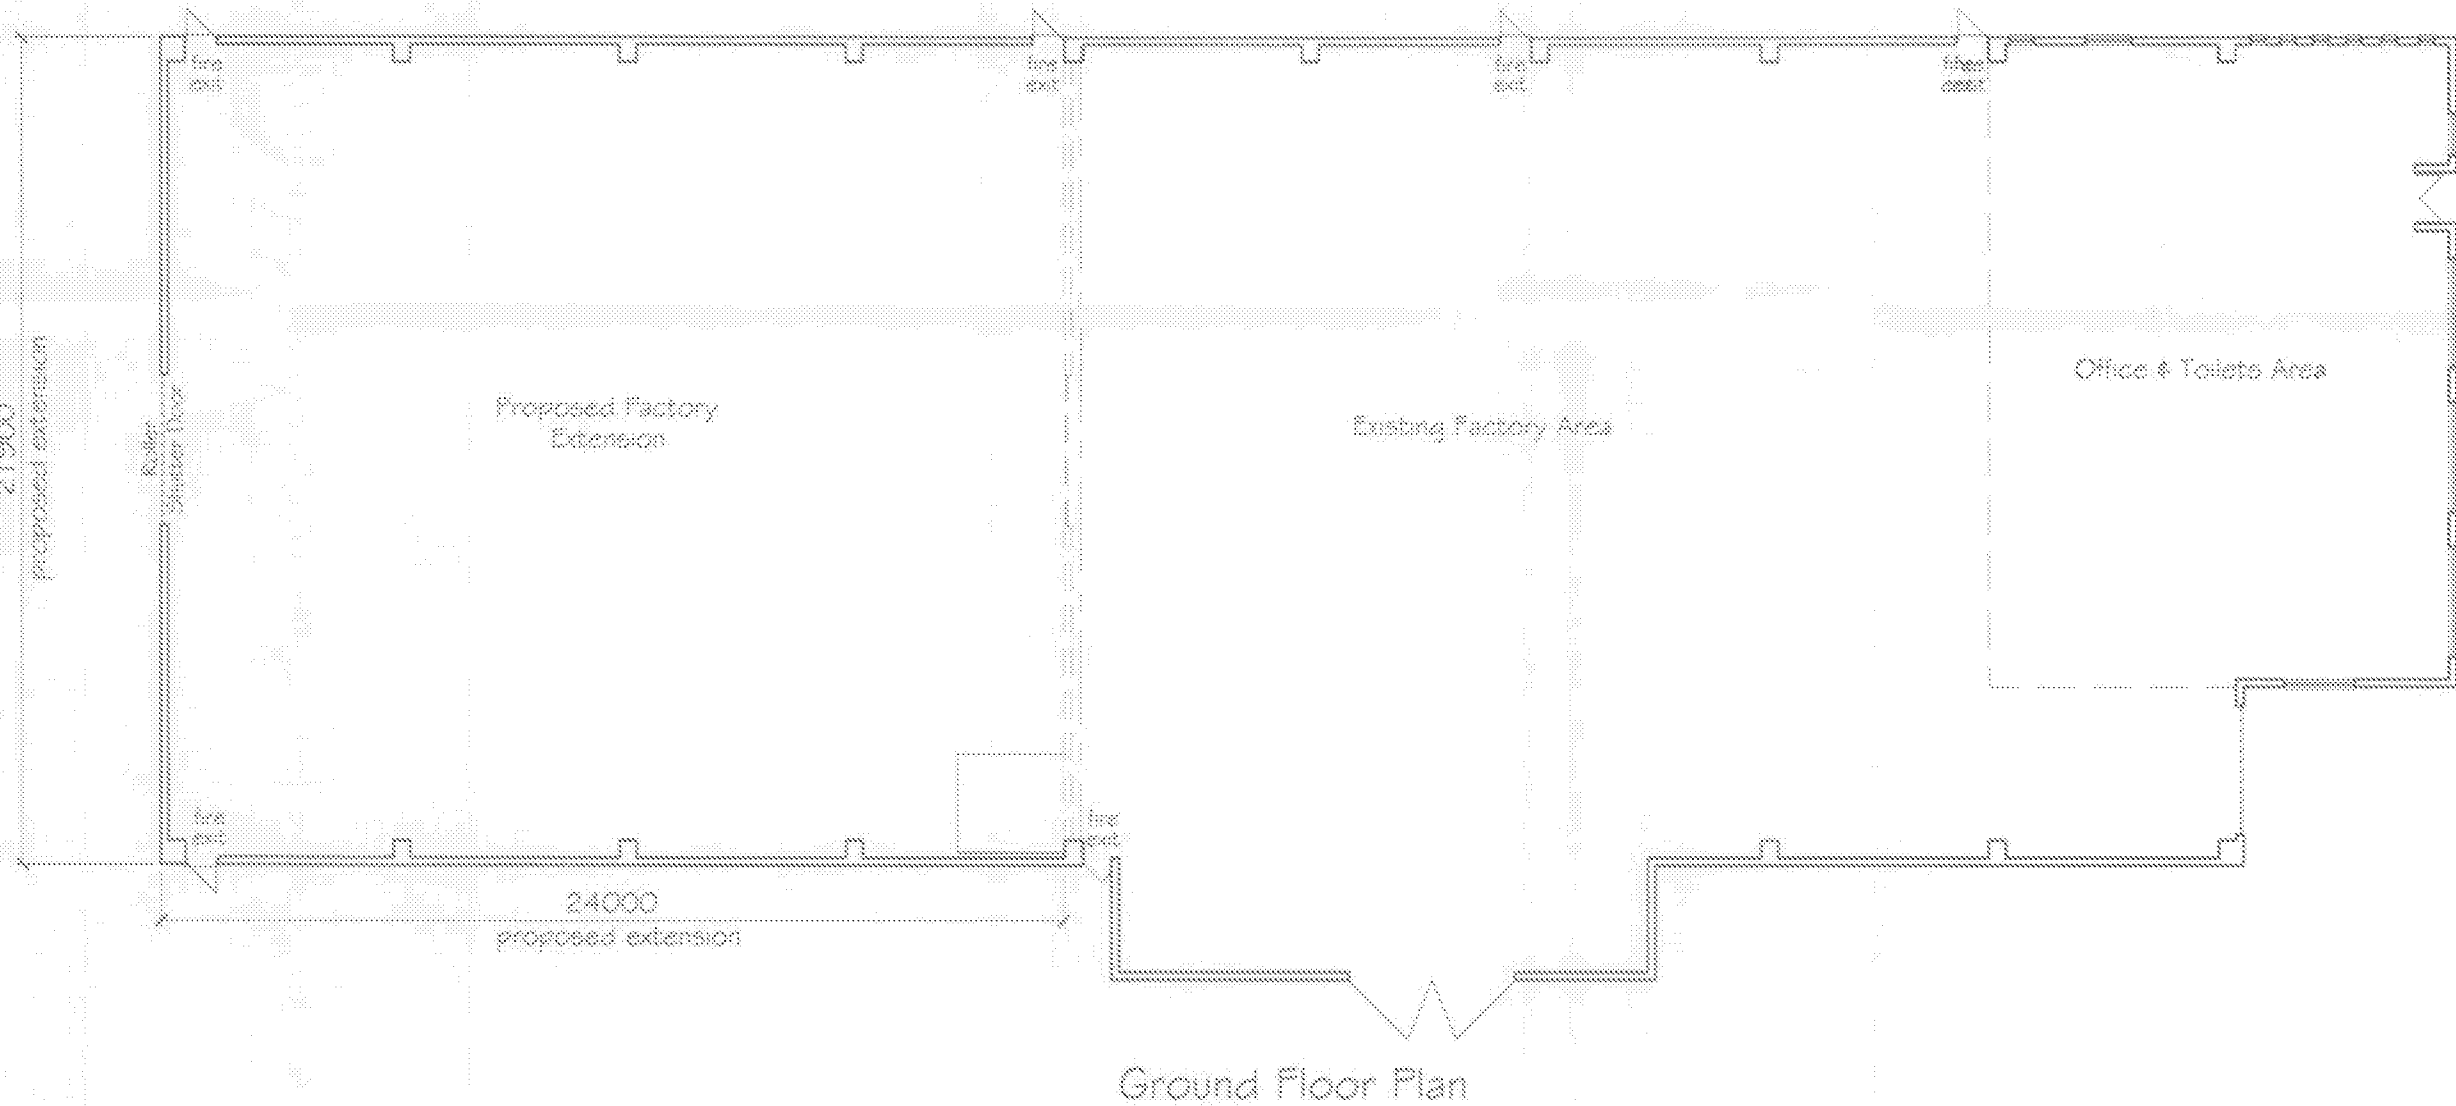
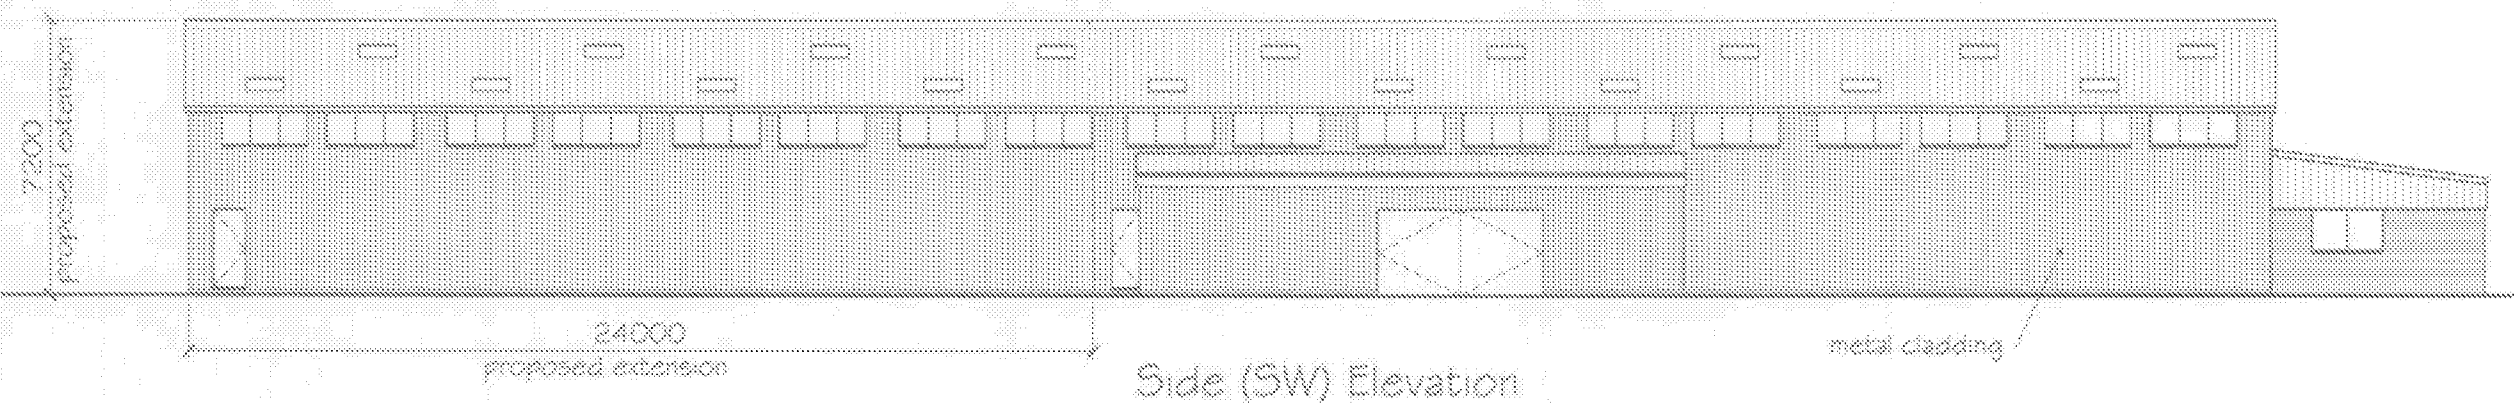


Ground Floor Plan & Elevations - Existing

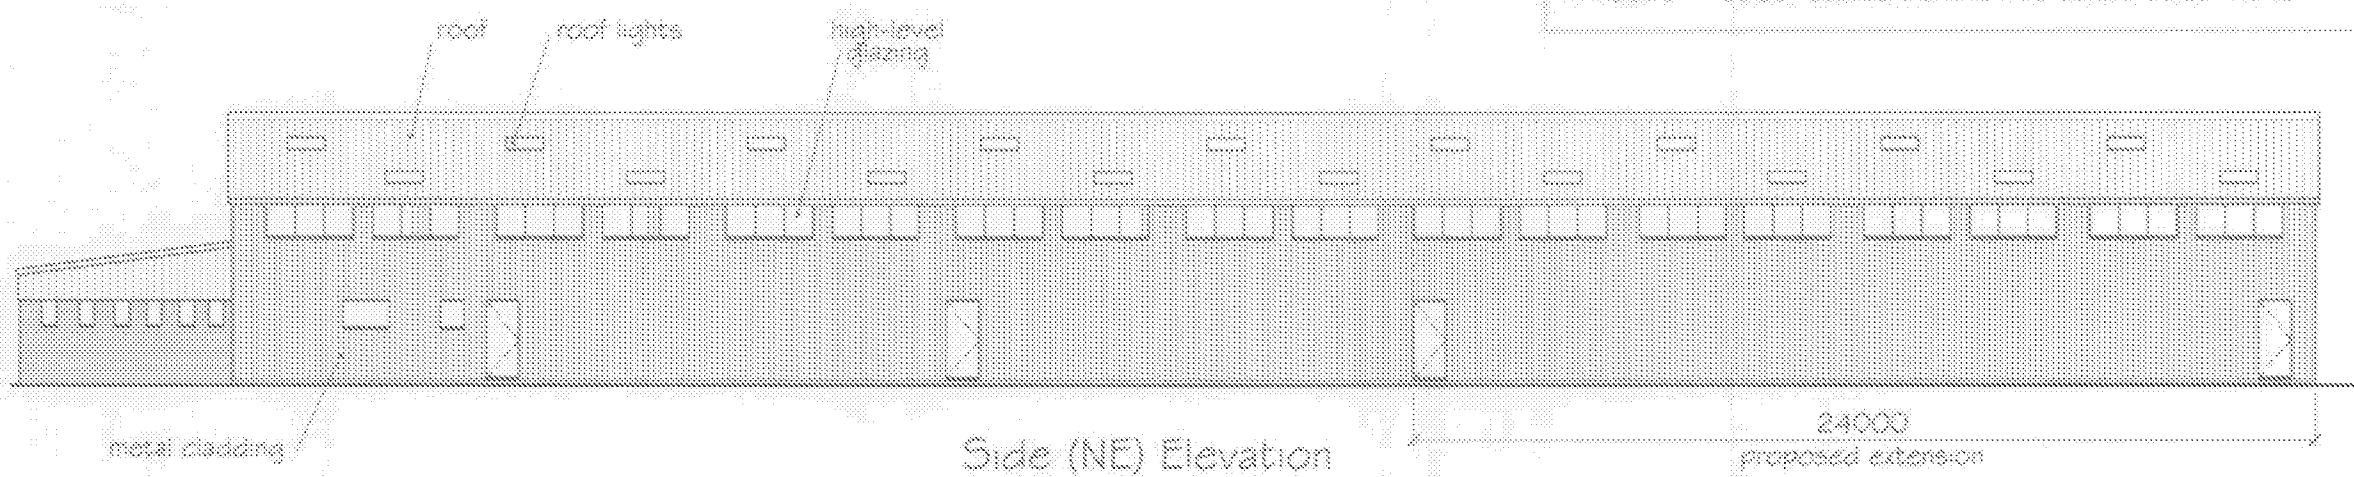

Ground Floor Plan & Elevations - Proposed

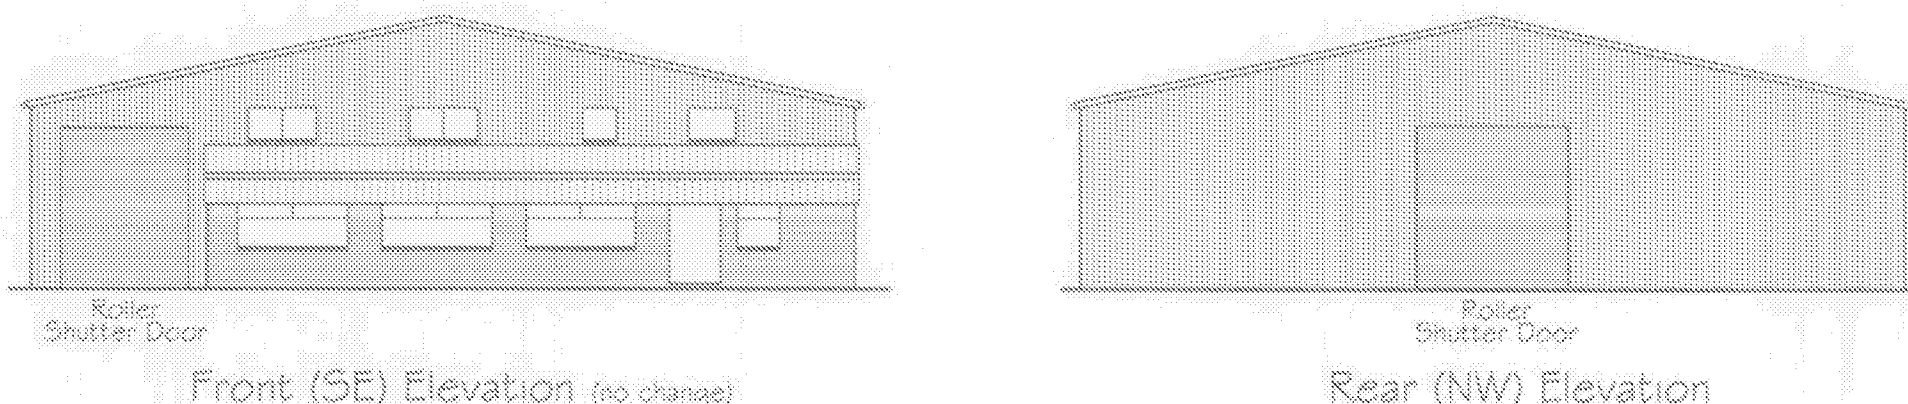

- Proposed Alterations to Existing Building:
1. Extend entire building rearwards by 24 metres.
 2. Incorporate roof lights, high level glazing, roller shutter door and emergency egress doors to new extension.
 3. Clad building in colour-coated composite steel claddings with contra-colour perimeter trims, flashings and rainwater goods.
 4. Replace existing windows to match new in colour-coated aluminium.
- Materials & Finishes
- Roof: Colour-coated steel to match composite cladding of extension
- Walls: Profiled colour-coated composite steel cladding
- Windows: Colour-coated aluminium as contra colour items

Planning Issue

Rev	Change	Date
A	Window added to plan view of Office/Toilet area to correct drafting error.	7/1/14



Marshall Clark LLP
24 Grafton Road, Worthing
West Sussex BN11 1DP
T: 01903 238599
F: 01903 208772
E: admin@marshallclark.co.uk
www.marshallclark.co.uk

Site: Finecast Foundry
1 Lineside Way,
Wick,
Littlehampton,
West Sussex,
BN17 7EH

Project: Proposed Extension

Title: Plans and Elevations
- Existing & Proposed

Date	Scale	
July 2013	1:200	
Sheet No	Sheet No	Rev
A1	13-07-01	A

For Site & Location Plans, please refer to Drawing 13-07-02