



IMPORTANT NOTES

1. Contractors must check all dimensions on site. Only figured dimensions are to be worked from. Discrepancies must be reported to the Architect or Engineer before proceeding.
© This drawing is copyright

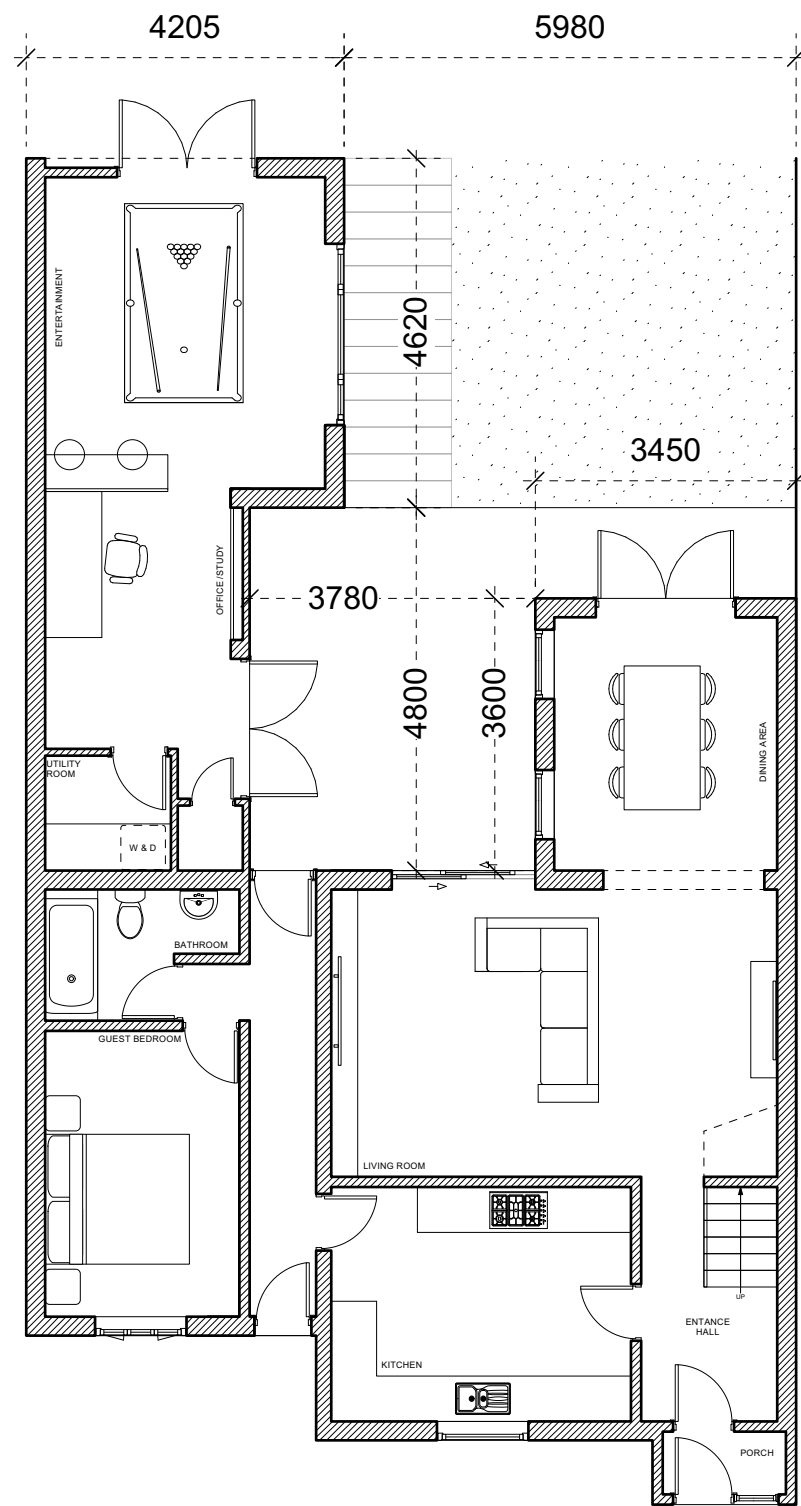

1

Existing Floor Plan
Scale: 1:100

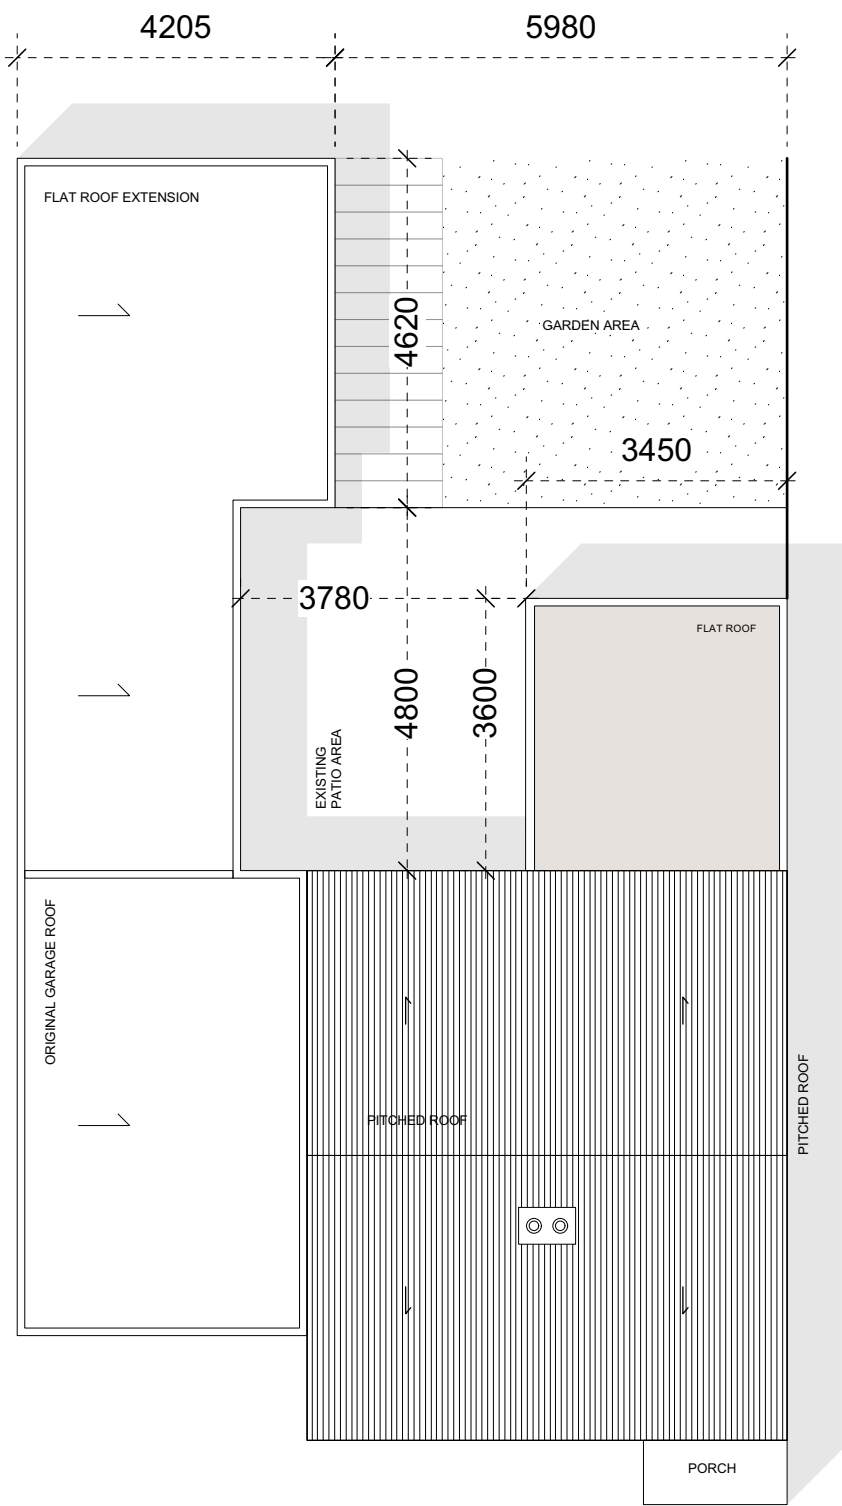

2

Existing Roof Plan
Scale: 1:100

Revision	Description				Drawn	Checked	Date		
Preliminary	☐	Information	☒	Tender	☐	Construction	☐	As Built	☐