


IMPORTANT NOTES

- Contractors must check all dimensions on site. Only figured dimensions are to be worked from. Discrepancies must be reported to the Architect or Engineer before proceeding.
© This drawing is copyright




CURRENT CONDITION. REAR ELEVATION.
PHOTOGRAPH DATE: 15-01-2021

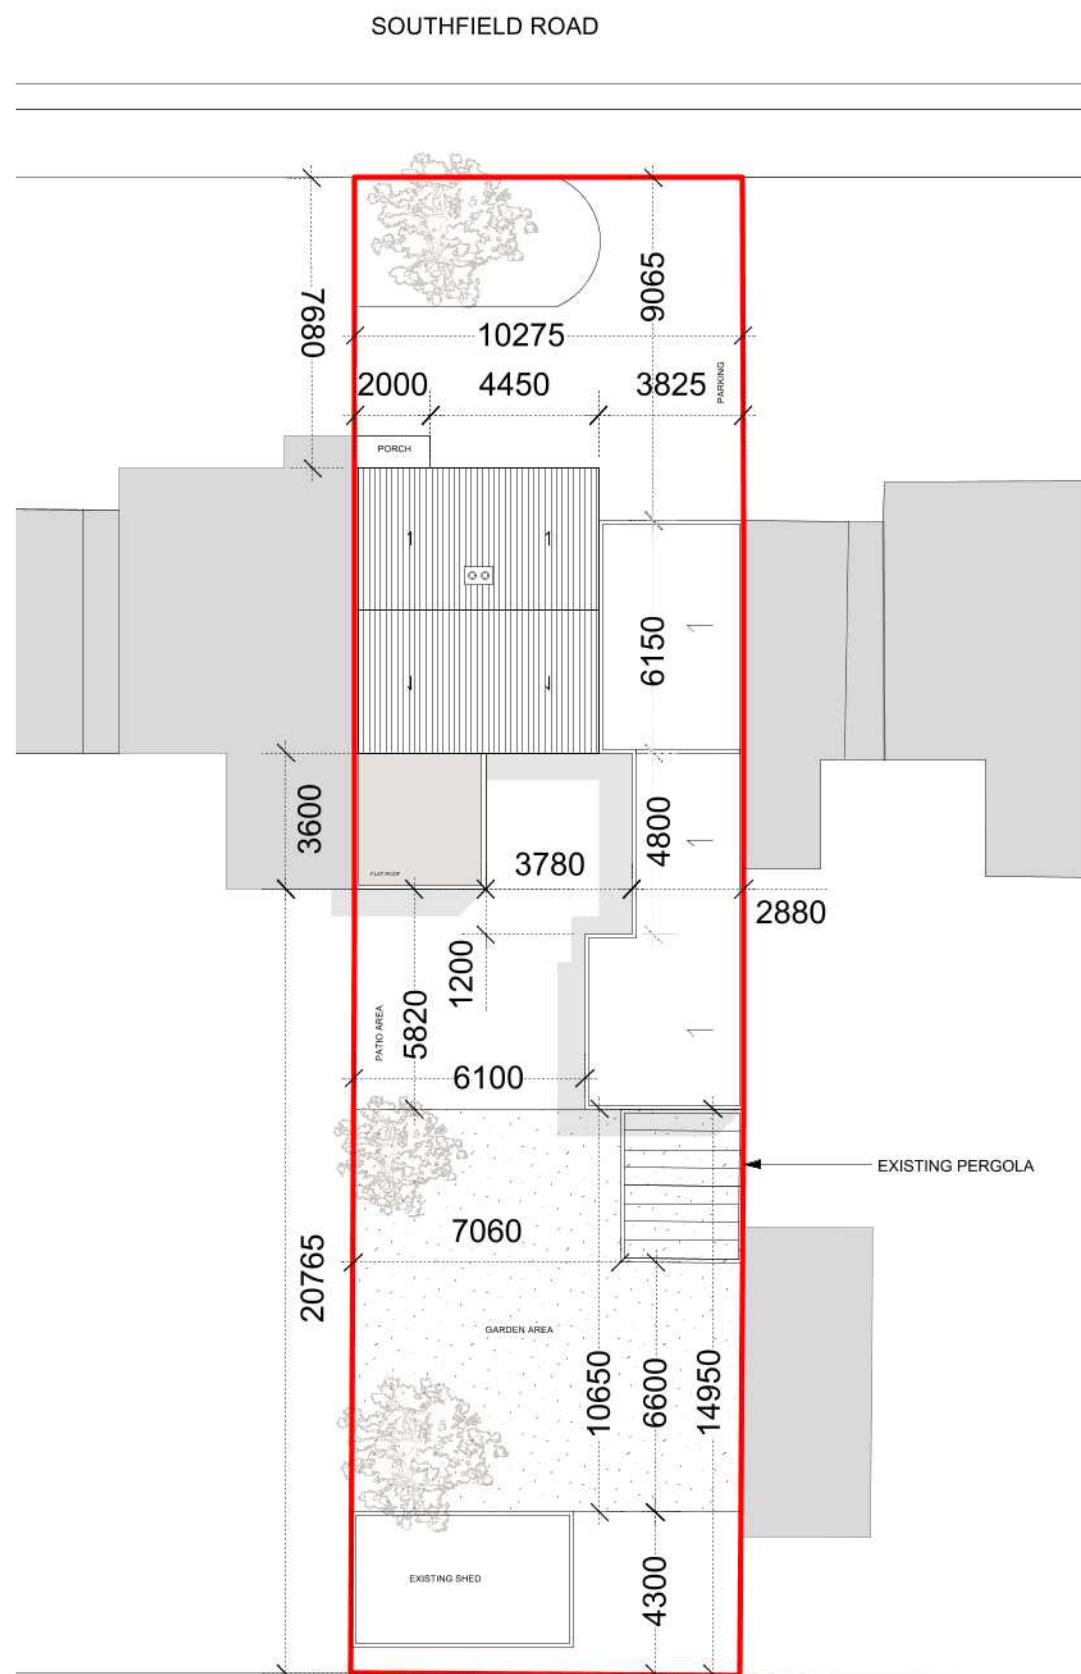

1

Existing Site Plan
Scale: 1:200

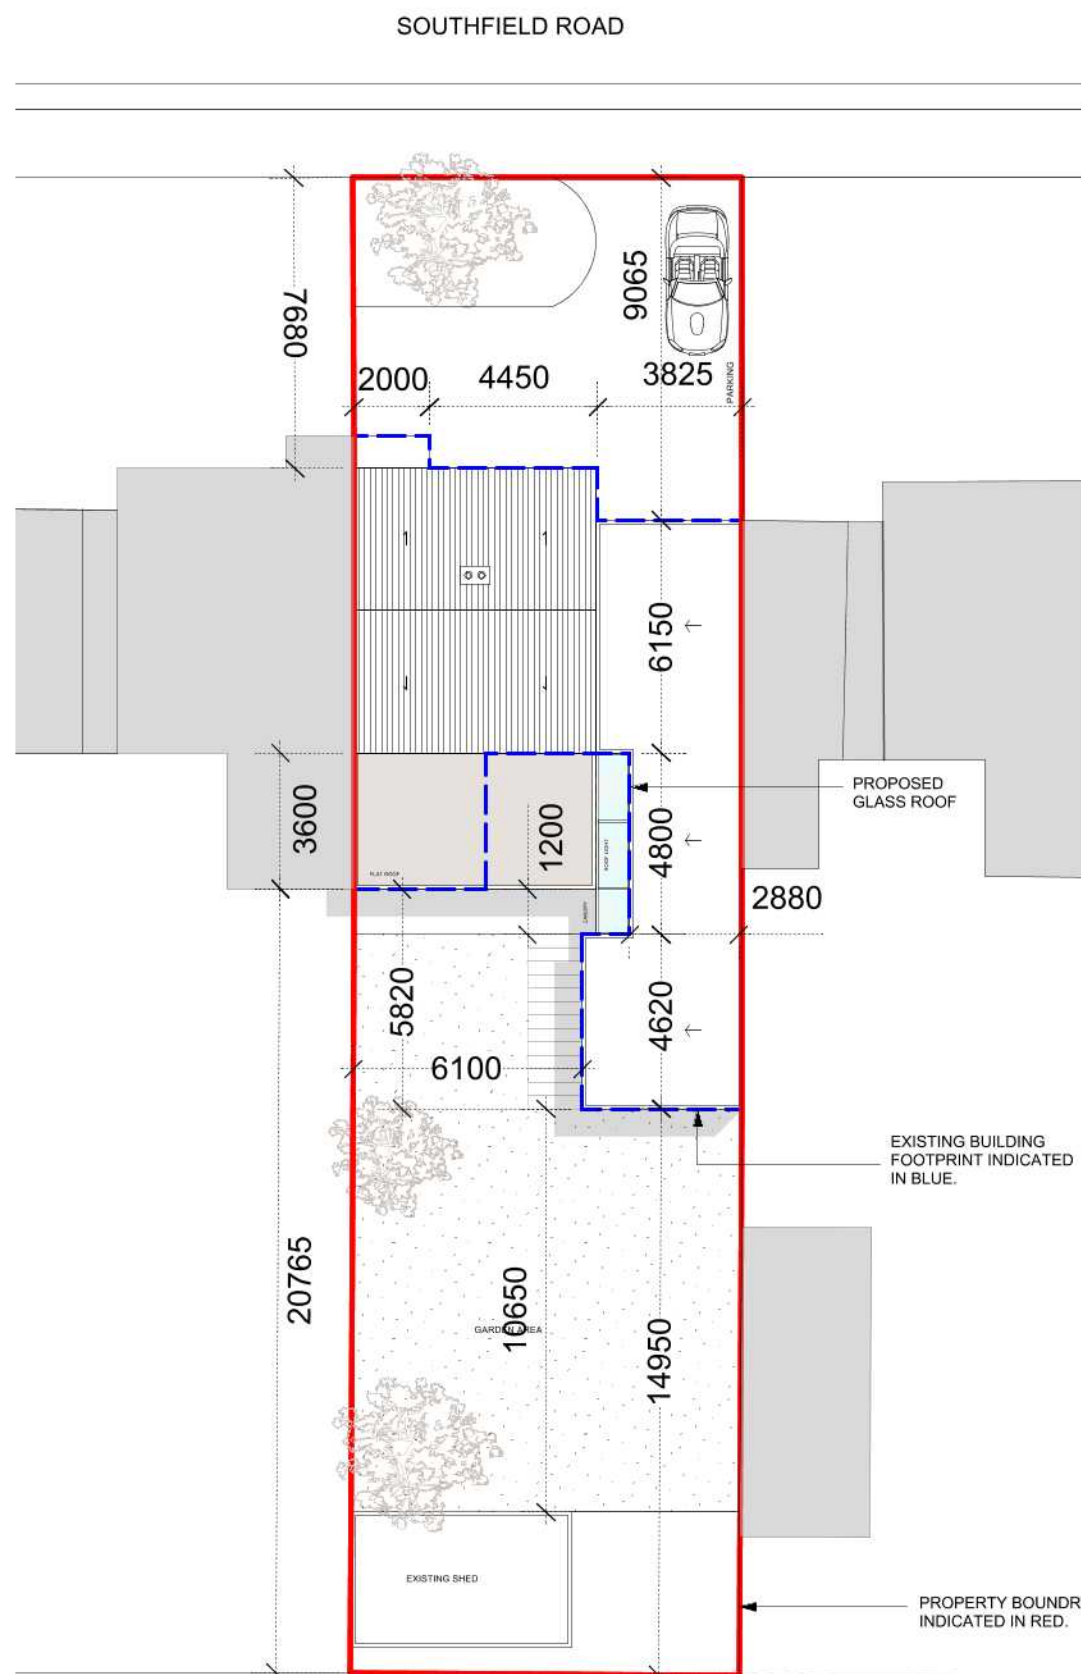

2

Proposed Site Plan
Scale: 1:200

Revision	Description				Drawn	Checked	Date		
Preliminary	☐	Information	☒	Tender	☐	Construction	☐	As Built	☐

PLAN B

Architects, Engineers and Development Consultants

Title: HOUSE EXTENSION
36 Southfields Road, Littlehampton, BN17 6AE

Client: Sonny Peachy

Details: BLOCK PLAN
SITE PLAN

Scale: 1:200

Date: 03-02-2021

Drawn: RD

Chk: TB

200188-EX05-REV A

Please consider the environment before printing this drawing.