



- 1 114 .3mm x 5mm CHS Post
- 2 60mm x 60mm x 4mm SHS Ladder Frame with 16 Dia Rod Braces
60mm x 60mm x 4mm SHS Rafters
- 4 MW5 Euroclad Profilled Roof Sheet
- 5 Aluminium Gutters & RWP's

All part coated to match existing building fittings

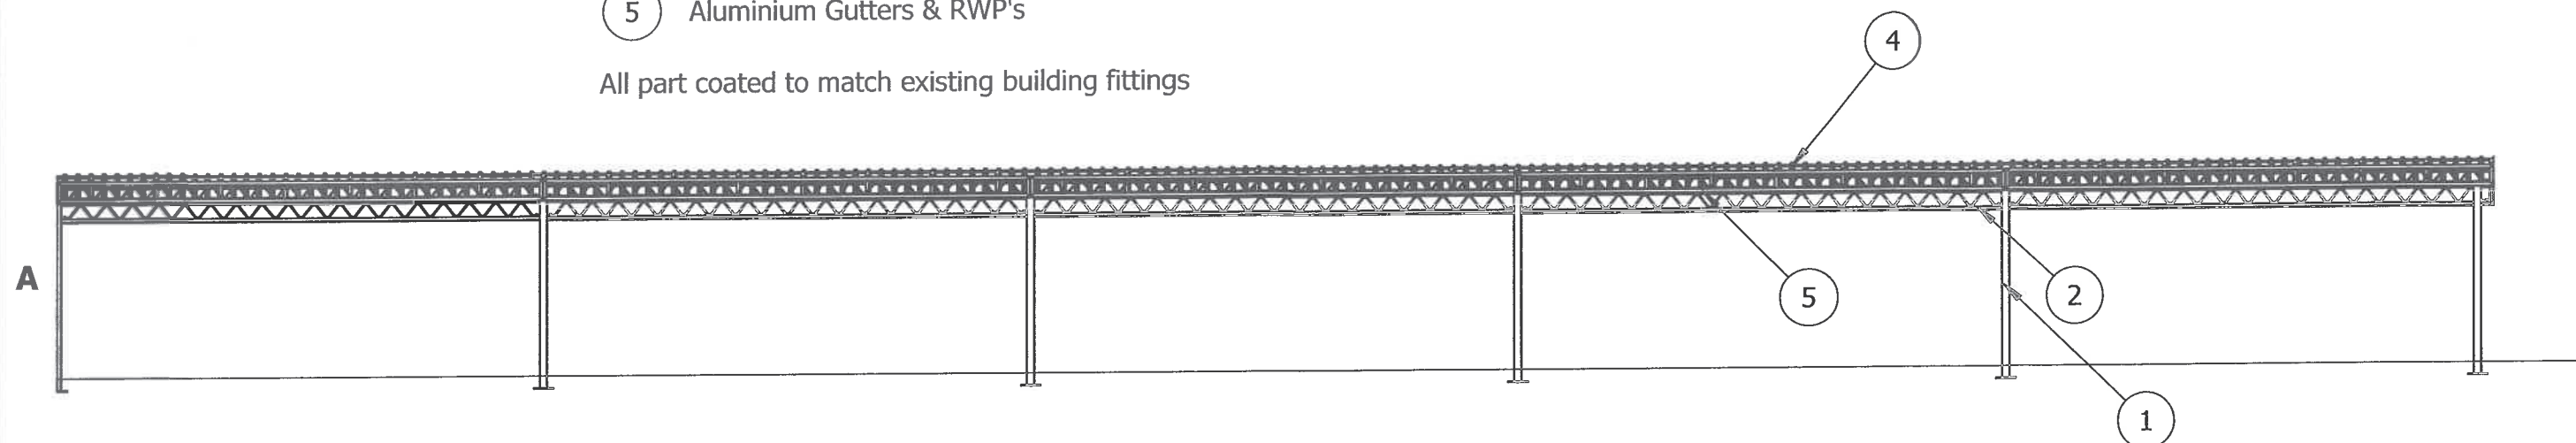

A Canopy drawing split point

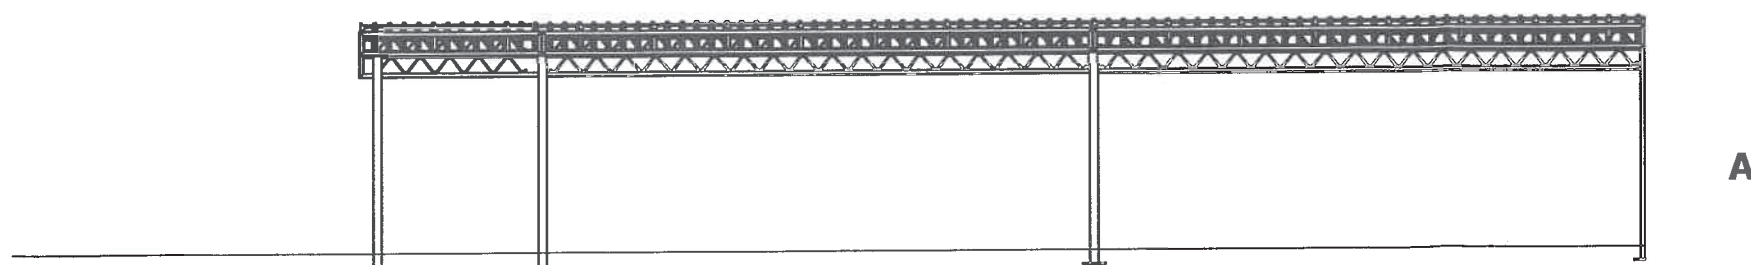

Project: Littlehampton Academy West Sussex	
Scale:- 1:100 @A3	Date:- 18-01-2013
Drawing Type:- Issued for Planning Approval	
TITLE: Littlehampton Academy-Walkway- Proposed North Elevation	
	
DWG NO. 7197-LA-W-NORTH ELEV-A	REVISION A
Drawn By:- JFPM	