

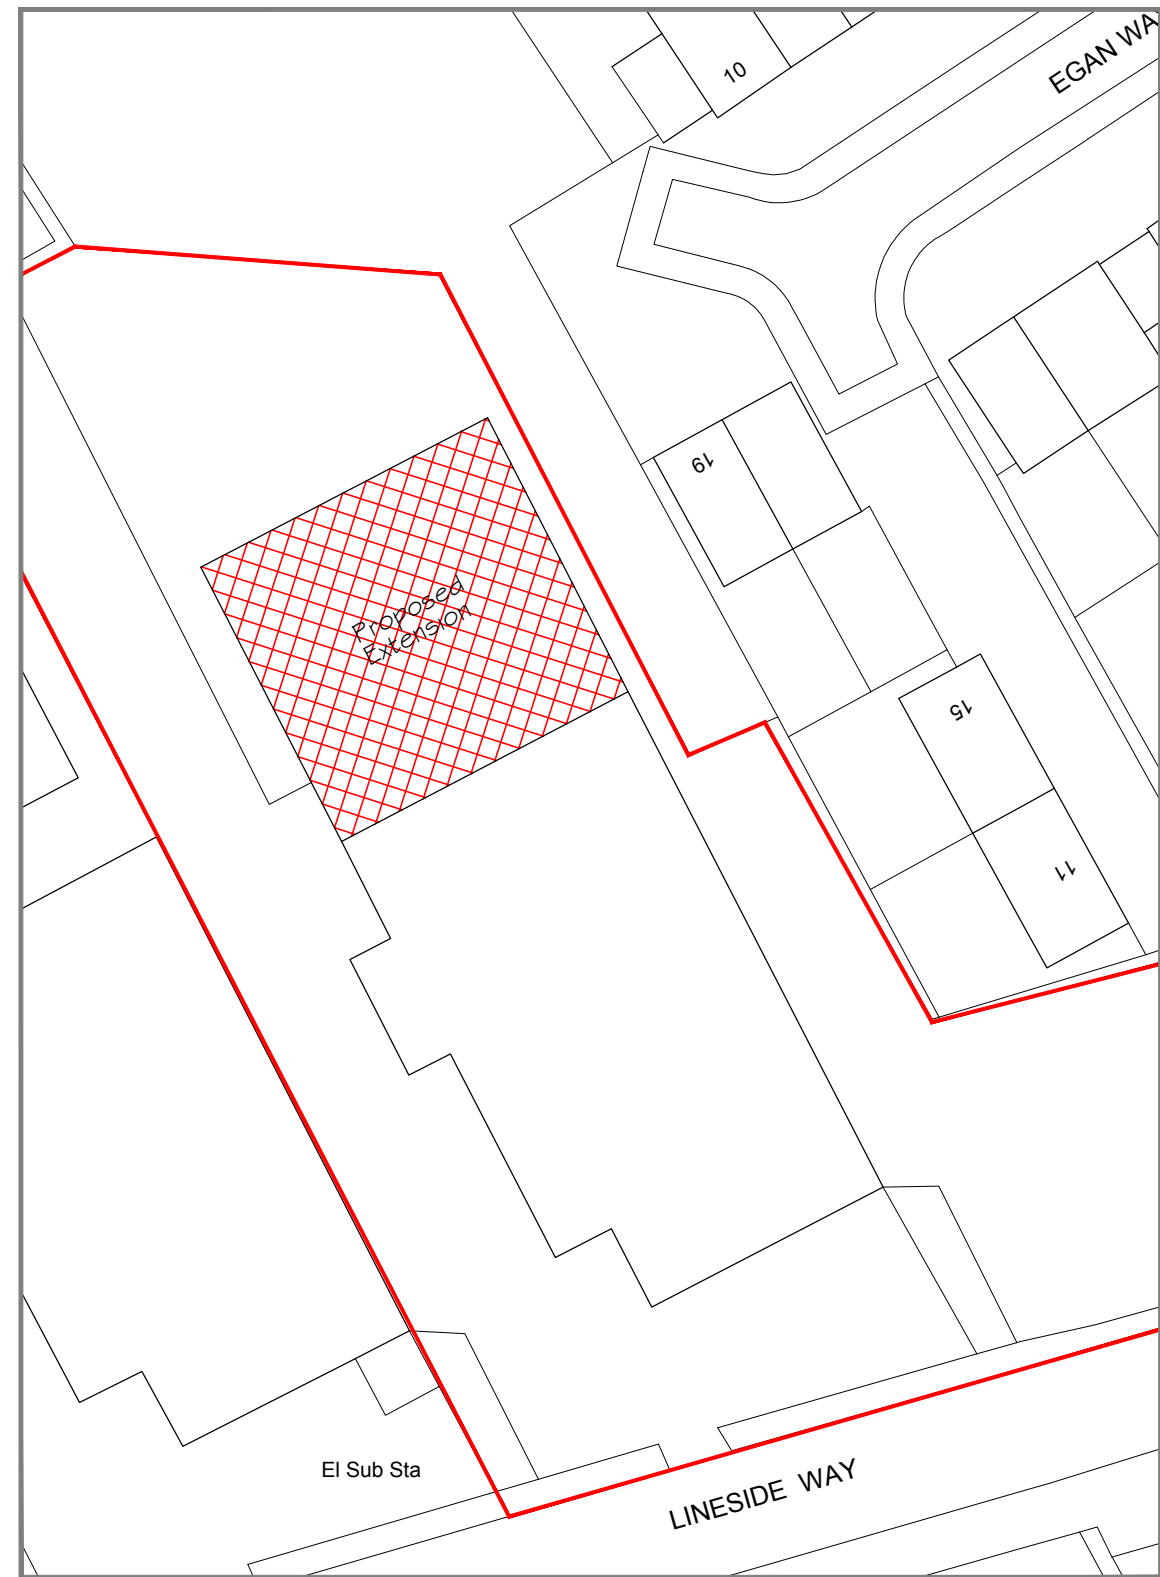
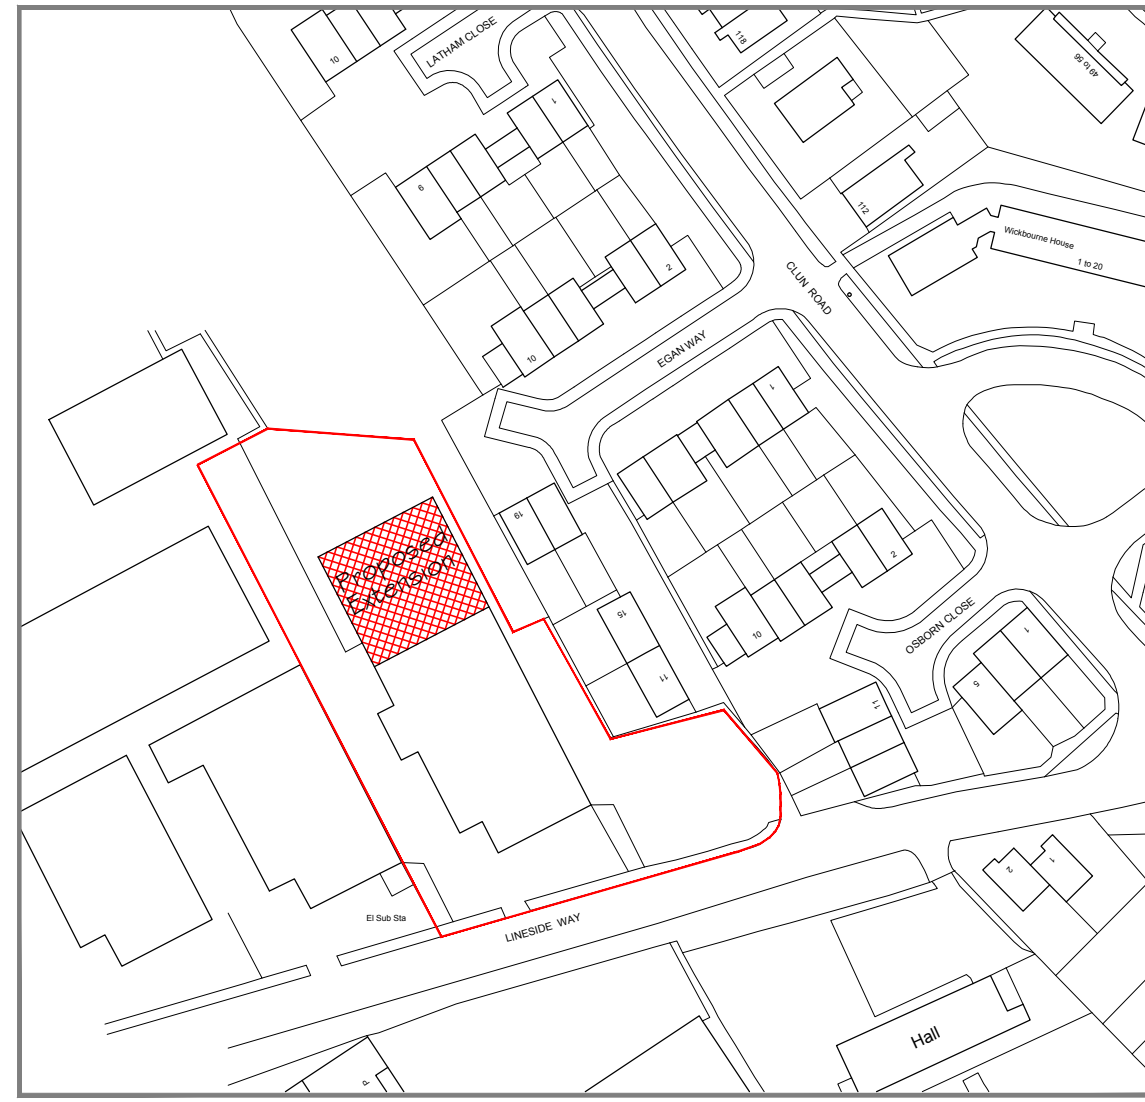


Site & Location Plans

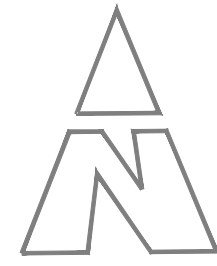



Site Plan
(Scale 1:1250)

SCALE 1/500

 


Location Plan
(Scale 1:1250)


SCALE 1/1250

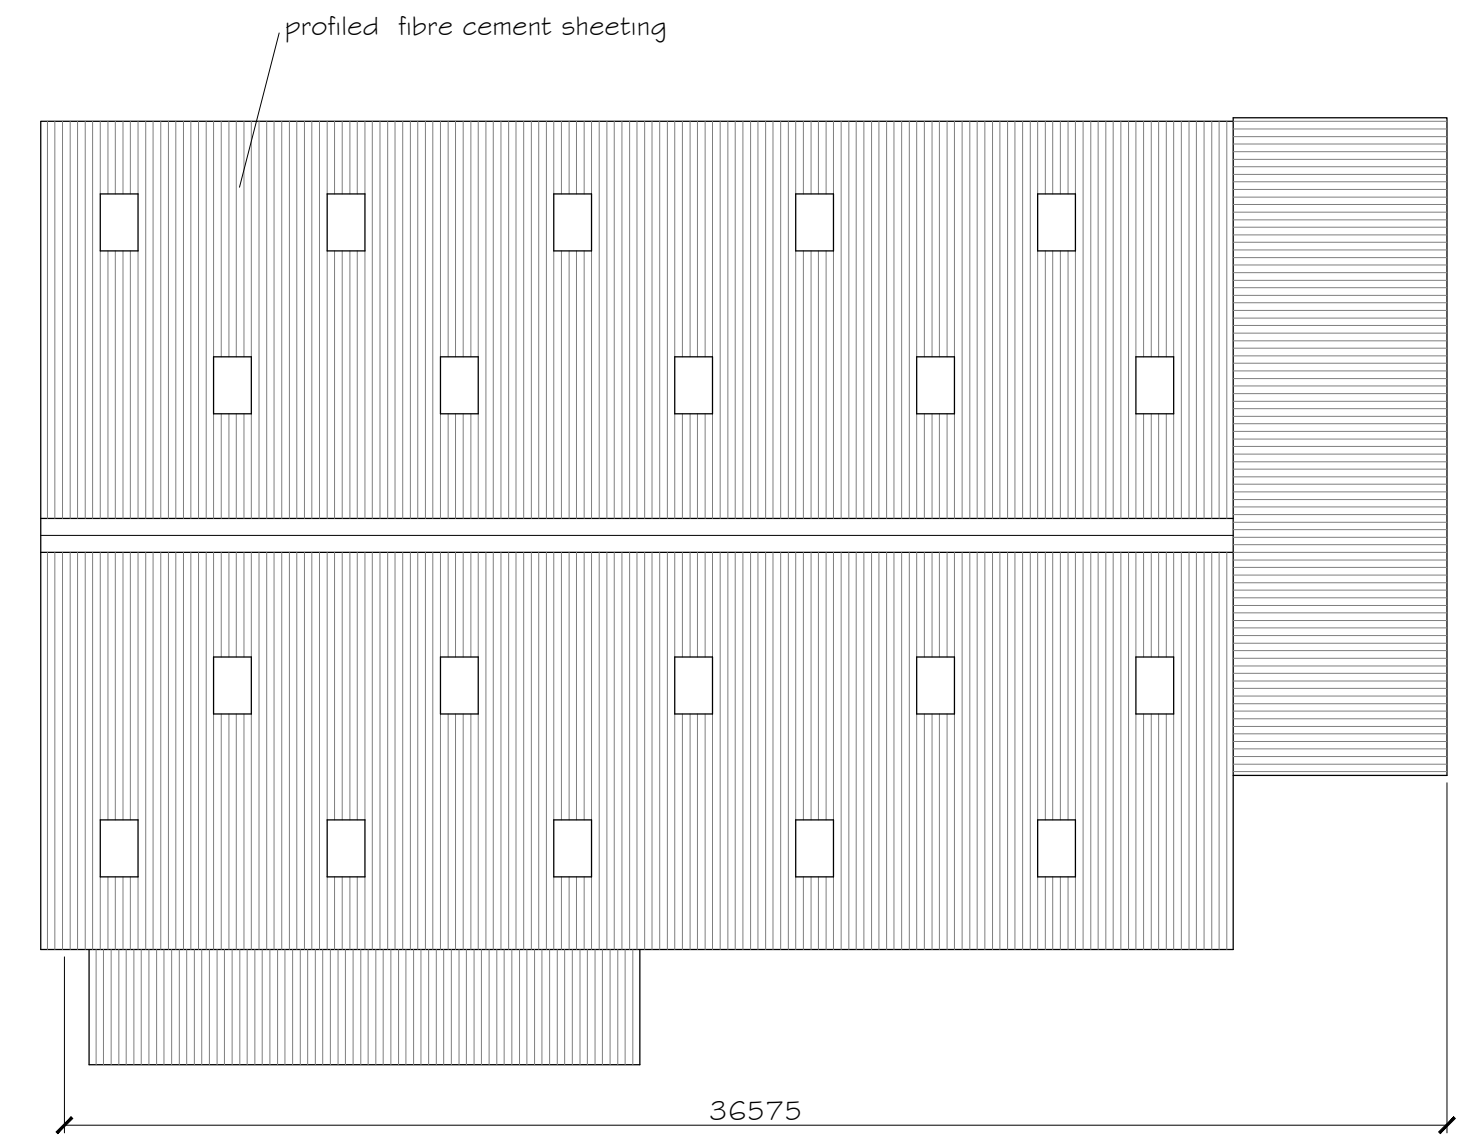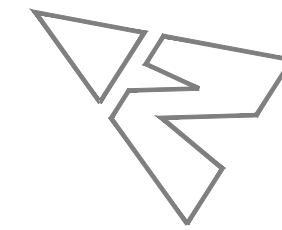

Roof Plan

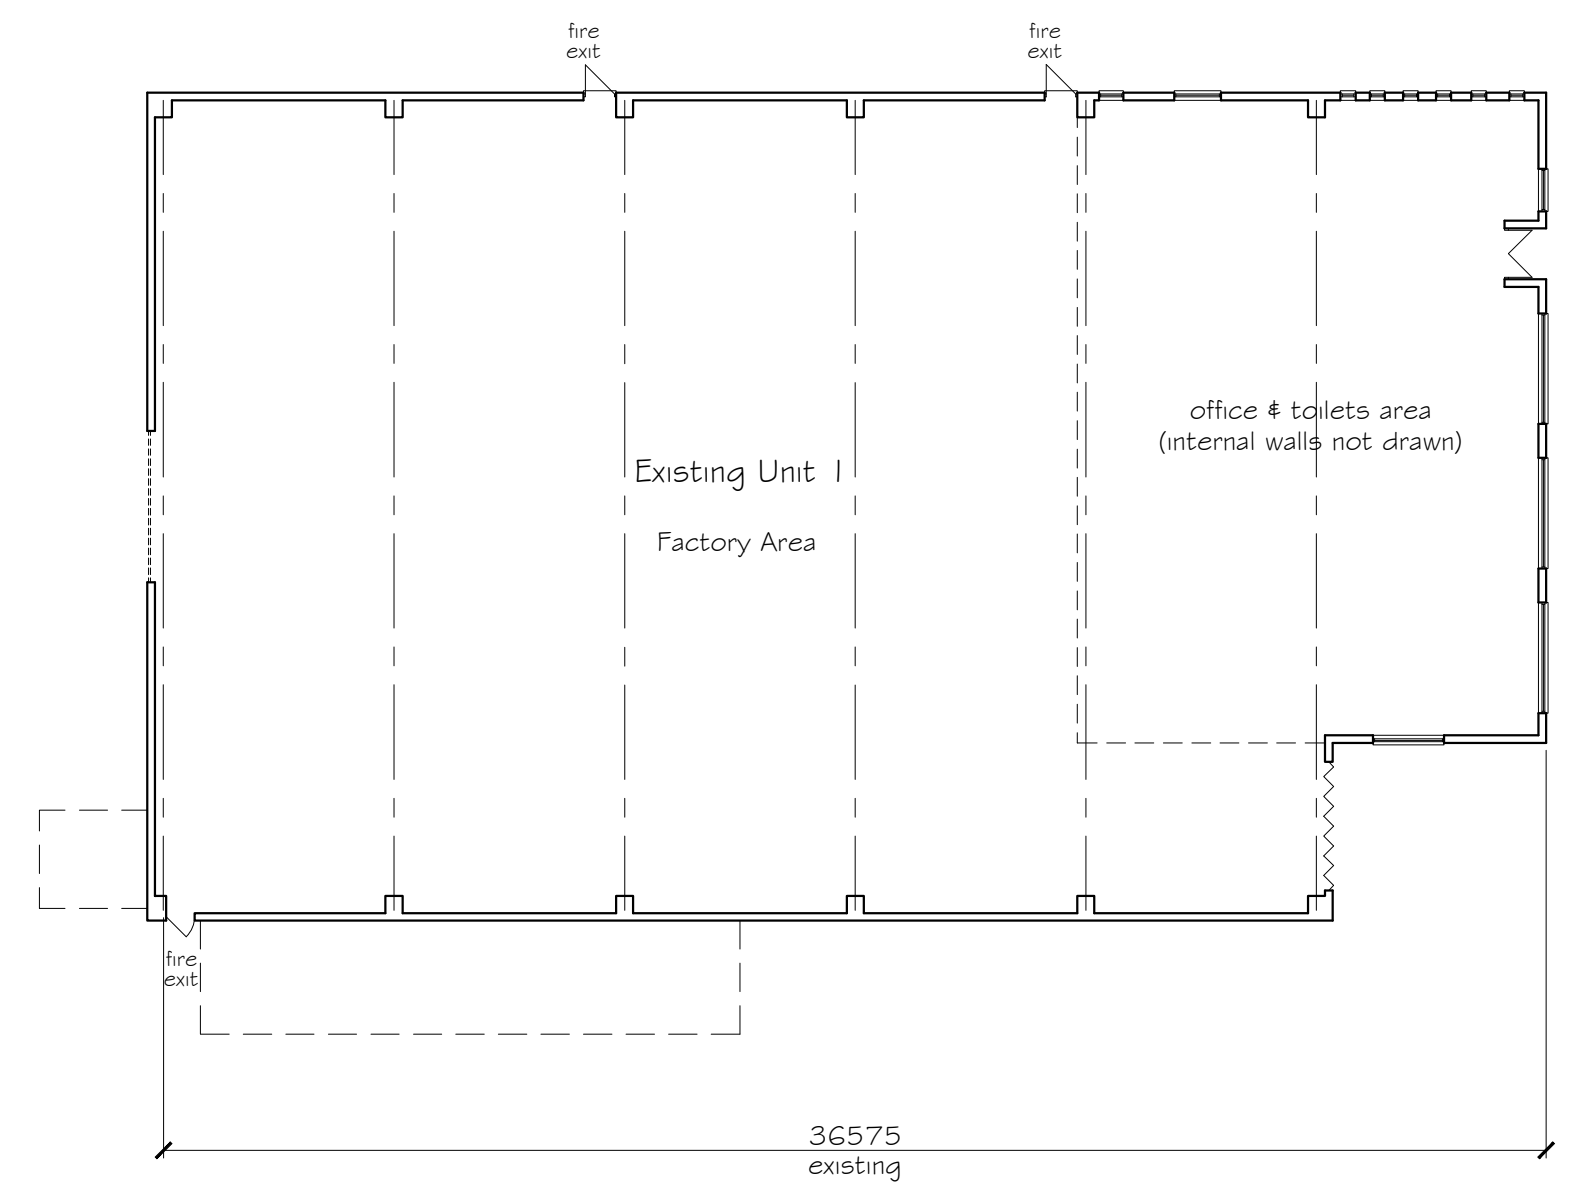


Existing Plans & Elevations

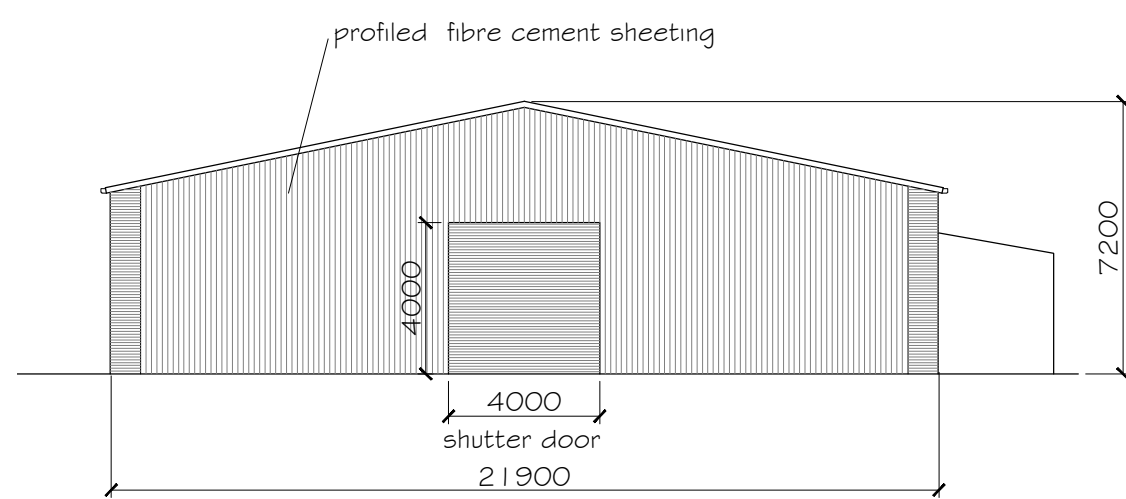


Rear (NW) Elevation
(Scale 1:200)



Front (SE) Elevation
(Scale 1:200)

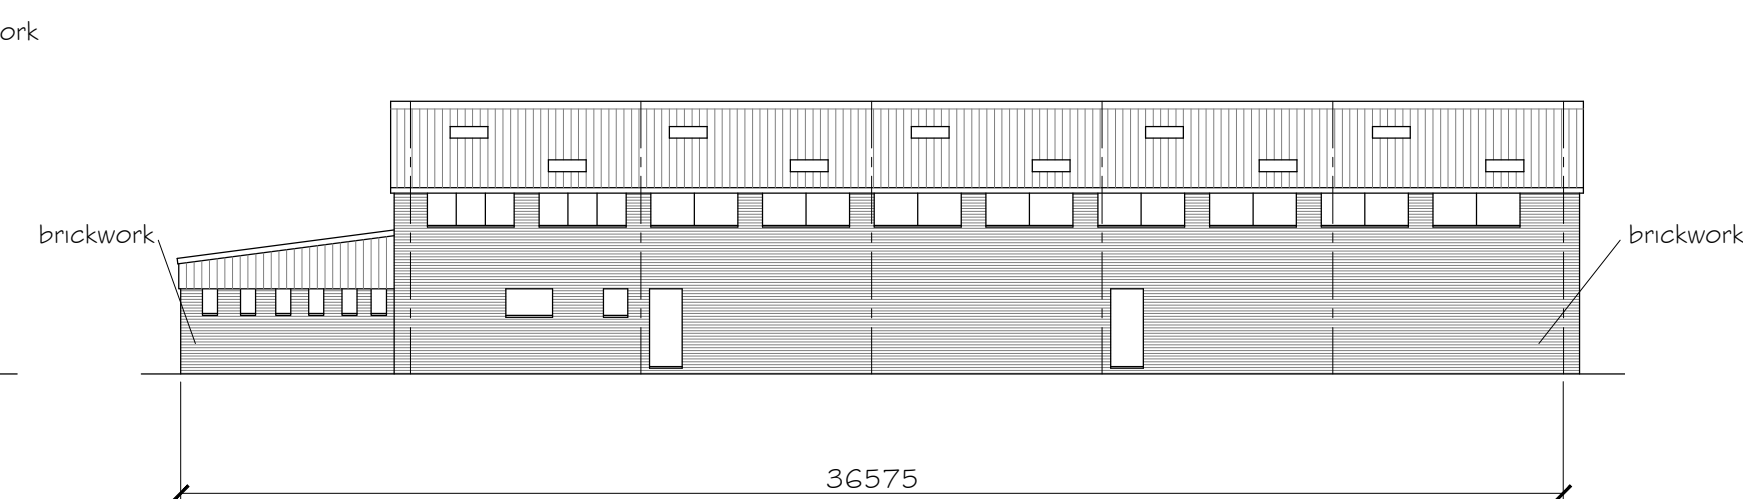

Side (NE) Elevation
(Scale 1:200)

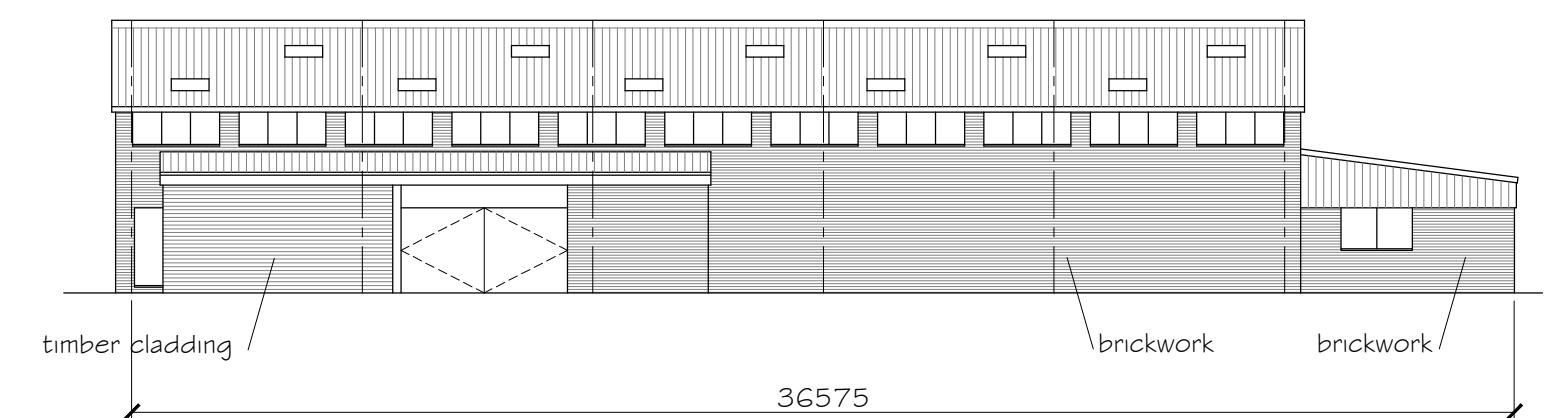

Side (SW) Elevation
(Scale 1:200)

Existing

For Plans and Elevations - Proposed
and Notes
see Drg 19-01-02

ev	Change	Date



Marshall Clark LLP
24 Grafton Road, Worthing
West Sussex BN11 1QP
T: 01903 236599
F: 01903 208973
E: admin@marshallclark.co.uk
www.marshallclark.co.uk

ite Finecast Foundry
1 Lineside Way,
Wick,
Littlehampton,
West Sussex,
BN17 7EH

Project	Proposed Extension
---------	--------------------

Plans and Elevations - Existing and Site & Location Plans

ate Jan 2019		Scales 1:200, 1:500 \$ 1:1250	
nt Size A1	Drg No 19-01-01		Rev