




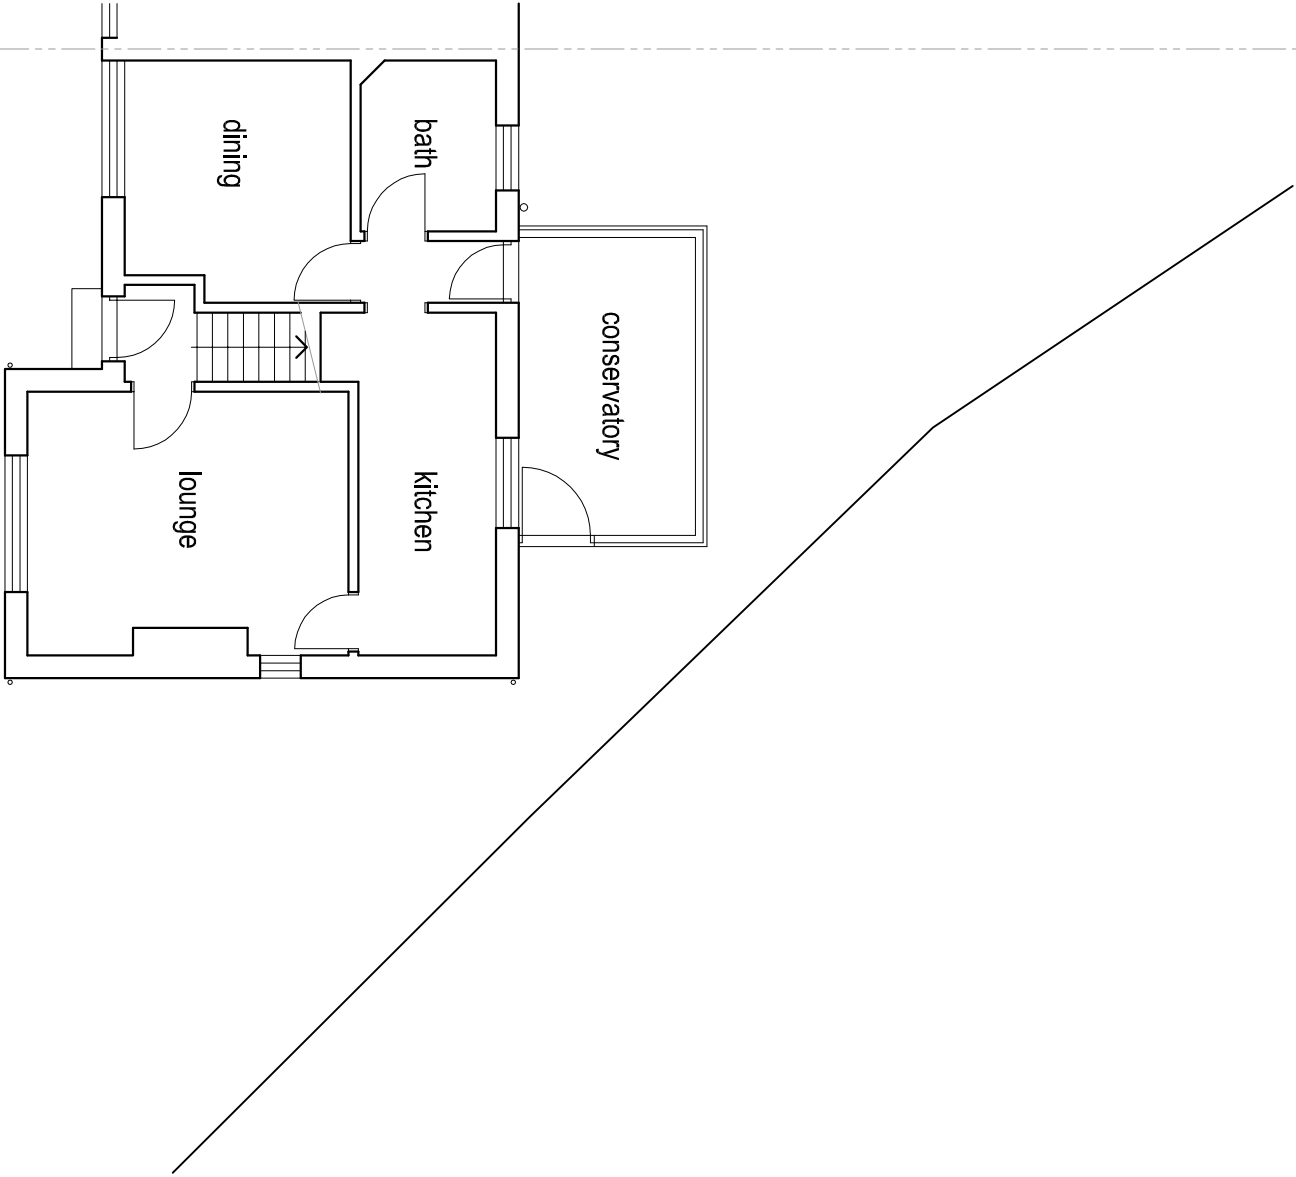

Ground Floor Plan @ 1:100

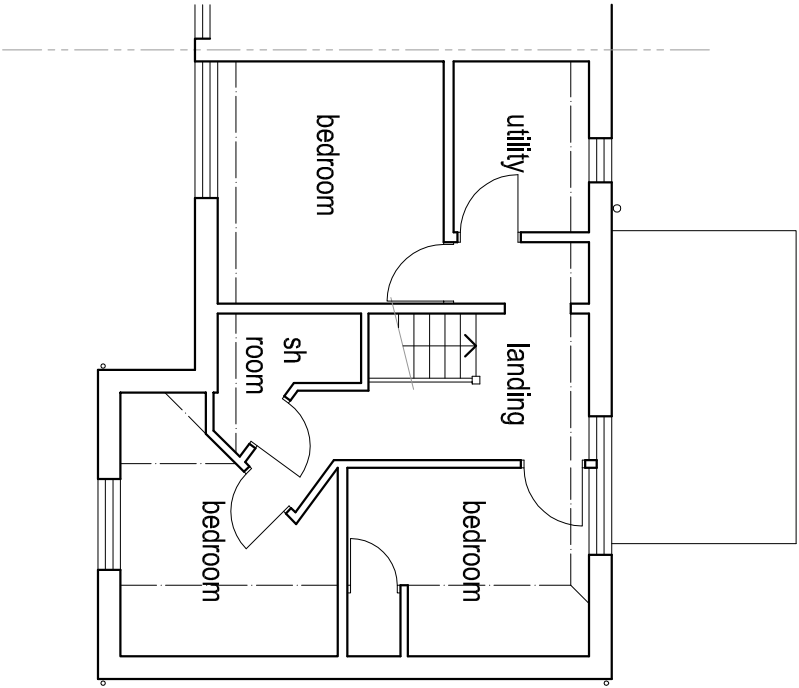

First Floor Plan @ 1:100

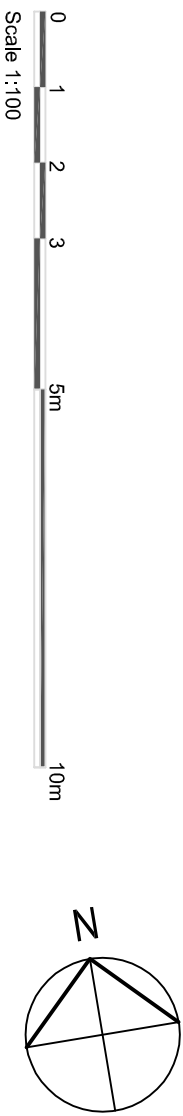

| Rev   | Description    | Date                                                       |
|---|----------------|------------------------------------------------------------|
| Job Reference:<br><b>3 No New Units</b><br><b>51 Falkland Avenue</b><br><b>Littlehamton</b><br><b>BN17 6AB</b> |                |                                                            |
| Client:<br><b>Steven Cook</b>                                                                                  |                | Drawing Title:<br><b>Floor Plans</b><br><b>as Existing</b> |
| Scale: 1:100 @ A3                                                                                              | Dwg No: 160/01 | Drawn:      Date: 05.01.20                                 |

All dimensions to be checked on site.

This drawing should be approved by Local Authority Planning/Building Control or other appropriate checking authority prior to commencement of work.

This drawing should not be reproduced without the prior consent of the author